




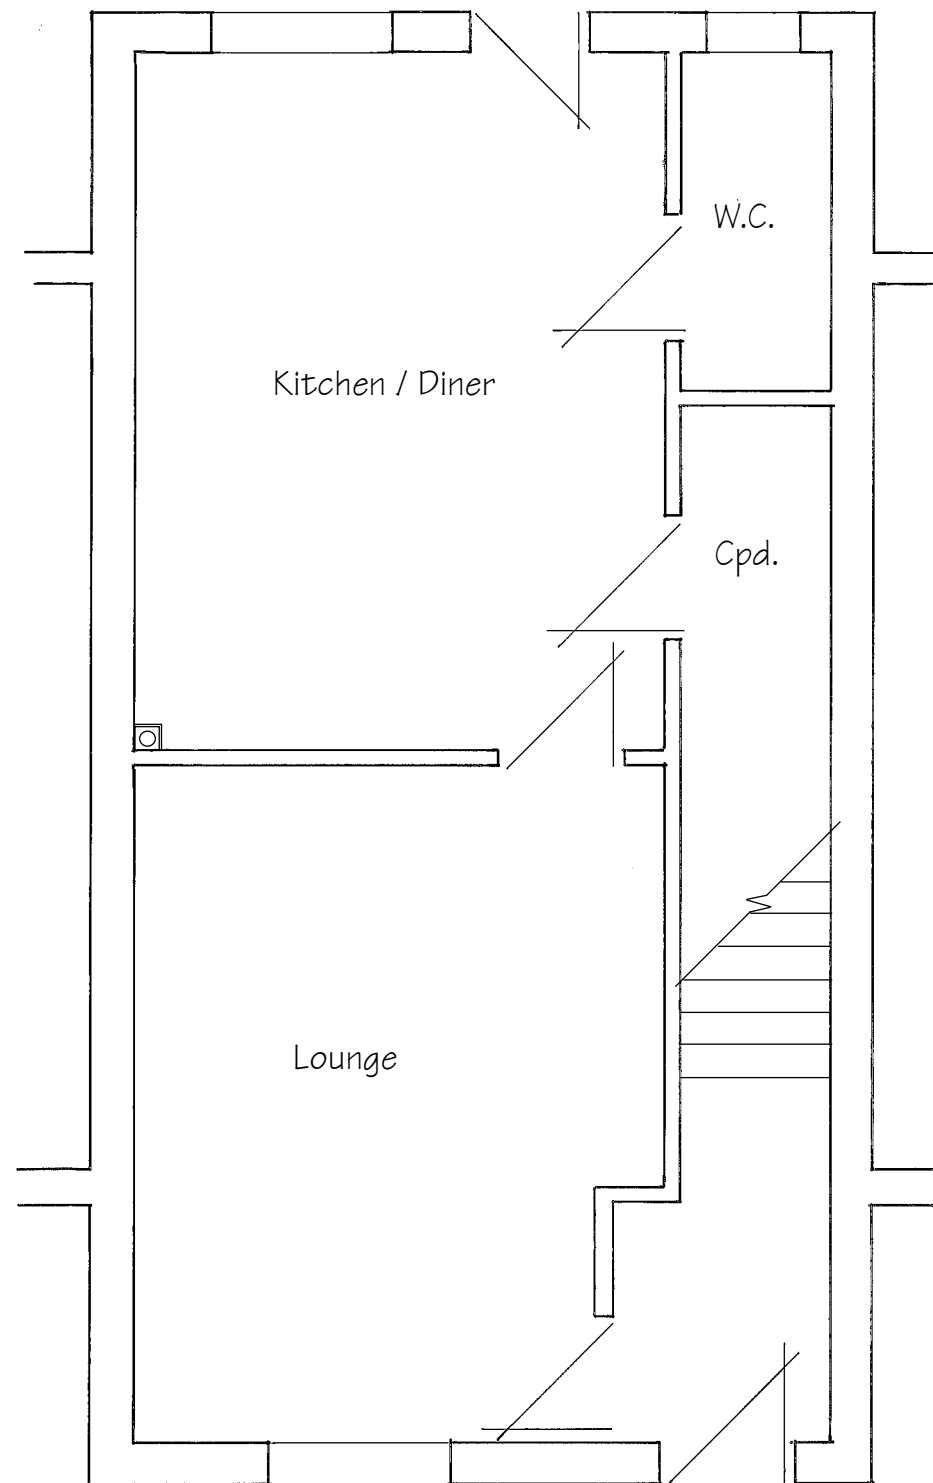

Existing Ground Floor Plan

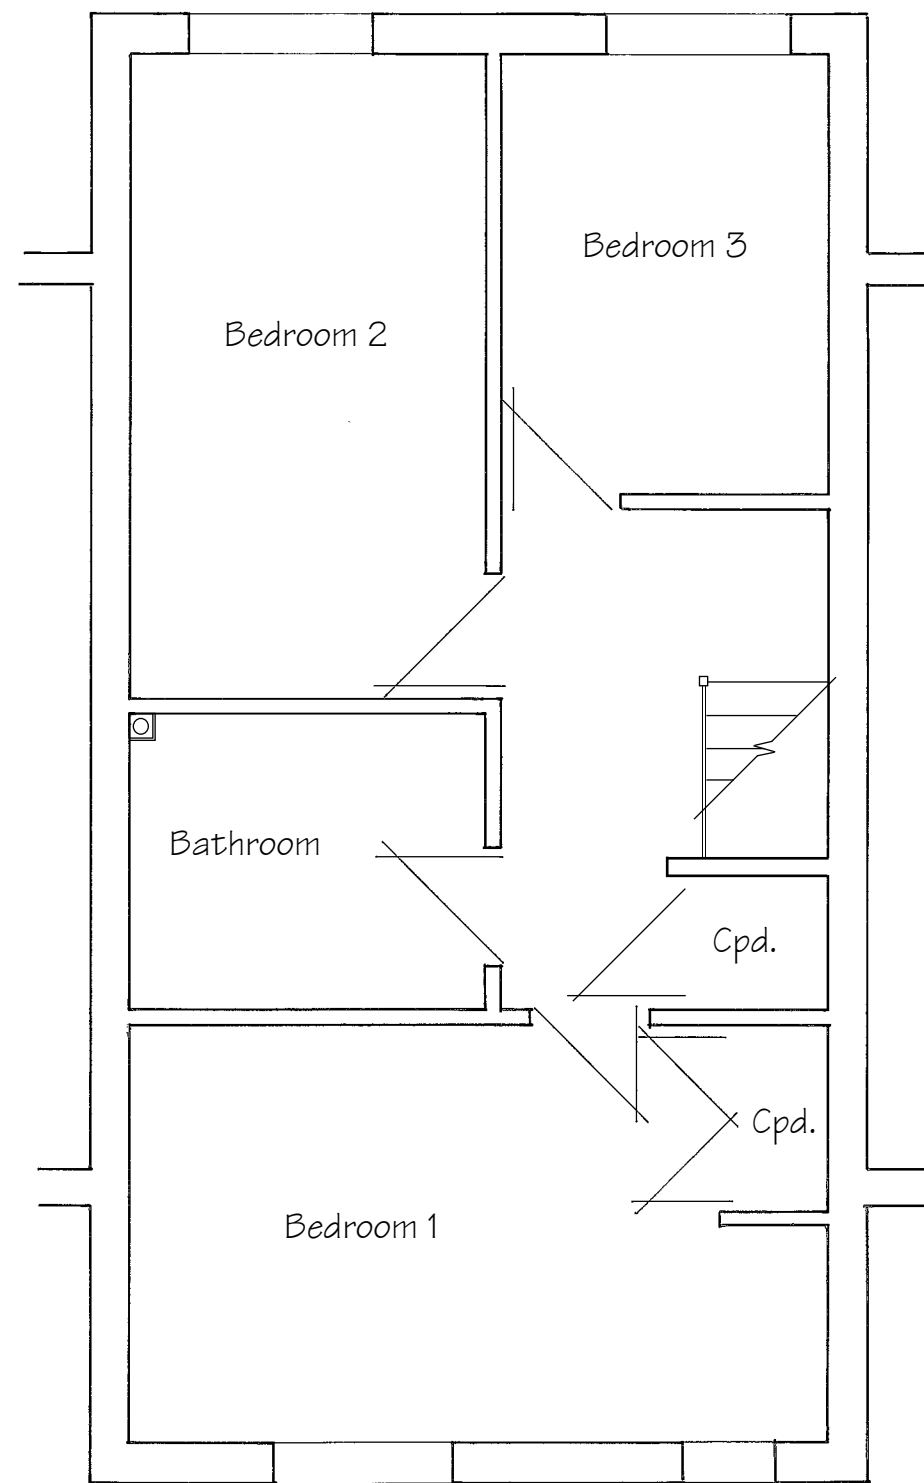

Existing First Floor Plan

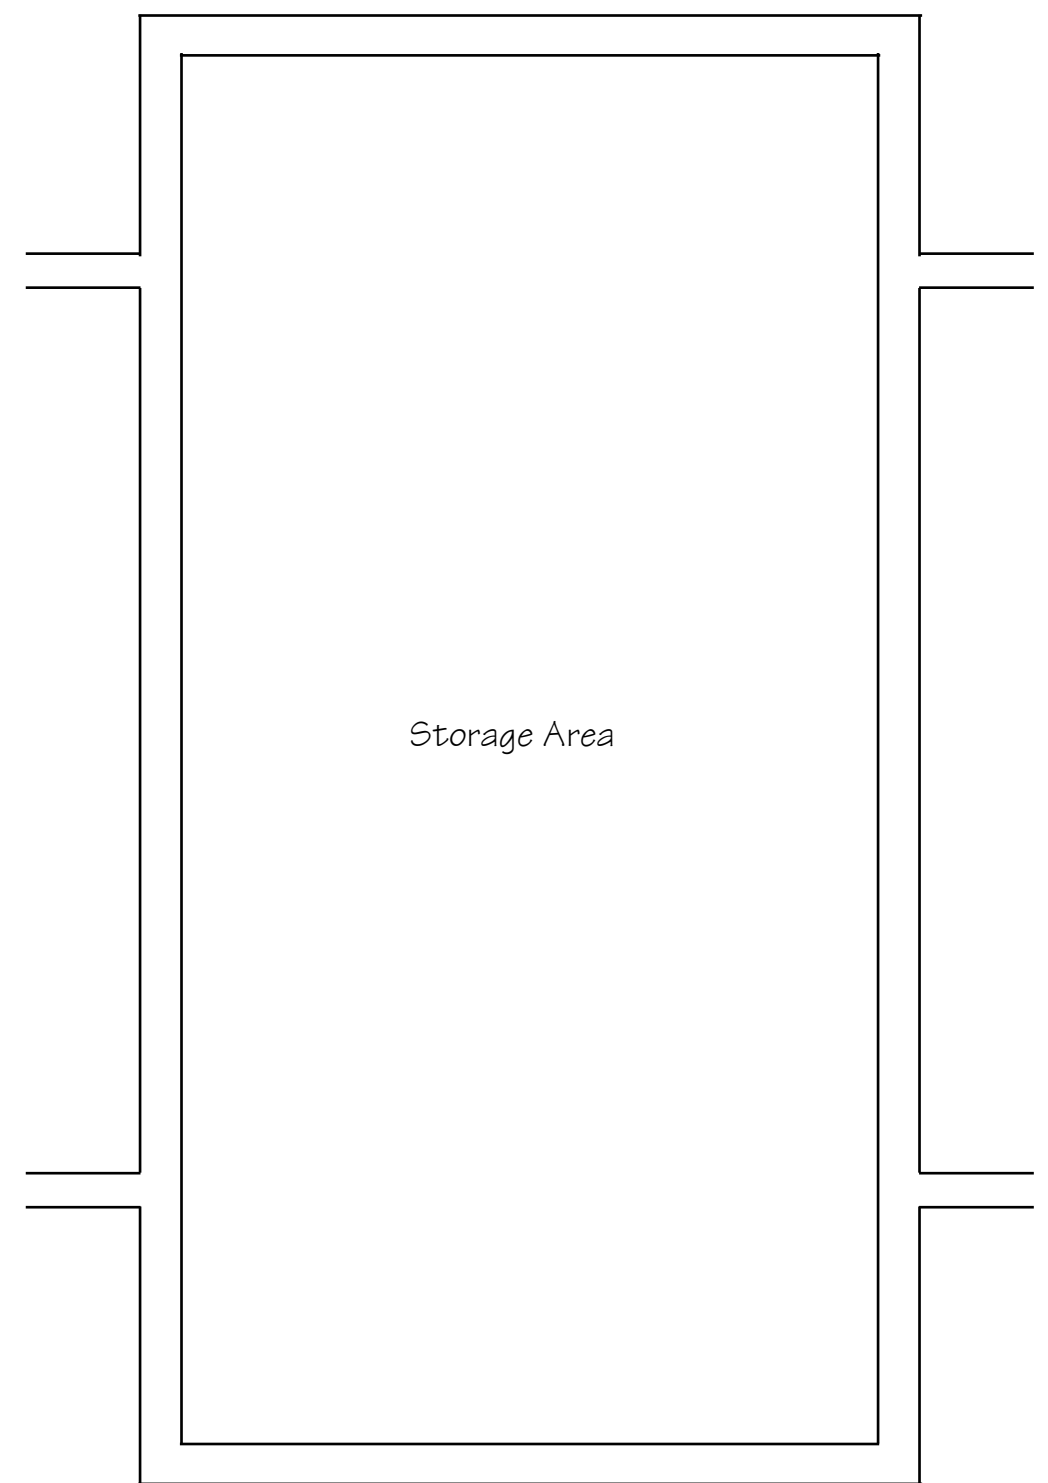

Existing Roofspace

These Plans have been prepared for the purpose of obtaining Planning Permission and/or Building Regulation Approval for the work shown thereon only and should not be used for any other purpose.

© These Plans remain the copyright of the architect and must not be copied or reproduced in any way without written permission with the exception of Local Authorities for Planning Purposes



Andrew R Dunks

BSc(Hons) MRICS CBuildE MCABE


Chartered Surveyor and Building Engineer

22 Oberon Close, Waterlooville,

Hants, PO7 8LF


Tel: (023) 9225 3034

e-mail: andrewRdunks@gmail.com

 


Proposed Loft Conversion
22 Blossom Drive
Purbrook, Waterlooville
For Mr & Mrs S Kerens
Scale - 1:50 at Page Size A3
Date - June 2021


Drawing No. 5642/1

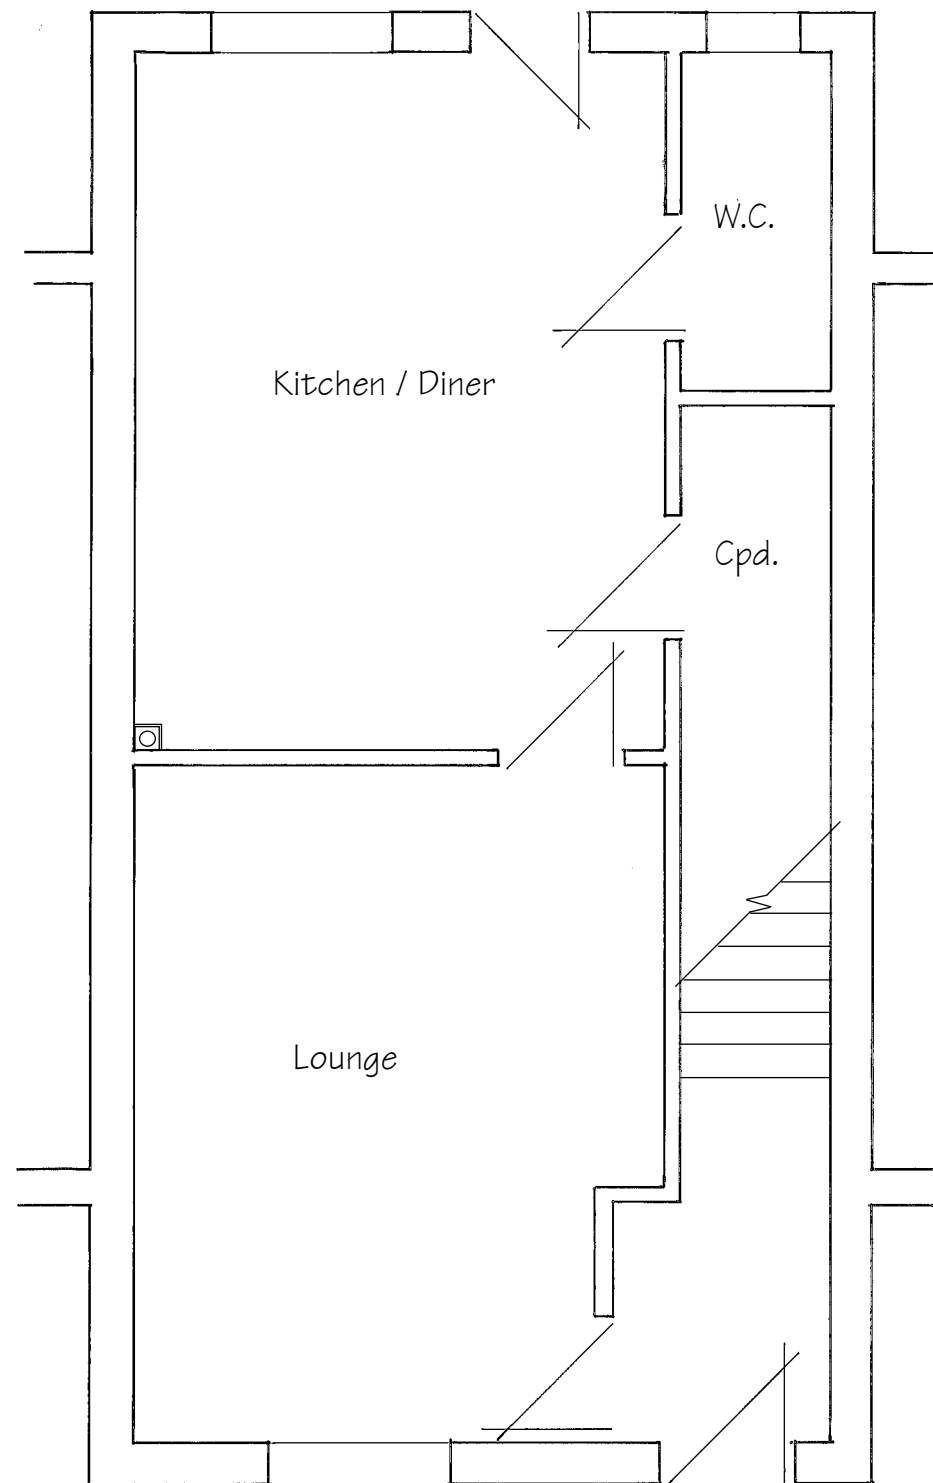

Proposed Ground Floor Plan

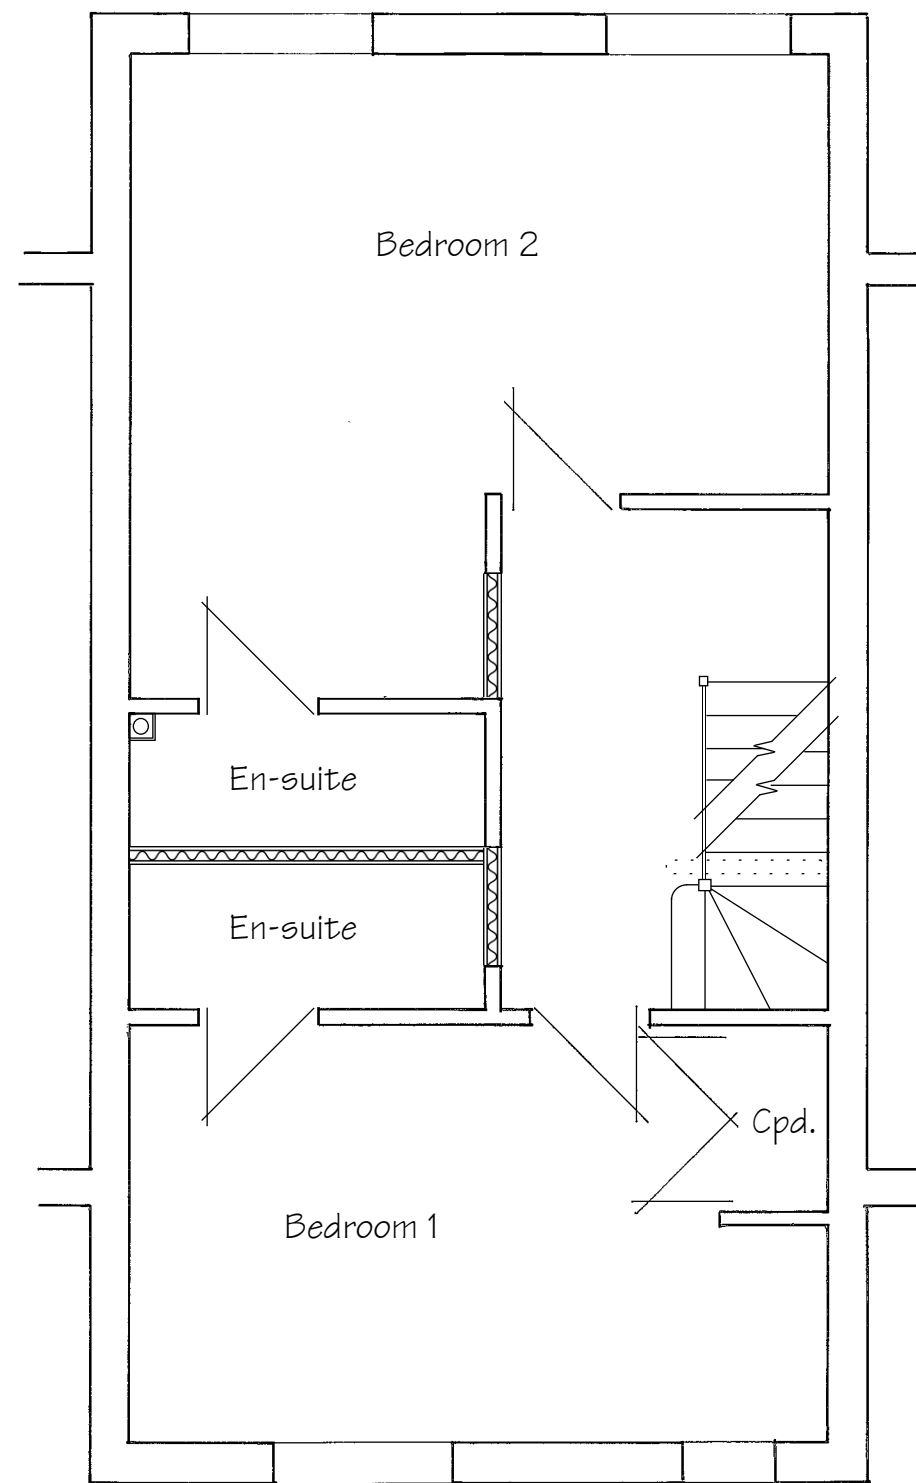

Proposed First Floor Plan

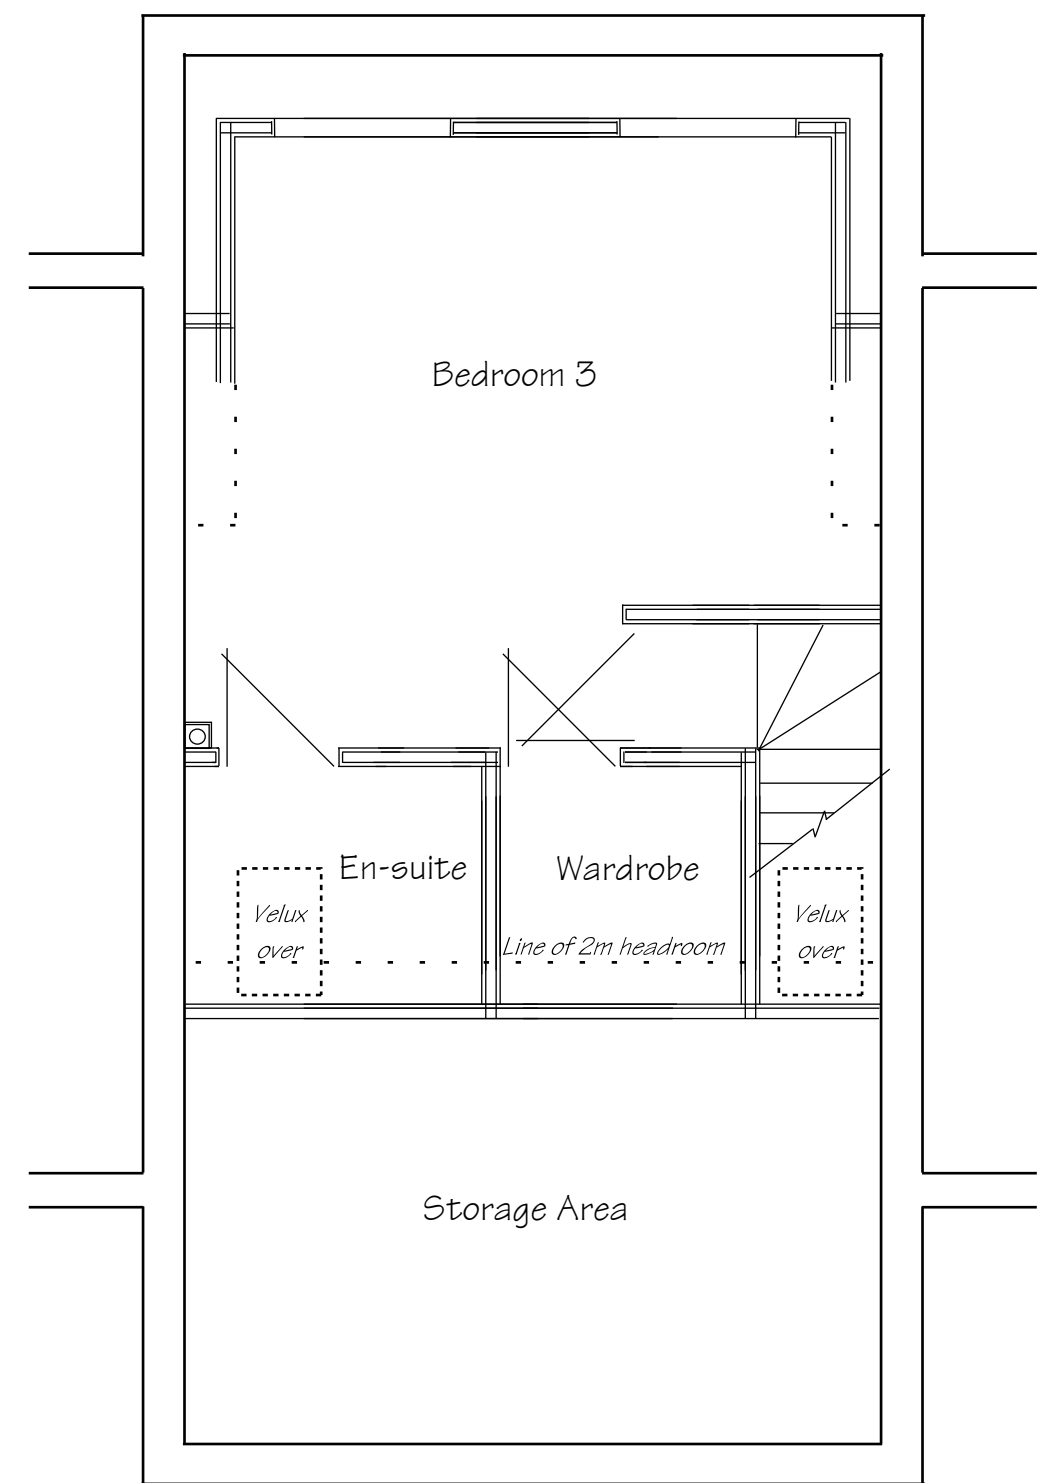

Proposed Second Floor

These Plans have been prepared for the purpose of obtaining Planning Permission and/or Building Regulation Approval for the work shown thereon only and should not be used for any other purpose.

© These Plans remain the copyright of the architect and must not be copied or reproduced in any way without written permission with the exception of Local Authorities for Planning Purposes



Andrew R Dunks

BSc(Hons) MRICS CBuiltE MCABE


Chartered Surveyor and Building Engineer

22 Oberon Close, Waterlooville,

Hants, PO7 8LF



Tel: (023) 9225 3034

e-mail: andrewRdunks@gmail.com

 

Proposed Loft Conversion
22 Blossom Drive
Purbrook, Waterlooville
For Mr & Mrs S Kerens
Scale - 1:50 at Page Size A3
Date - June 2021

Drawing No. 5642/2

 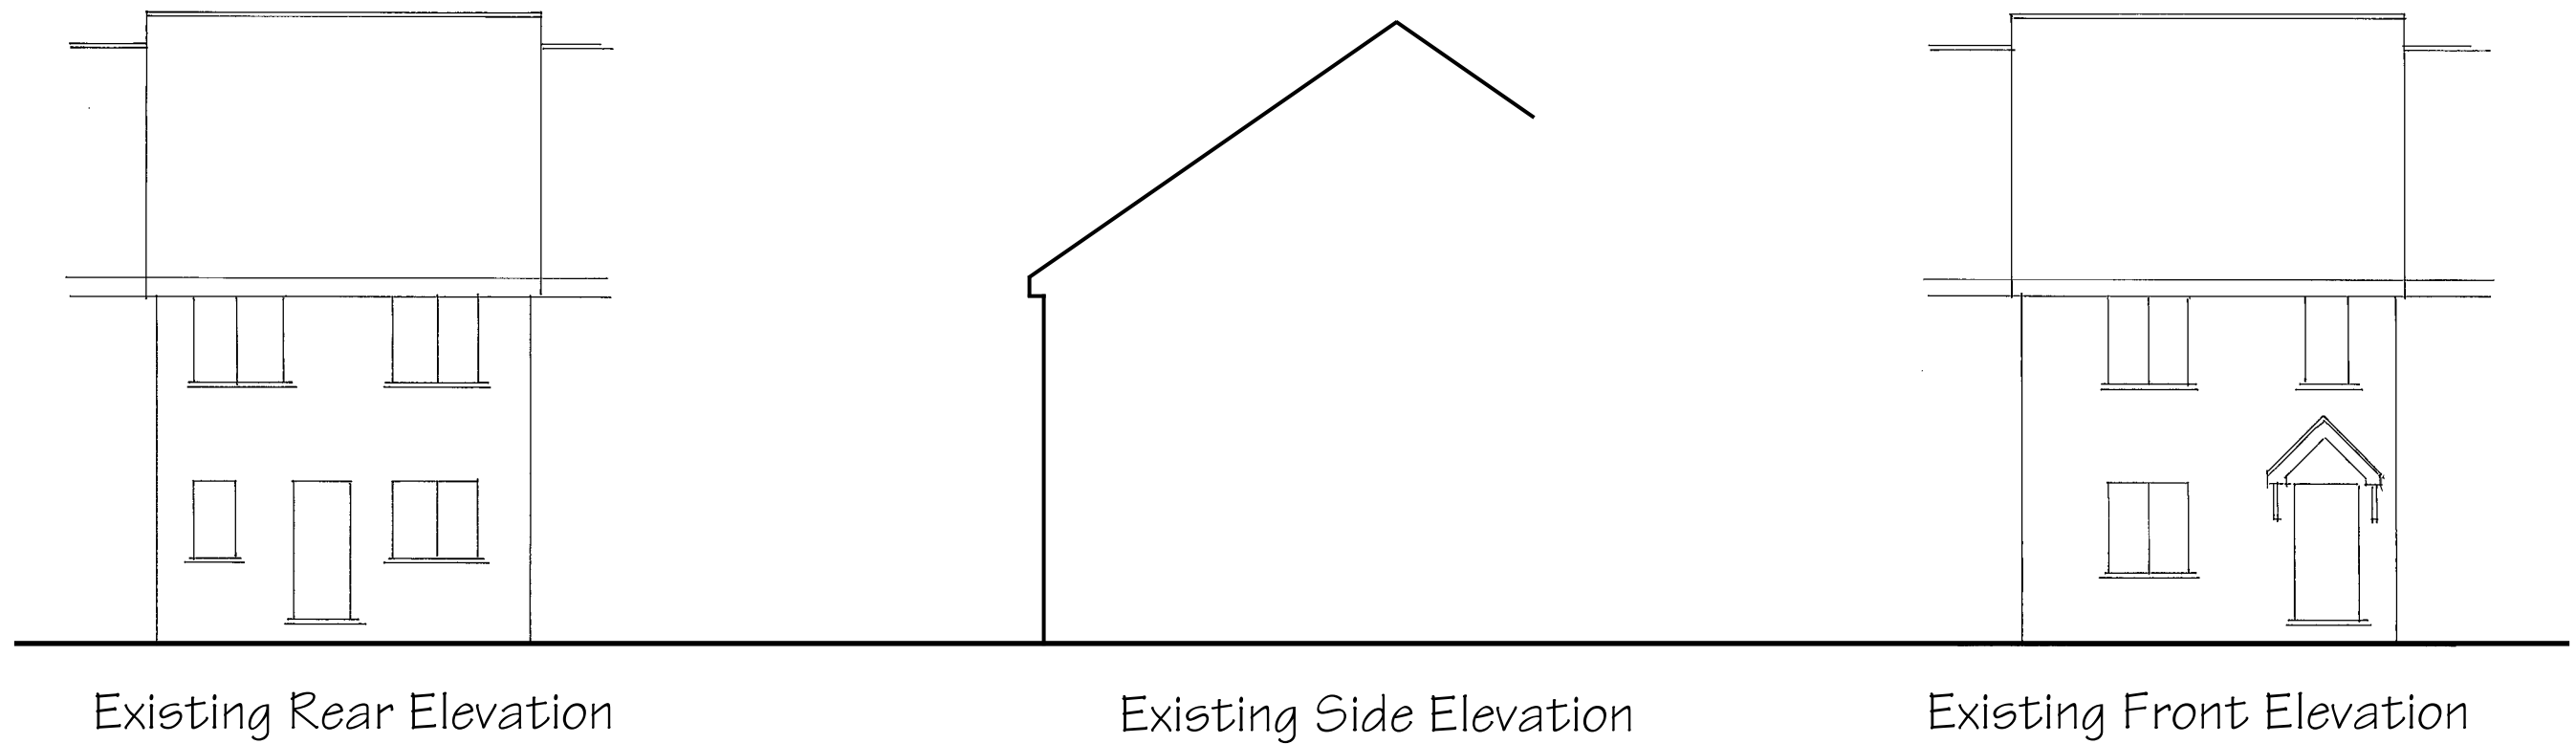

These Plans have been prepared for the purpose of obtaining Planning Permission and/or Building Regulation Approval for the work shown thereon only and should not be used for any other purpose.

© These Plans remain the copyright of the architect and must not be copied or reproduced in any way without written permission with the exception of Local Authorities for Planning Purposes



Andrew R Dunks


BSc(Hons) MRICS CBuildE MCABE

Chartered Surveyor and Building Engineer


22 Oberon Close, Waterloooville,
Hants, PO7 8LF
Tel: (023) 9225 3034
e-mail: andrewRdunks@gmail.com

Proposed Loft Conversion
22 Blossom Drive
Purbrook, Waterloooville
For Mr & Mrs S Kerens
Scale - 1:100 at Page Size A3
Date - June 2021


Drawing No. 5642/3

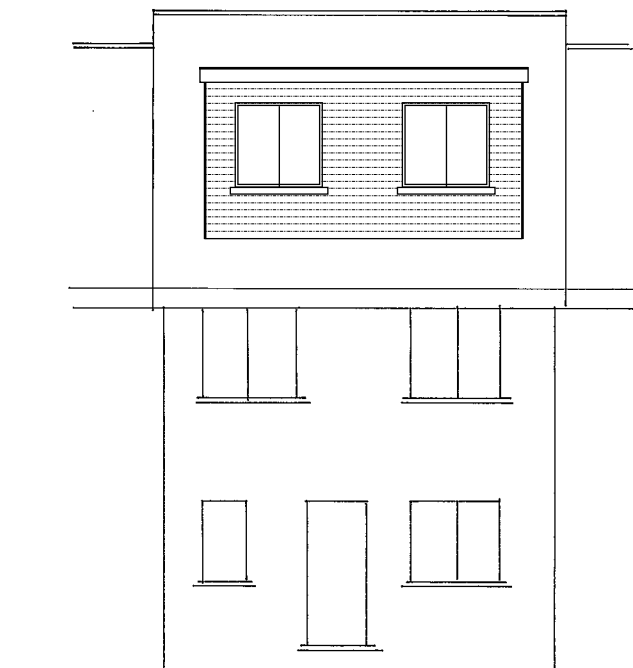


Proposed Rear Elevation

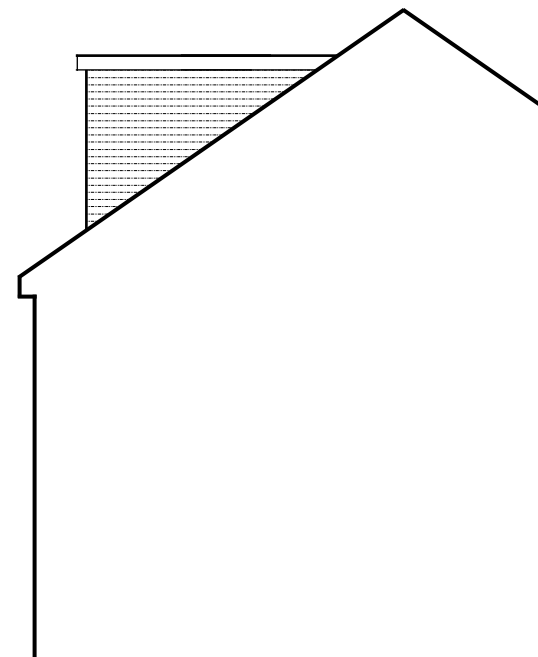

Proposed Side Elevation
(Other Dormer /Side Elevation Handed)

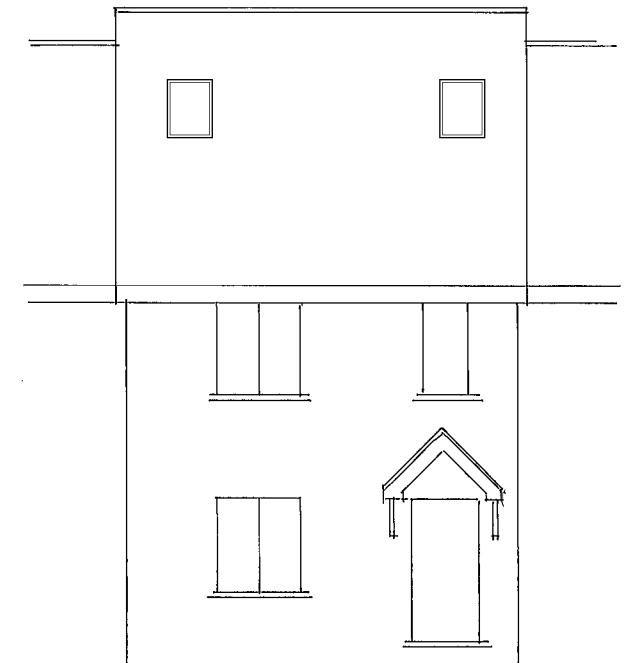

Proposed Front Elevation

 

These Plans have been prepared for the purpose of obtaining Planning Permission and/or Building Regulation Approval for the work shown thereon only and should not be used for any other purpose.

© These Plans remain the copyright of the architect and must not be copied or reproduced in any way without written permission with the exception of Local Authorities for Planning Purposes



Andrew R Dunks

BSc(Hons) MRICS CBuildE MCABE

Chartered Surveyor and Building Engineer

22 Oberon Close, Waterloooville,

Hants, PO7 8LF

Tel: (023) 9225 3034

e-mail: andrewRdunks@gmail.com


Proposed Loft Conversion
22 Blossom Drive
Purbrook, Waterloooville

For Mr & Mrs S Kerens


Scale - 1:100 at Page Size A3

Date - June 2021

Drawing No. 5642/4

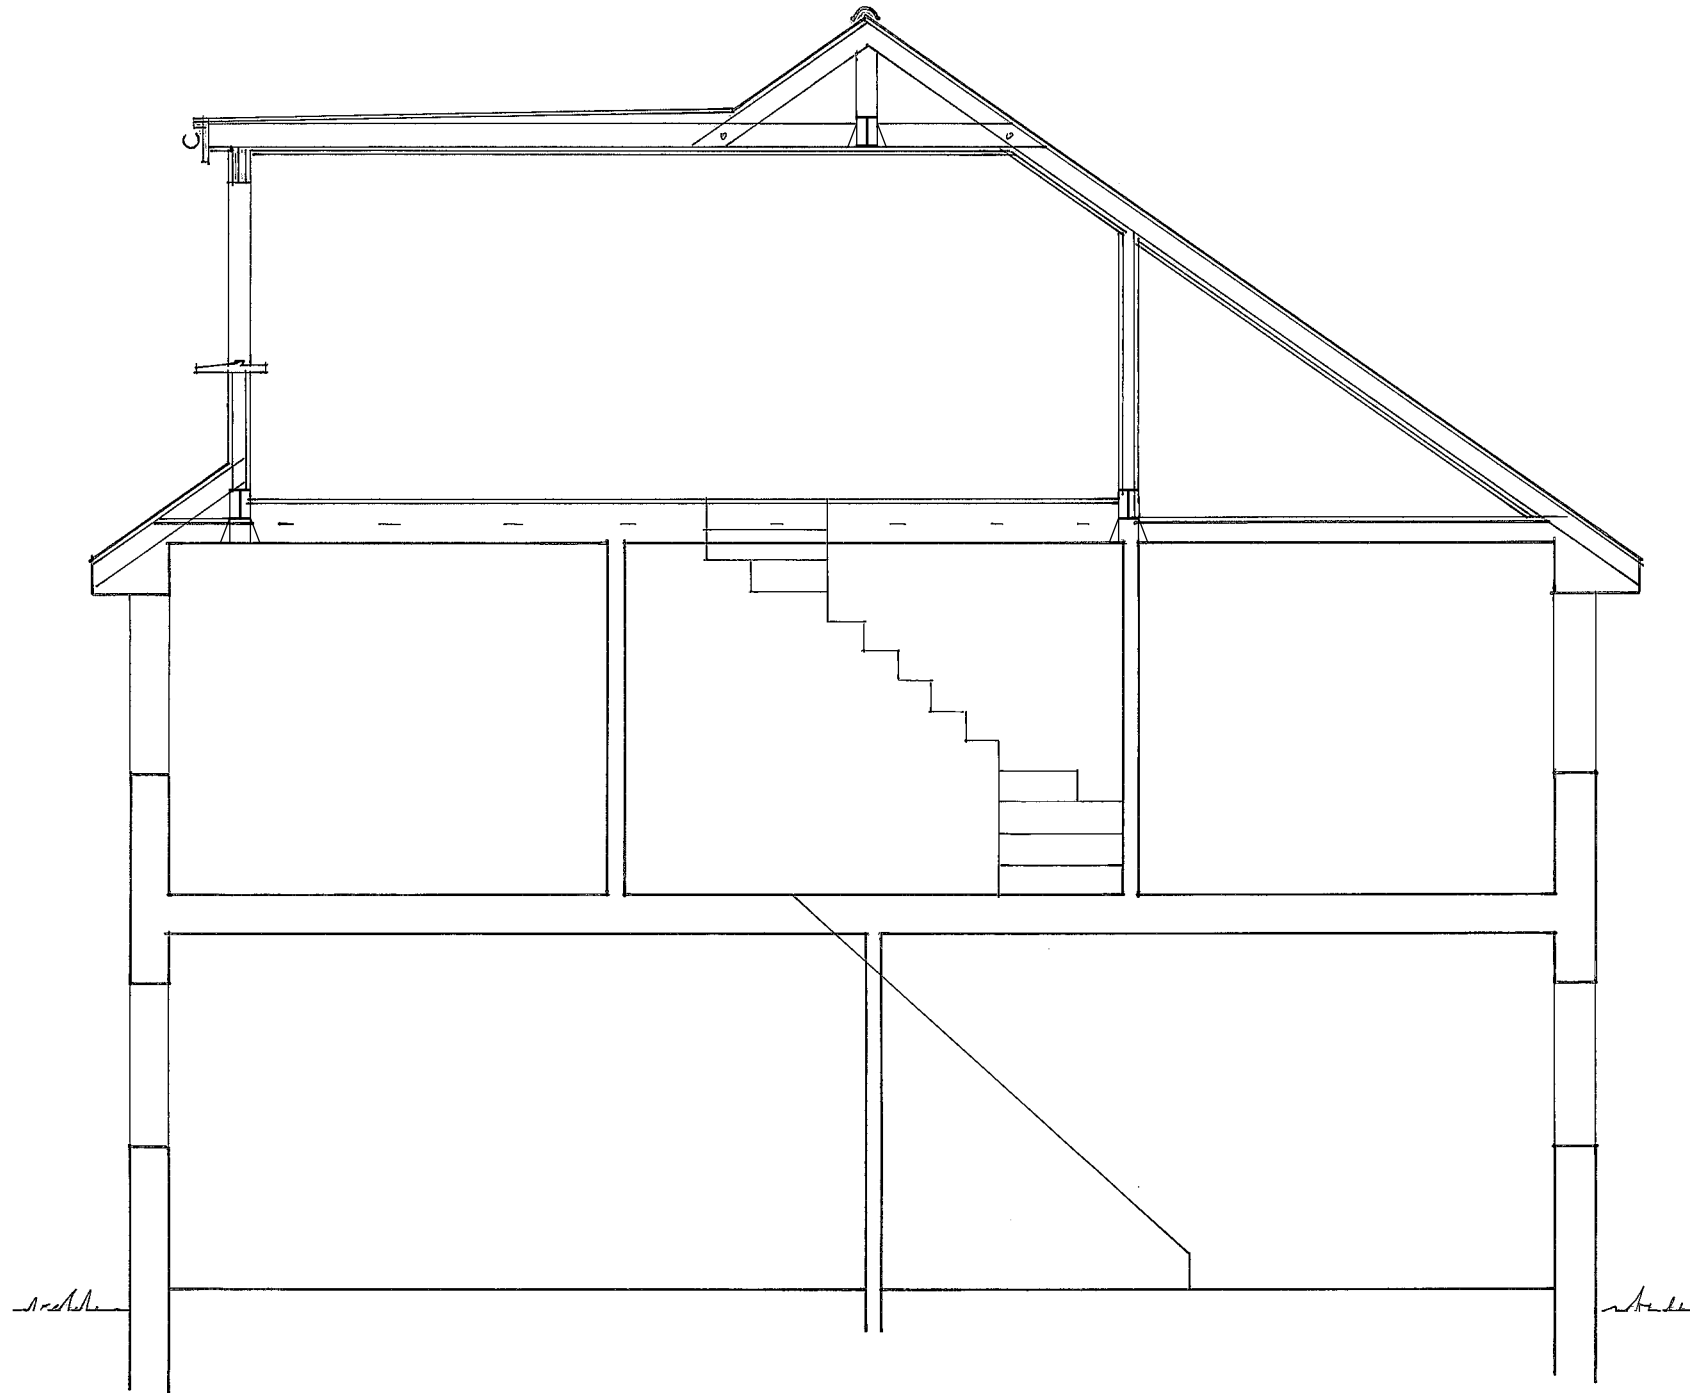

Cross-Section

 

These Plans have been prepared for the purpose of obtaining Planning Permission and/or Building Regulation Approval for the work shown thereon only and should not be used for any other purpose.

© These Plans remain the copyright of the architect and must not be copied or reproduced in any way without written permission with the exception of Local Authorities for Planning Purposes



Andrew R Dunks

BSc(Hons) MRICS CBuiltE MCABE

Chartered Surveyor and Building Engineer

22 Oberon Close, Waterloooville,

Hants, PO7 8LF

Tel: (023) 9225 3034

e-mail: andrewRdunks@gmail.com

Proposed Loft Conversion
22 Blossom Drive
Purbrook, Waterloooville

For Mr & Mrs S Kerens

Scale - 1:50 at Page Size A3

Date - June 2021

Drawing No. 5642/5