



Rev.	Date	Note	Author	Checked
A	22/11/16	Boundary line clarification.	JP	RH


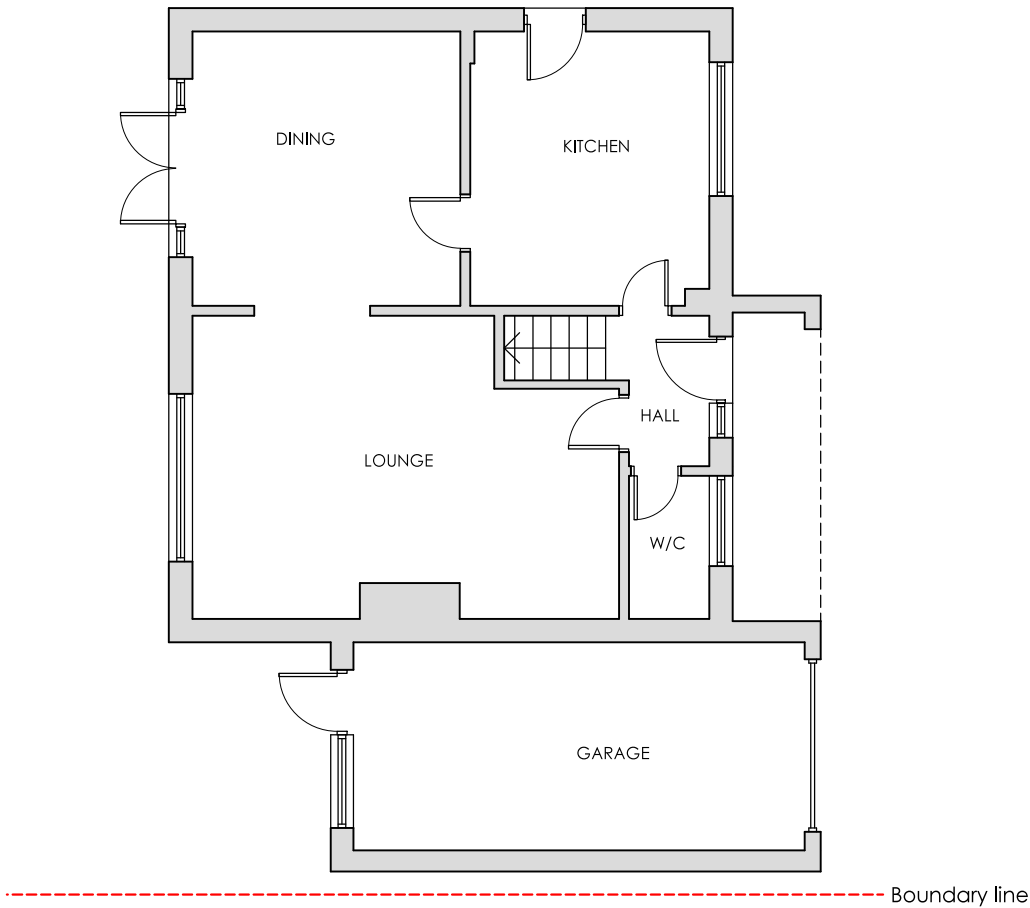


EXISTING GROUND FLOOR PLAN
SCALE 1:100


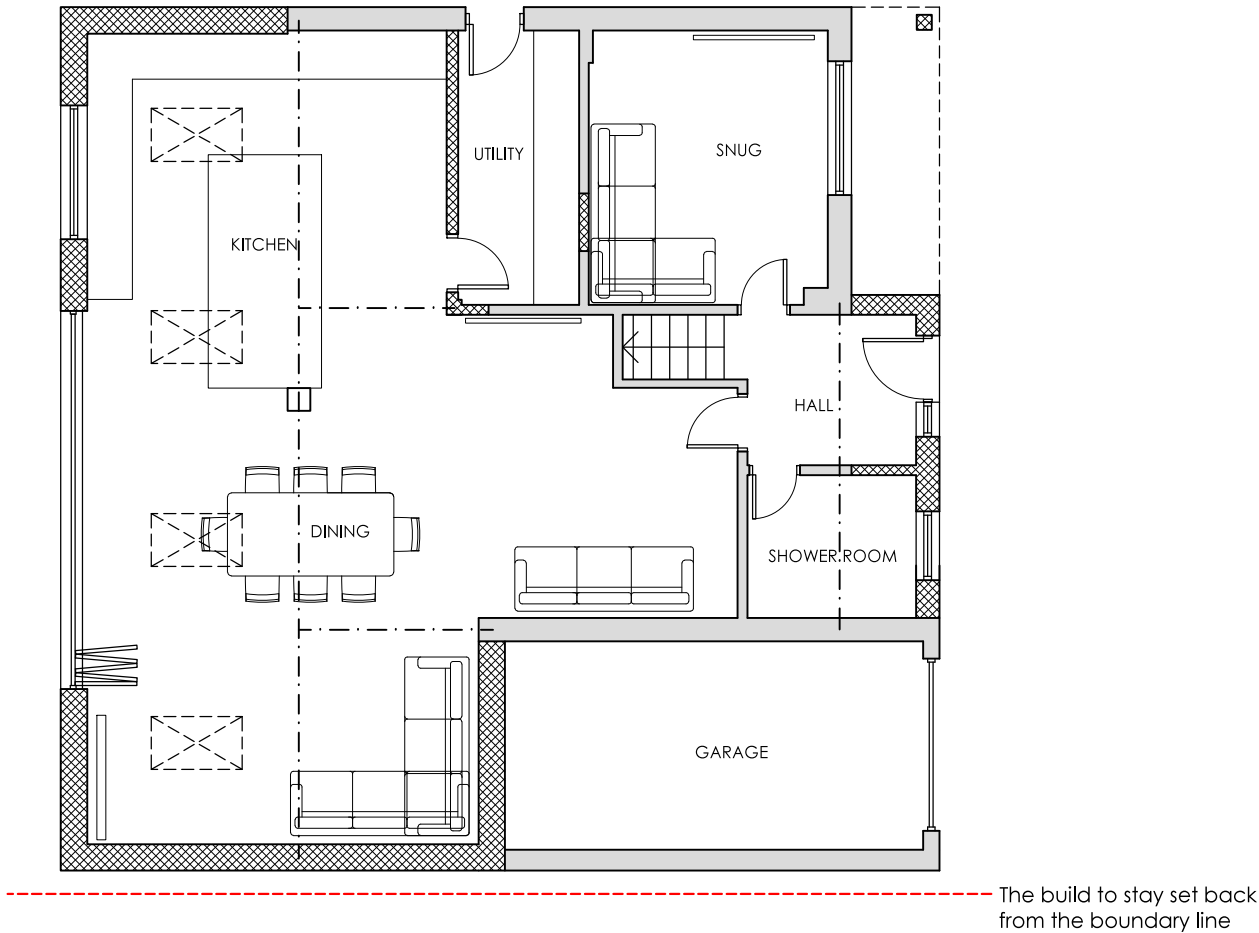


PROPOSED GROUND FLOOR PLAN
SCALE 1:100

KEY

  -  Proposed new walls / partitions
-  Proposed structural lintels & beams
-  Existing walls / partitions
-  Roof light above

SCALE 1:100

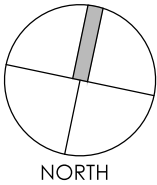 

Project	REAR EXTENSION & LOFT CONVERSION 61 SOUTHBROOK ROAD LANGSTONE PO9 1RL					Drawing	GROUND FLOOR PLANS			
						Job-Dwg Number	16002-PL-002		Rev.	A
Client	MR & MRS JACOBS					 JAMES POTTER ASSOCIATES www.jpa.design JPA - PORTSMOUTH Suite 2, Winter Works, Rear of 119 Winter Road, Southsea, Portsmouth, PO4 8DS t. +44(0)2393 871 000				
Status	PLANNING									
Scale	1:100		Sheet Size A3							
Author	RH	Checked	JP	Date	20/09/16					