


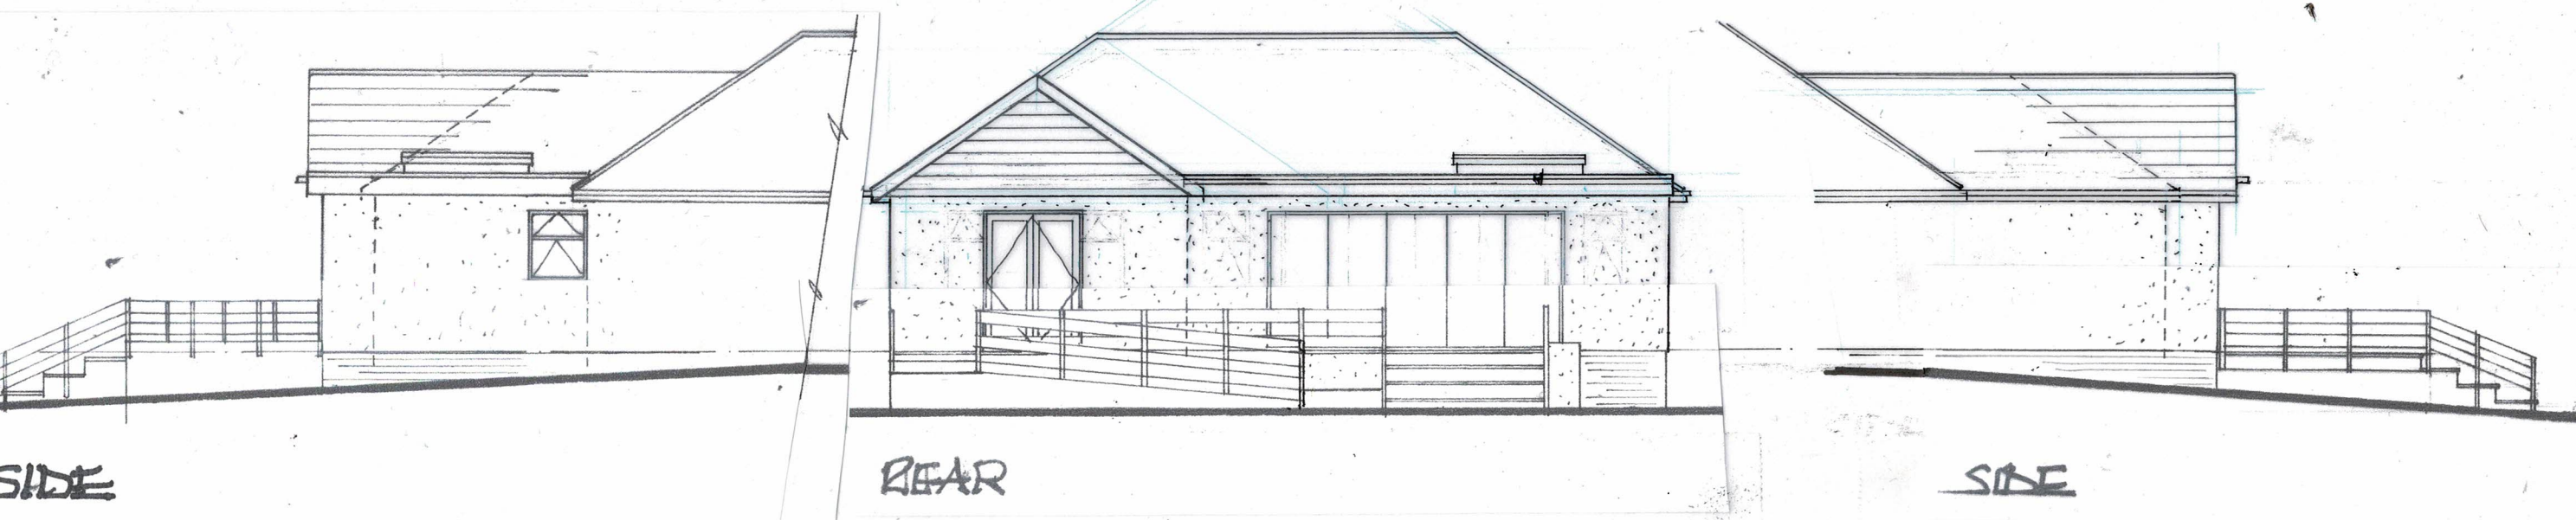

SITE PLAN
Scale 1:500



LOCATION PLAN
Scale 1:1250
DB UL 100046326

A	SEPT 21	AMBI RASO PATIO & RAMP ETC	AT
DEREK TREAGUS ASSOCIATES ARCHITECTURAL SERVICES Tel: 07956 624094 Email: derek.treagus@gmail.com			
Project	REAR EXTENSION AT 8 WARFIELD CRESCENT, WATERLOOVILLE, HAMPSHIRE.		
Client	Mr & Mrs Lovell		
Subject	Building Regs Drawing Proposed Elevations		
Date:	Oct 2020	Scale:	1:100 @ A3
Rev:	A	Drg. No.	20/935/02
• Copyright reserved. • All dimensions are to be site confirmed and should not be scaled unless for Planning purposes. • Verify all queries with the office.			