


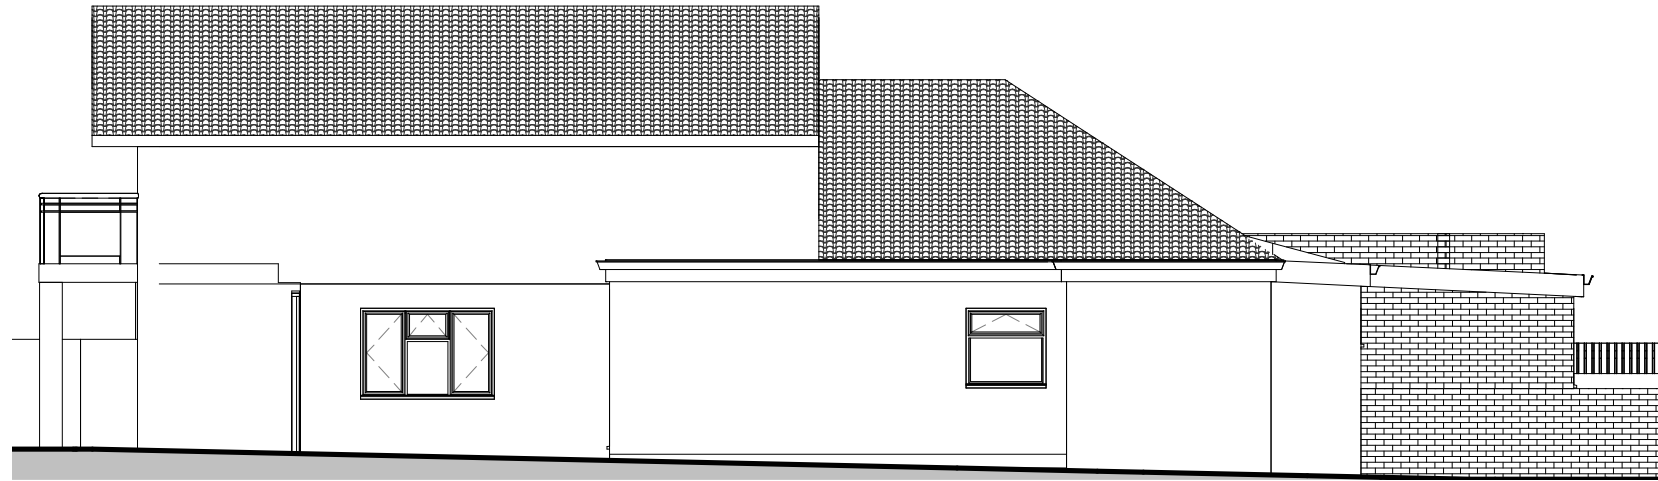


**1 East Elevation**  
1 : 100



**2 North Elevation**  
1 : 100




**3 South Elevation**  
1 : 100

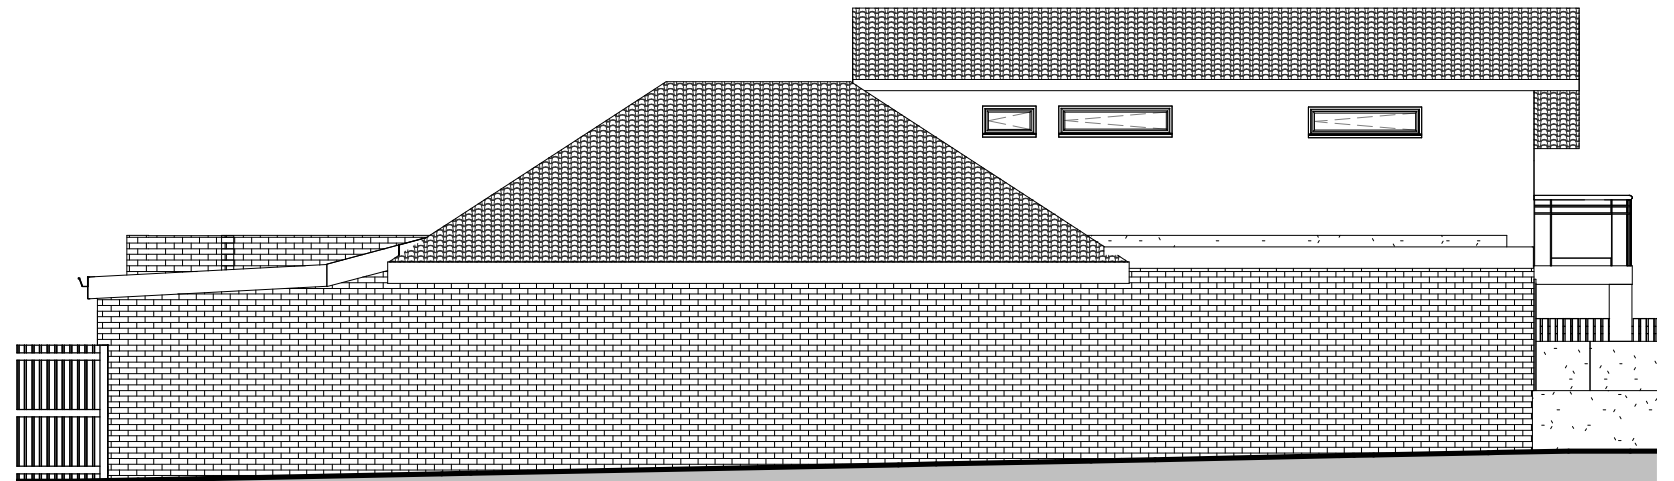

**4 West Elevation**  
1 : 100

**IJ Murray  
Associates Ltd**

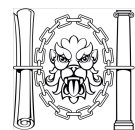

**CIAT**  
REGISTERED PRACTICE

www.ijma.co.uk

I J Murray Associates  
Ltd  
200 Seafront  
Hayling Island  
Hampshire  
PO11 9HR  
Phone 07779 246915  
Email: info@ijma.co.uk

These drawings are for planning and building regulation purposes only and are not for construction. All dimensions should be checked on site before work commences

These drawings are the property of IJ Murray Associates Ltd and should not be reproduced or used in any way without the permission of a Director of IJ Murray Associates Ltd

**Mr & Mrs Head**  
**140 Southwood road HI**  
**Proposed V7**

## Elevations

|                |                |         |
|----------------|----------------|---------|
| Project number | Project Number | A103    |
| Date           | Issue Date     |         |
| Drawn by       | Author         |         |
| Checked by     | Checker        | Scale   |
|                |                | 1 : 100 |