


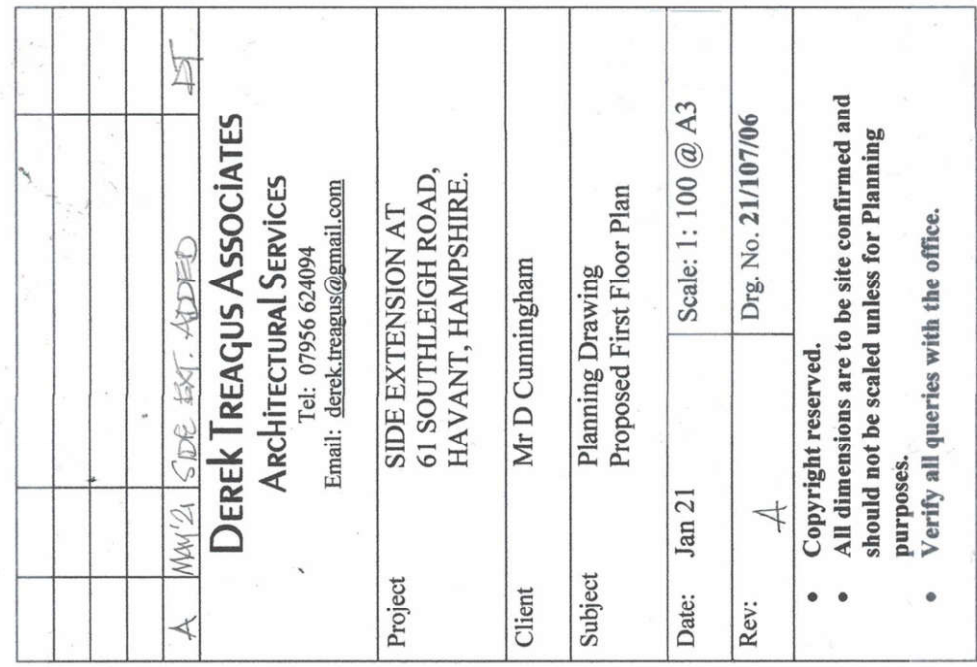

A	MM'21	SIDE EXT. ADDED	15
DEREK TREAGUS ASSOCIATES ARCHITECTURAL SERVICES Tel: 07956 624094 Email: derek.treagus@gmail.com			
Project	SIDE EXTENSION AT 61 SOUTHLEIGH ROAD, HAVANT, HAMPSHIRE.		
Client	Mr D Cunningham		
Subject	Planning Drawing Proposed First Floor Plan		
Date:	Jan 21	Scale: 1: 100 @ A3	
Rev:	A	Drg. No. 21/107/06	
• Copyright reserved. • All dimensions are to be site confirmed and should not be scaled unless for Planning purposes. • Verify all queries with the office.			