




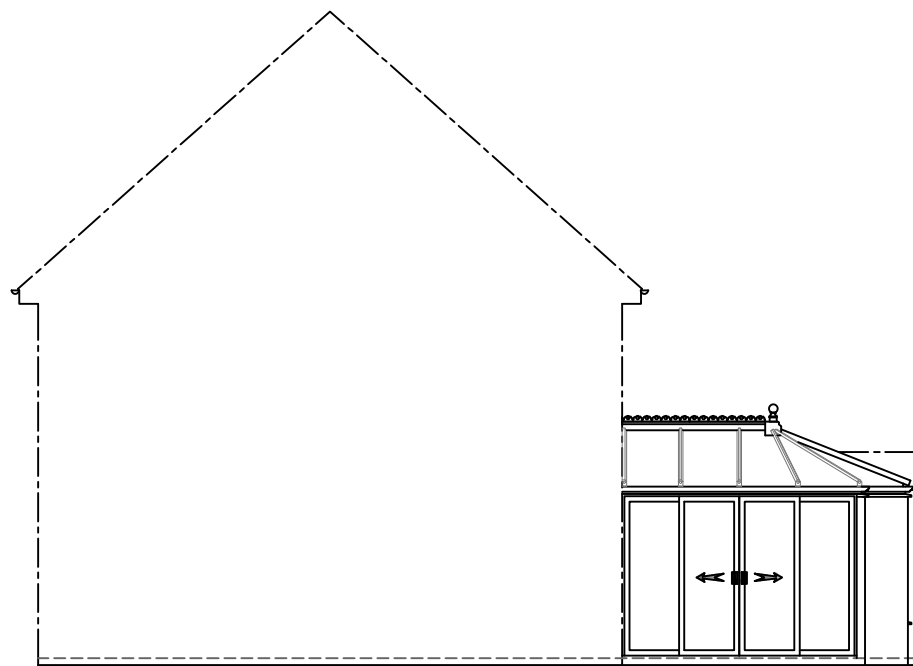


Left hand elevation

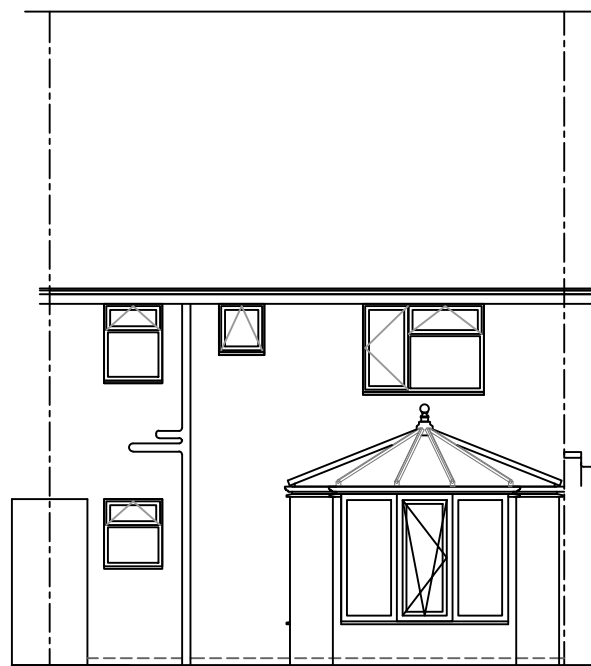


Rear elevation

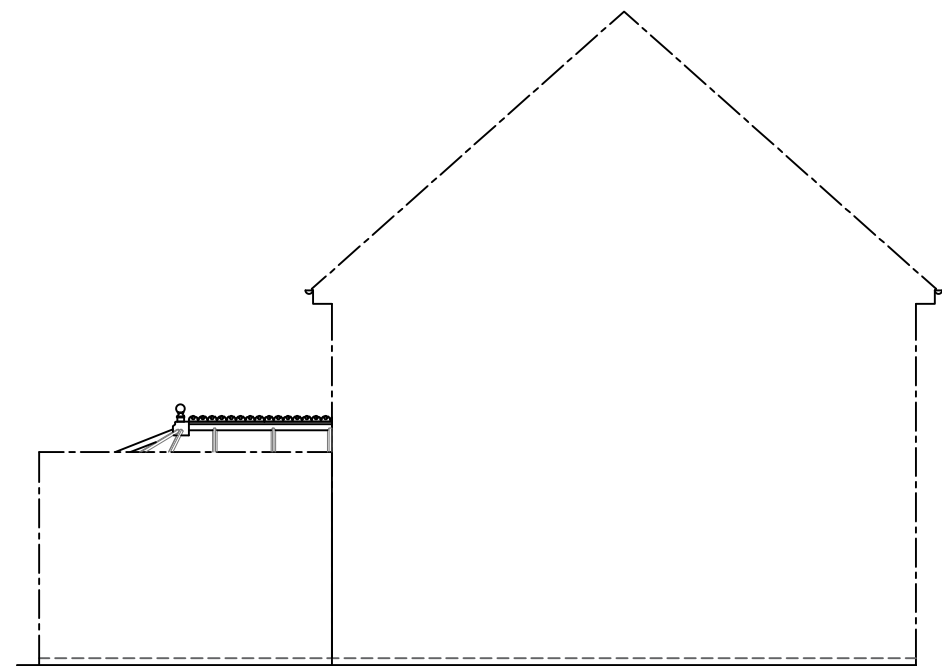


Right hand elevation

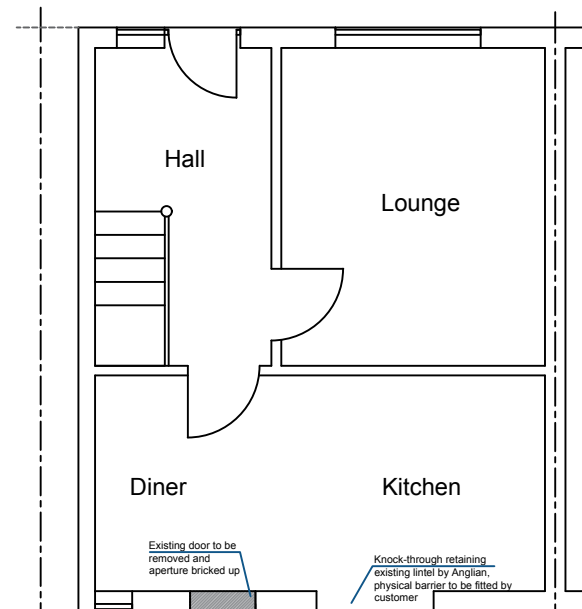

Plan view

 

Shed

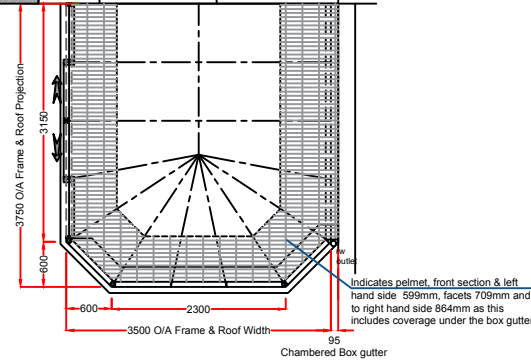

Notes:
Any drawings or plans depicted make no allowance for the provision of any tie bars within the roof of the proposed conservatory. This can only be determined once the roof is put into manufacture.
Knockthrough by Anglian, physical barrier by customer

This drawing is the copyright of Anglian Home Improvements and must not be re-issued, loaned or copied without their consent.
All dimensions are in millimetres (mm) unless noted otherwise.
Do not use for base laying purposes

Produced on A3 paper



Drawing title: Proposed Plan and Elevations		
Contract No. : 099/92394		Page 1 of 2
Proposed: PVCu WHITE KNIGHT ANGLIAN ORANGERY At: 11 SHERFIELD AVENUE HAVANT HAMPSHIRE PO9 5HT For : MR SIBILLE		
Drawers initials: LSH	Scale : 1:100	Date: 03.10.2016