


| Rev | Amendments                                       | by | check | Date     |
|-----|--------------------------------------------------|----|-------|----------|
| P1  | Scale bar / photographs of existing garage added | qs | qs    | 17/02/16 |
|     |                                                  |    |       |          |
|     |                                                  |    |       |          |
|     |                                                  |    |       |          |




Garage dimensions:

5.7m long x 3.5m wide  
Height to ridge - 3.2m  
Height to eaves - 2.2m

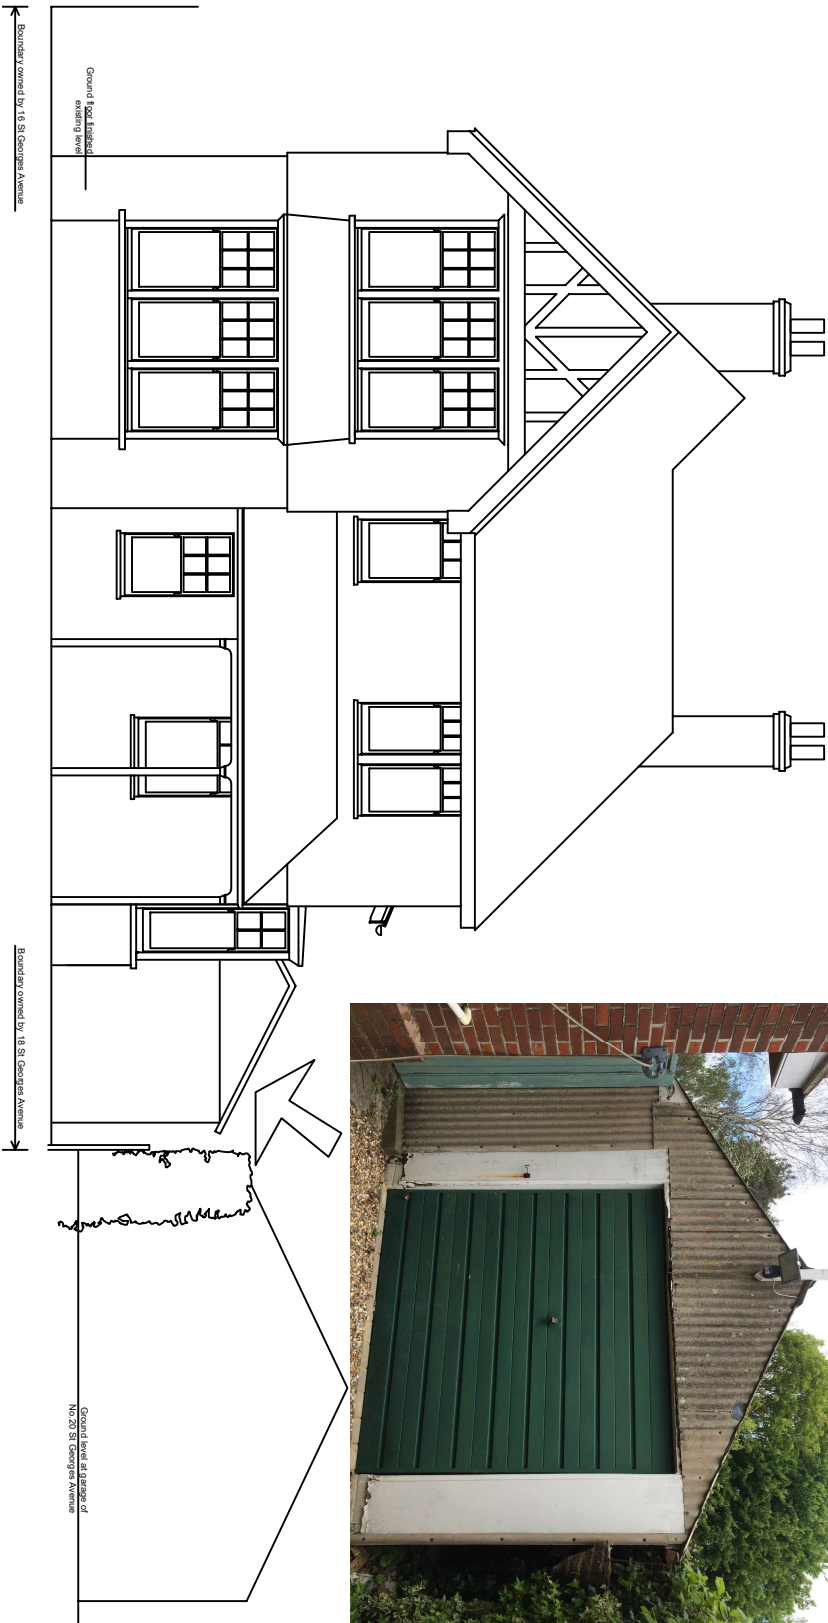

South elevation as existing

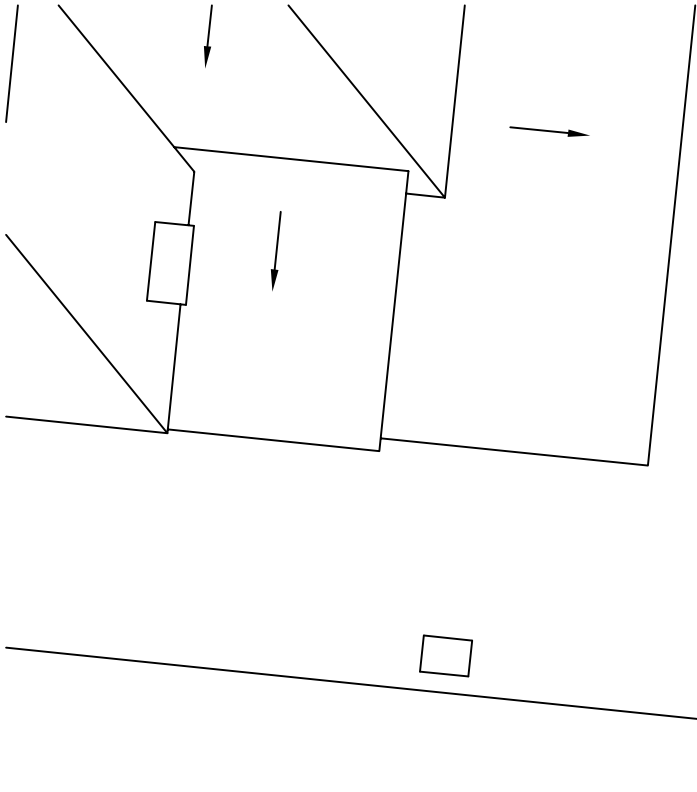

Plan as existing



East elevation note:

This is completely obscured by the fence line, the neighbouring hedgerow and neighbouring garage

## Cover Storey

**A r c h i t e c t s**

CSA Architects, 18 St Georges Avenue, Havant, Hampshire, PO9 2RX  
E: [info@coverstoreyarchitects.co.uk](mailto:info@coverstoreyarchitects.co.uk) - [www.coverstoreyarchitects.co.uk](http://www.coverstoreyarchitects.co.uk)  
T: 0702 4748607

Project

18 St Georges Avenue, Havant  
Proposed new games room and office

Drawing Title

Existing plan and elevations

Drawing Status  
**PLANNING**

Scale

1:100

@ A3

Drawn By

djs

Project No.

16103

Drawing No.


P102

Revision

P1

Cover Storey Architects LLP - Registered No. 00407535

North elevation as existing

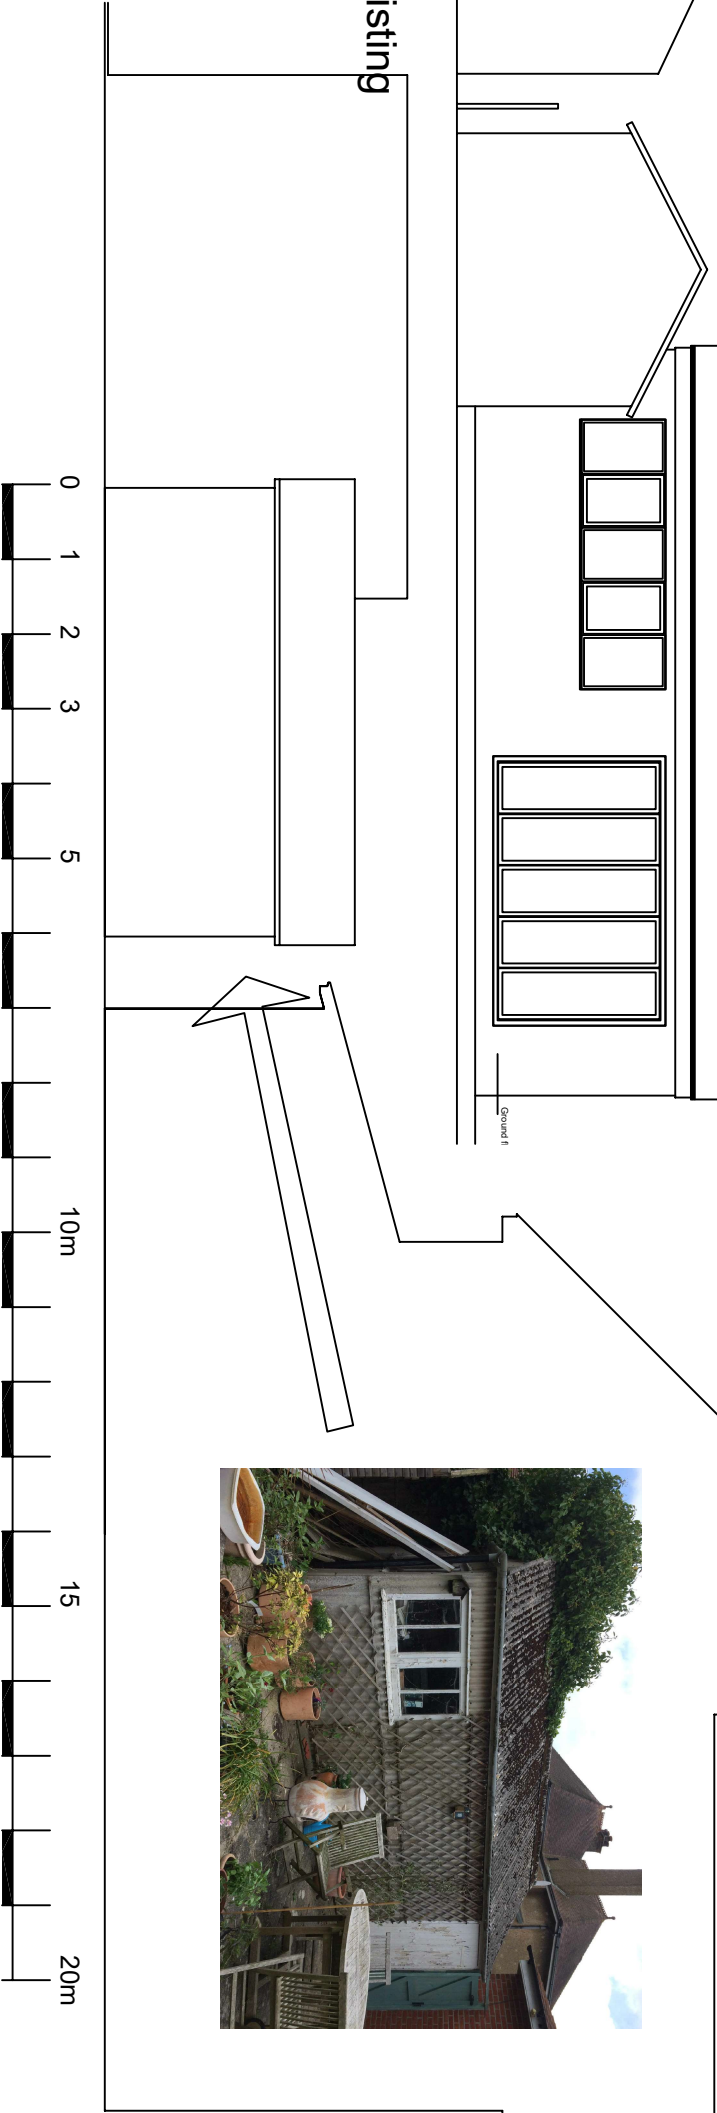

West elevation as existing

