

CONTRACTOR IS TO CONFIRM THAT ALL NECESSARY LOCAL AUTHORITY APPROVALS HAVE BEEN OBTAINED BEFORE ANY WORKS PRIOR TO THIS IS ENTIRELY AT THE CLIENTS OR CONTRACTORS RISK WITHOUT THE SURVEYORS APPROVAL MAY INVALIDATE THEIR LIABILITY

14.09.20 rated fire resisting doors with new 2500mm high opening into route of escape (except bathrooms)

SEE STRUCTURAL CALCULATIONS FOR STEEL OR TIMBER DETAILS THE CONTRACTOR IS TO MEASURE ALL DIMENSIONS TO DECKS AND STAIRCASES BEFORE ORDERING THE PROPERTY OWNERS ARE TO ENSURE THAT ALL REQUIREMENTS OF THE BUILDING REGULATIONS ARE FOLLOWED. ADVICE CAN BE OBTAINED FROM THE SURVEYOR

EXISTING LINTOLS AND FOUNDATIONS TO REMAIN. ALL LINTOLS TO BE EXPOSED FOR LOCAL AUTHORITY APPROVAL AS REQUIRED NORMALLY AT THE START OF WORKS WHEN DRAINAGE RUNS ARE CHECKED

Flats in Utility Room 53mm sealed in Celotex G44070 insulation batts on 1200x PVC slat roof membrane continuous with new and existing DPC on existing concrete slab

Opening window areas to be minimum 1200" of enclosed floor areas. All new windows to be fitted with minimum 4000mm thick vents per room with minimum 2000mm thick windows not to exceed 20% of floor areas

New windows, new double glazed windows to have minimum U value of 1.6w/m². Doors to have minimum U value of 0.18w/m². Critical locations of glazed doors and windows to be identified on drawings. Double rafters as roof light trimmers

Existing mechanical extract fans to any new wc and bathroom areas added at min 150lit/sec

Fit mechanical extract fan from kitchen rated at min 60lit/sec. If cooker hood installed, to be rated at 45lit/sec. Utility room if applicable to be rated at 30lit/sec

Stairwork, see structural calc's for sizes. Minimum bearing 100mm on concrete padstones. prestressed concrete inlets or metal bearing plates. Minimum two layers 12.5mm

Floor in robes, 21mm floor grade tongued and grooved chipboard, 2.5 grade in bathrooms on 50mm x 150mm joists at 400mm centres. Joists to be solid strut at bird centres of joists spanning more than 2.4m

Flat roof over stairwell, 13mm spar chipings on 3 layer high performance torch on felt to BS747 op 14 part 3 1977 on Celotex TD4126 insulated roof decking on firings on 200 50mm x 150mm joists at 400mm centres

Ceilings ground floor, 12.5mm plasterboard First floor 12.5mm foil back plasterboard

Main roof, concrete lies on battens on breasable fall on 50mm x 150mm rafters at 400mm centres. Strap down with 100mm x 32mm galv. ms strips at max 1.20m cts. Around perimeter if applicable all hips and ridge tiles to be mechanically fixed

Roof insulation, roof to be insulated with two layers of 150mm fibreglass insulation quilt. One layer laid between ceiling joist and one layer laid over in opposite direction

Loadbearing studwork to be minimum 100 x 50mm minimum 75 x 50mm studwork. Fit 25mm sound insulation quilt between held in place with battens

Ceiling, 12.5mm foil back plasterboard on 50 x 150mm joists at 400mm centres with 100mm glass fibre quilt between joists and Celotex G44090 batts over the joists. Bolt and dog tooth washers at 1m centres

Conversion of existing roofspace. Sloping ceilings. Part on, or fit alongside existing existing Celotex G44070 batts. See section for details of roof structure. Celotex G44070 batts and Celotex TD4035 beneath rafters. 12.5mm foil back plasterboard finish. Maintain 50mm air gap to underside of roof covering

Stairs. New staircase dimensions to be confirmed on site prior to manufacture. Maximum rise 220mm, minimum going on tread 220mm with minimum 16mm nosings minimum going on winders 50mm

Utility & Garage dividing wall. 1/2" render or similar studwork with celotex G44070 batts between and flush with outer face (30mm cavity) celotex TD4012 insulation across stud inner face with 12.5mm foilback plaster board finish with taped and filled joints

Plumbing all to BS EN 2056 plus approved doc H 35mm drain wastes from sink, bath and shower 32mm drain Wastes from wash hand basins, all with deep seal traps. Run changes of direction and with pvc sap terminating min 300mm above nearest window head and with rodding access at the base

Thermosatic control device fitted to bath supply. Run to 100mm drain with stack terminating above appliance flood level with drain adaptor

New 100mm drain PVC soil and vent pipe to terminate min 300mm above window heads and with rodding access at base

Rain water goods, run new 100mm drain pvc rain water gutters and 70mm drain downpipes to 100mm x 100mm drain diameter

All new electrical works to be designed, installed, inspected and tested in accordance with BS7671 (IEE 17th Ed) the works are to be undertaken by an installer registered under a suitable self-certification certificate of competency (qualifier person with a control upon completion of the works

Lighting. Fit high efficacy light fittings minimum 250lm per sqm. Any recessed ceiling lights to be 300mm or less

SD smoke detectors. Fit smoke detector system wired to mains supply and to each other with battery back up system. One per floor minimum. All from doors, walls and light fittings







Heating. Gas fired combination boiler with balanced flue terminating min 300mm from external wall. Installer to have min SEDBUK rating of 80%. REGISTER. Run 22mm drain condensate pipe to foul drain via 75mm trap

All new radiators to be fitted with TRVs. Form recess in roof to clear existing window with code 4 lead over min 125mm celotex roof decking (TD4126) including cheeks. Min 150mm upstand to window sill

Each joist to be bolted to each other where lapped and to each roof joist to help prevent roof spread. Strapping provided to joists either side of steel to prevent roof spread

Provide double rafters either side of velux window. Fabrication details to be provided if required by building control

ALL DIMENSIONS TO BE CHECKED ON SITE. ANY DISCREPANCIES ARE TO BE MADE KNOWN TO THE SURVEYOR AS SOON AS POSSIBLE

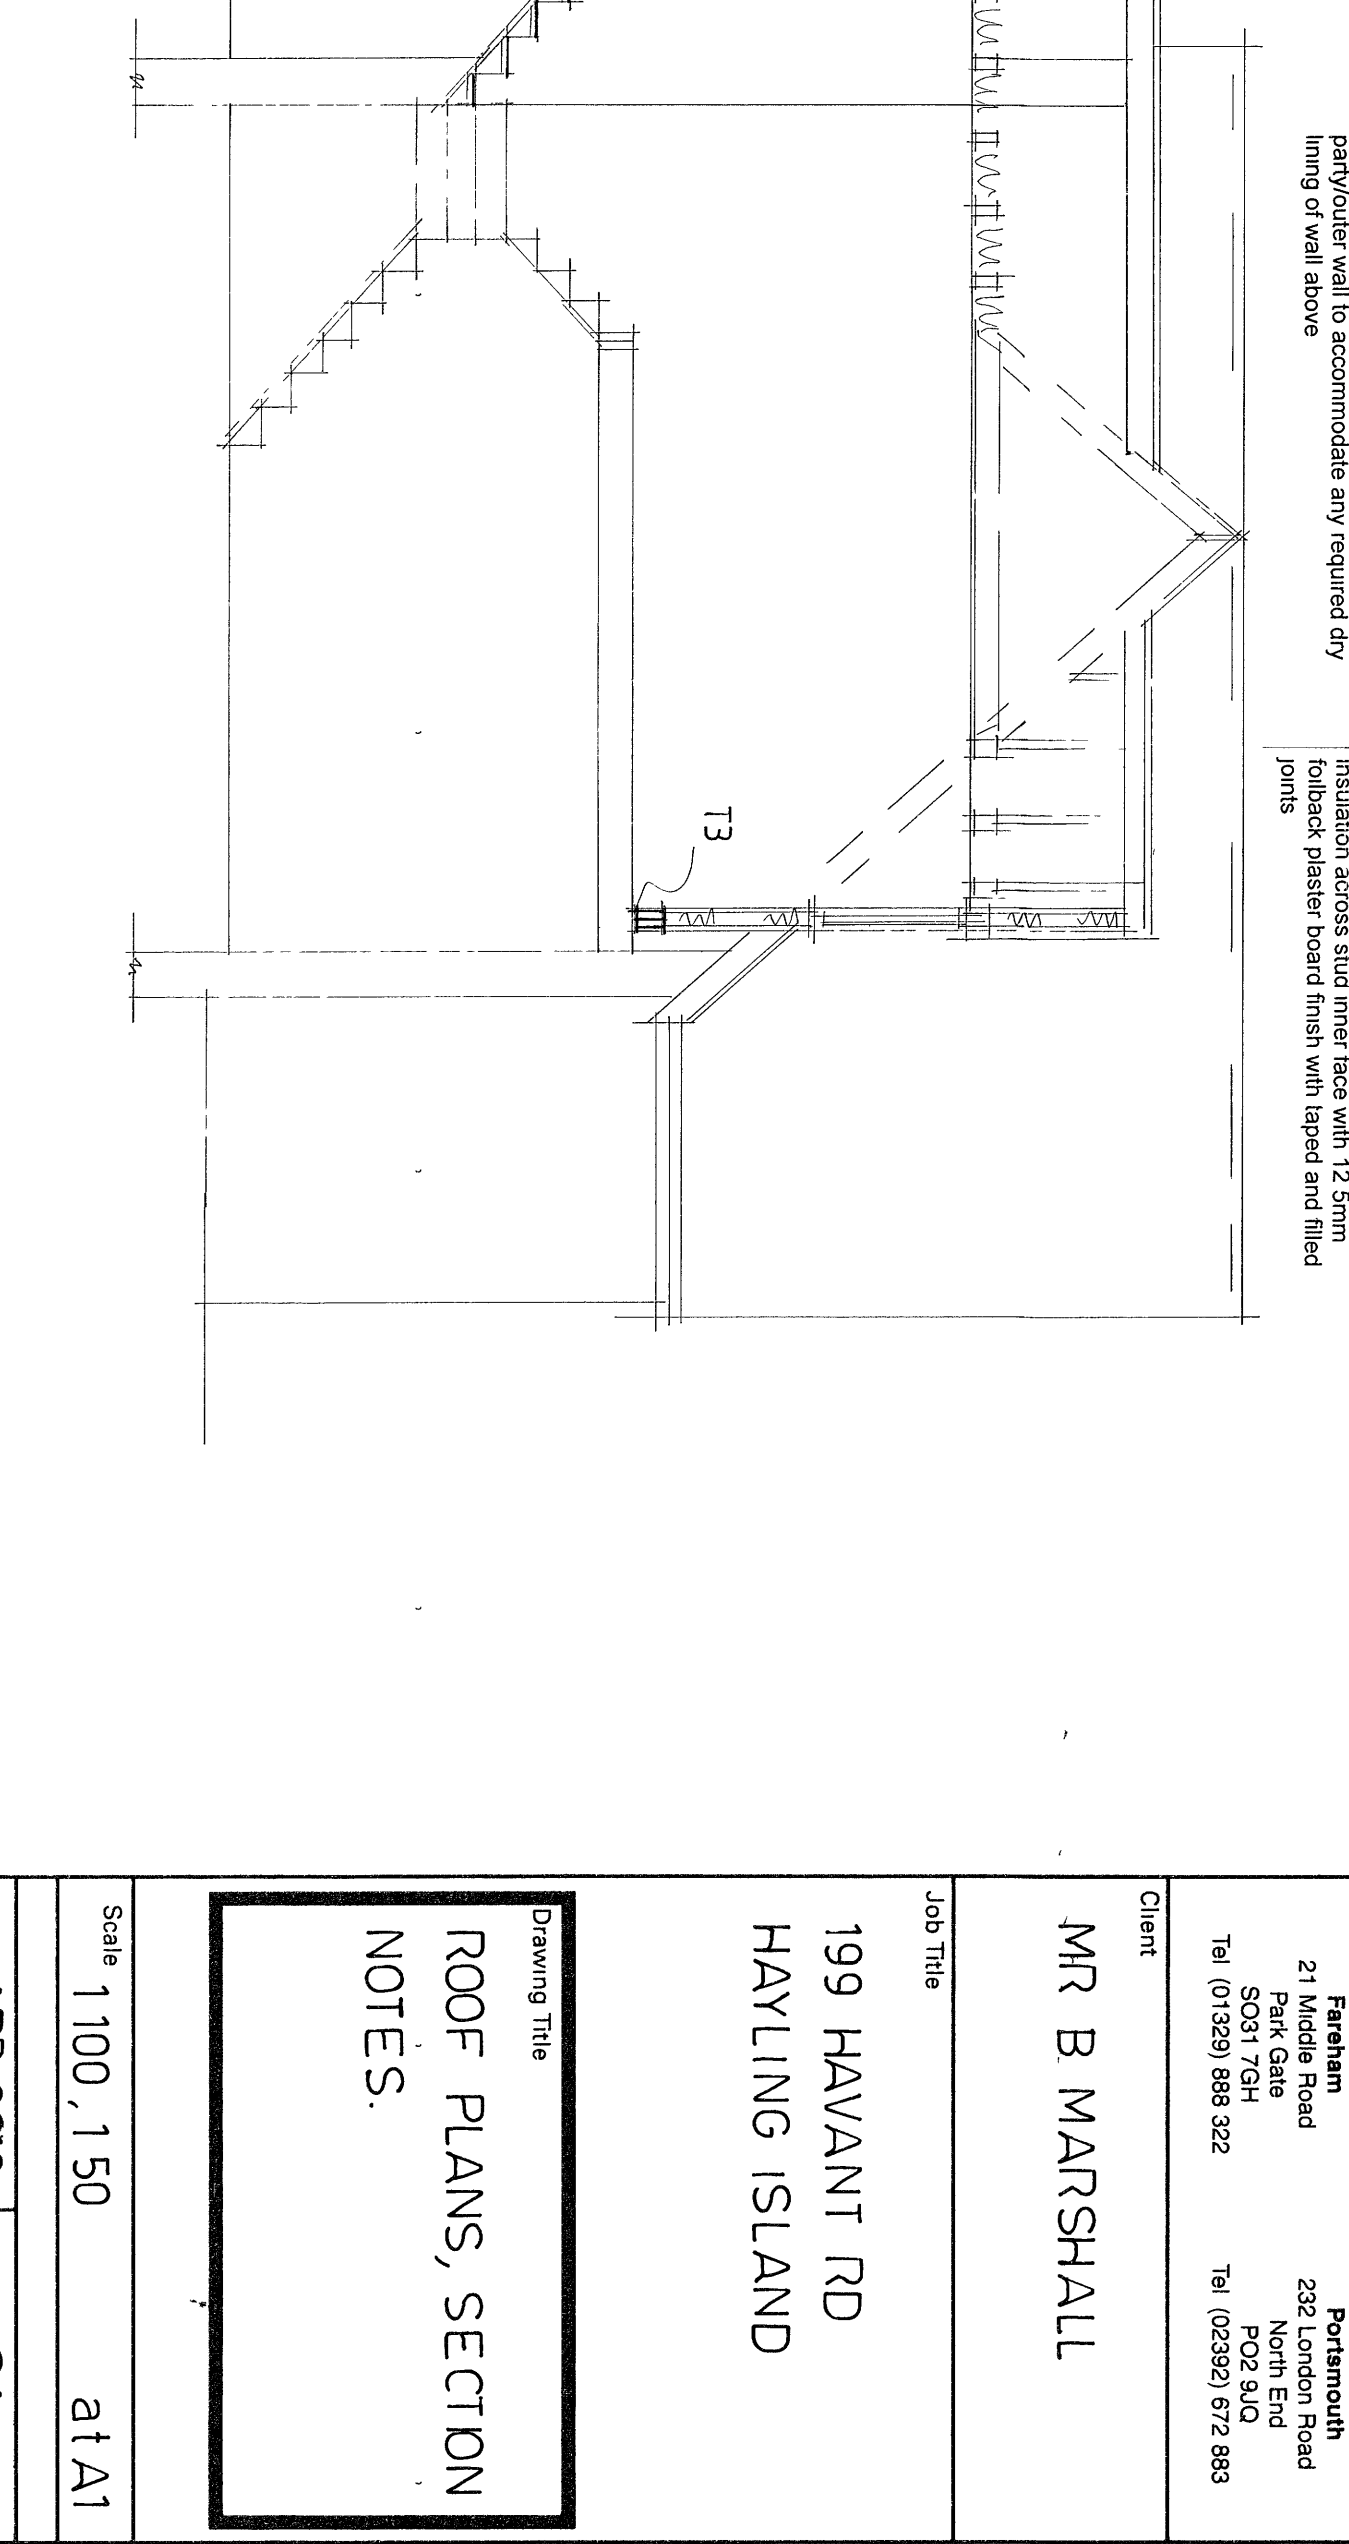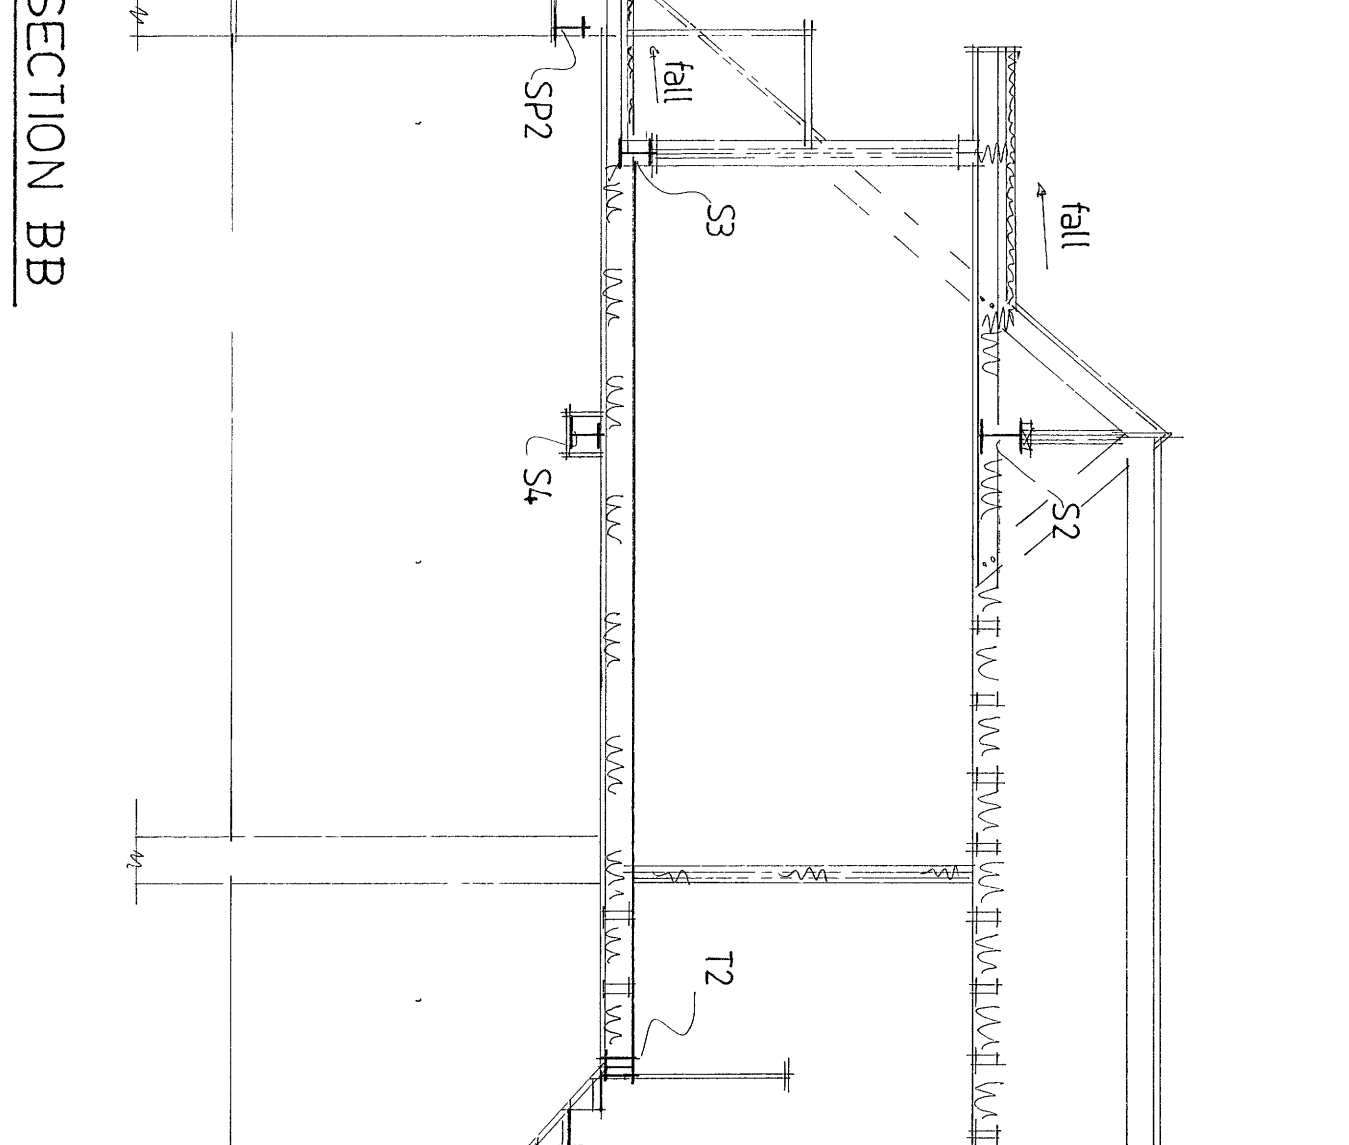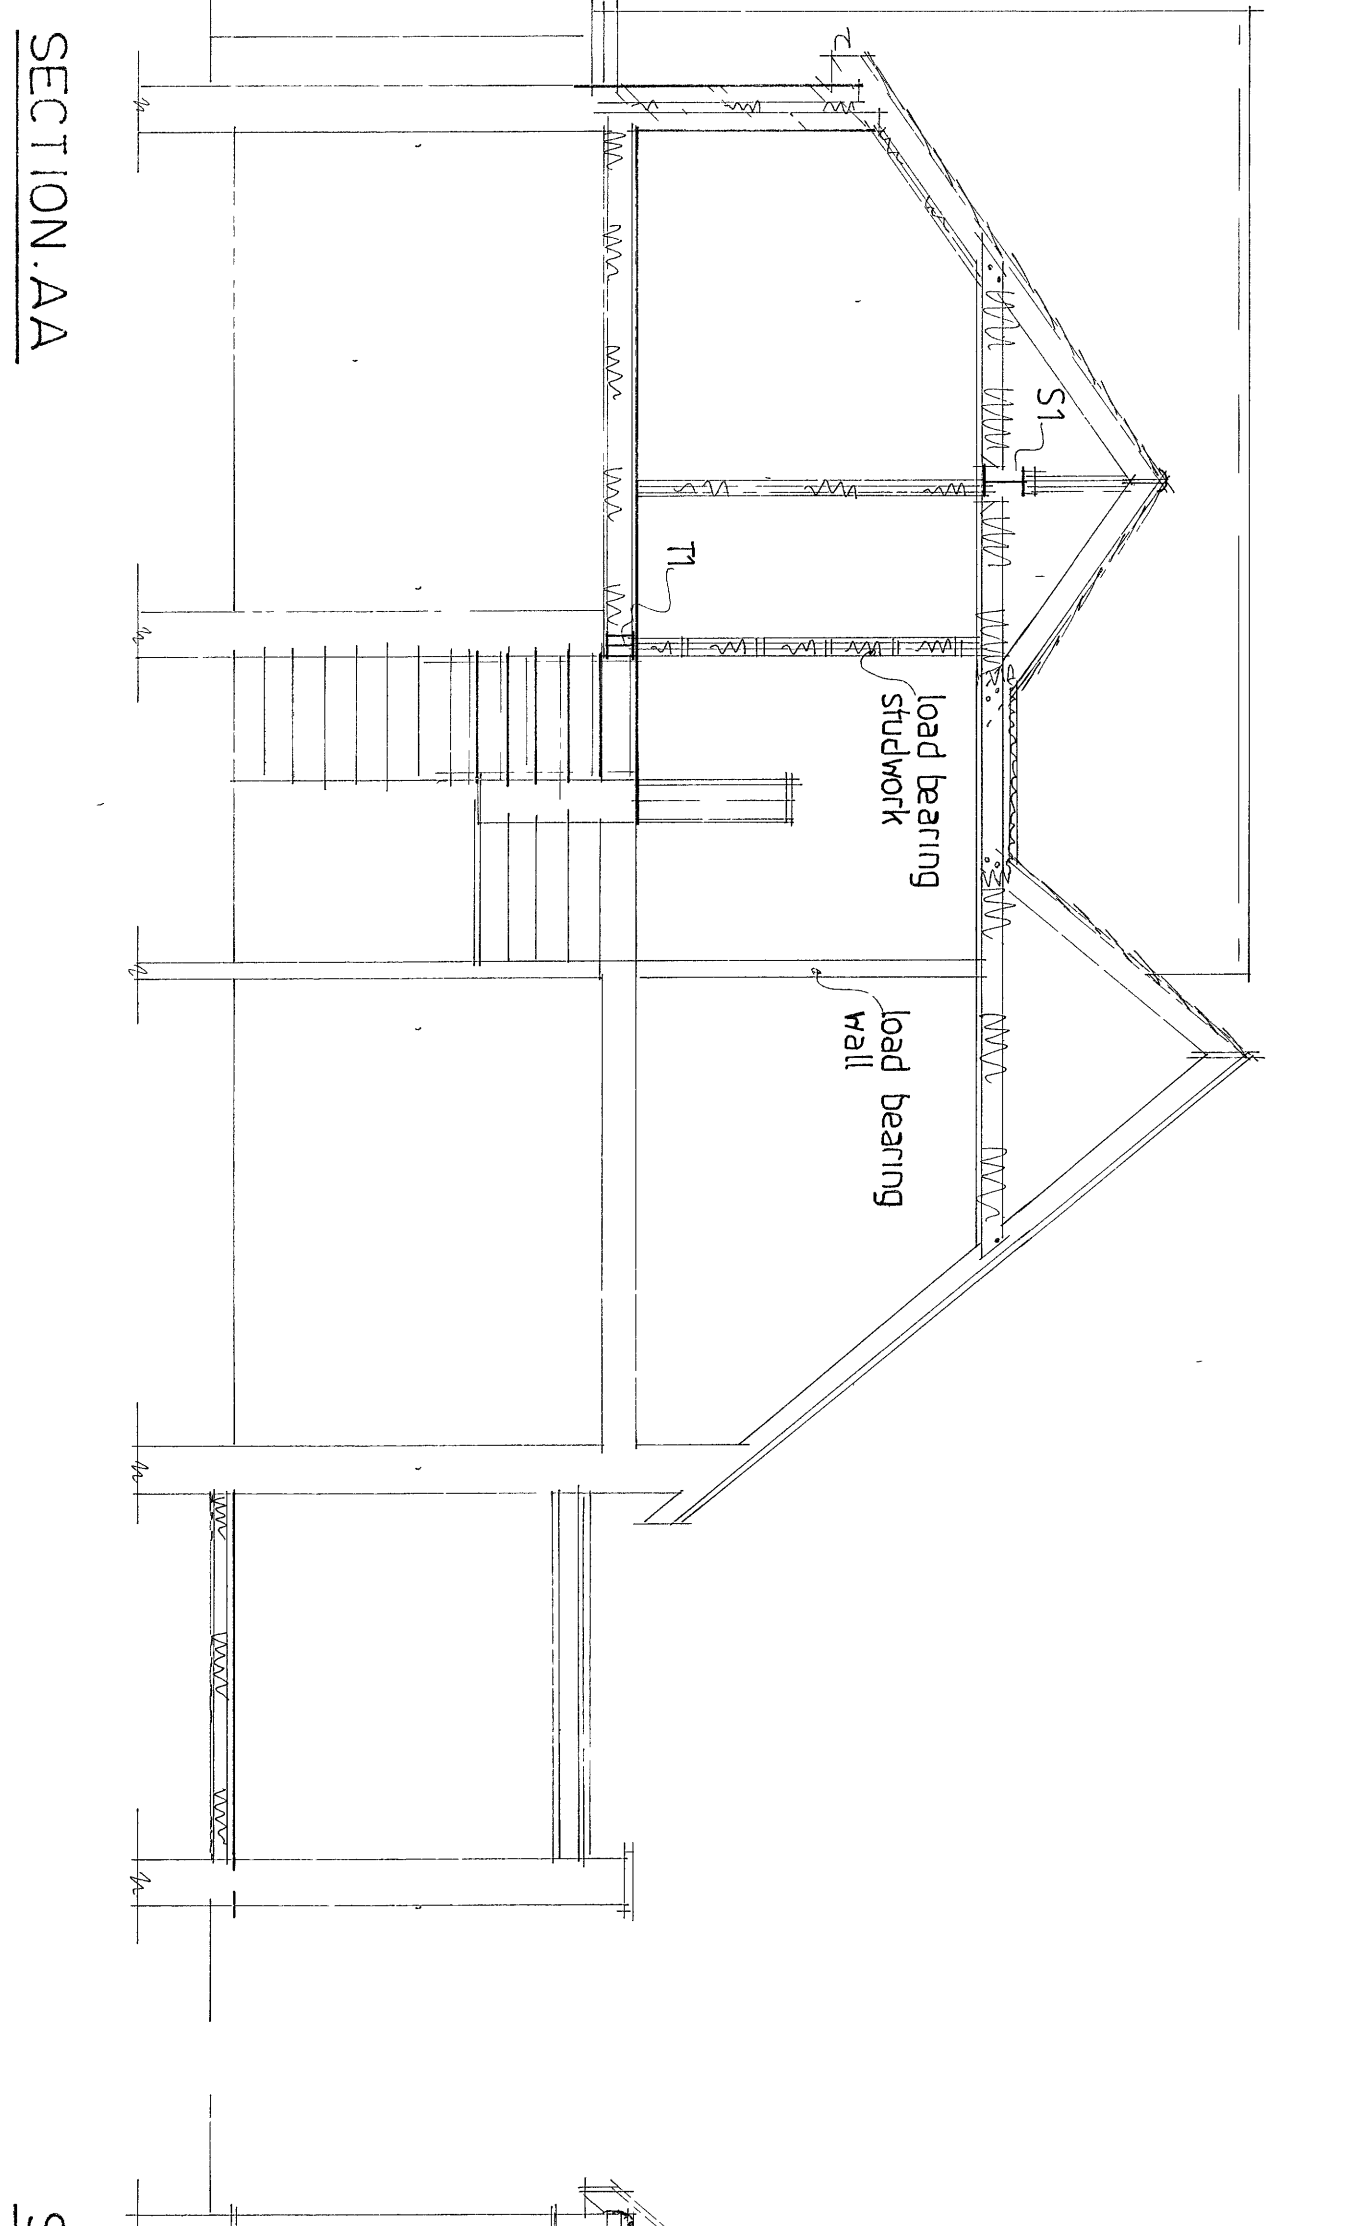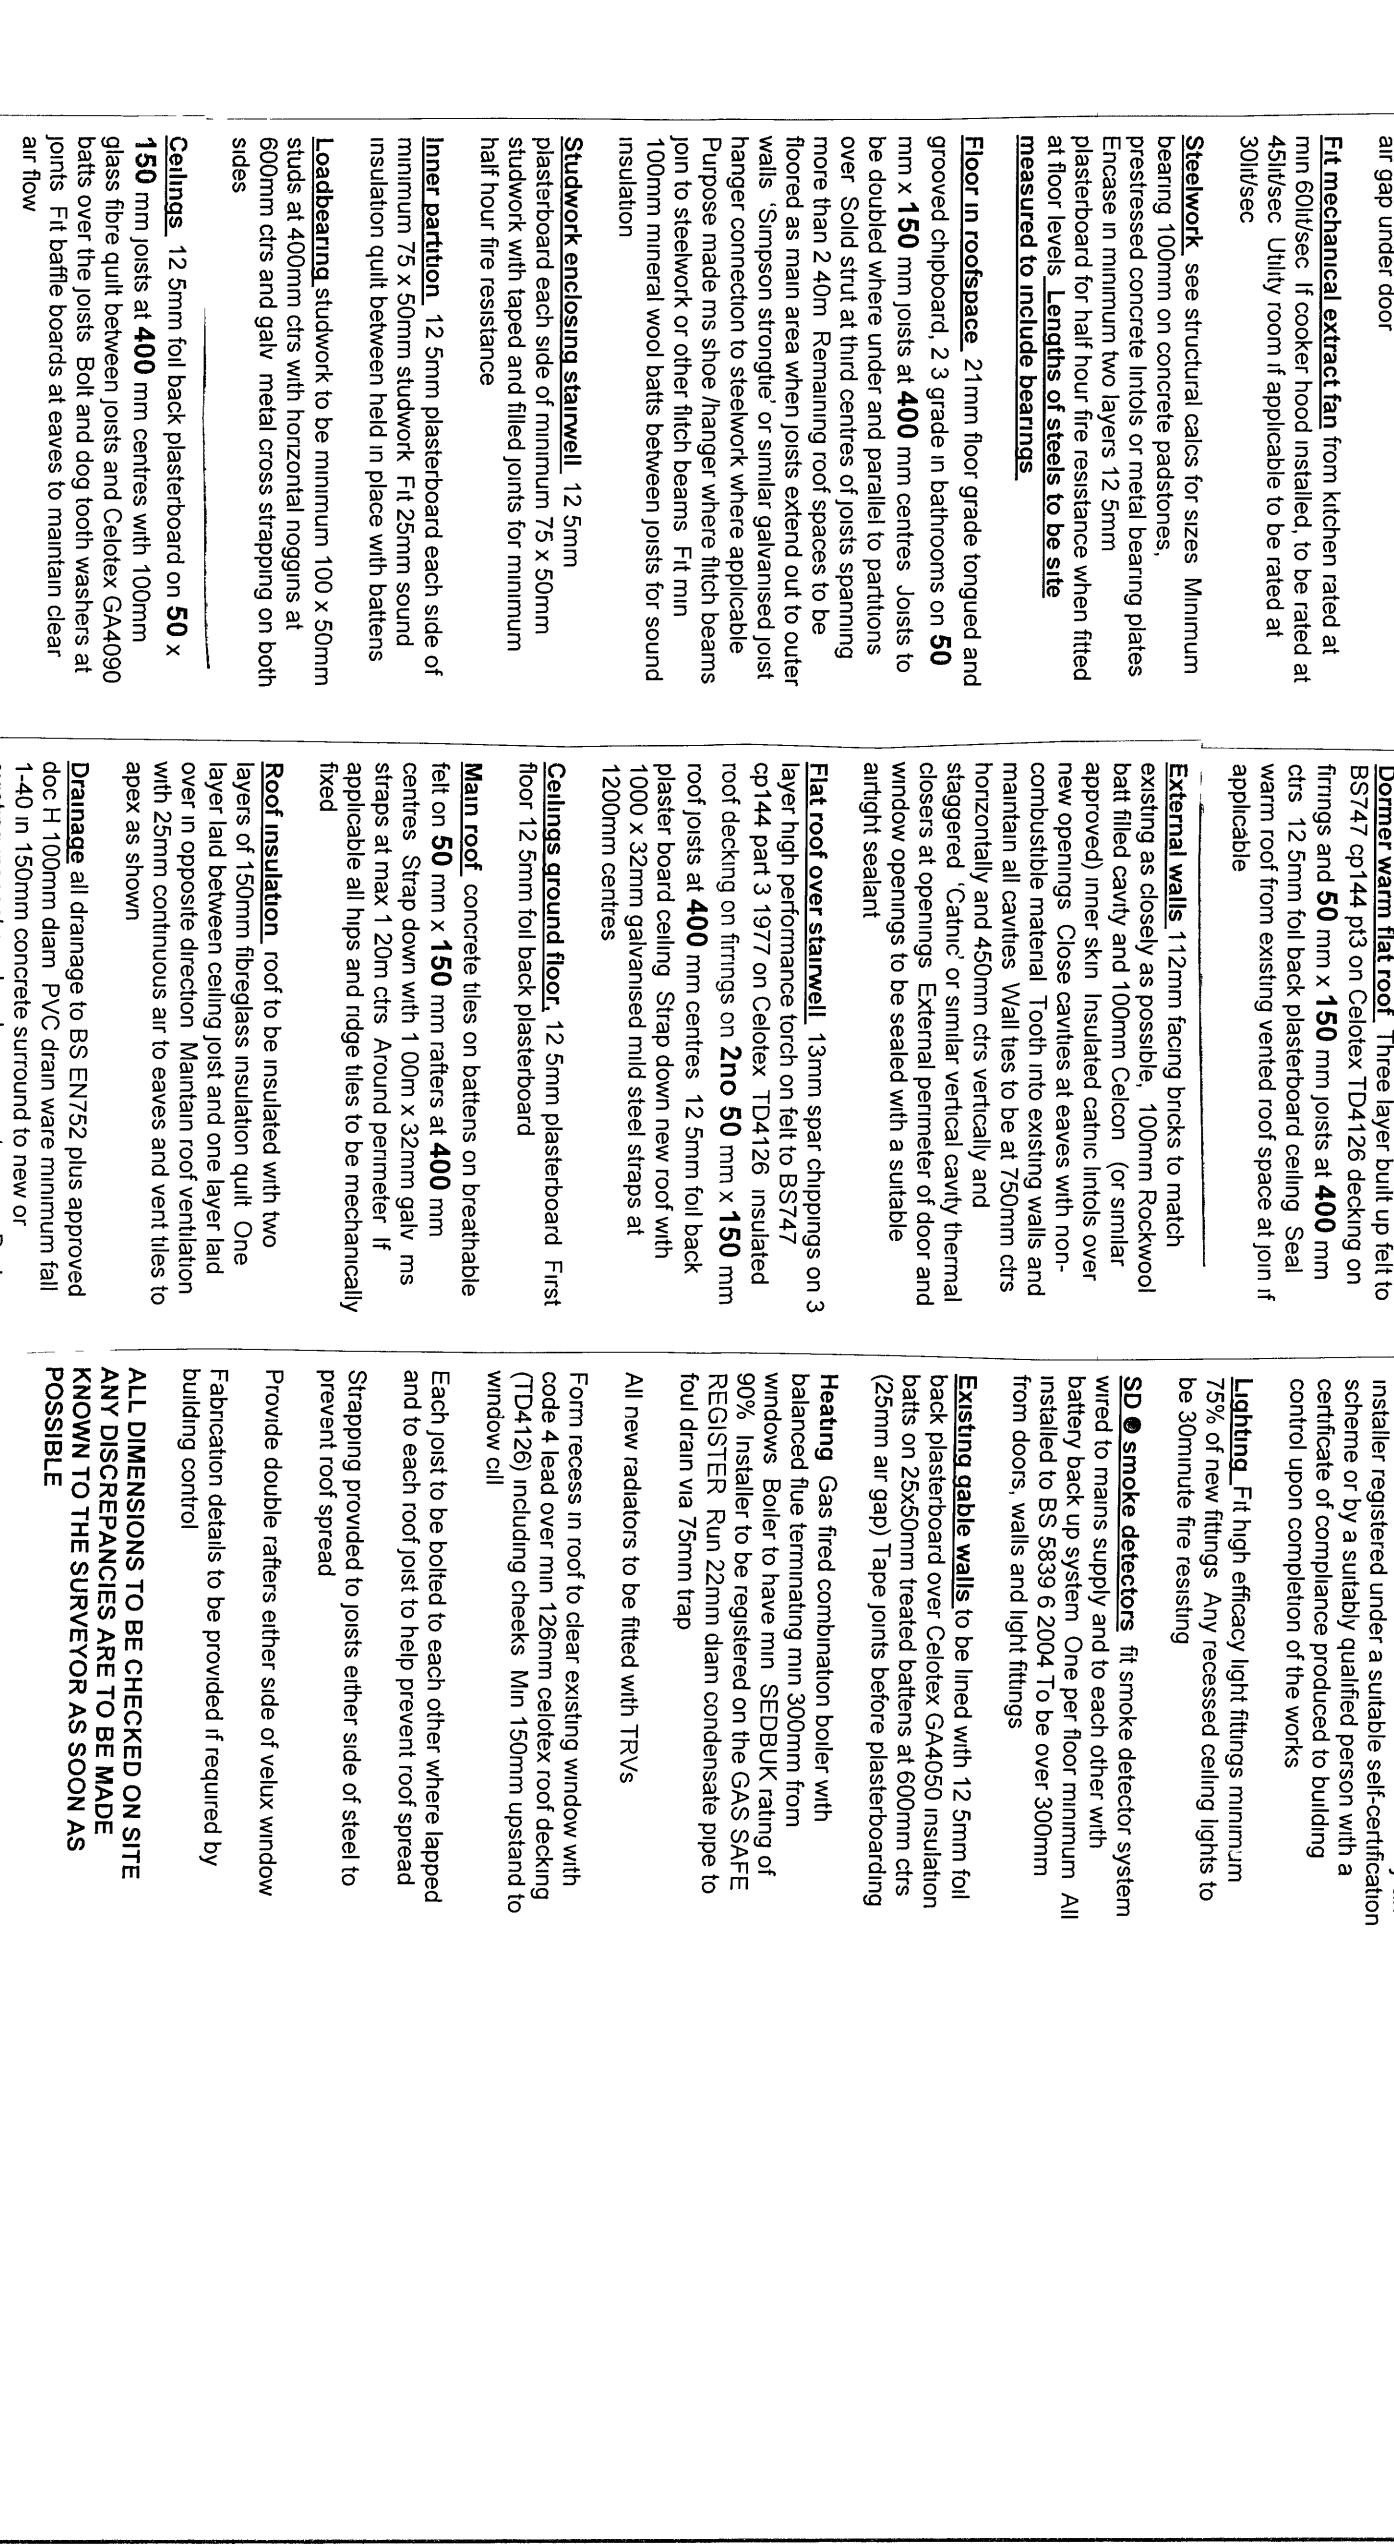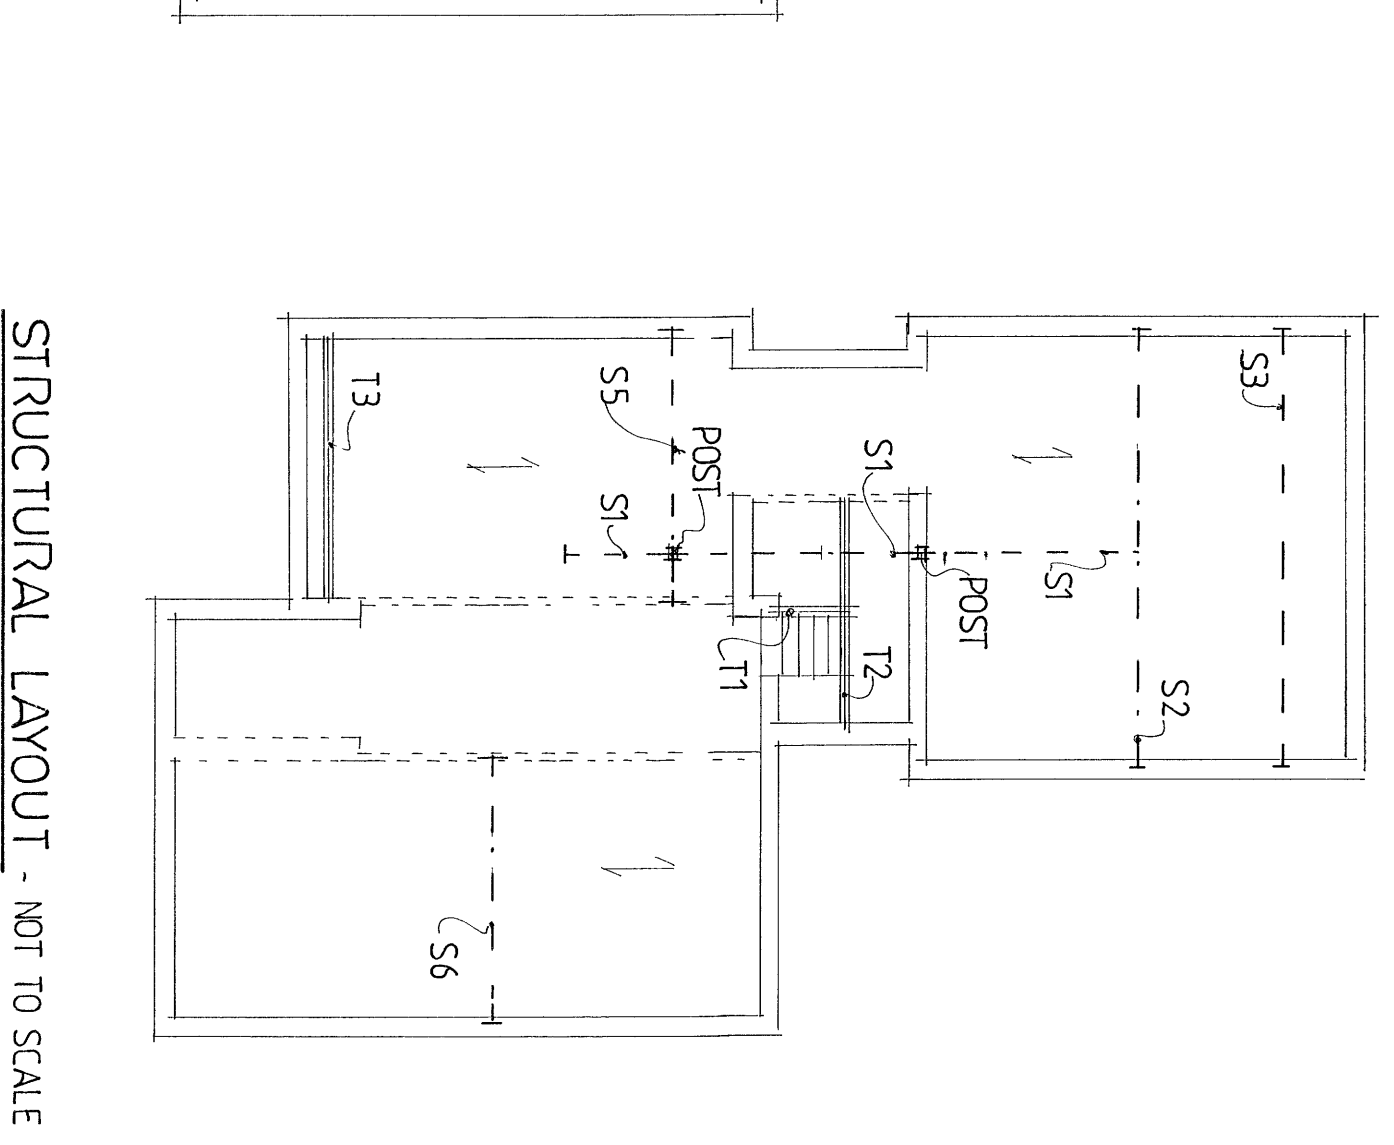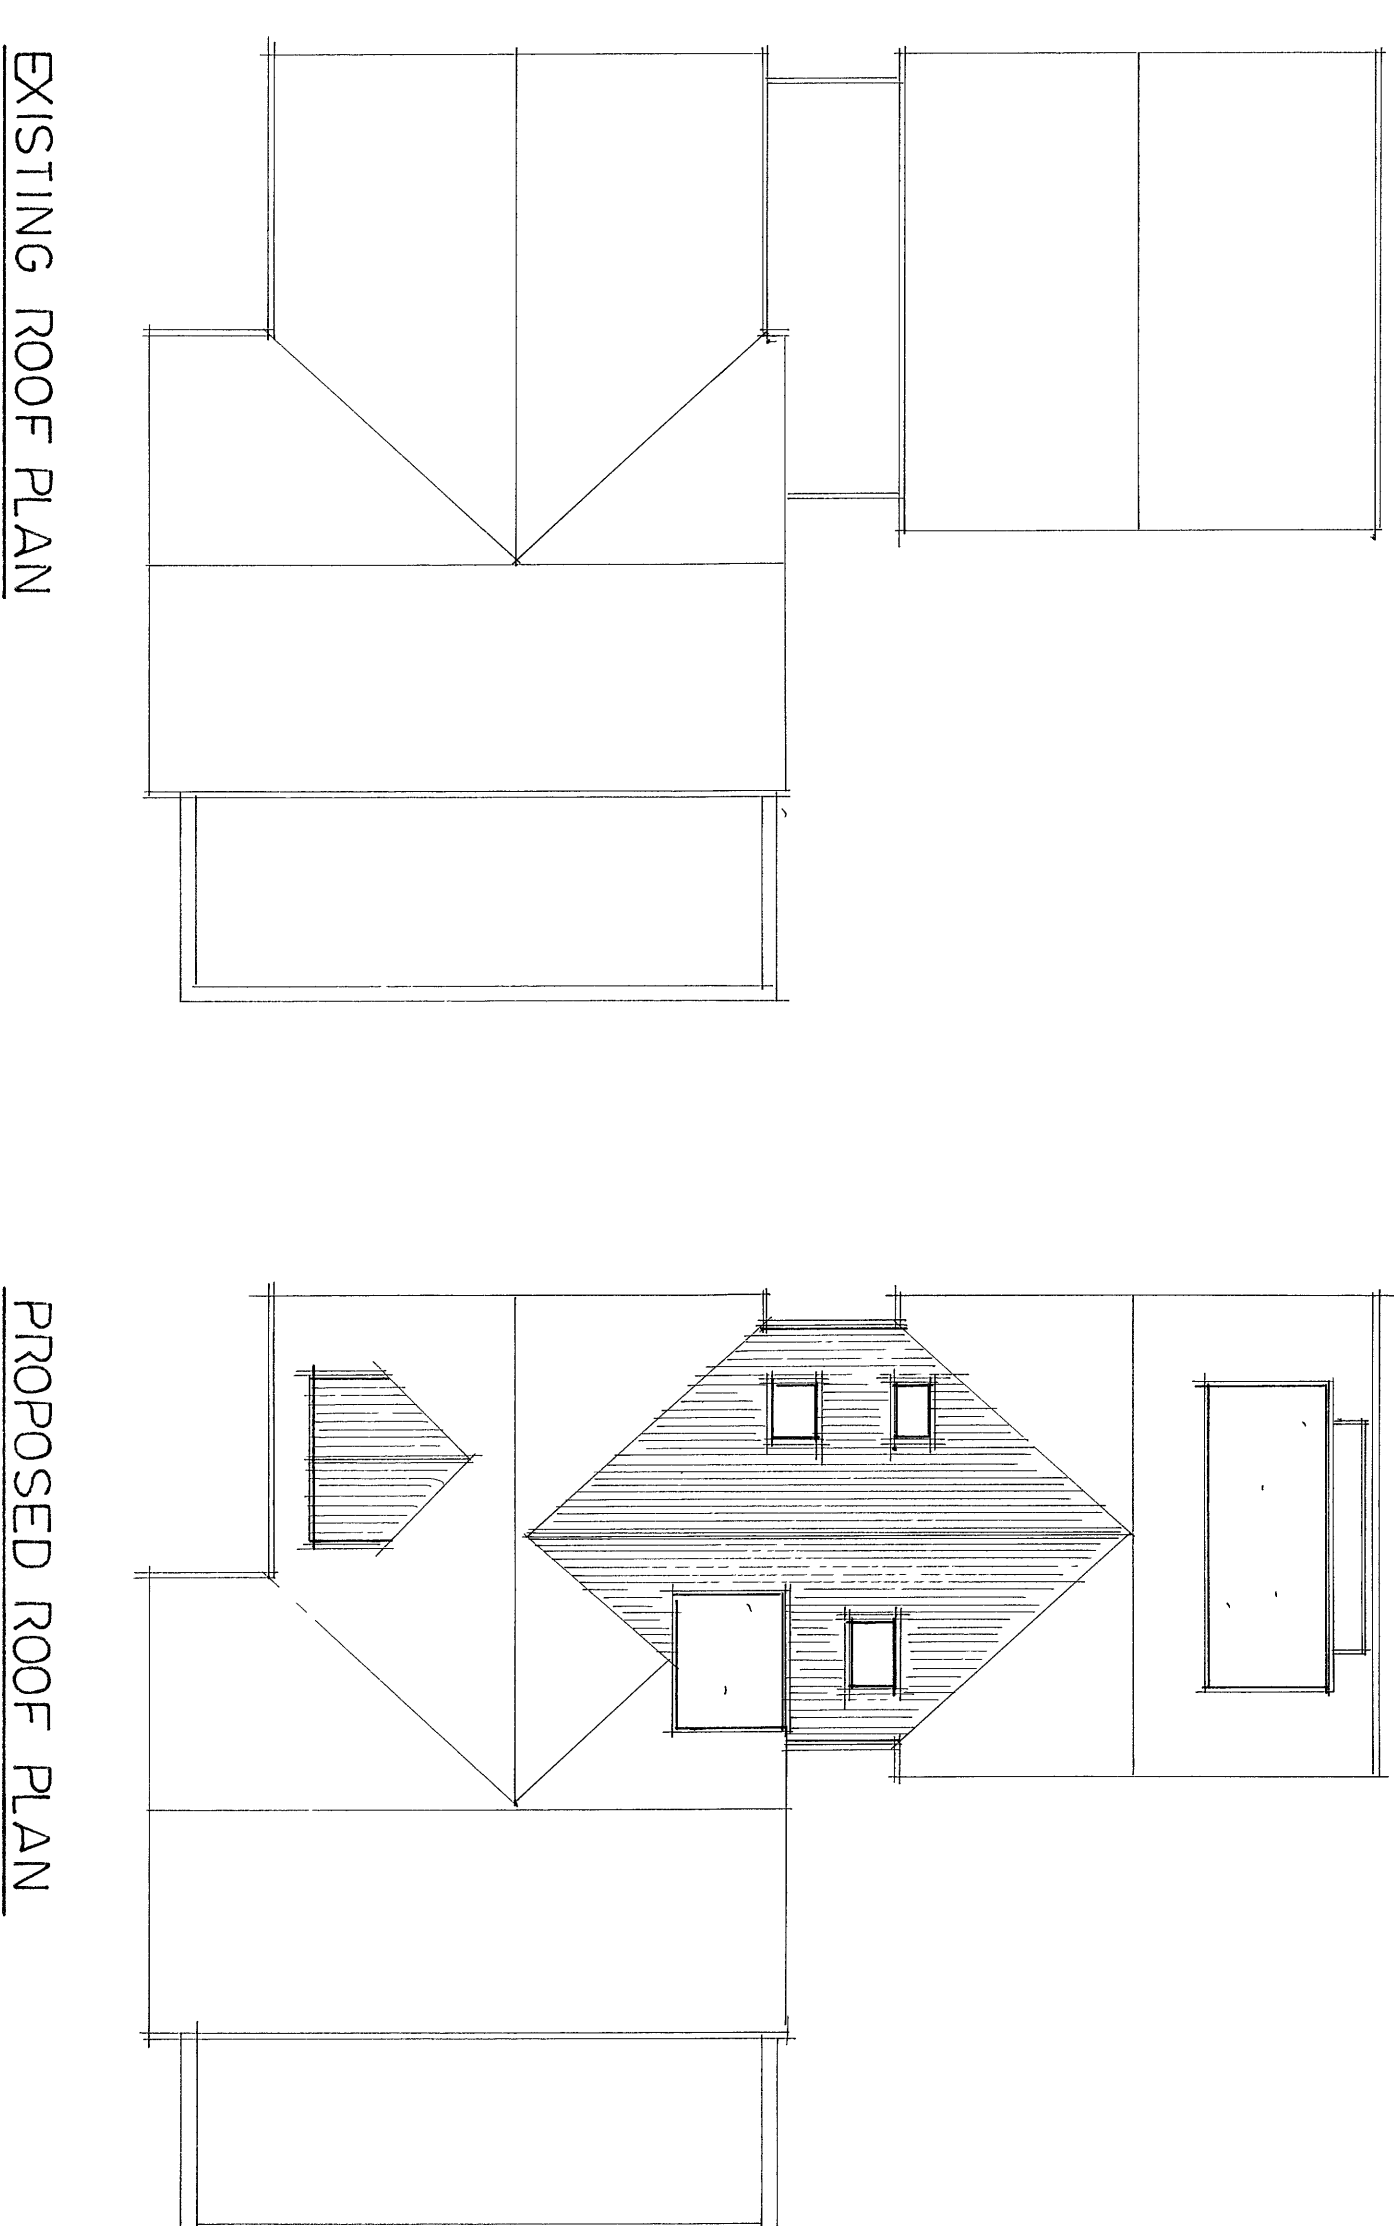

THORNS YOUNG ARCHITECTURAL

THORNS-YOUNG LTD

CHARTERED BUILDING CONSULTANTS

Website: www.thornsyoung.co.uk

Fareham

21 Middle Road

SC01 7QH

Tel: (01329) 885 822

Portsmouth

232 London Road

PO2 8LQ

North End

Tel: (02392) 572 883

Client

M/R B MARSHALL

Job Title

199 HAVANT RD
HAYLING ISLAND

Drawing Title

ROOF PLANS, SECTION NOTES.

Scale

1:100, 1:50

at A1

Date

APR 2016

Drawn by SA

Dwg No

PG 003 16 3

Rev