




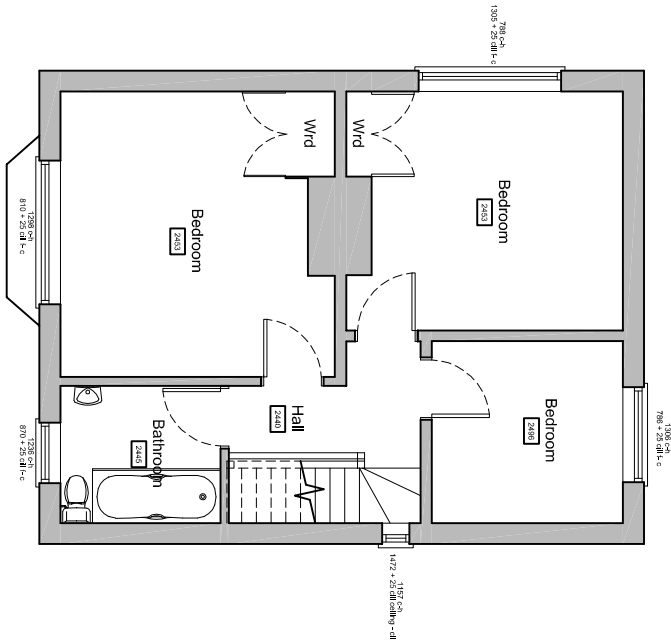


First floor plan

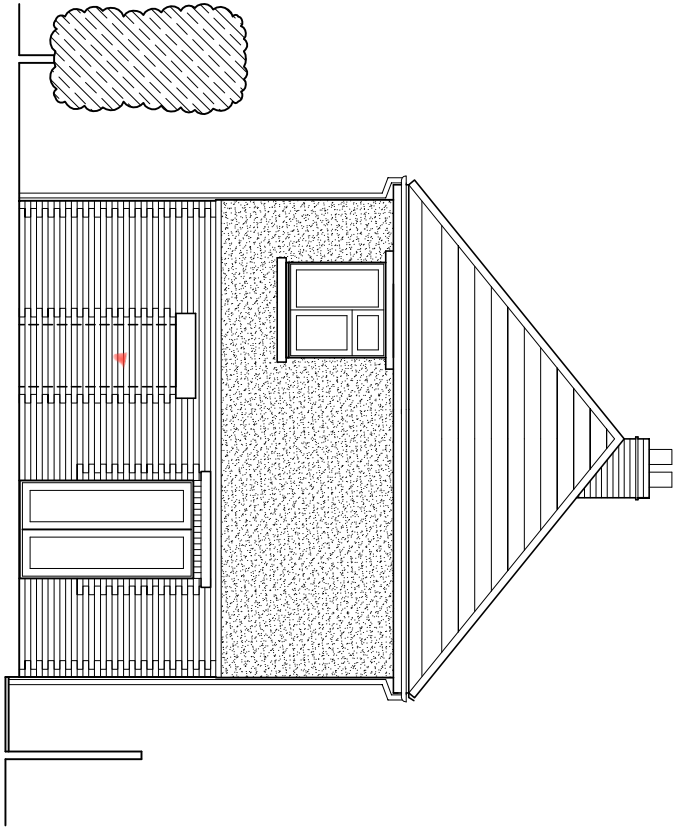


North (rear) elevation

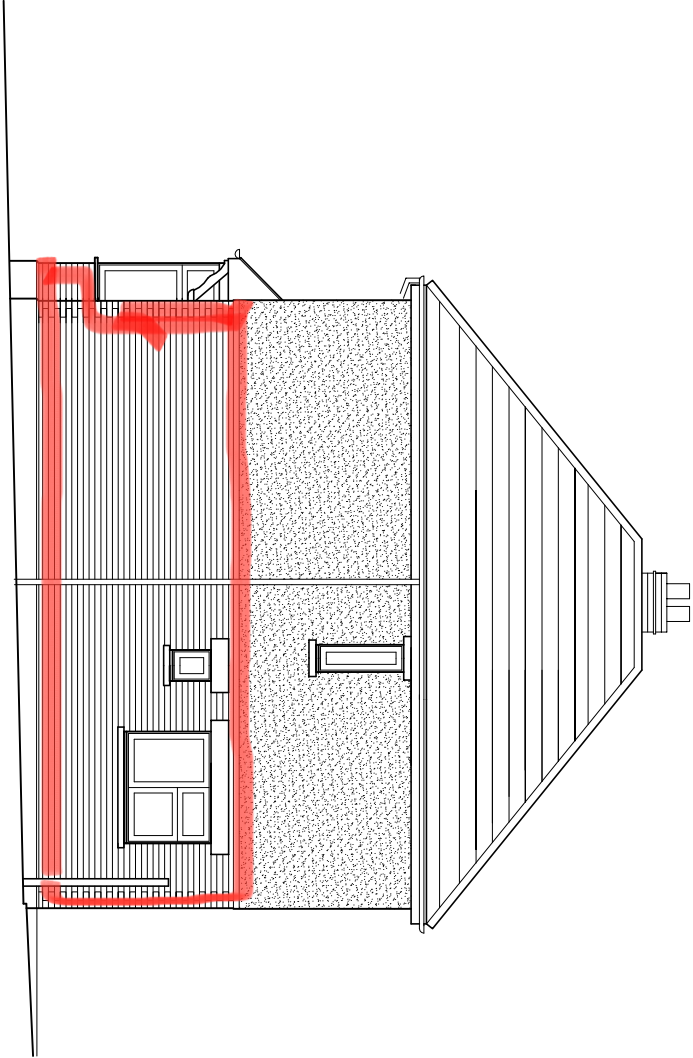


East (side) elevation

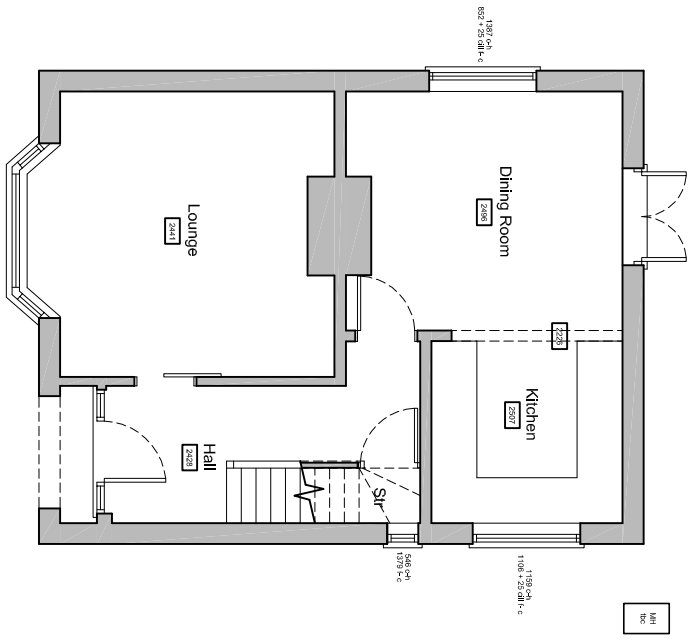

Ground floor plan

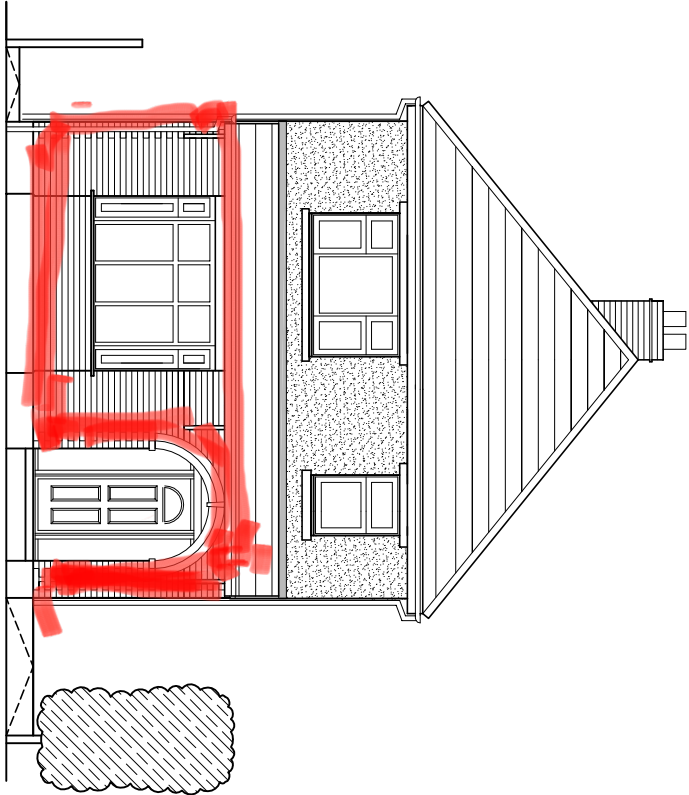

South (front) elevation

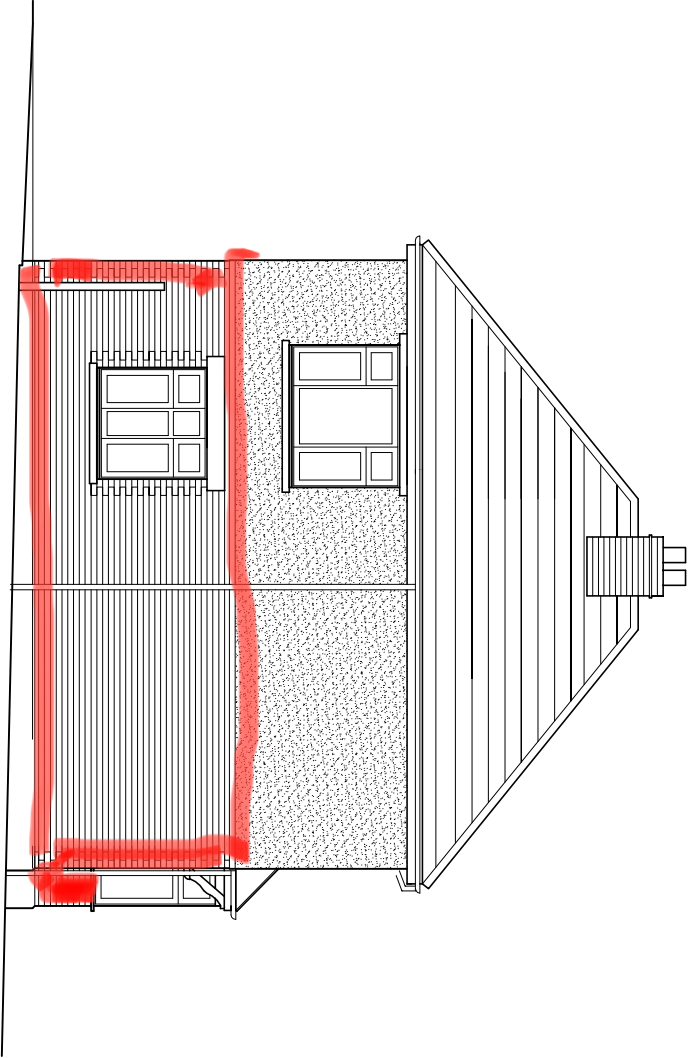

West (side) elevation

Existing floor plans & elevations scale 1:100



For MR & MRS CLARKE		Title EXISTING FLOOR PLANS & ELEVATIONS		Office Tel: 01243 933792	
Project PROPOSED TWO STOREY REAR EXTENSION AT 52 ROWLANDS AVENUE, WATERLOOVILLE, PO7 7RU		Date JUN 2020	Drawn JB	Scale As shown @ A3	Checked
		Job Number PLK120	Drawing Number -02	Revision A	
		Email: admin@jb-architecturedesign.com			
		Web: www.jb-architecturedesign.com			
		