


NOTES

GENERAL NOTES:
1. THIS DRAWING IS TO BE READ IN CONJUNCTION WITH THE OTHER RELEVANT CONSULTANTS DRAWINGS.
2.ALL FINISHES ARE TO CONFORM TO THE CURRENT BUILDING REGULATIONS.
3. REFER TO A SEPARATE DOCUMENT FOR THE DESIGNERS RISK ASSESSMENT.
4. ALL WORKS OR MATERIALS INDICATED ON THIS DRAWING ARE TO BE TO THE LATEST RELEVANT BRITISH STANDARDS AND CARRIED OUT IN ACCORDANCE WITH THE BRITISH STANDARDS CODES OF PRACTICE OR RECOGNIZED INSTITUTE OR TRADE ASSOCIATION RECOMMENDATIONS AND PUBLICATIONS.

1:100 scale

 

EXTERNAL MATERIALS

- ① Red Facing Brickwork.
- ② Concrete Interlocking Roof Tiles.
- ③ White uPVC Double Glazed Windows / doors.
- ④ White uPVC Fascia, Soffit & bargeboa
- ⑤ Painted Timber Door
- ⑥ C B Fencing
- ⑦ 3 Layer Felt Roof

Revision	Date	Description	Dwn	Chkd
----------	------	-------------	-----	------



Lansdowne House
25-26 Hampshire Terrace
Portsmouth PO1 2QF
Hampshire England

Tel: (023) 92 755 333
E-Mail: admin@plcarchitects.com
Web: www.plcarchitects.com

Client :


Project :
Proposed New Residential Development
151-153 Southwood Road
Hayling

Drawing Title :
Proposed Elevations Plot 1 & 2

Drawn By EC	Date Jan' 16	Checked By	Date	Approved By	Date
Drawing No. 15.2127.101	Revision: P1	Scale: 1:100 @ A3	PLC ARCHITECTS © COPYRIGHT RESERVED 2013 NOT TO BE SCALED. DIMENSIONS TO BE CHECKED ON SITE SCALING ONLY FOR LOCAL AUTHORITY PURPOSES		



South Elevation

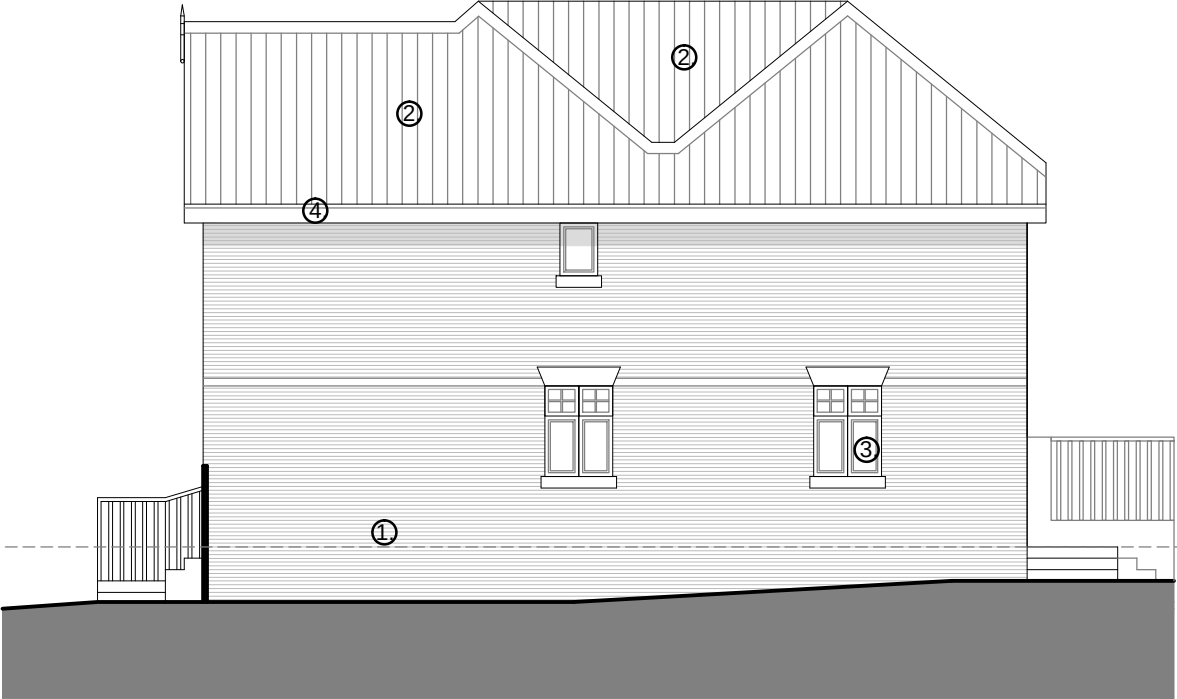

East Elevation



North Elevation



West Elevation

PROPOSED ELEVATIONS PLOT 1 & 2