



ELEVATIONS BASED OFF PHOTOGRAPHIC SURVEY


Rev No	Revision Description	Date	Drawn By	Checked By
001	FIRST ISSUE	08.08.21	AW	DB
002	ELEVATION TITLES UPDATED	19.08.21		TC

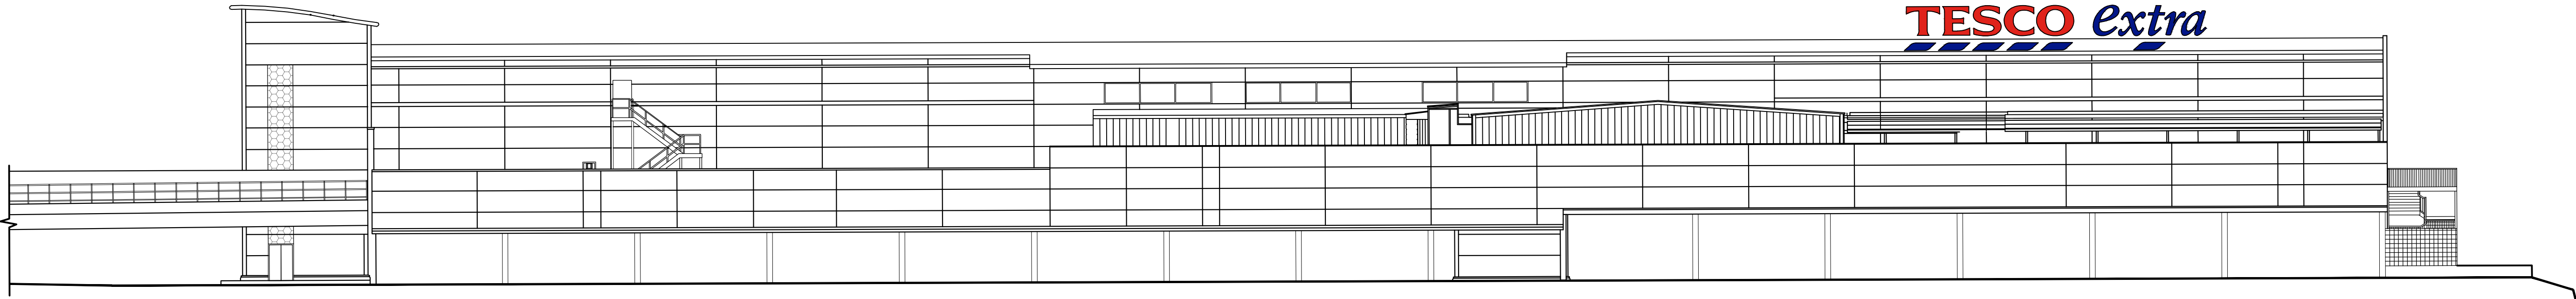


South Elevation

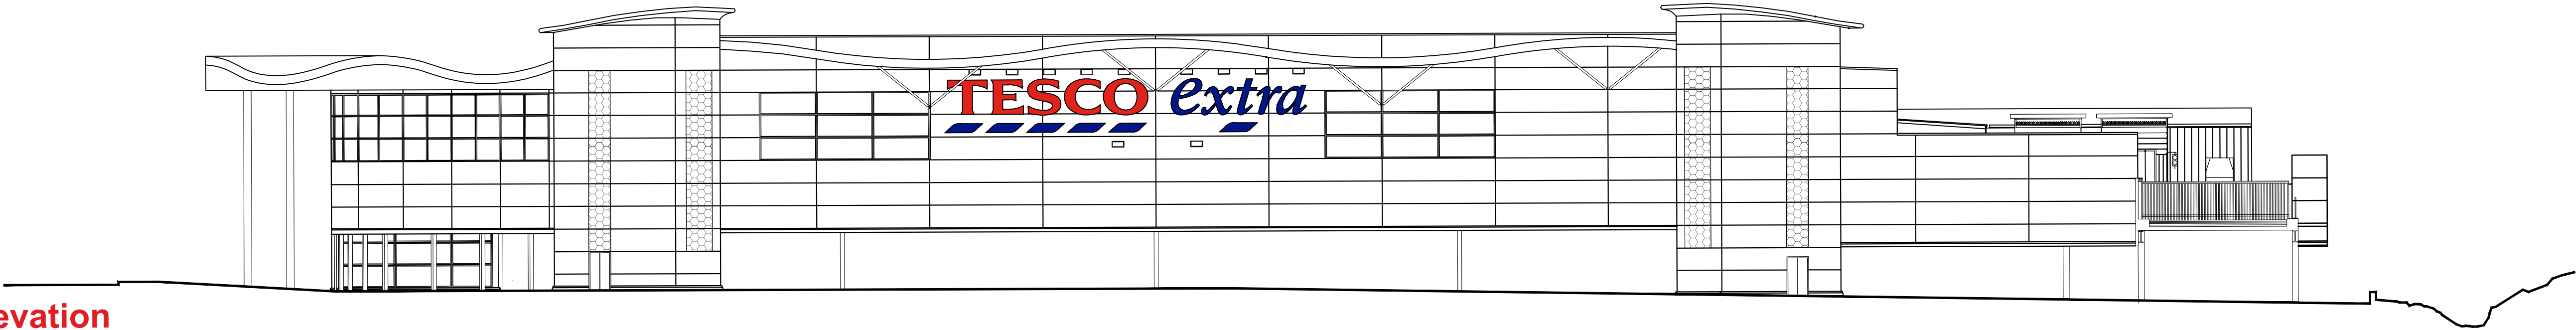

West Elevation

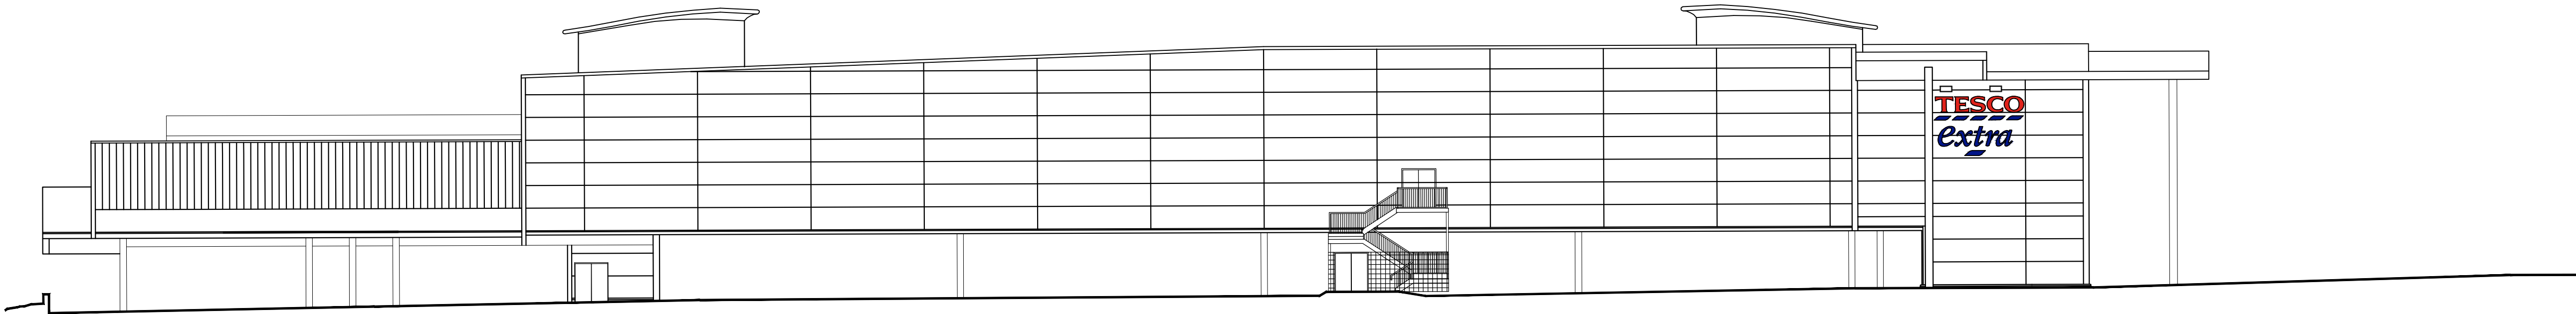

East Elevation

 

TESCO, SOLENT RD,
HAVANT, PO9 1TR

Project

Dwg Title

EXISTING ELEVATIONS

Region	Job No	Stage	Rate	Draw No	Revision

204714-IDL-01-XX-DR-A-E2058-S3-P02

1:400 @A3
1:200 @A1

Scale

Date

19.08.2021