


Rev	Amendments	by	chkd	Date

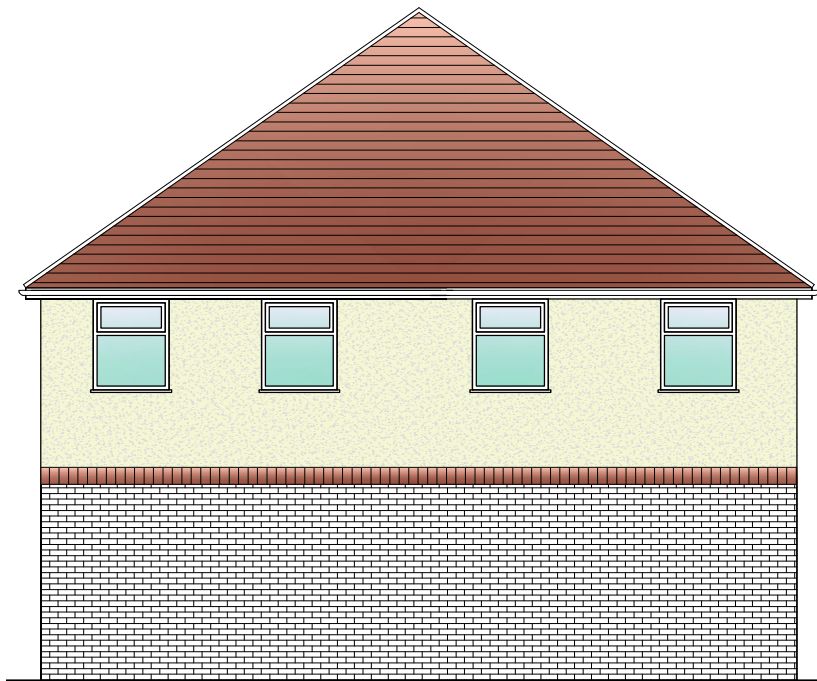

Proposed South West Elevation
scale A3 1:100



Proposed South East Elevation
scale A3 1:100


Part L Fabric Parameters:	
Roof:	0.25W/m²K
Wall:	0.35W/m²K
Floor:	0.25W/m²K
Windows:	2.20W/m²K
Doors:	2.20W/m²K
Air permeability: 10.0m³/(h.m²) at 50 Pa	

Note:
This drawing is to be read inconjunction with all relavant Architectural, Structural, Civil, MEP, and Specialist Subcontractor drawings, specifications schedules and information.


Note: WIP
This drawing is subject to further coordination. Resultant amendments may be necessary following receipt and coordination of Consultant/ Building Control/ Fire/ Acoustic Engineer and Subcontractor/ Supplier Information.

Note: Design Intent
This drawing illustrates design intent only and is subject to Manufacturer's and or Specialist Subcontractor's Detailed Design & Specification.

Note: Setting Out
* All setting out dimensions are to face of studwork, masonry or other substructure and or gridlines unless otherwise noted.
* All setting out dimensions are to plastered/ plasterboarded face of walls and or gridlines unless otherwise noted.

 

Scale 1:100

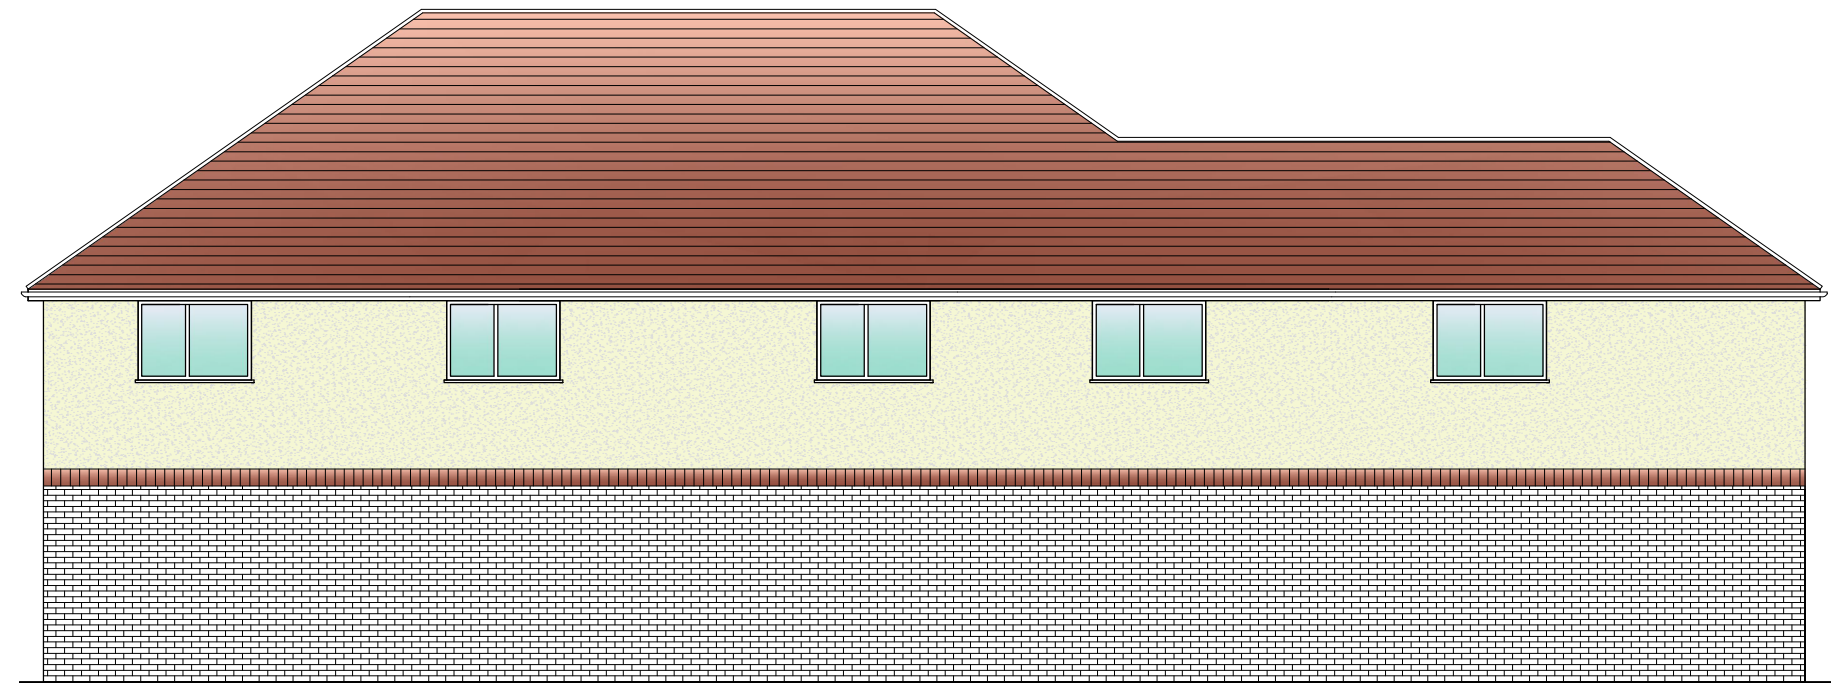

Proposed North East Elevation
scale A3 1:100



Proposed North West Elevation
scale A3 1:100

Project			
Stone Square Shops			
Leigh Park, Havant			
PO9 2DZ			
Drawn By	Checked By	EA Project No.	Date Created
LF	LF	122	JULY 2021
Scale			
A3- As shown			
Drawing Title			

Proposed Elevations	
Drawing Status	Revision
Planning	
Drawing Number	
122 - 18	

