

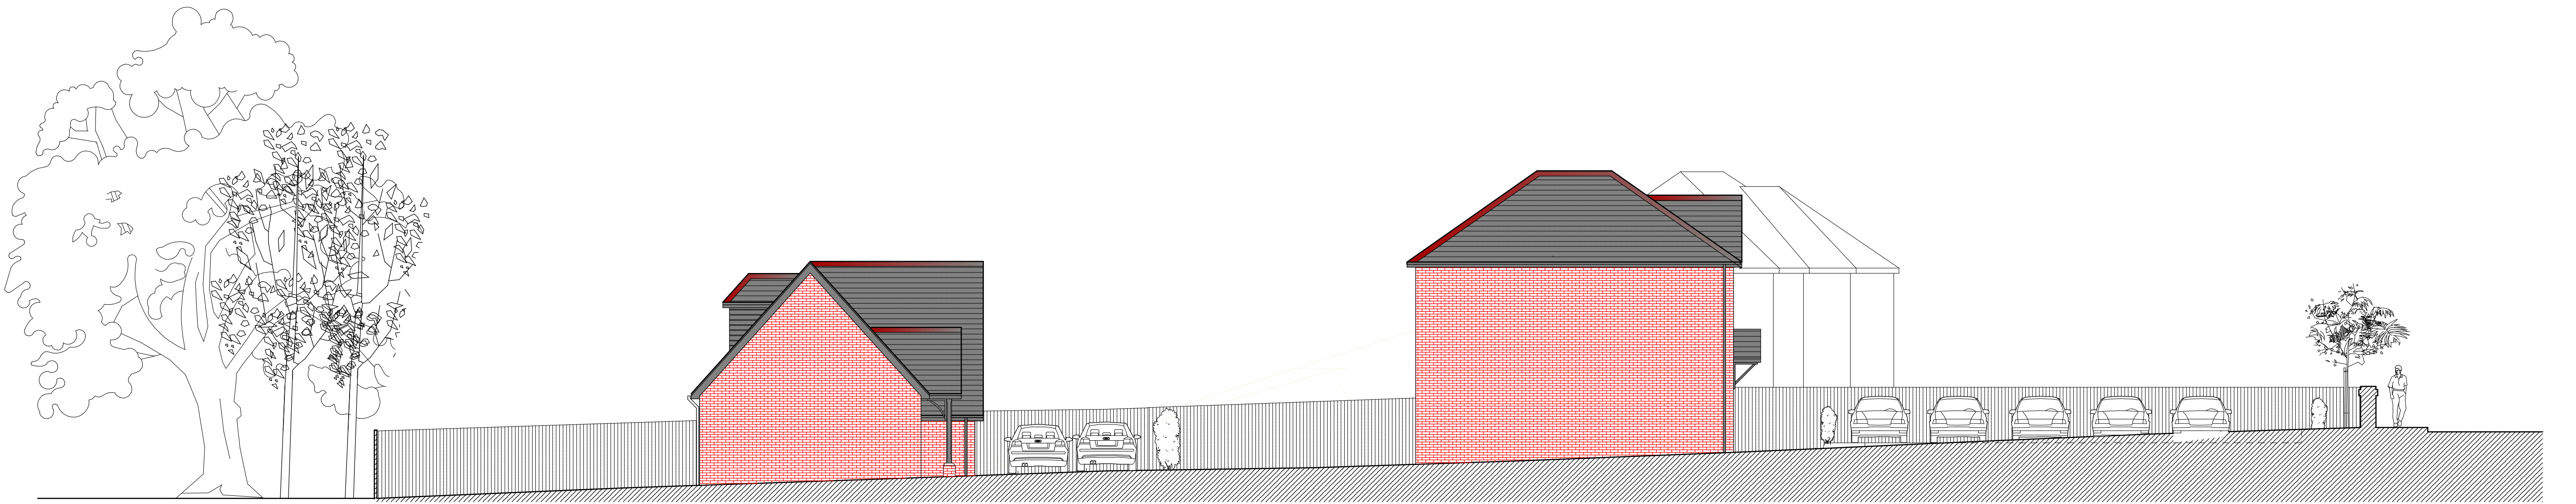



WEST ELEVATION/SECTION PLOTS 2 & 4

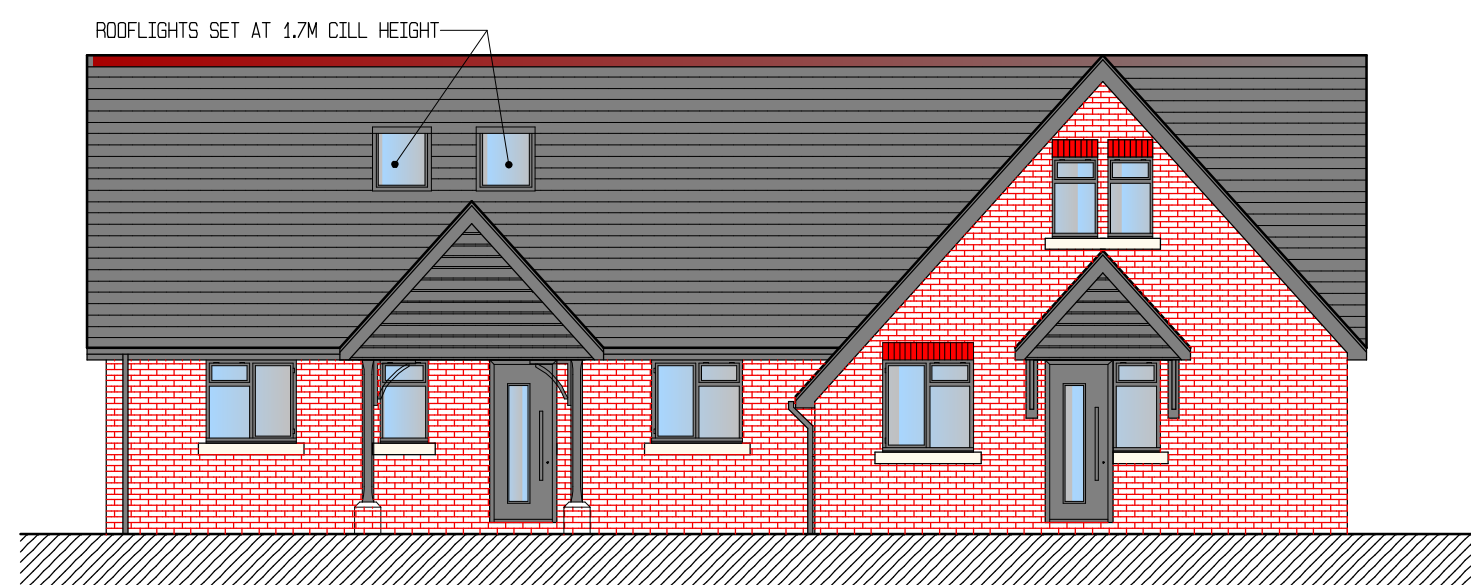


EAST ELEVATION/SECTION PLOTS 1 & 3

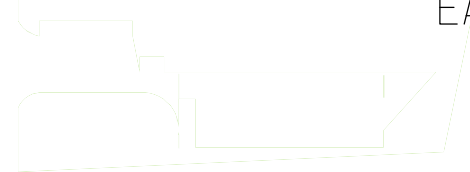


NORTH ELEVATION PLOTS 3 & 4

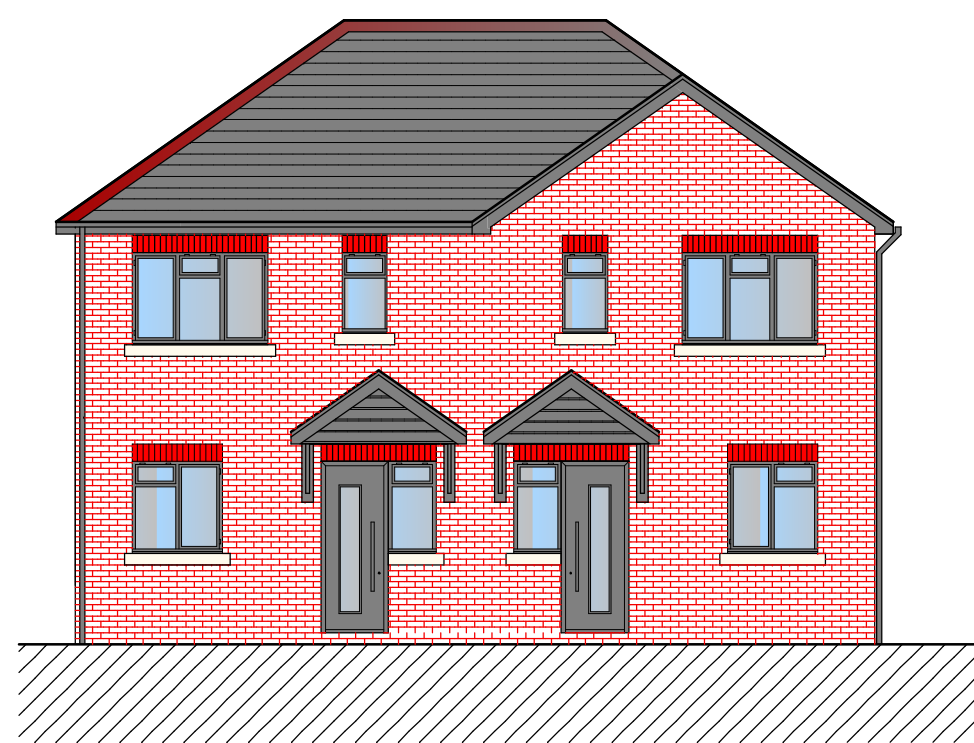


NORTH ELEVATION PLOTS 1 & 2

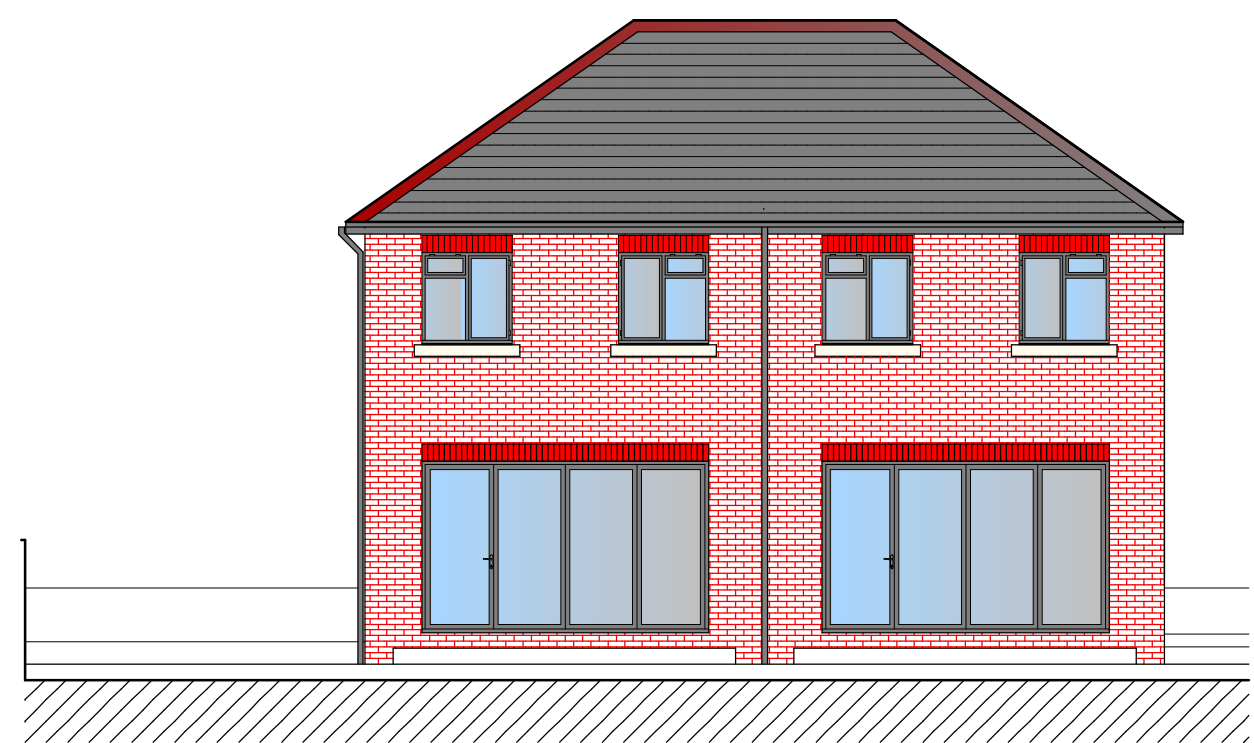

SOUTH ELEVATION PLOTS 1 & 2

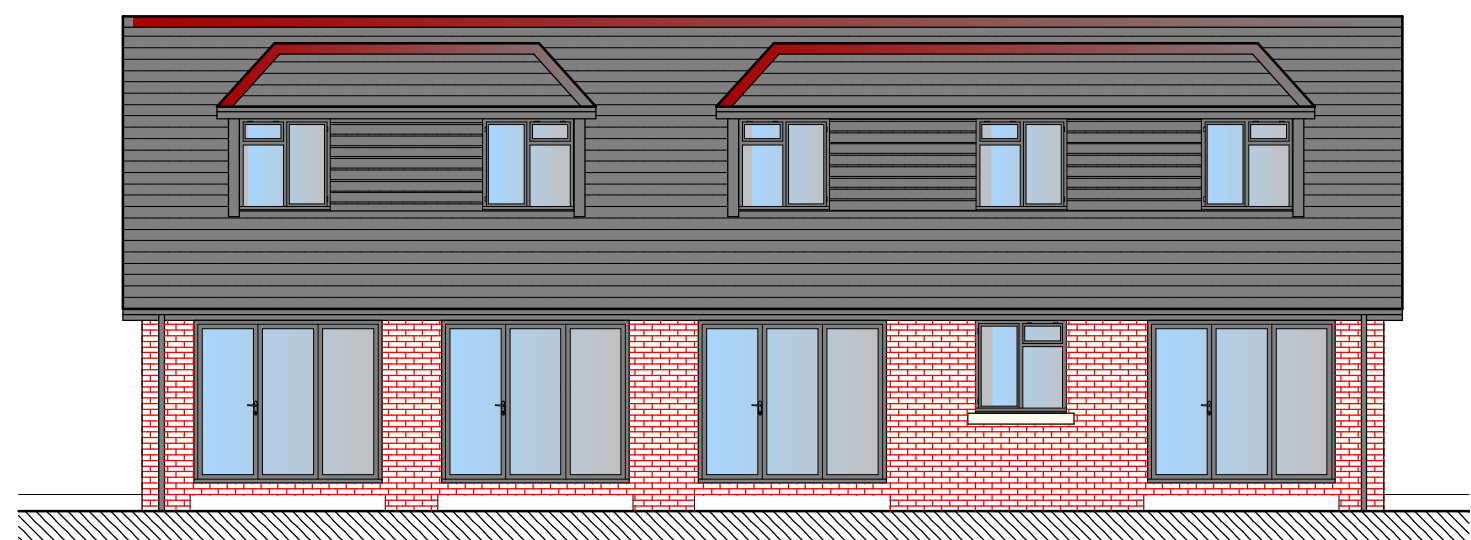

SOUTH ELEVATION PLOTS 3 & 4

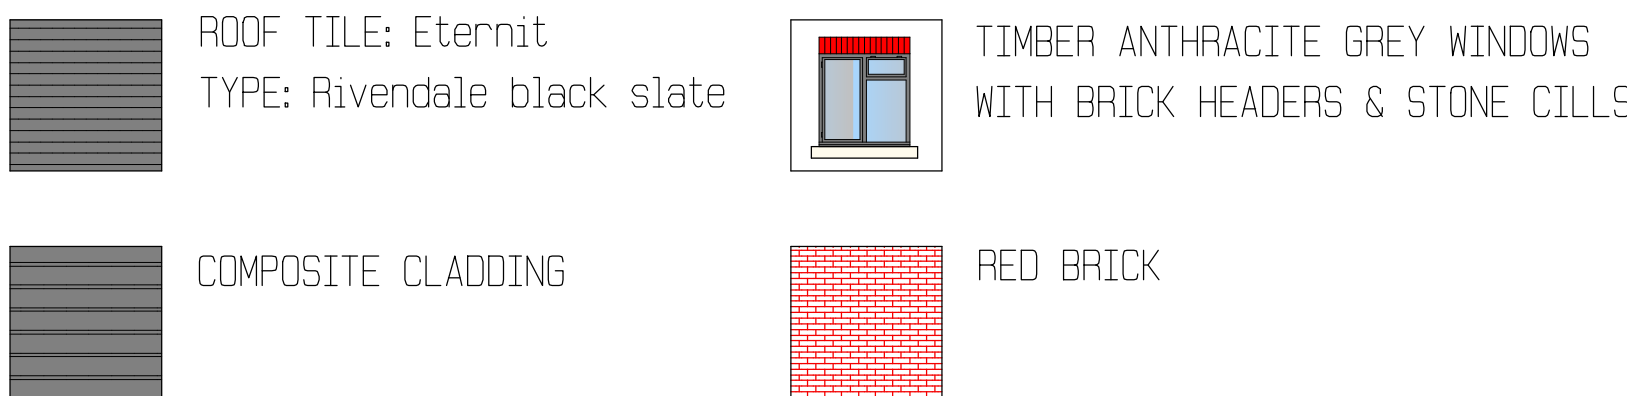

ACA ARCHITECTURAL DESIGN LTD 9 WOODSIDE AVENUE EASTLEIGH SO50 9ES Tel: 07817616023 or Email: acaadesign@gmail.com	
Client D & K	
Project Title Land Between 26 & 32 Padnell Road, Waterlooville, PO8 8DZ	
Drawing Title PROPOSED ELEVATIONS/SECTION	
Scale 1:100 On A1 Paper	Drawn By AC
0 2m 4m 6m 8m 10m	
© This drawing is the copyright of ACA Design Limited. It may not be copied, altered or reproduced without their written authority. This drawing must not be scaled IF IN DOUBT ASK !!!	
Drawing No. 2021/05	Rev.