


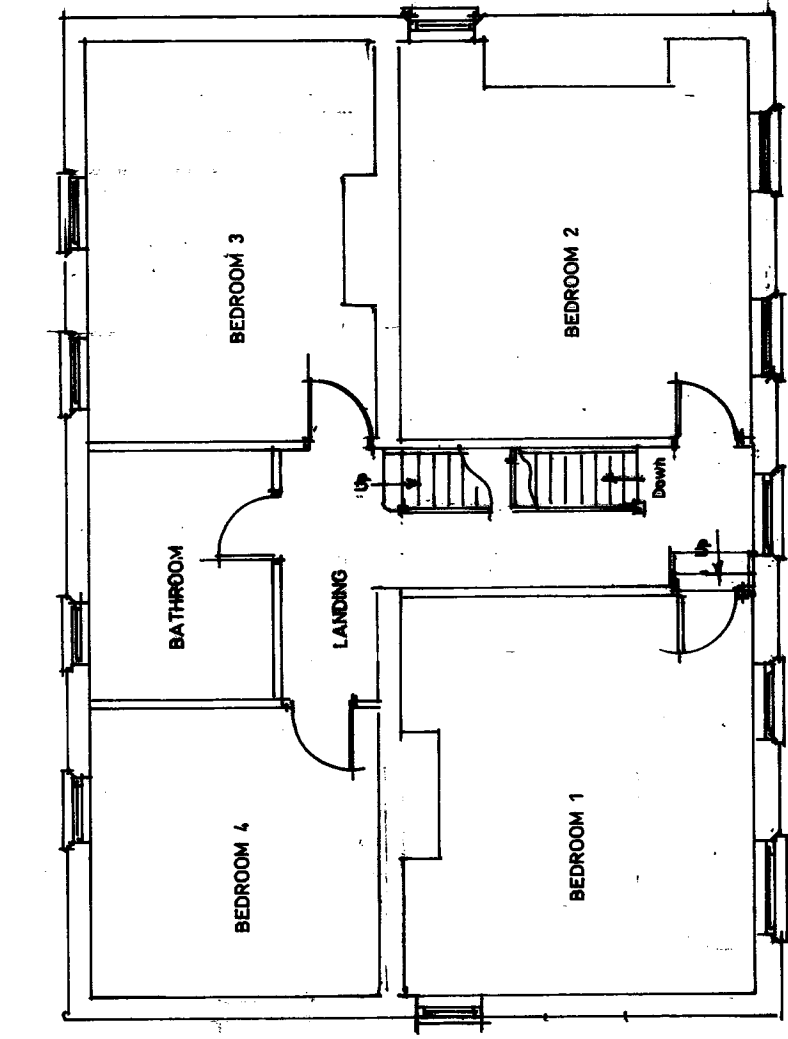


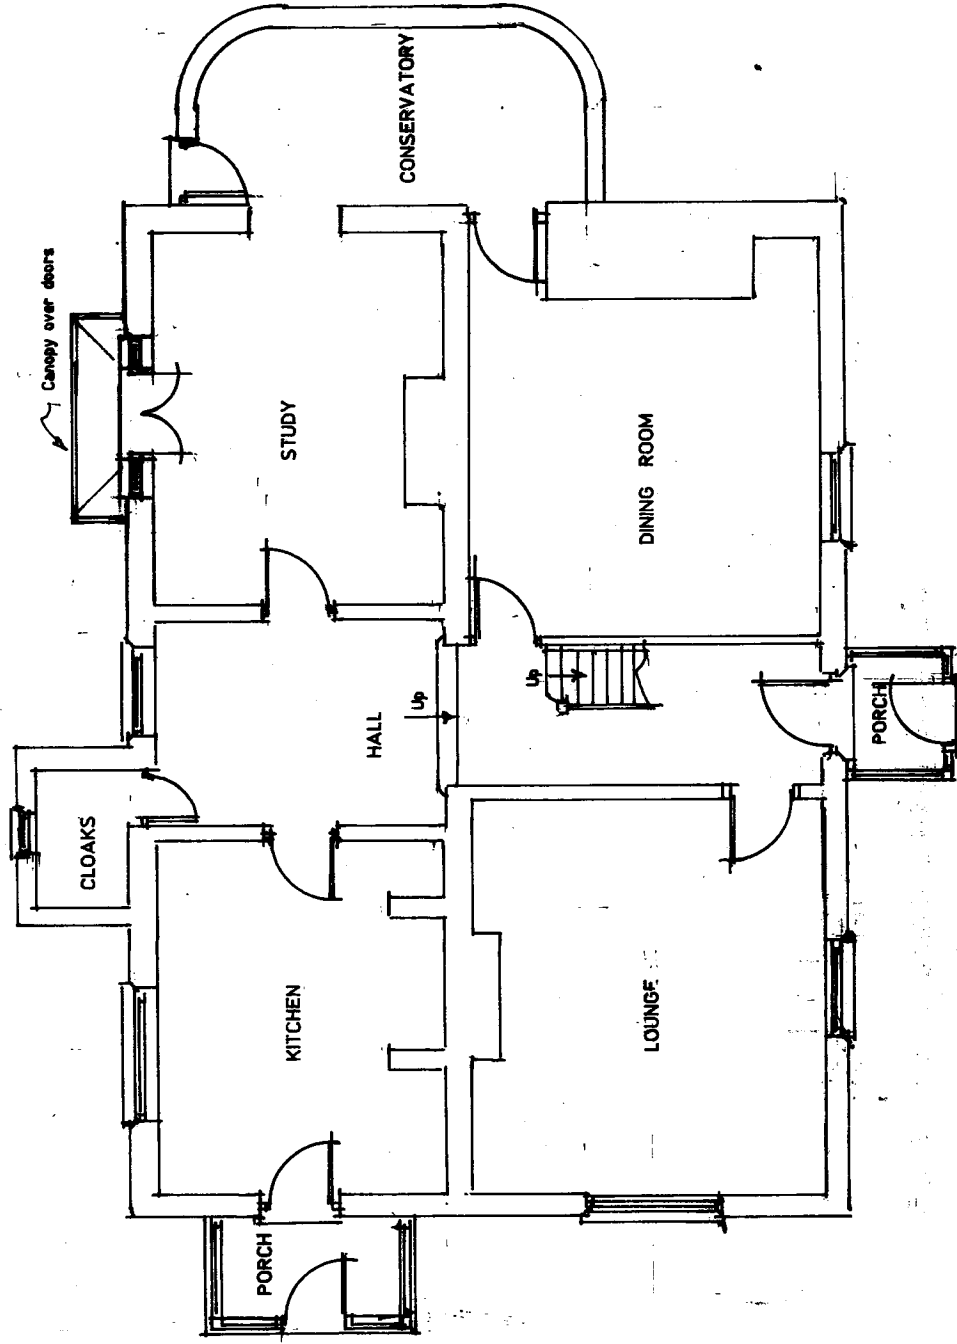

Existing First Floor Layout.

 

Existing Ground Floor Layout.

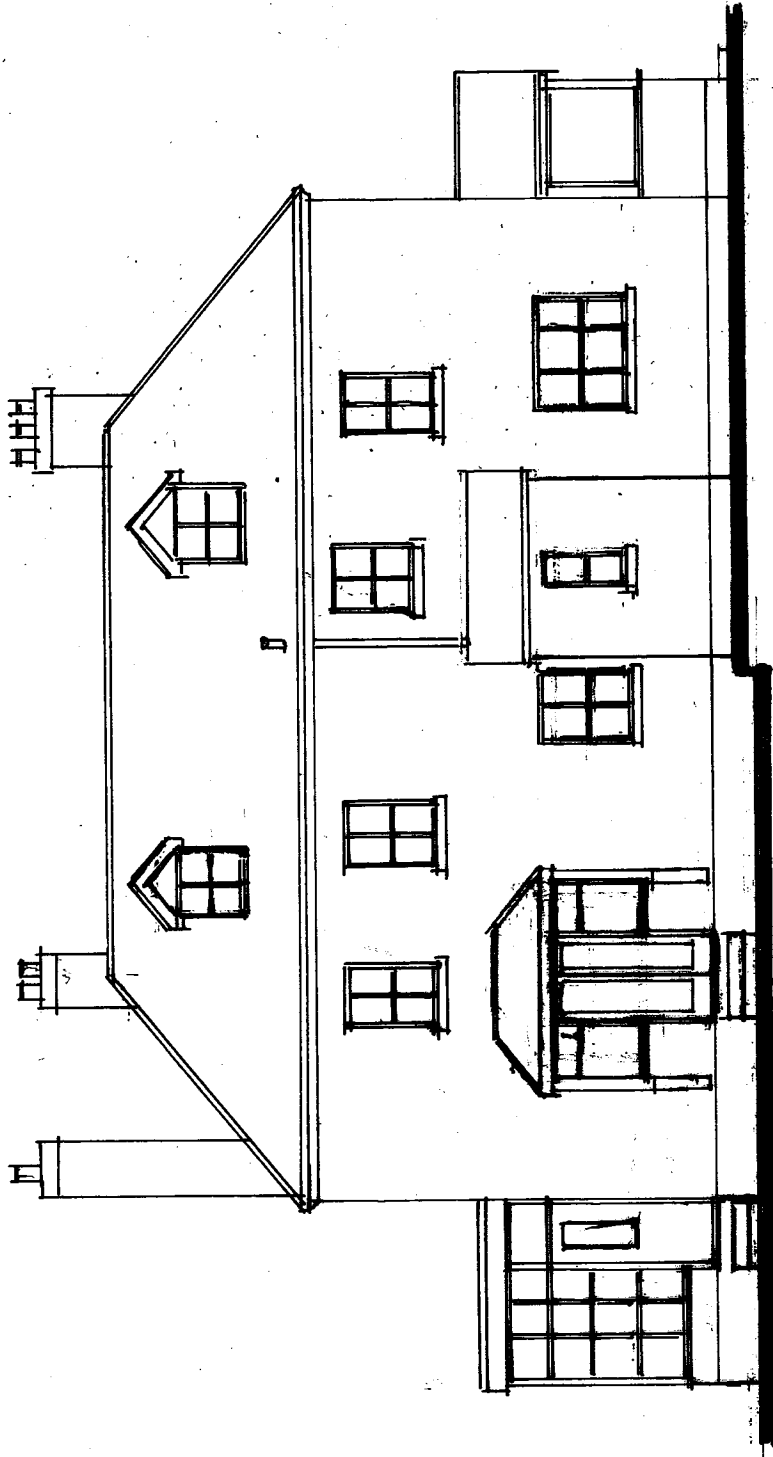

Existing South Elevation.



Proposed alterations at
23 Claremont Gardens, Purbrook,
Waterlooville, Hants. PO7 5LL

L Steyn Esq.

Scale 1:100 Date April 2021

A3 Drawing Number

1

Revision

A