


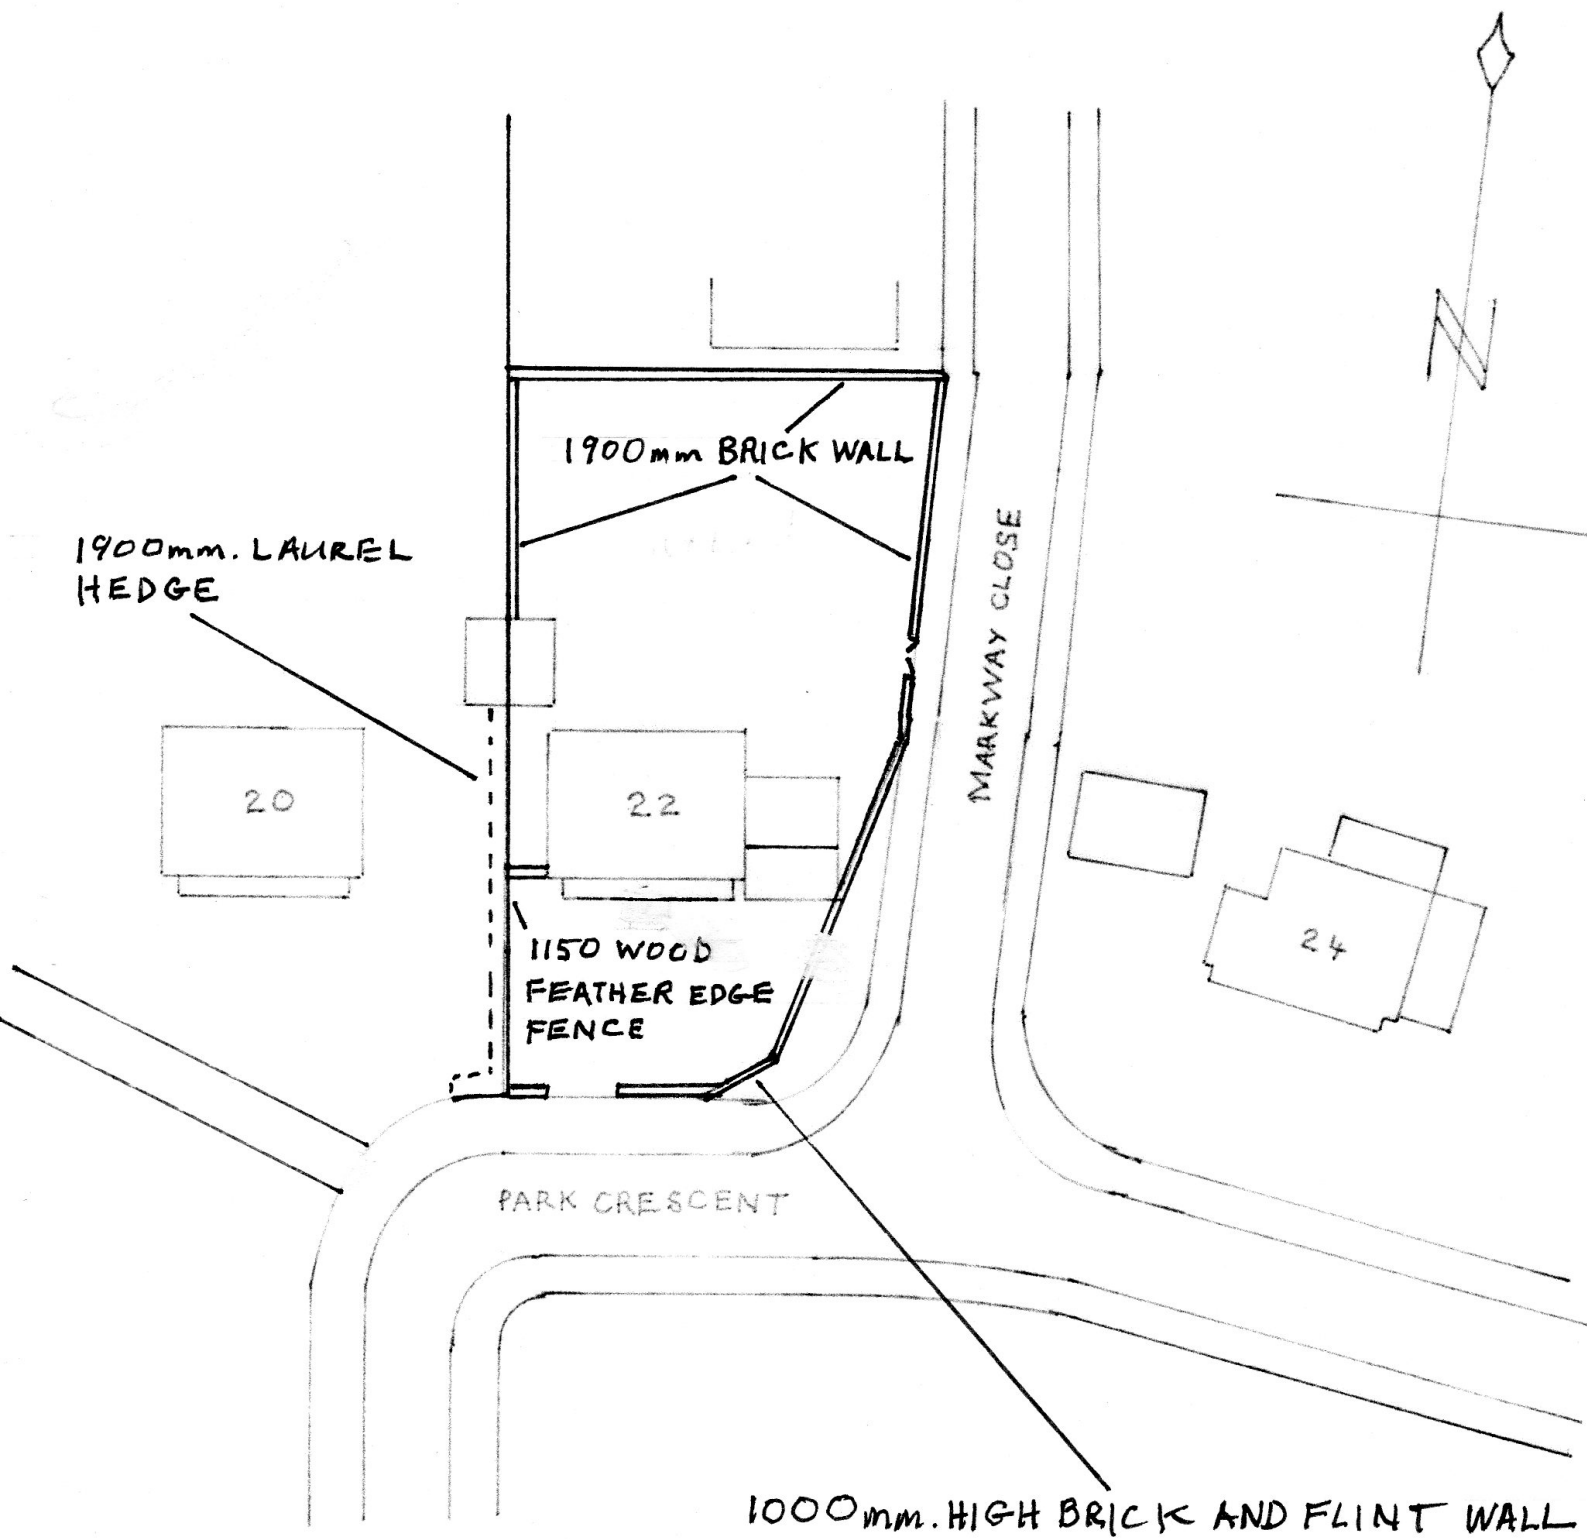

SITE PLAN SCALE 1:500

FOR 22 PARK CRESCENT
EMSWORTH, HANTS
PO10 7NT