


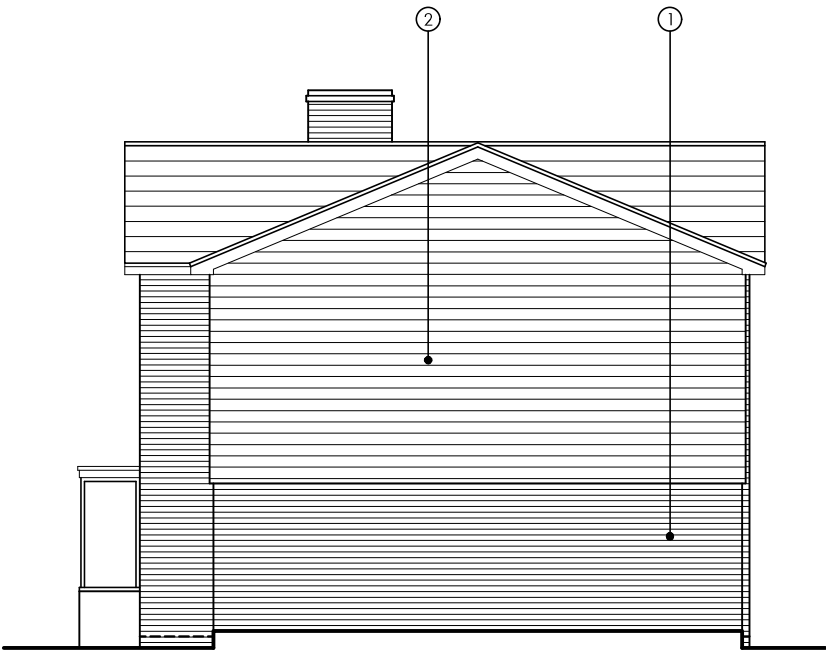


PROPOSED NORTH ELEVATION
SCALE 1:100



PROPOSED WEST ELEVATION
SCALE 1:100




PROPOSED SOUTH ELEVATION
SCALE 1:100

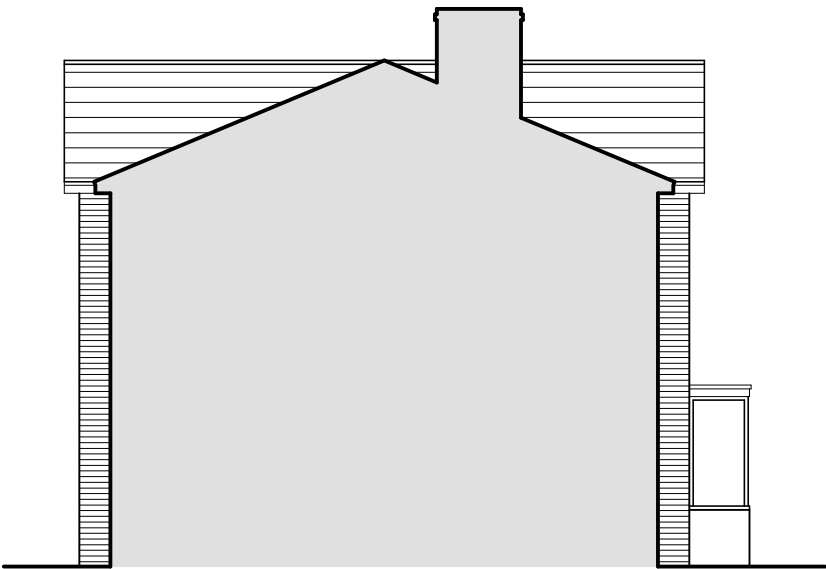

PROPOSED EAST ELEVATION
SCALE 1:100

MATERIALS KEY

- 1 EXISTING FACE BRICKWORK
- 2 HORIZONTAL CLADDING BOARDS
- 3 WHITE uPVC WINDOWS TO MATCH EXISTING
- 4 CONCRETE ROOF TILE TO MATCH EXISTING

 

Project	FIRST FLOOR SIDE EXTENSION 30 LABURNAM ROAD WATERLOOVILLE PO7 7AX					Drawing	PROPOSED ELEVATIONS			
						Job-Dwg Number	2107-PL-006		Rev.	
Client	MRS JARVIS-HORN					 ENDURE BUILDING DESIGN ENDURE BUILDING DESIGN LTD 18 Knowsley Crescent, Cosham Portsmouth, PO6 2PJ pw@endurebd.com				
Status	PLANNING									
Scale	1:100		Sheet Size A3							
Author	PW	Checked	**	Date	05/07/2021					