




31 Westbourne Avenue
PROPOSED

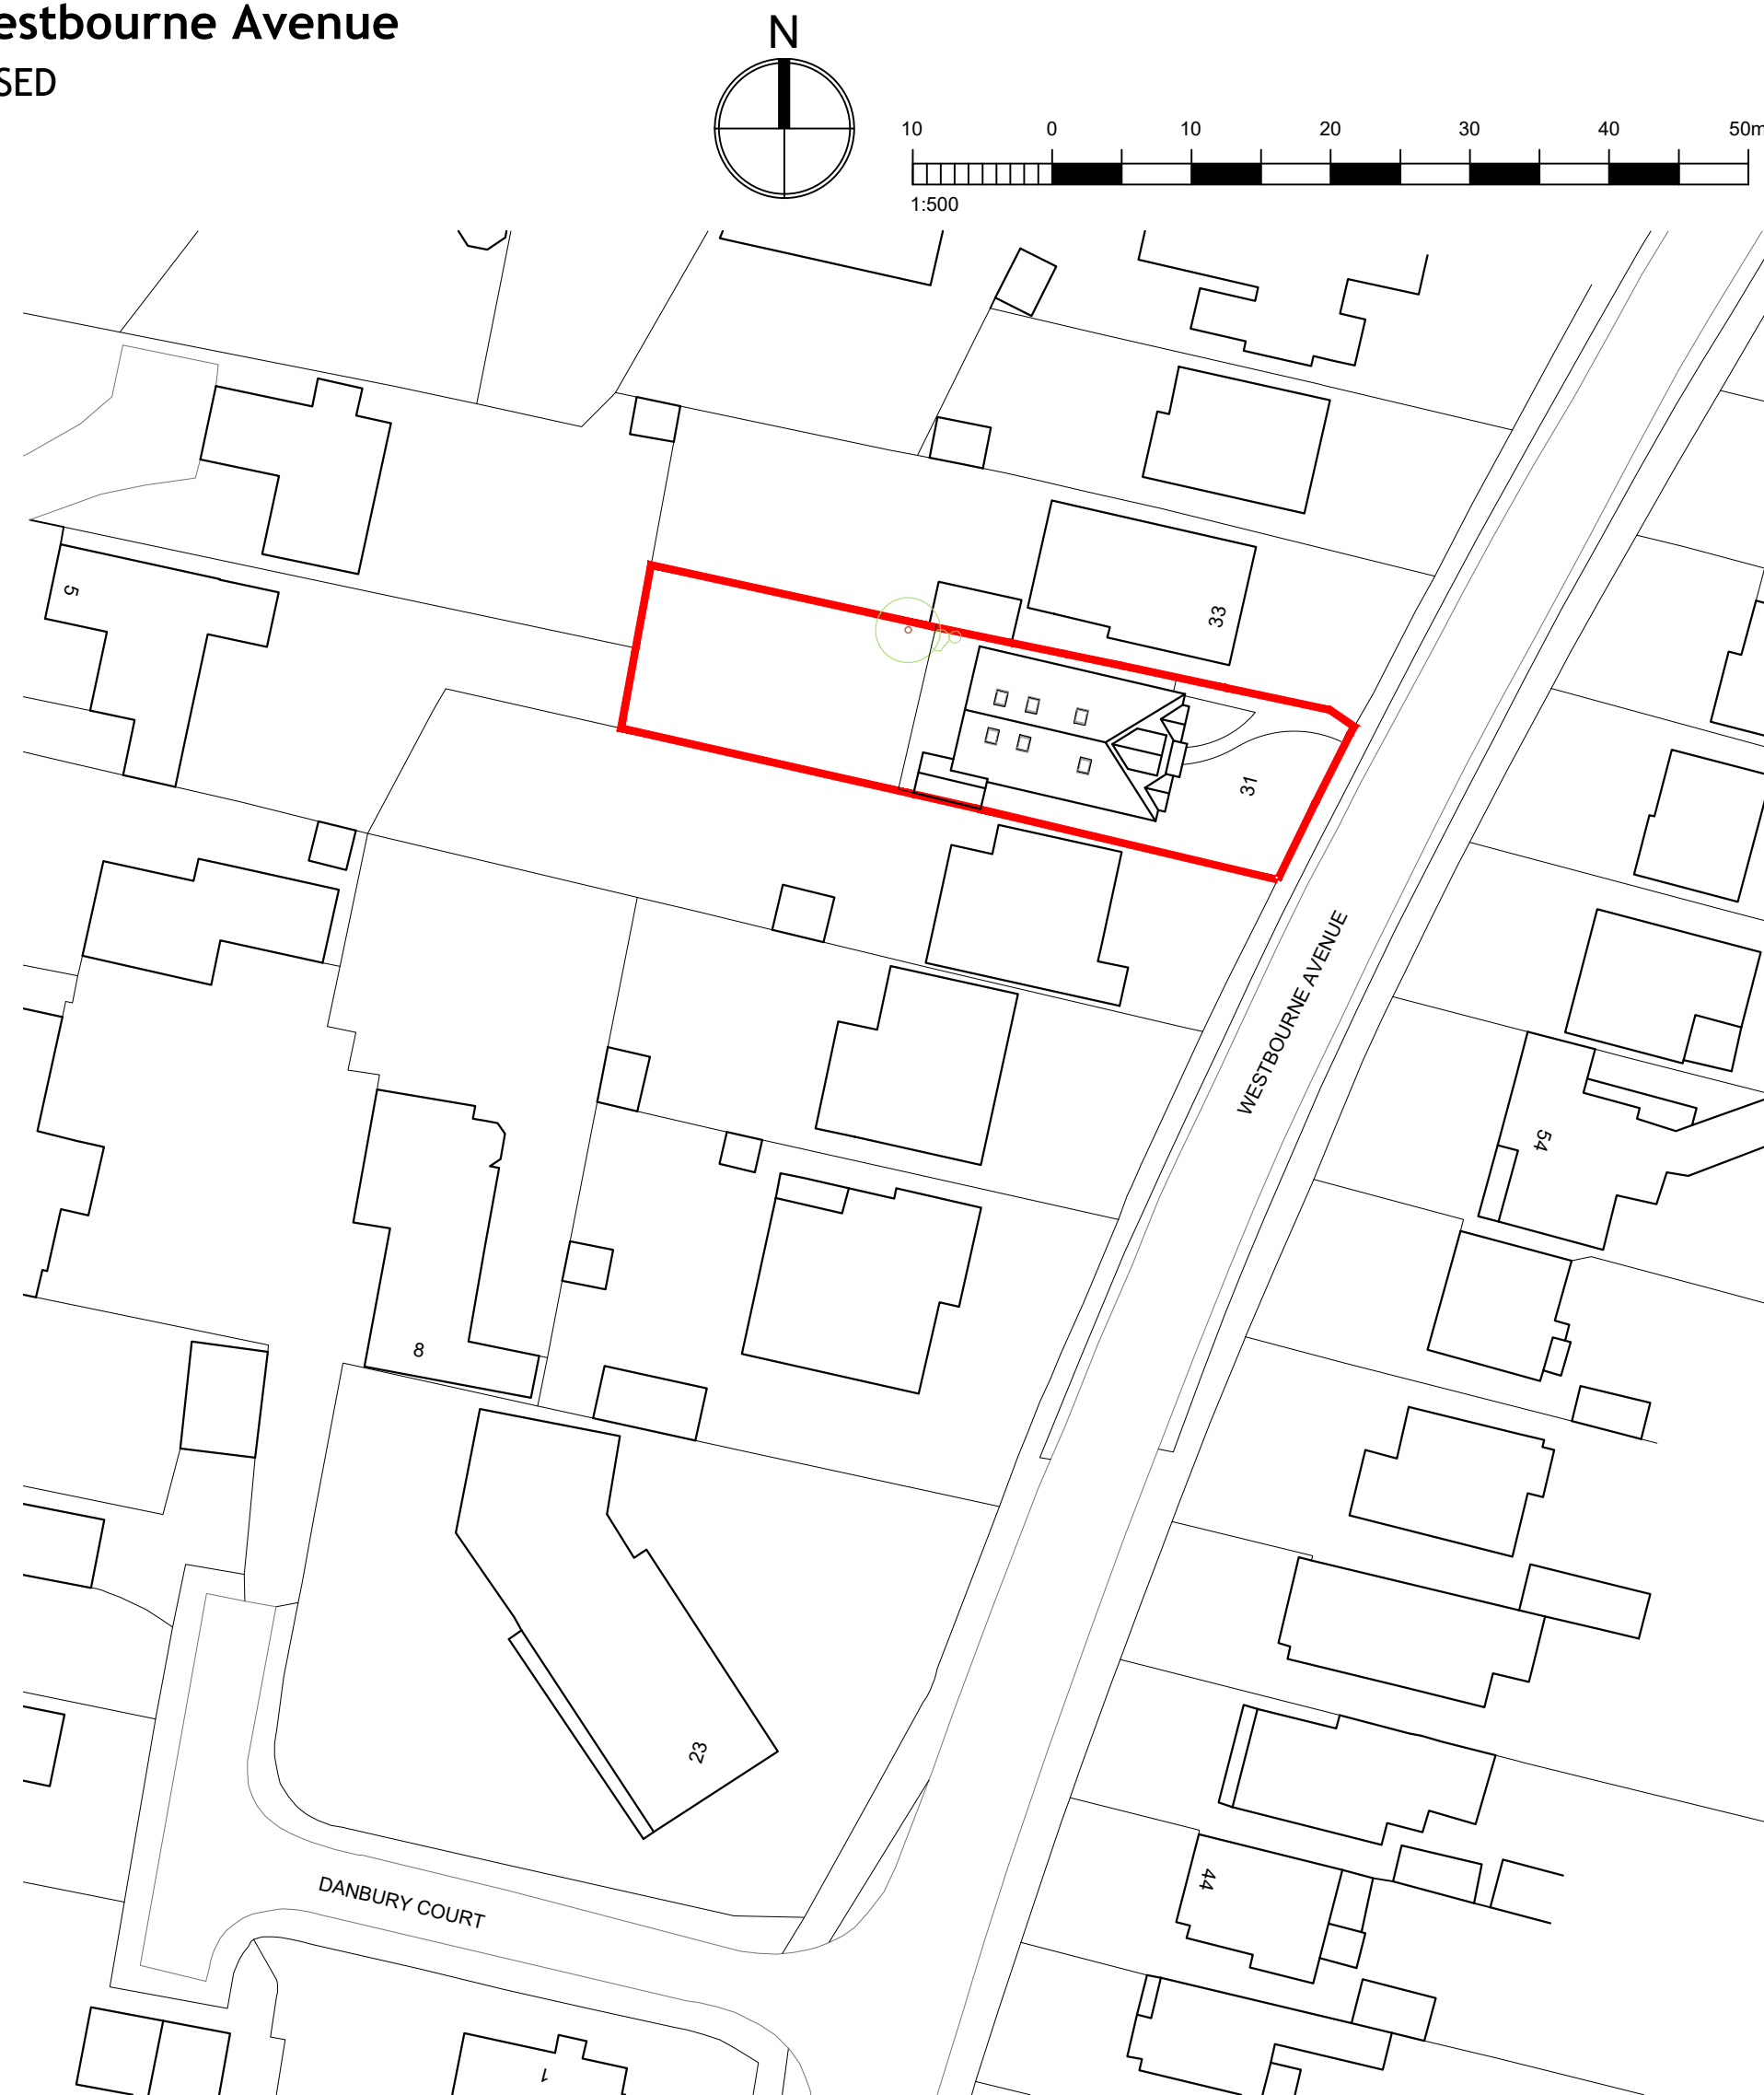


BLOCK PLAN
1:500
Ordnance Survey (c) Crown Copyright 2021. All rights reserved.
Licence number 100022432

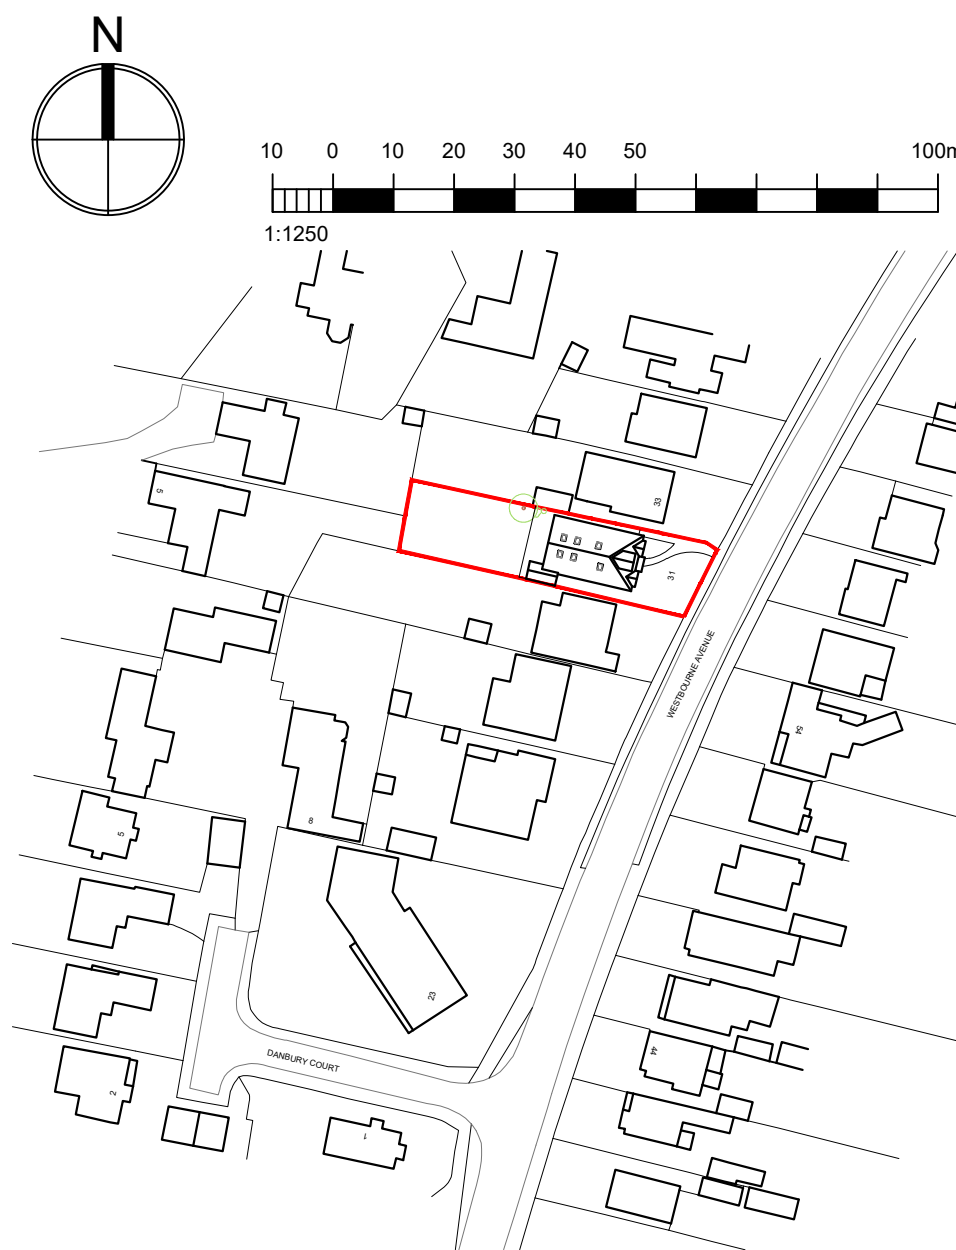

LOCATION PLAN
1:1250
Ordnance Survey (c) Crown Copyright 2021. All rights reserved.
Licence number 100022432

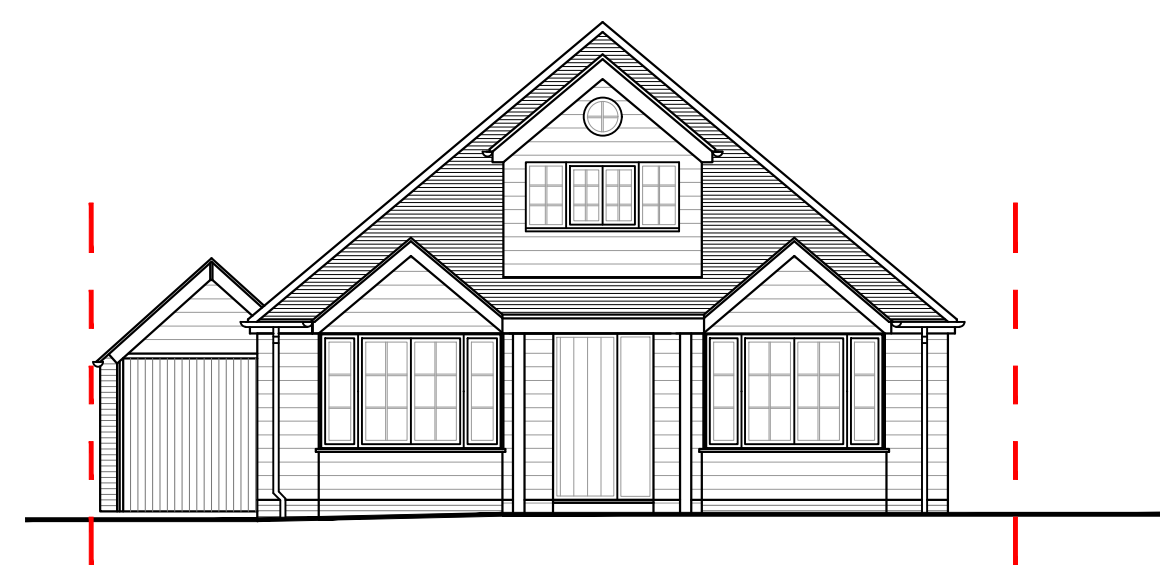


FRONT ELEVATION
[east] 1:100

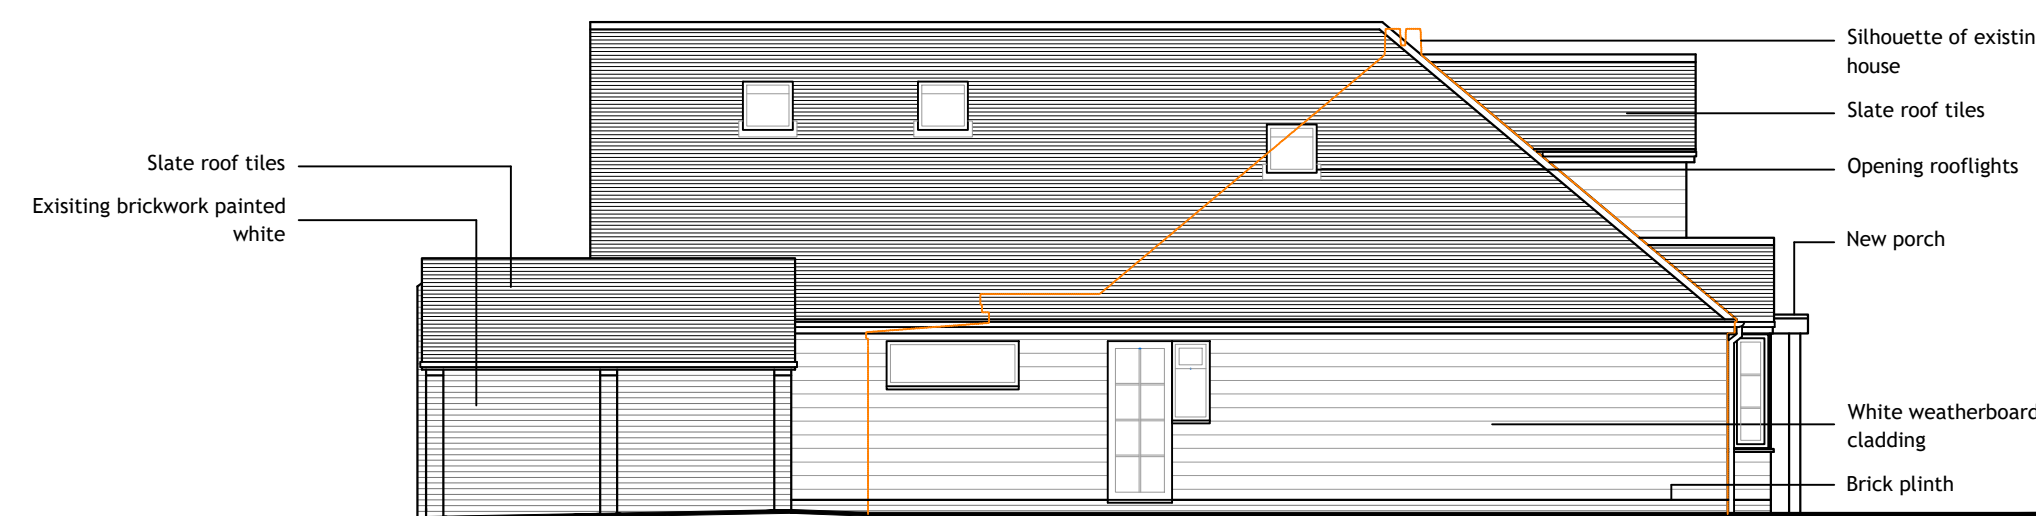



SIDE ELEVATION
[south] 1:100



REAR ELEVATION
[west] 1:100

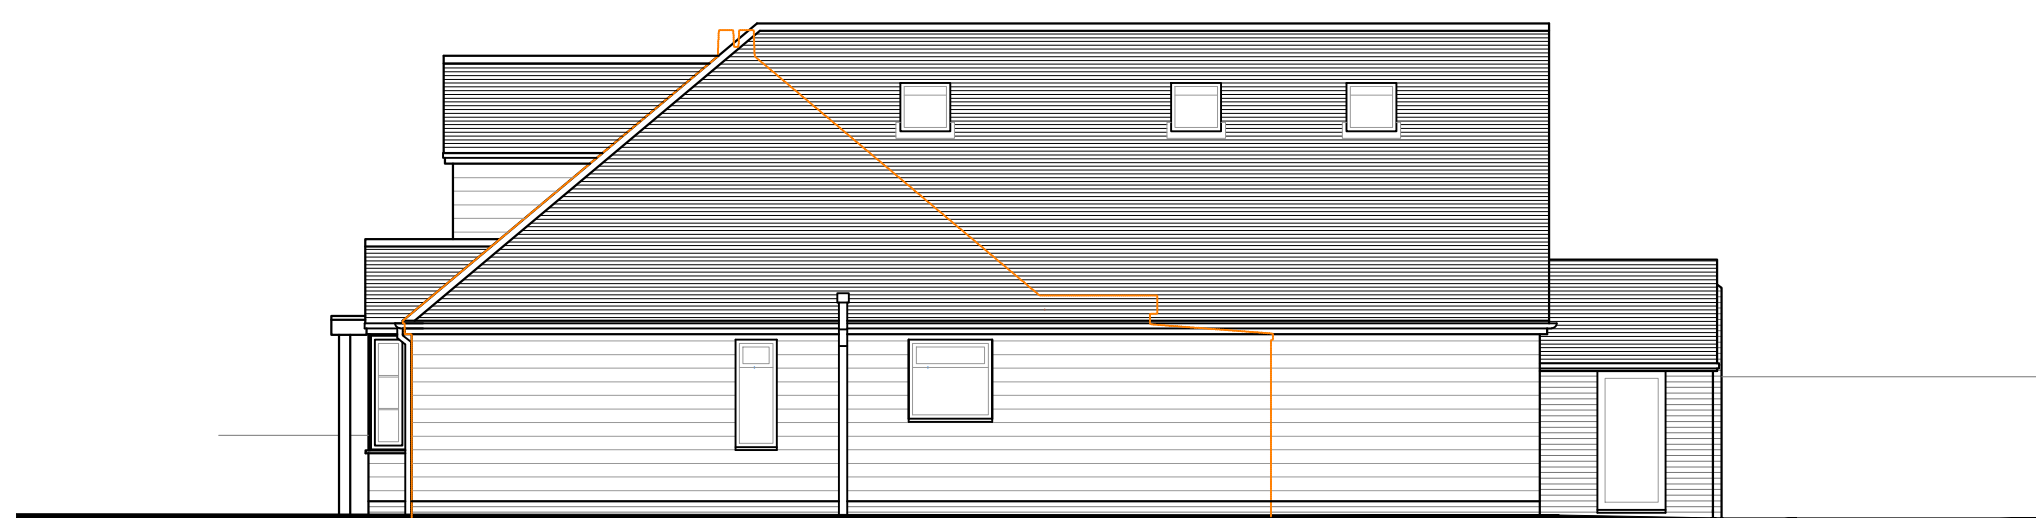


SIDE ELEVATION
[north] 1:100

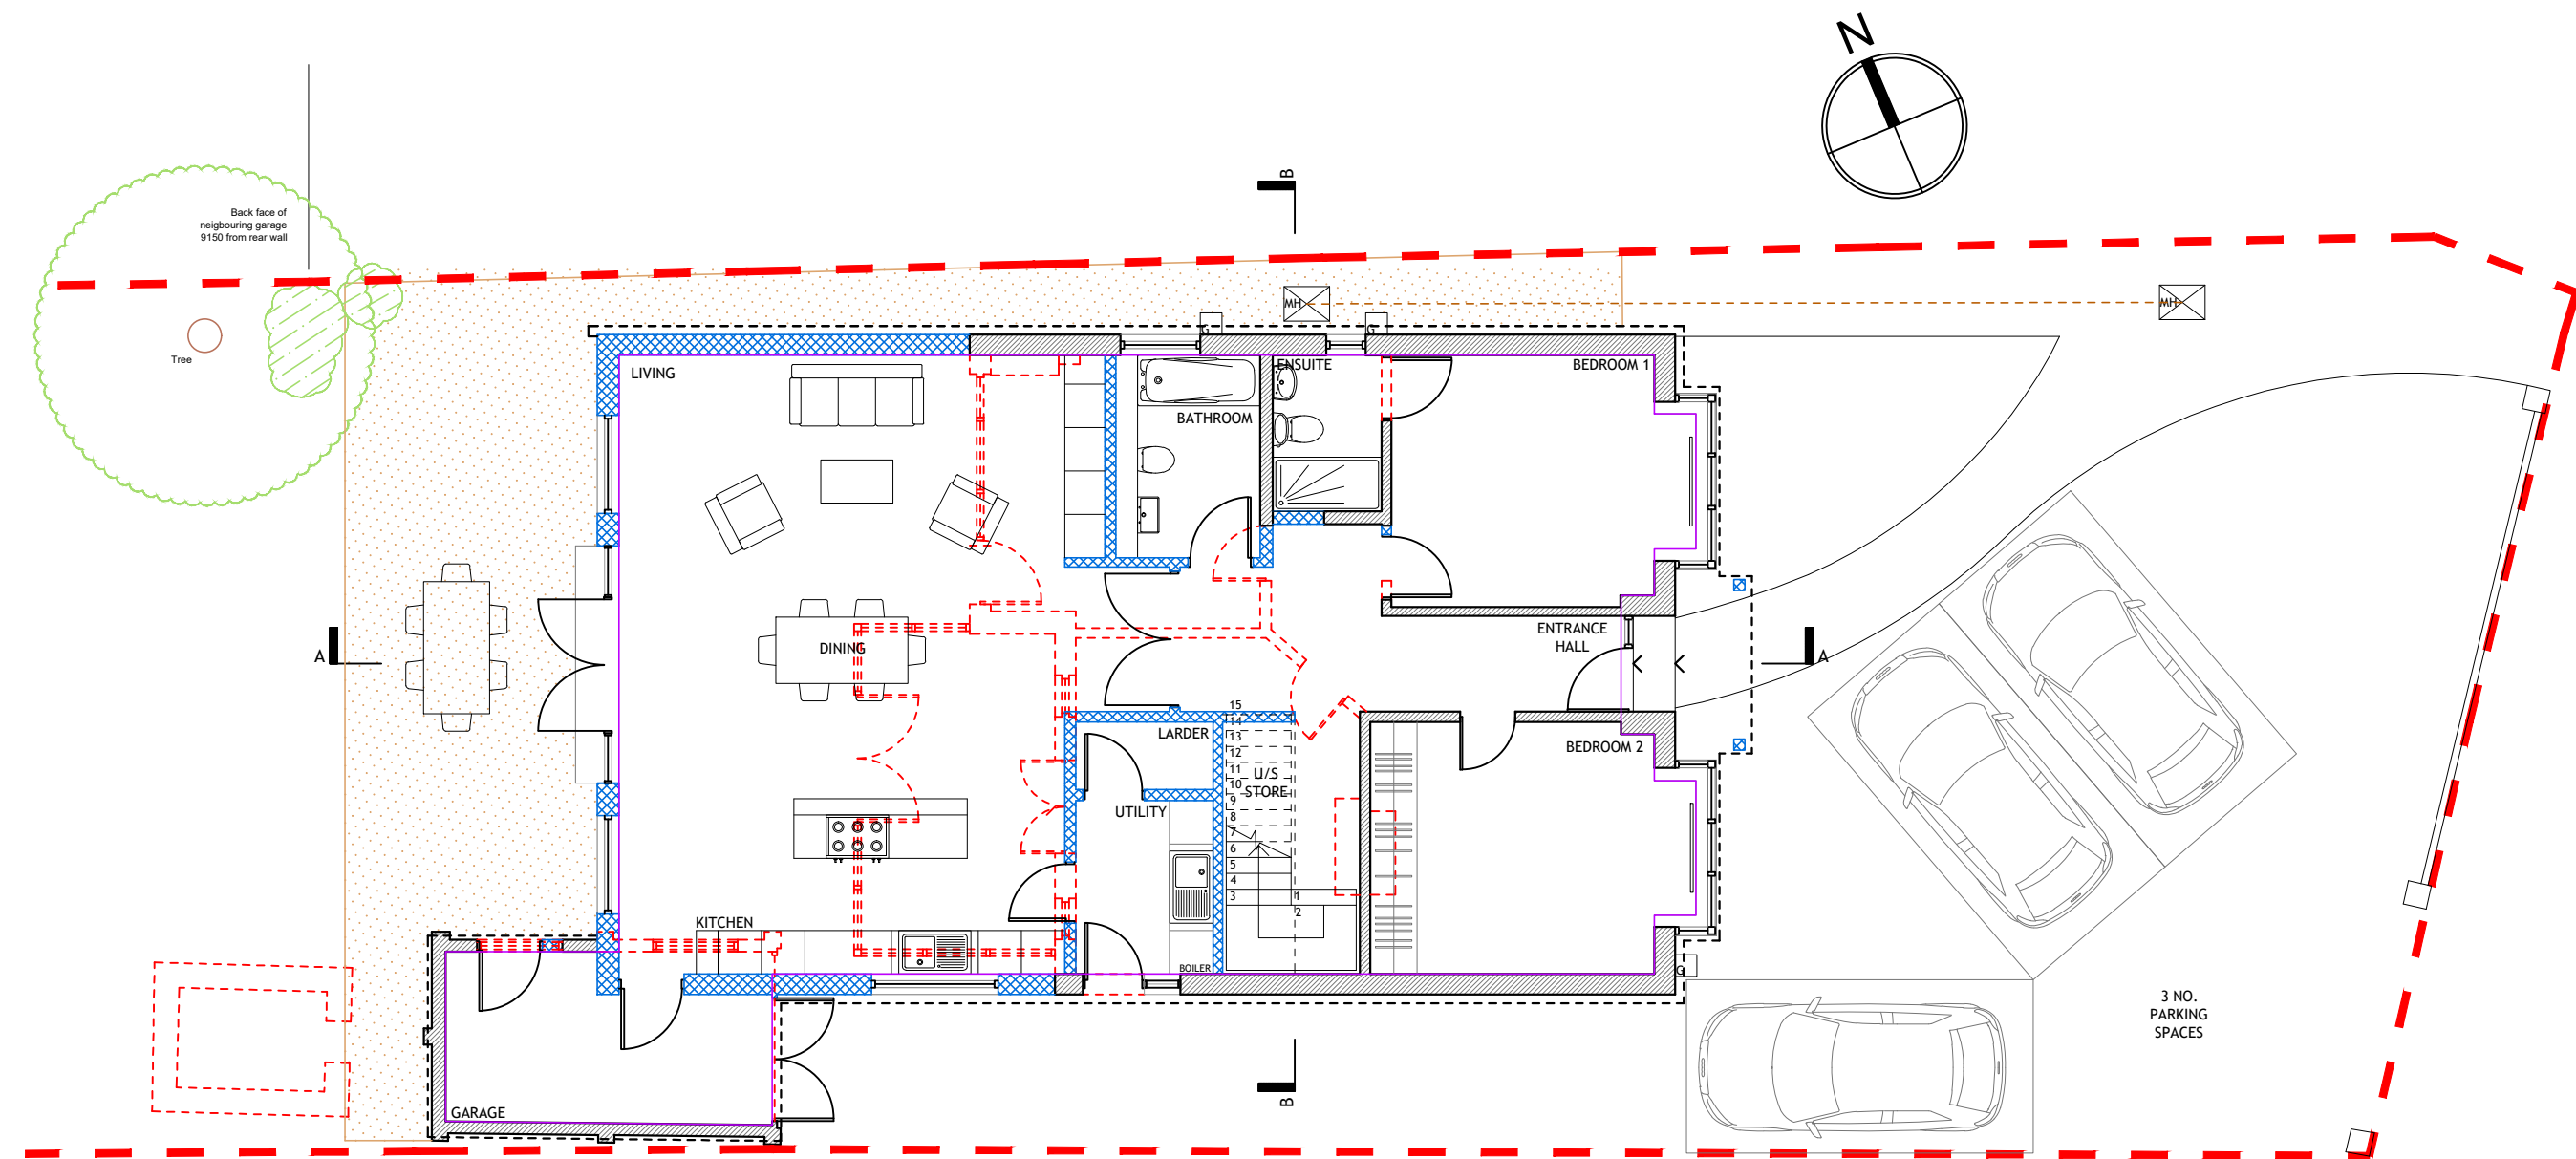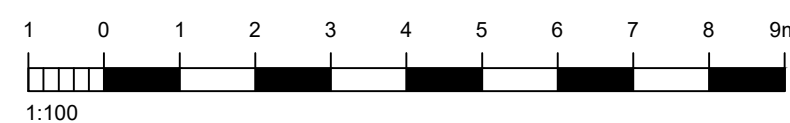


GROUND FLOOR PLAN


1:100

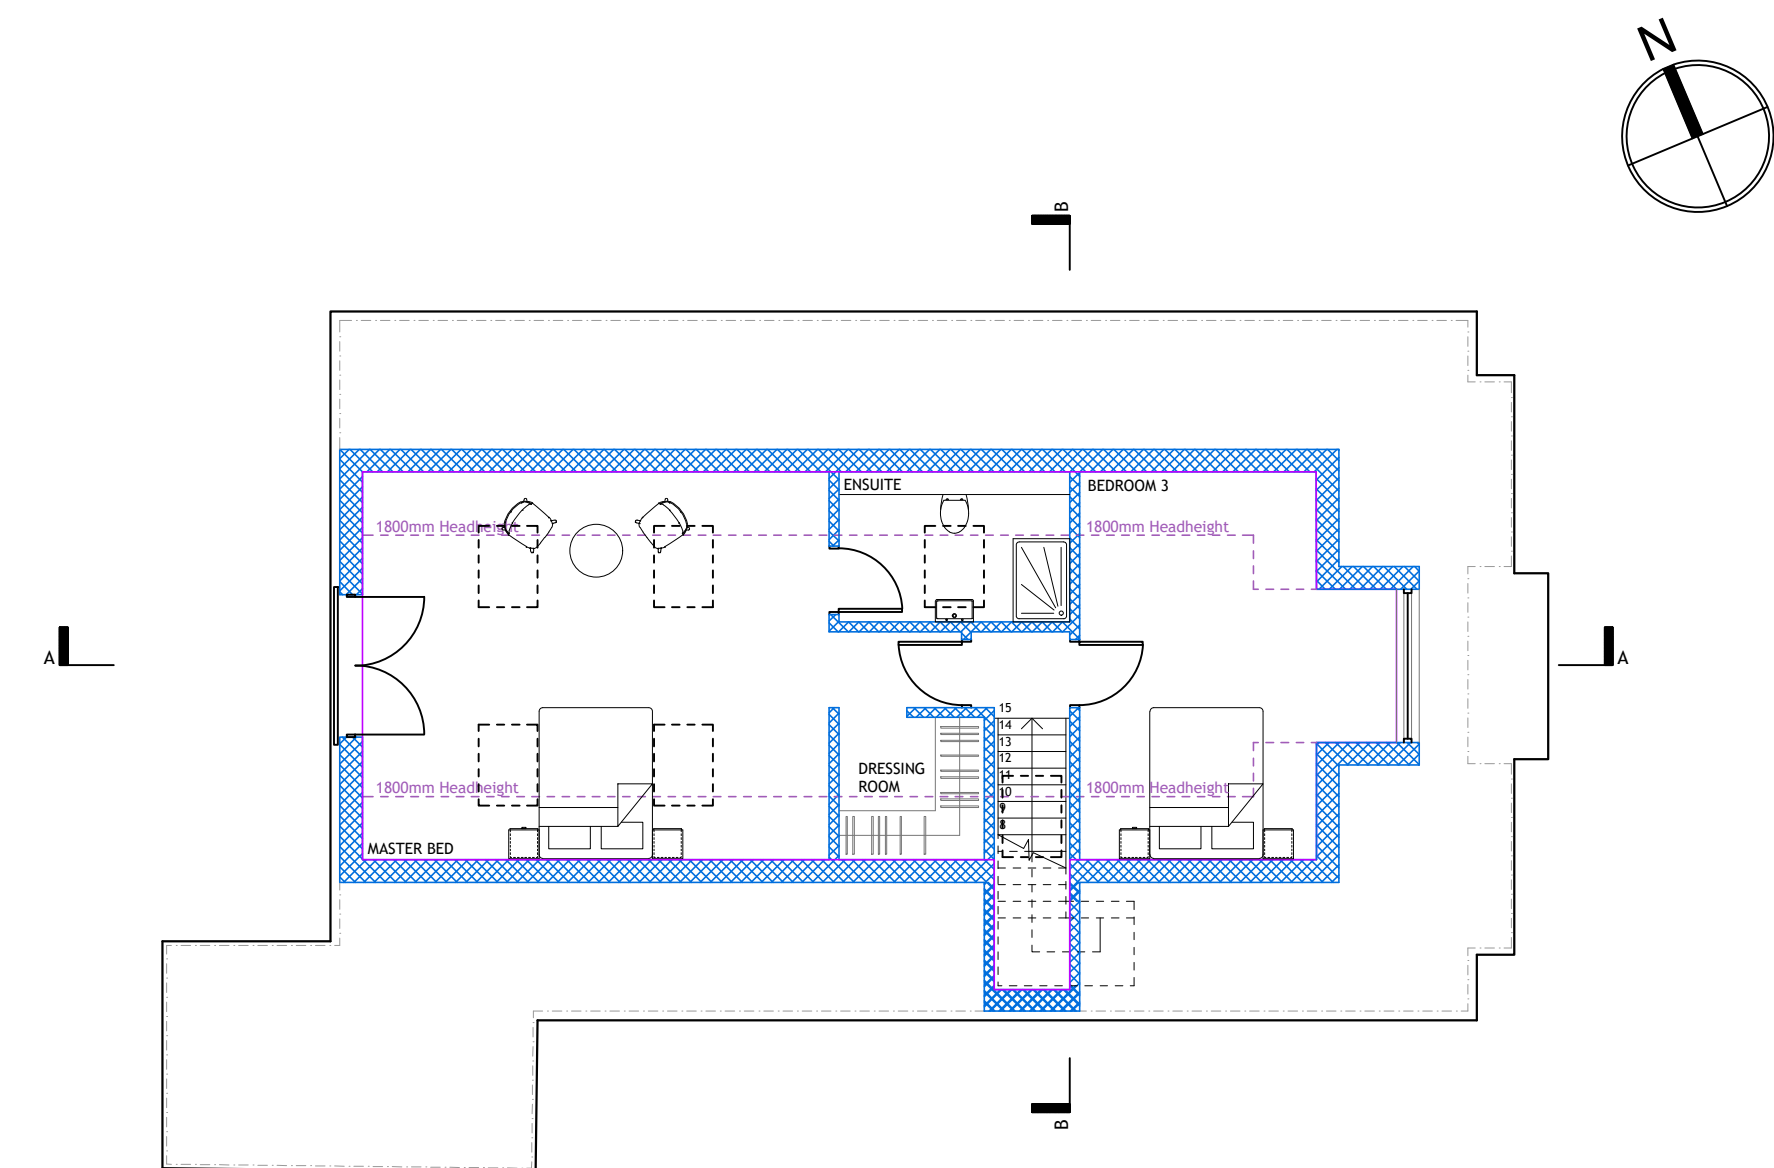

FIRST FLOOR PLAN
1:100

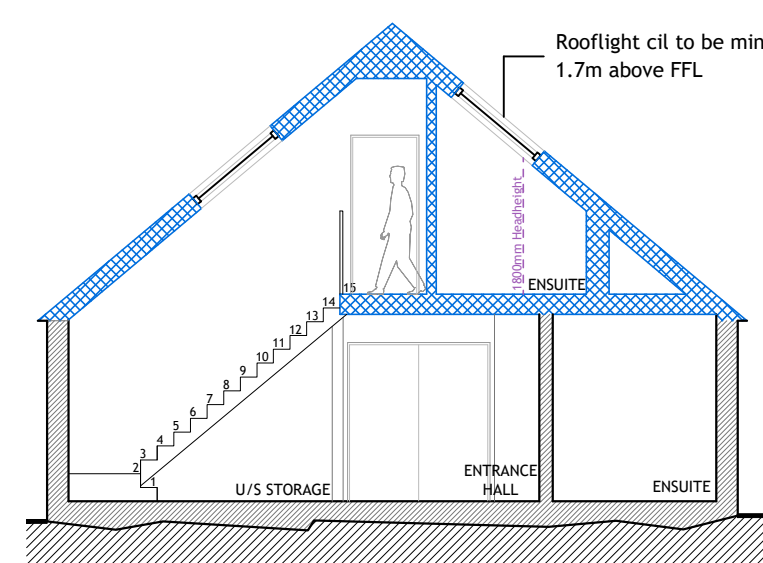

SECTION A
1:100

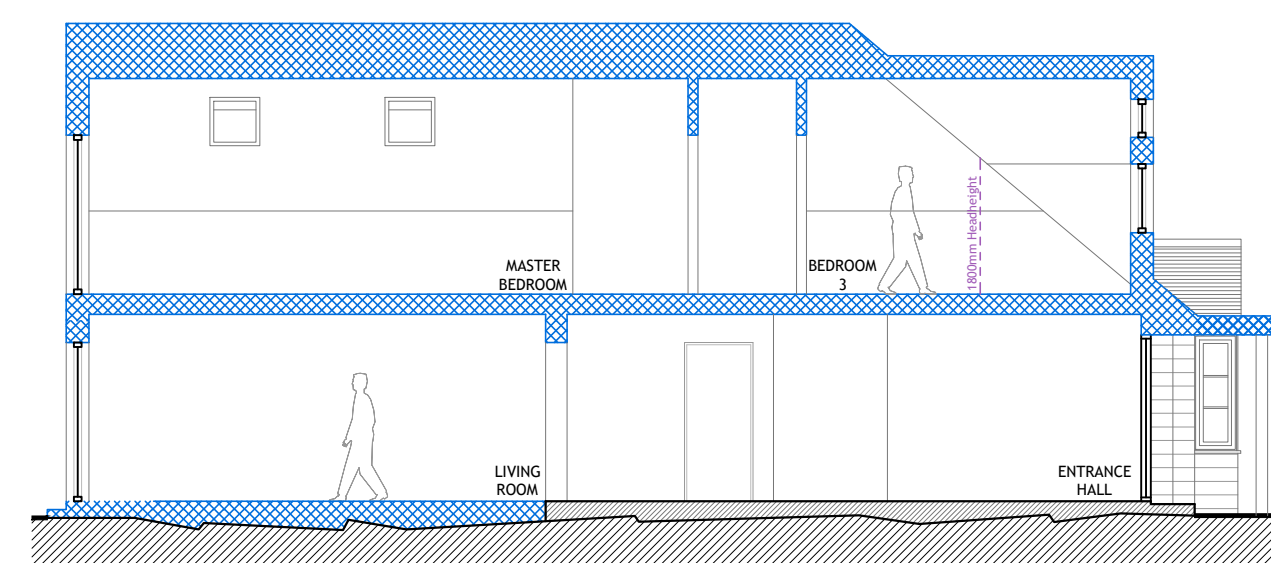

SECTION B
1:100

NOTES:

Dimensions to be checked on site before commencing work.
Any discrepancies shall be reported to the architect immediately.

Do not scale from these drawings except for planning purposes.

Use figured dimensions only.

Where applicable this drawing is to be read in conjunction with other consultants' drawings.

All drawings to be read in conjunction with specification and all other drawings including structural, engineer and mechanical and electrical drawings / specification

LEGEND:

	-	Existing
	-	Demolish
	-	Proposed

REV	DATE	AMENDMENT	DRAWN
-----	------	-----------	-------

hd
architects

Helyer Davies Architects Ltd
1 The Old Flour Mill,
Emsworth, PO10 7BT
01243 370 715

www.hdarchitects.co.uk mail@hdarchitects.co.uk

PROJECT
31 Westbourne Avenue
Emsworth
PO10 7QT

DRAWING PROPOSED Floor Plans Elevations	SCALE as noted @ A1
--	------------------------

DATE	MAY 2021	DRAWN	DM
DRAWING NUMBER		REVISION	
21074-02		B	