




First floor plan 1:100

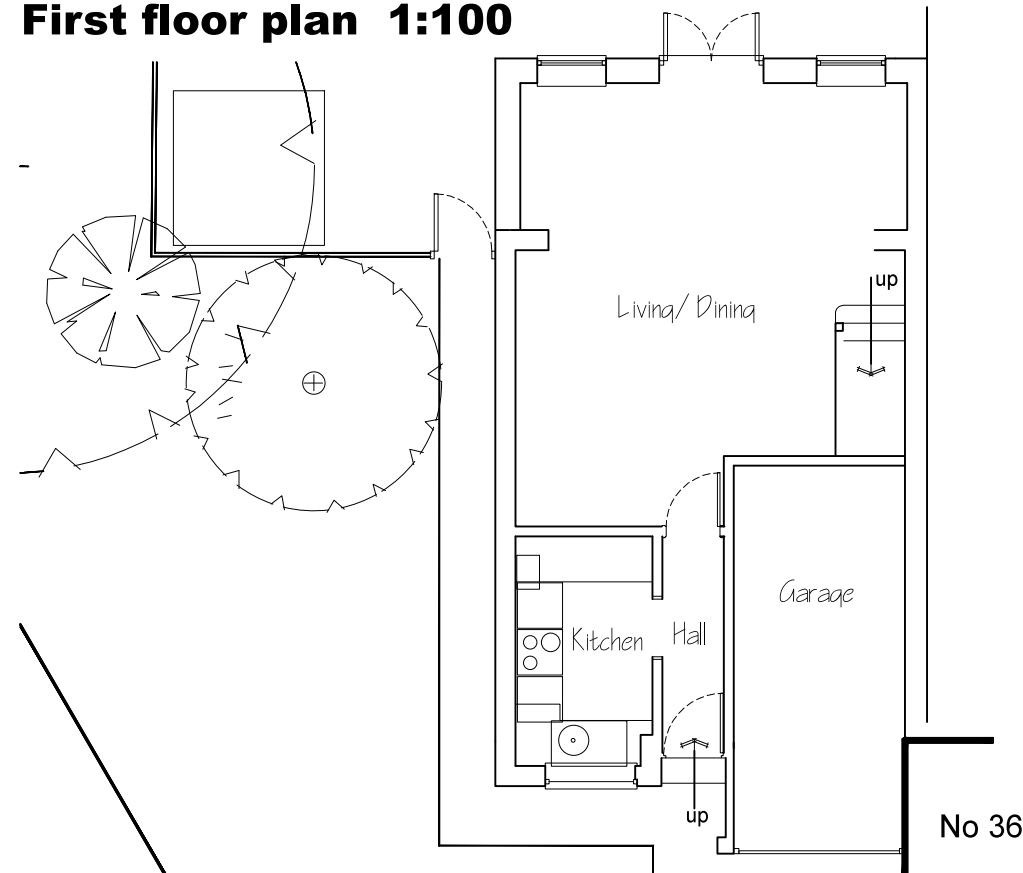

Ground floor plan 1:100


 


Site plan 1:200

 


Ordnance Survey, (c) Crown Copyright 2012.
All rights reserved. Licence number 100020449

Site location plan 1:1250

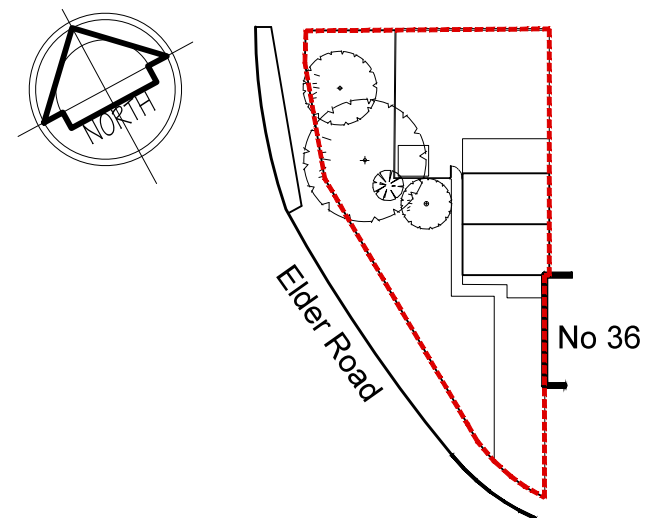 


Block plan 1:500

 

steve hunting ba(hons) arch.....dipl arch
architectural and graphic designer

8 Somerset gardens, Bognor Regis, West Sussex, PO21 2AA Tel: 01243 822796 email: steve.sharch@googlemail.com

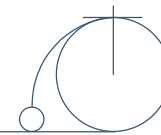

PROJECT: Proposed extension, 38 Elder Road, Havant. PO9 2UW
DRWG TITLE: PLANNING: As Existing Location, Block, Site & Floor plans.
CLIENT: Mr & Mrs J Spencer

SCALE: As shown @ A3
DRAWN BY: SH
DATE: Oct 16

PROJECT No: P16-015
REVISIONS:

01