



Air-conditioning Units
1 ground floor level
2,3 first floor level

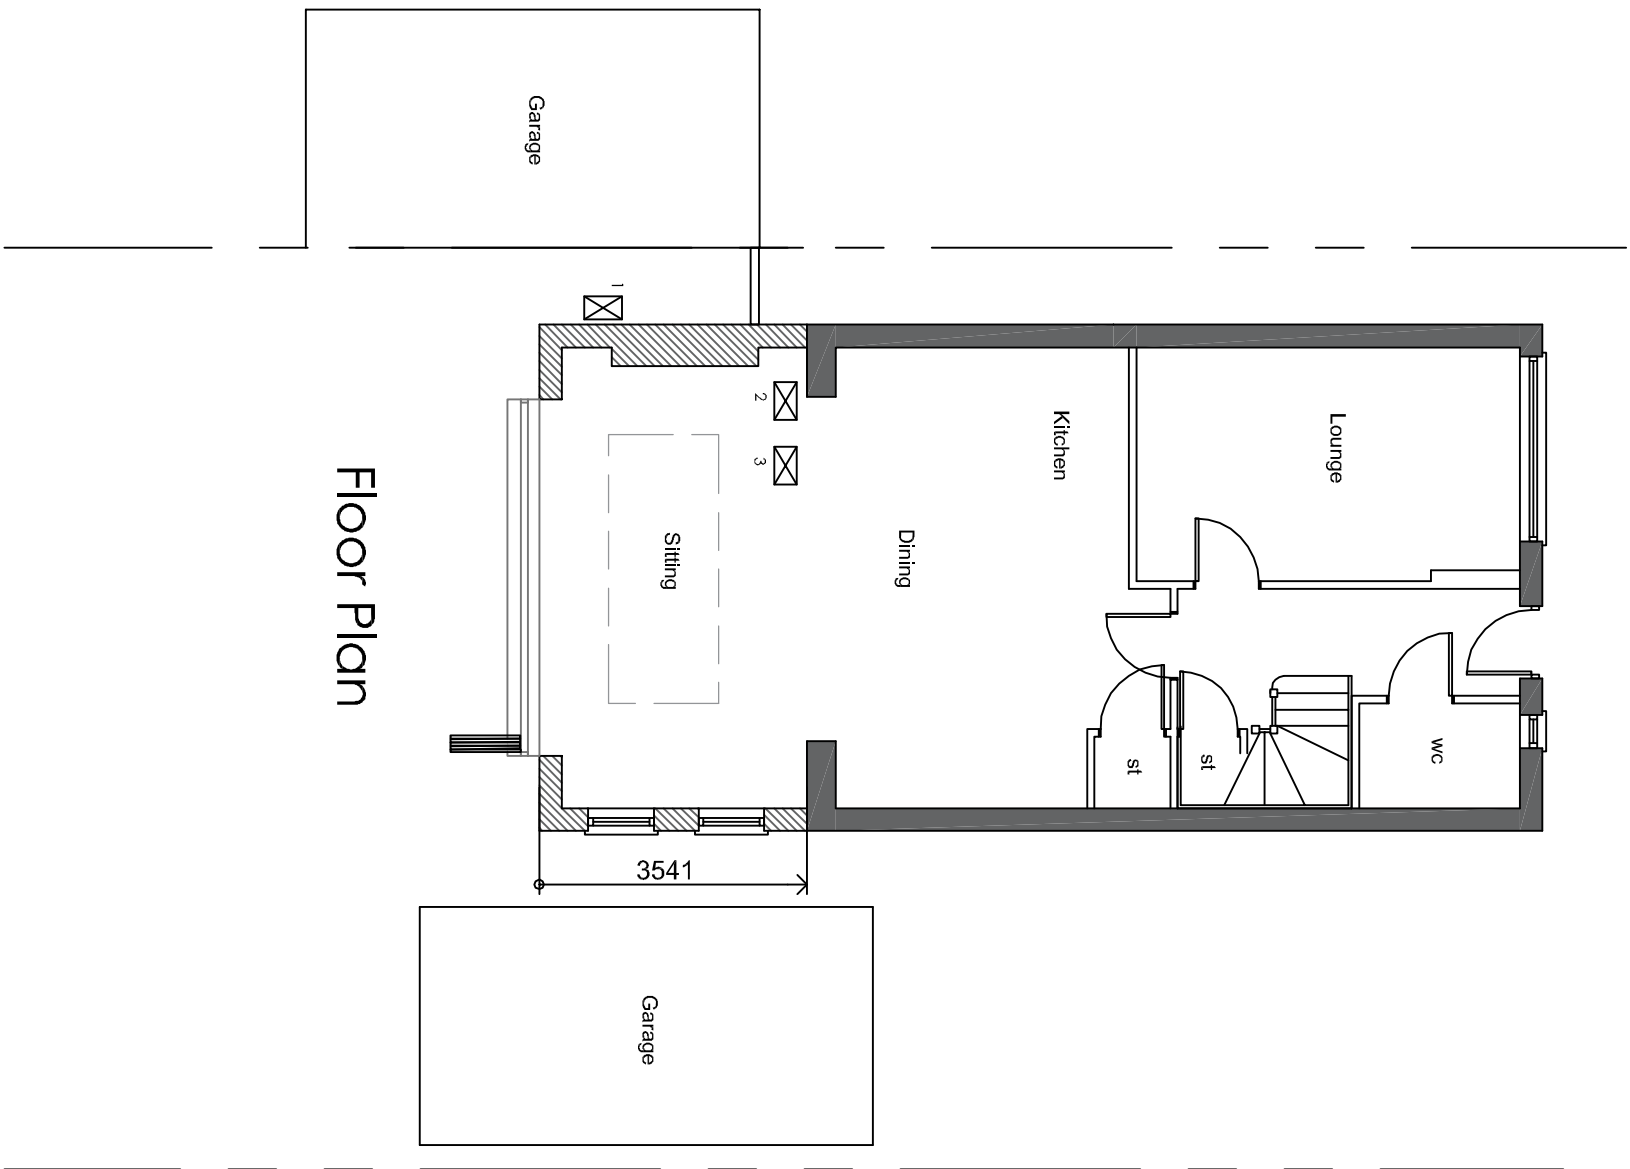


Floor Plan


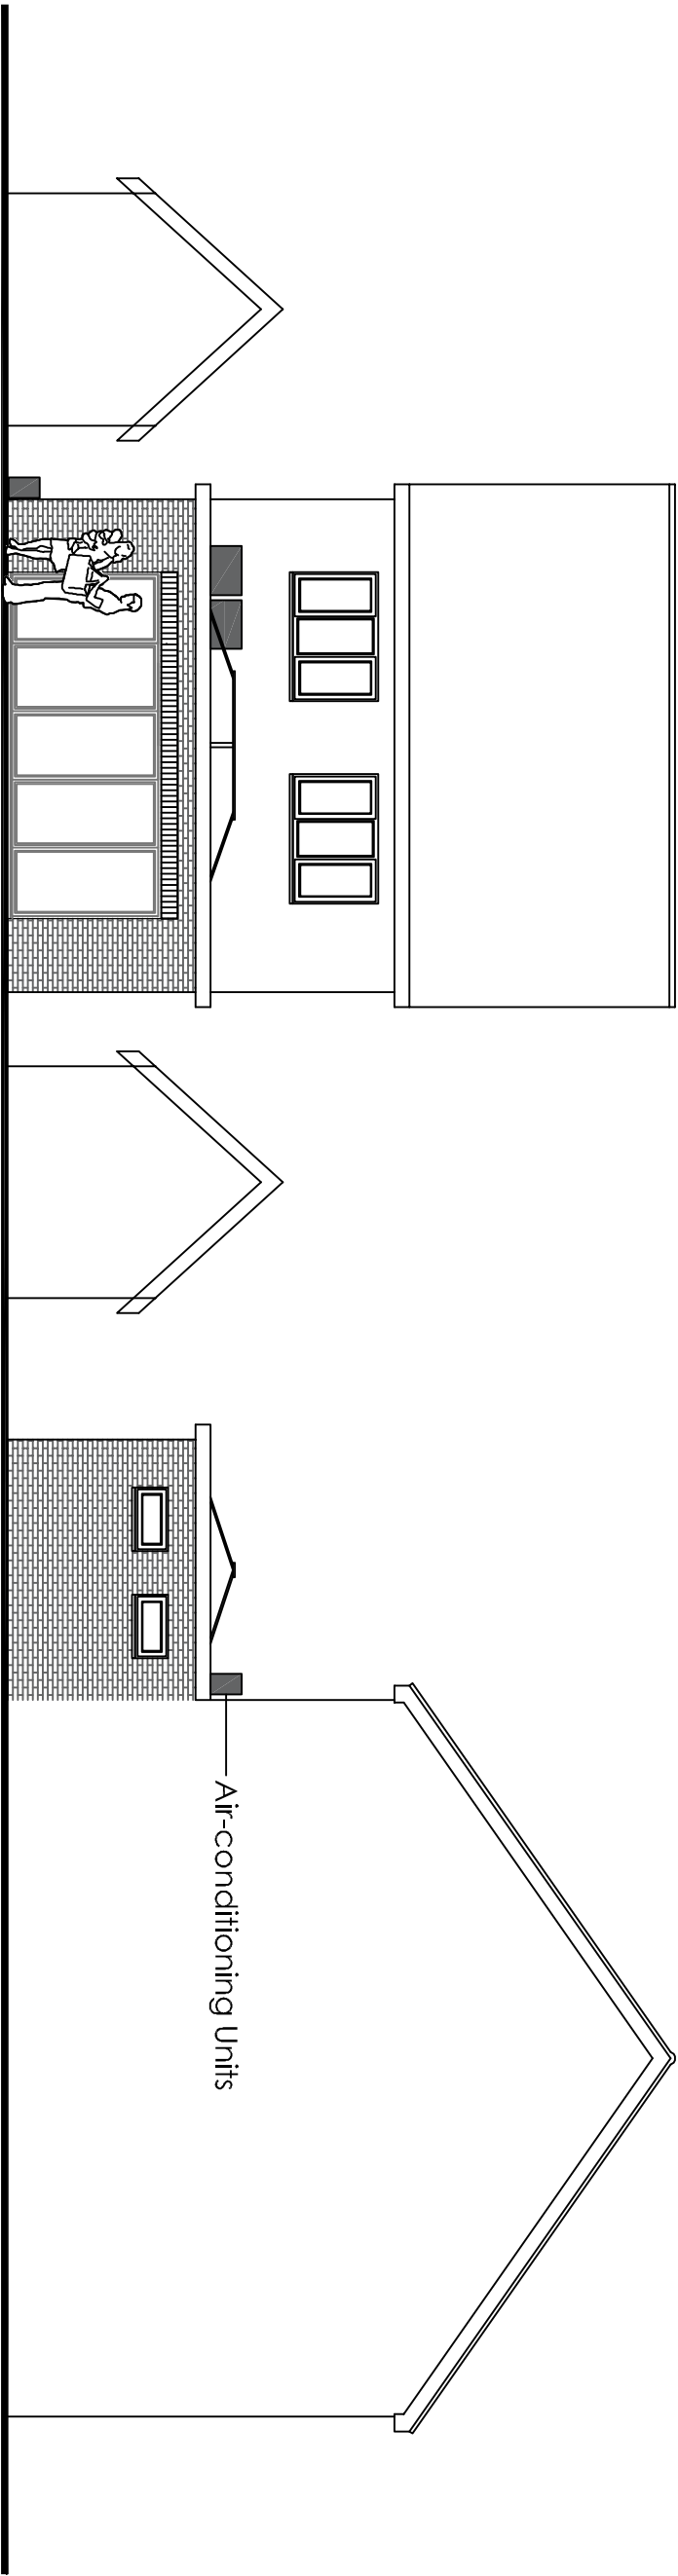


South Elevation

East Elevation

 


for 1:500

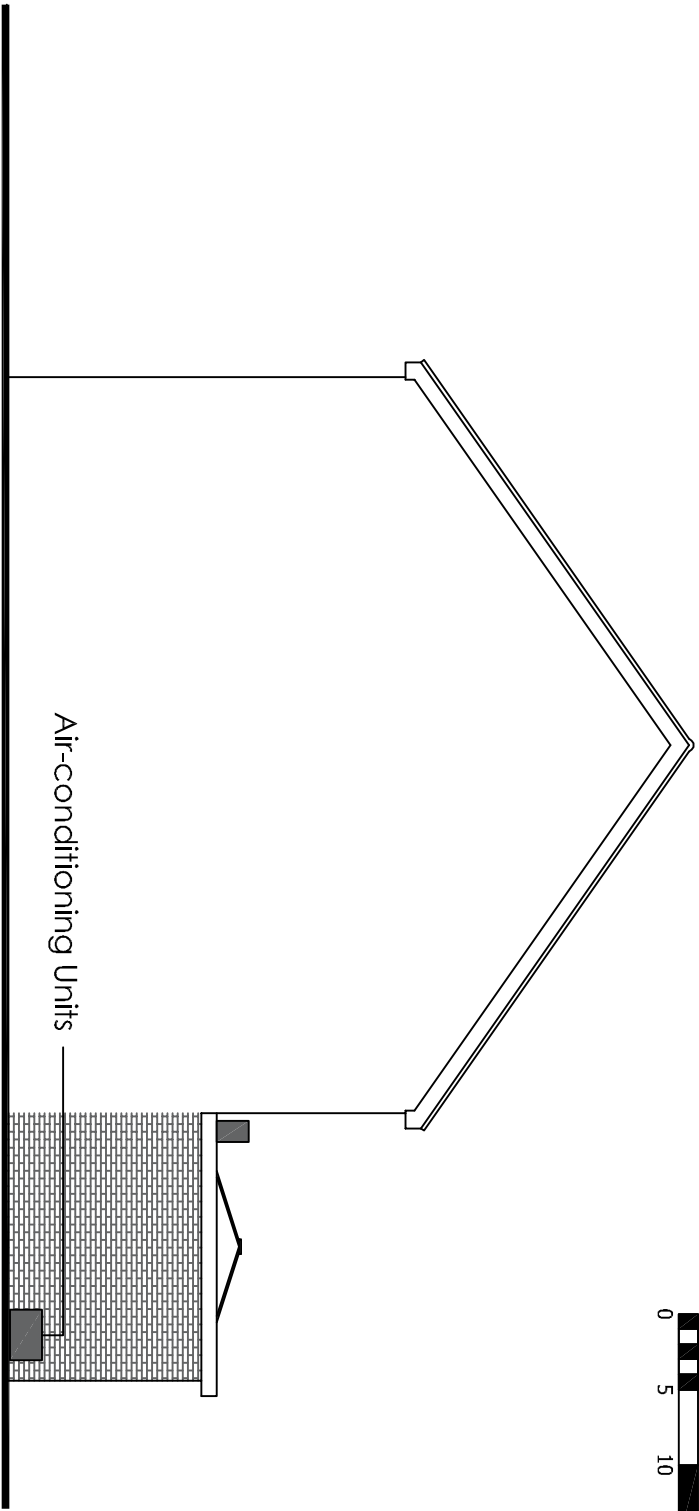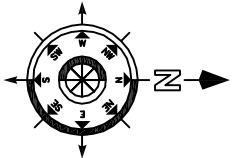


West Elevation




Existing Boundary Fence "A"

 

for 1:100

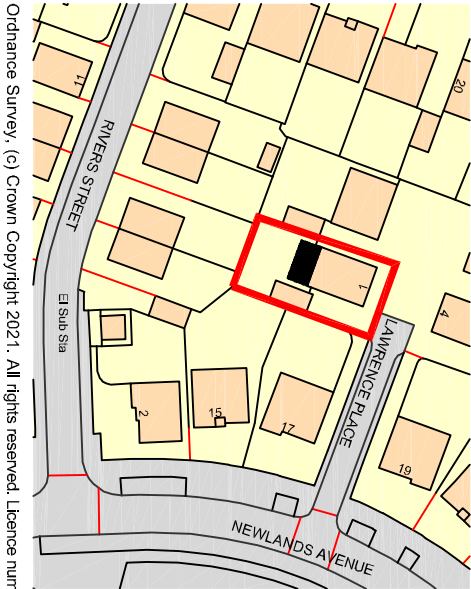

Ordnance Survey, (c) Crown Copyright 2021. All rights reserved. Licence number 100022432

 

for 1:1250

REVISION: 01 amended details 28 sep

Drawing Title:

Floor Plans & Elevations

Project:

1 Lawrence Place
Purbrook

Drawn By

CRF

Date

09/08/21

SHEET SIZE

A2

Approved By

Date

Drawing No.

CFA

FULL

BS

Revision:

01

Scale:

1/100

Chris Flint Associates Ltd

CHARTERED SURVEYORS - PROJECT MANAGERS

DEVELOPMENT CONSULTANTS

2 Emerald Close Waterhooille Huns POT 8VZ
tel: 023 92 432484 fax: 023 92 338554
Email: chris@flintassociates.co.uk

PLANNING