

KANON.3DS

DESIGN | DRAFTING | DETAILING
SERVICES

FREE FOR FAMILY & FRIENDS

GENERAL NOTES

- This document shall be read in conjunction with all other associated and relevant project information including: models, drawings and sketches, specifications, schedules and all related consultant documents as well as building codes.
- Do not scale this document (except for planning purposes) - use dimensions given.
- All dimensions shown are in mm - U.N.O.
- All dimensions to be checked & verified on site.
- Immediately report any discrepancies, errors and / or omissions on this document to the Originator.
- If in any doubt - please ASK.

REVISION

No.:	P1
DATE:	05.2021
DESCRIPTION:	ISSUED FOR APPROVAL
REFERENCE:	GEN/20/01045
DRAWN by:	RH
CHECKED/APPROVED by PLANNING OFFICER:	

ISSUE | STATUS

FOR PLANNING


DRAWING

No.:	GA-43-E3-X
TITLE:	SOUTH ELEVATION - existing
SCALE:	1:100
PAPER SIZE:	A3
DATE CREATED:	03.2021



E1-X | FRONT ELEVATION - NORTH: ENTRANCE

E2-X | SIDE ELEVATION - WEST: 92 SHAFTESBURY AVENUE NEIGHBOUR

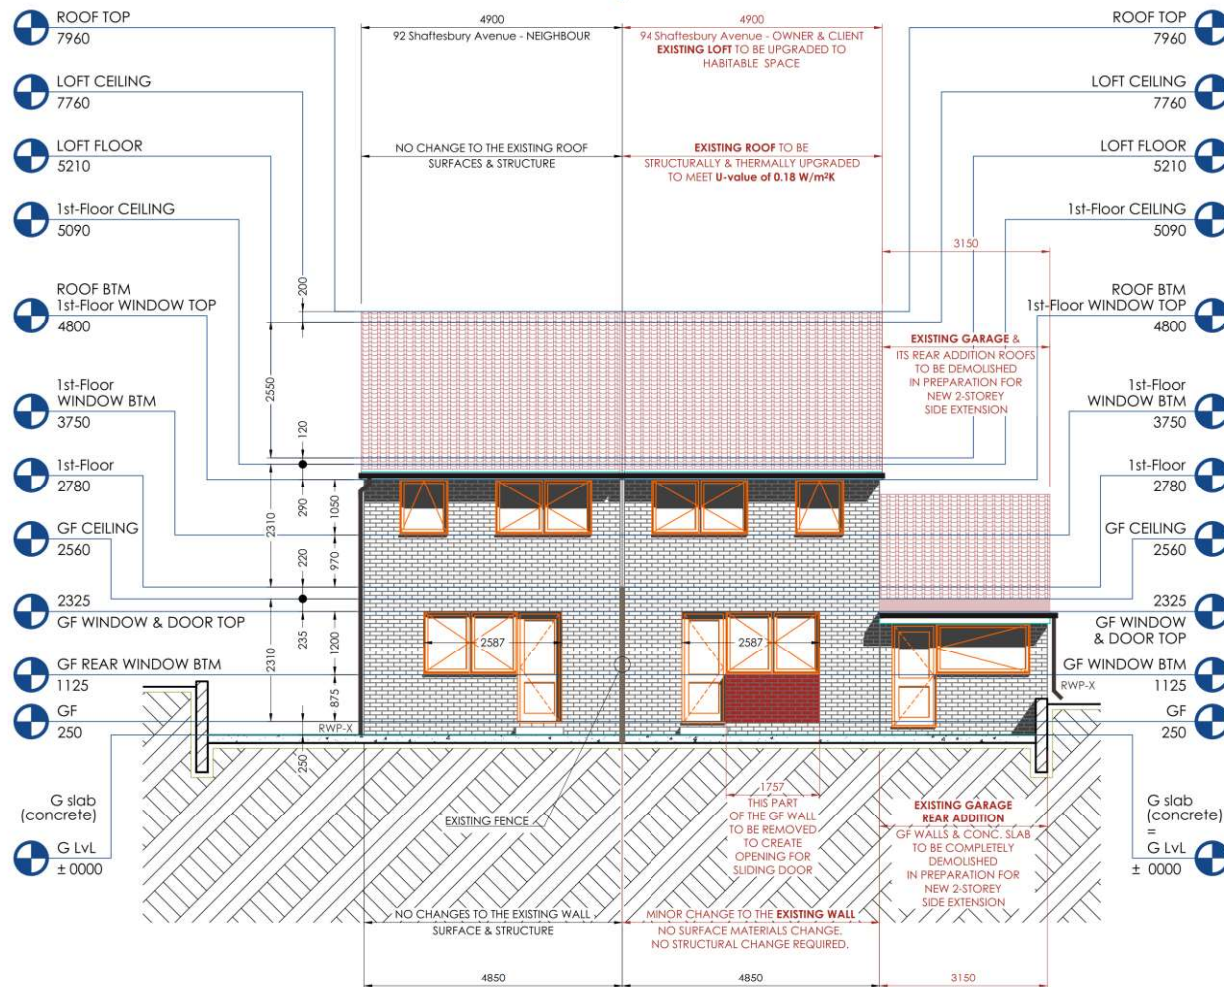

E4-X | SIDE ELEVATION - EAST: 94 SHAFTESBURY AVENUE OWNER / GARAGE + SIDE EXTENSION

EXISTING STATE
DRAWINGS

Drawings of the existing state are coordinated work based on site survey carried out by RH compiled with scanned drawings and other documents of the original building and its further developments provided on the request of the CLIENT in the form of PDF's by the Planning Services of the HAVANT BOROUGH COUNCIL listed below:

- 28523 1
- 28523 2
- 28523 3
- 28523 4
- 28523 5
- 28523
- 28523_1_DN
- 31900_DN
- 31900_LA

DIMENSIONAL
TOLERANCES

± 25 mm for all dimensions taken of existing building / structure.

± 100 mm for all dimensions taken of site boundaries.

SCALE BAR



E3-X | REAR ELEVATION - SOUTH: GARDEN | SCALE 1:100 @ A3

PROJECT: 2-STOREY SIDE EXTENSION WITH LOFT CONVERSION

STATE: AS EXISTING

CLIENT | SITE ADDRESS: MAGDALENA & WOJCIECH ZACZEK | 94 SHAFTESBURY AVENUE - WATERLOOVILLE - PO7 5UH

94SAW-2SX+LC