


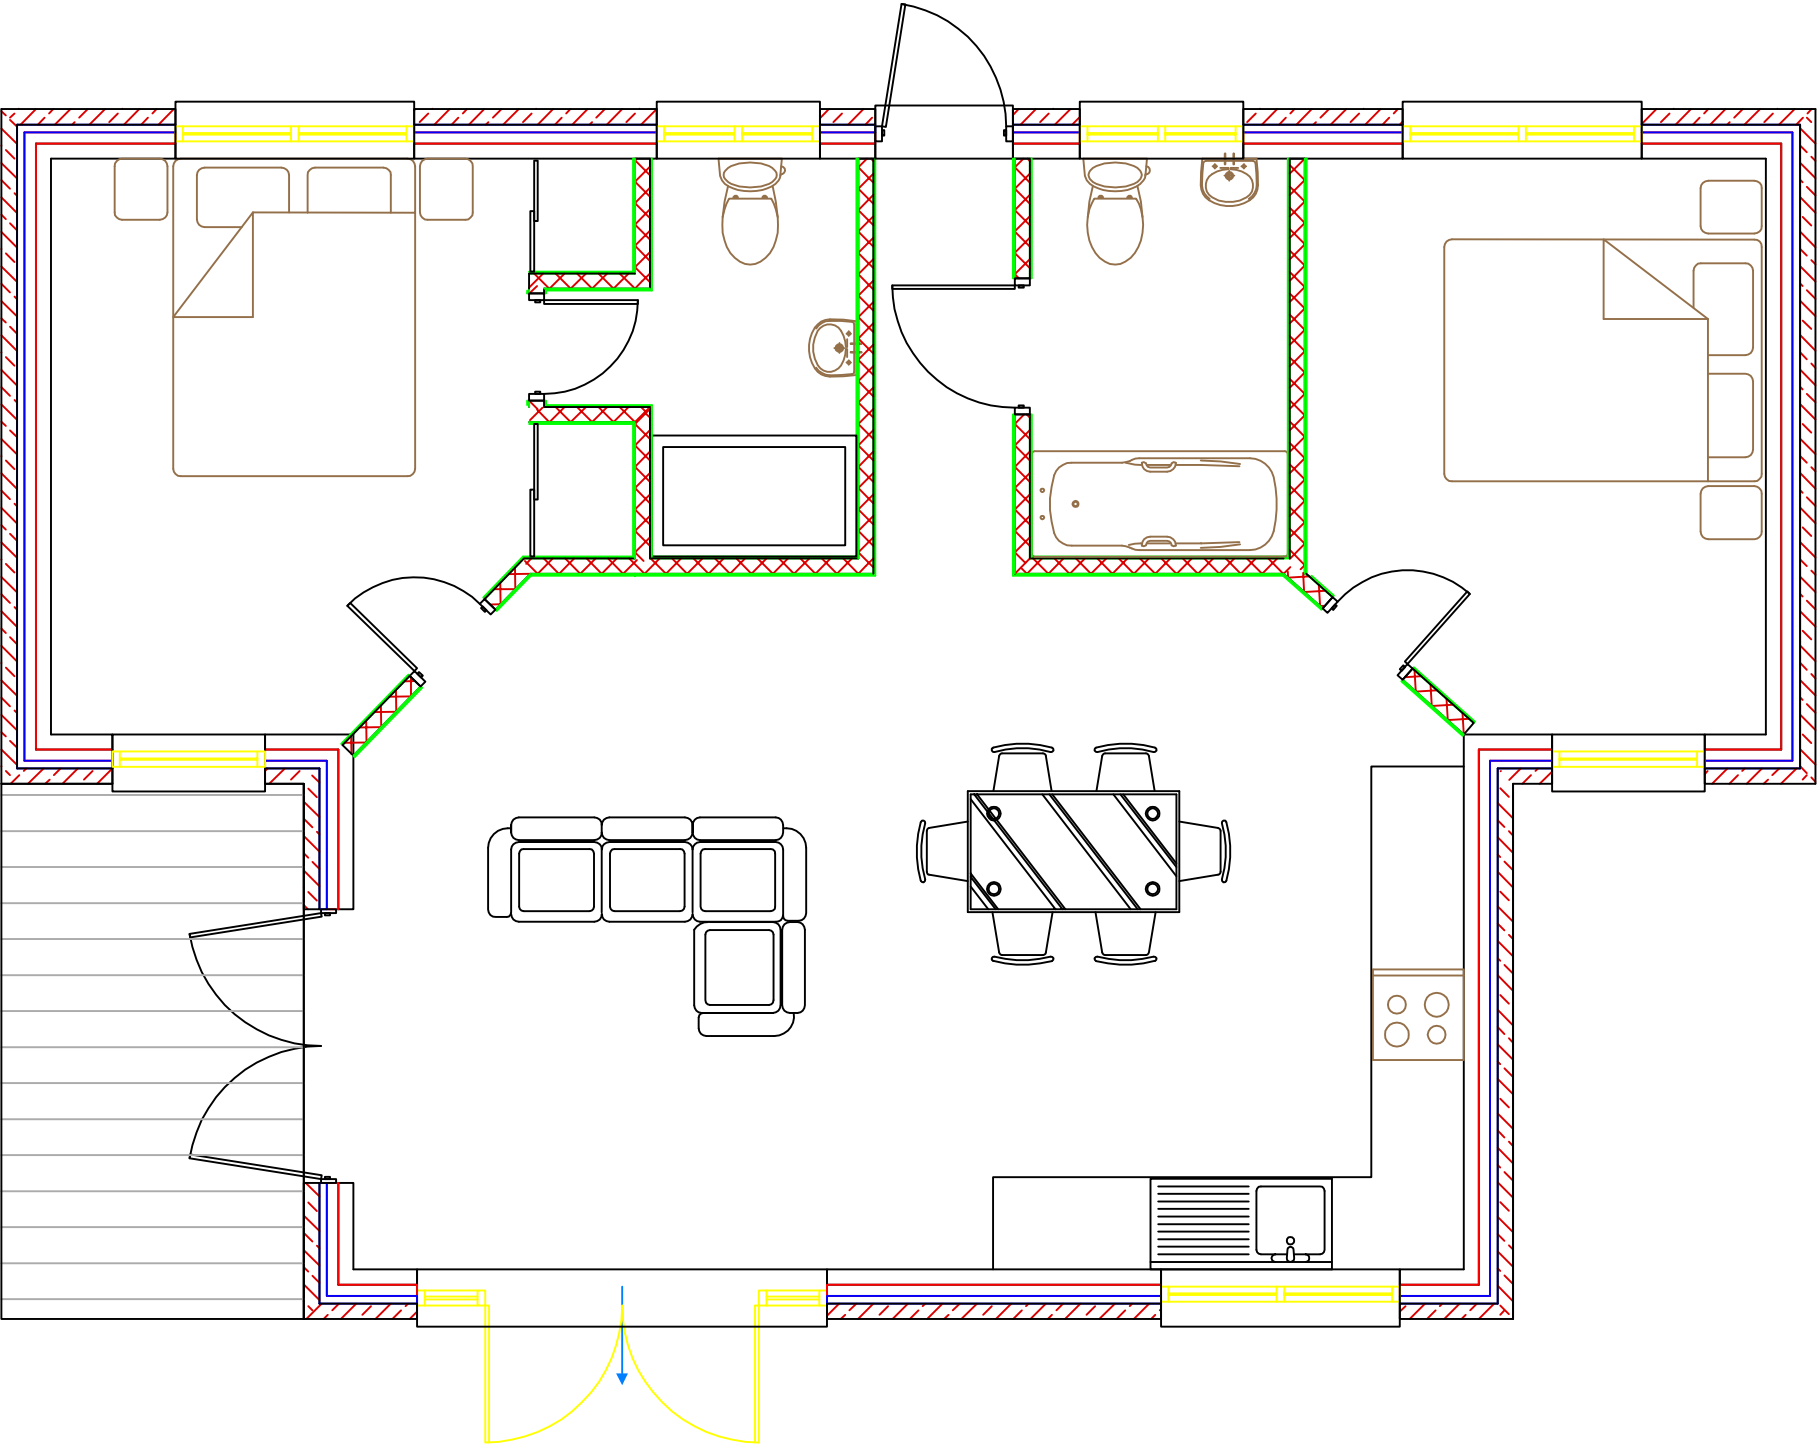

CLIENT	PROJECT	TITLE	STATUS	DRAWN BY	REVIEWED BY
MR & MRS FRITH	15 HALLETT ROAD DENVILLES	PROPOSED FLOOR PLAN	PLANNING	SJ	SJ
DATE	SCALE	DRAWING NUMBER			
07.10.16	1:50 @ A3	4C			

STEPHEN JUPP MRTPI
CHARTERED TOWN PLANNER
348 CHICHESTER ROAD, BOGNOR REGIS
West Sussex PO21 5BX
Tel 01243 822113
Email: steve@planning-solutions.co.uk
www.planning-solutions.co.uk