




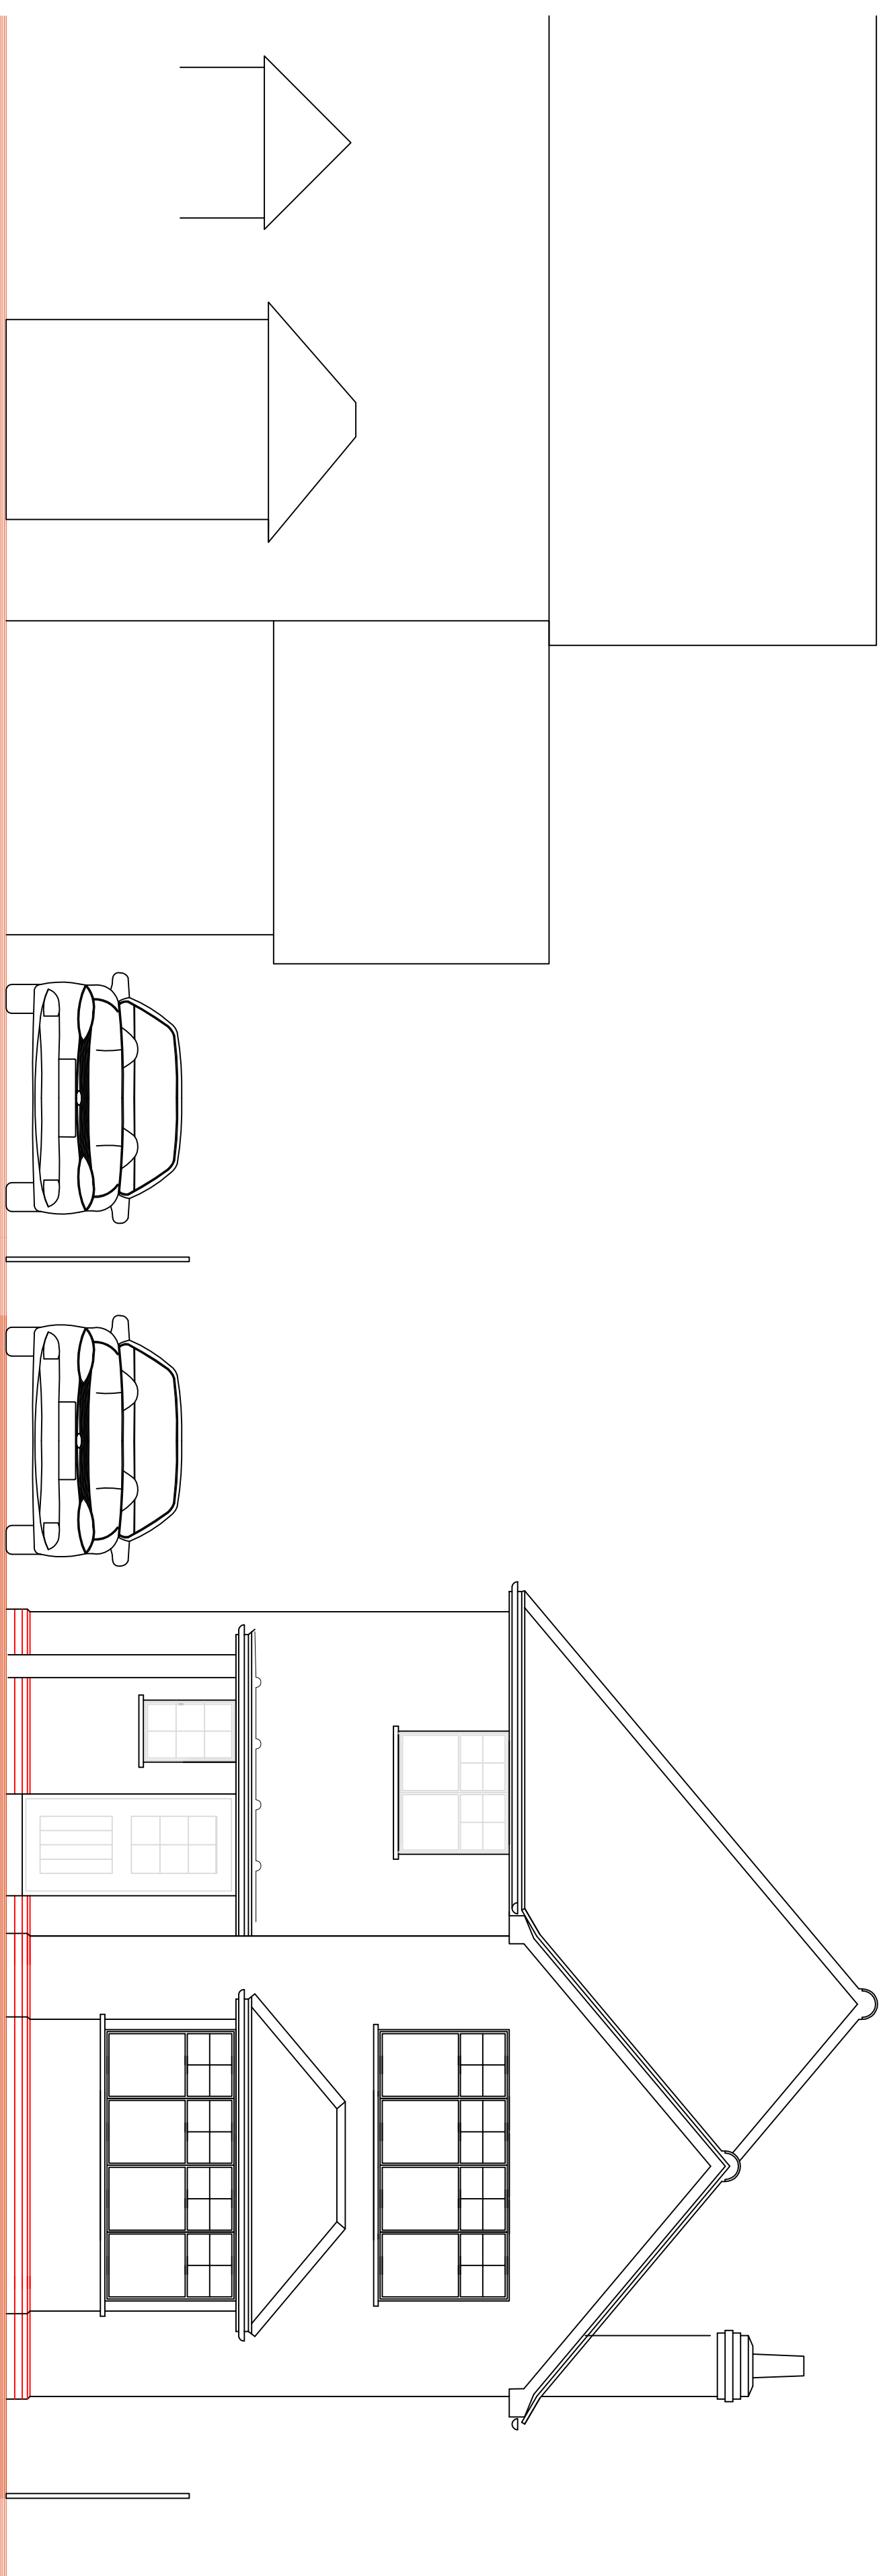


FRONT / STREET

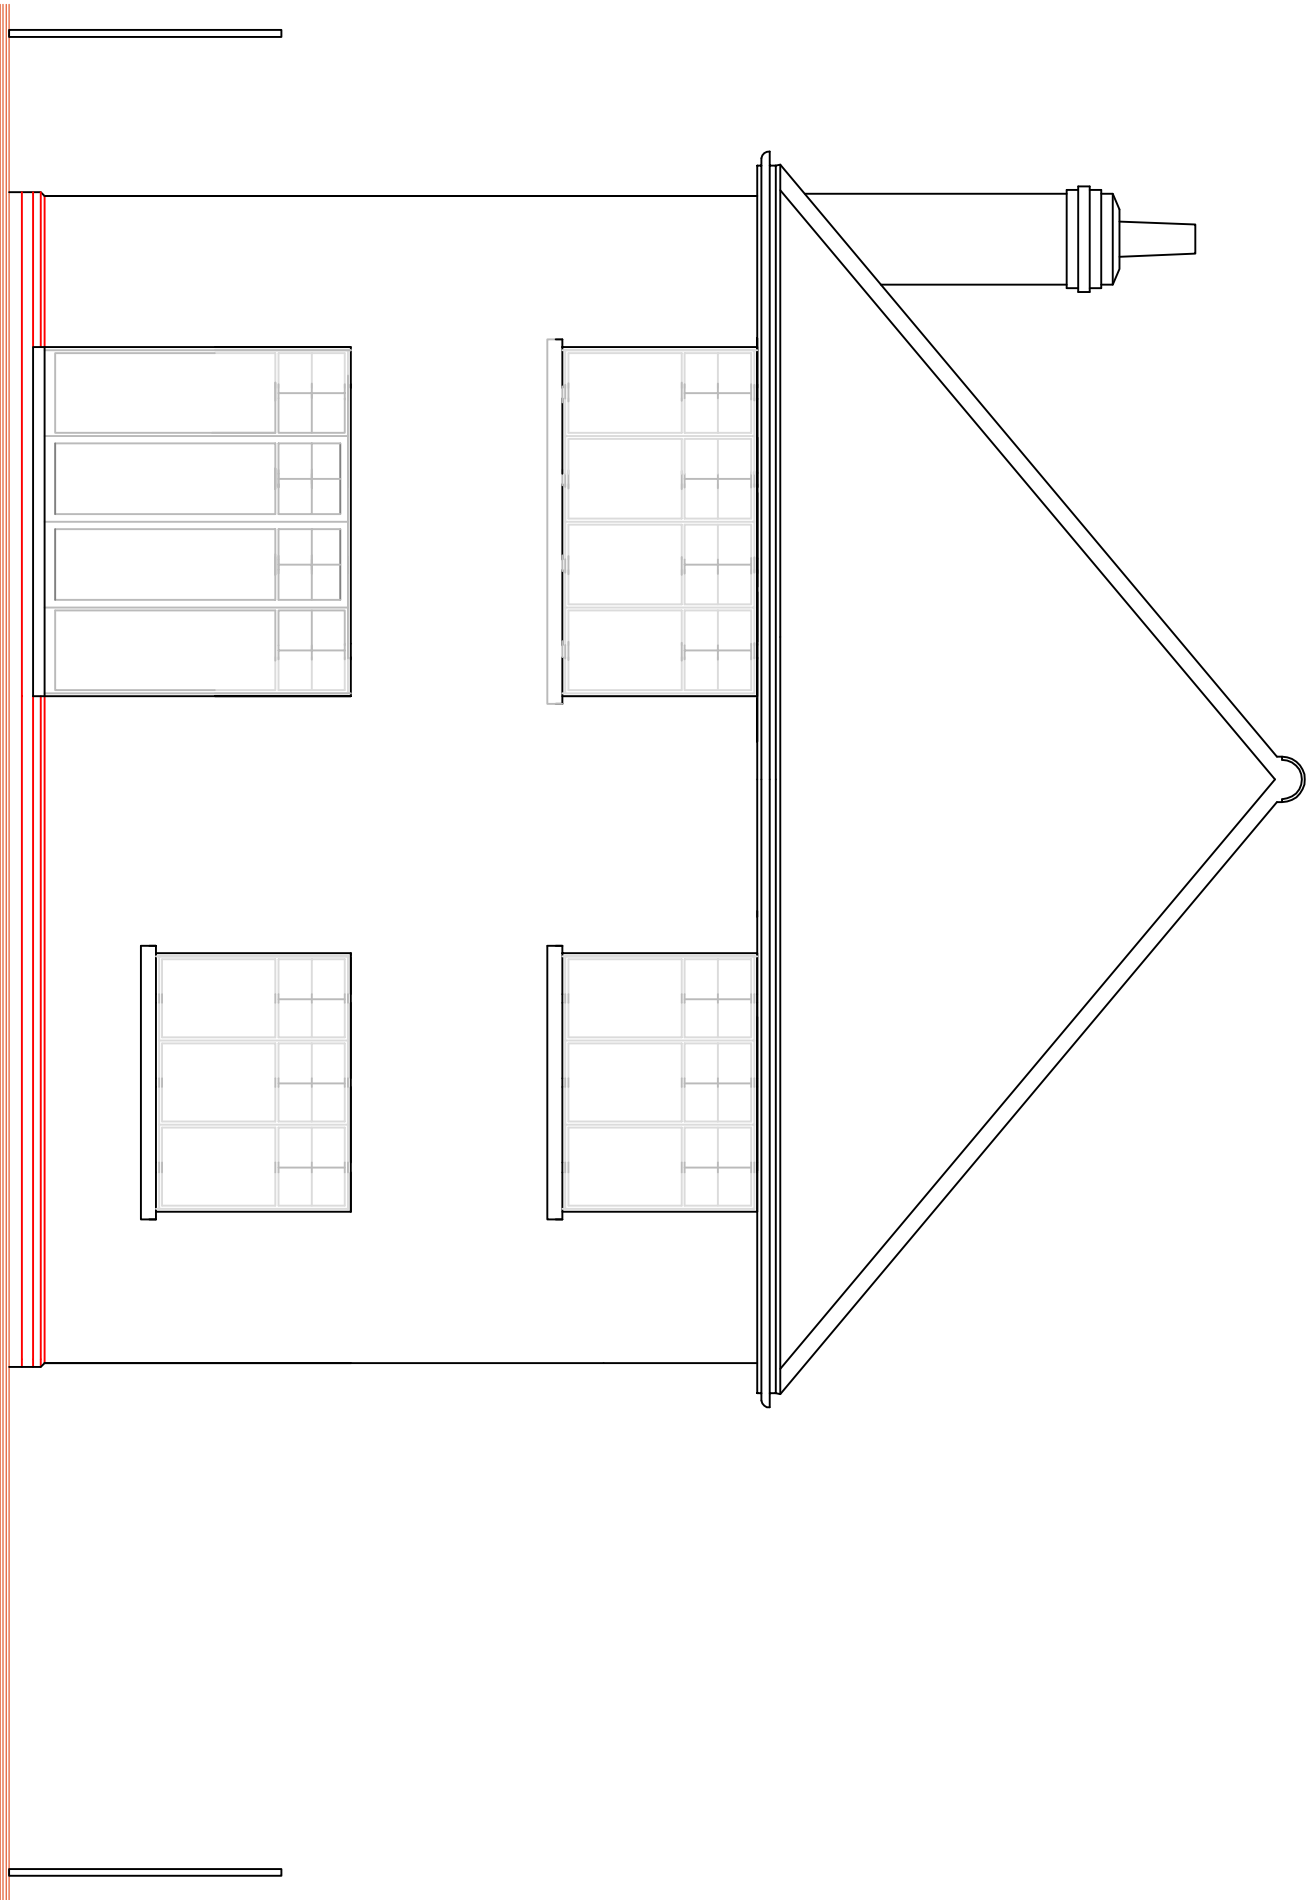

REAR

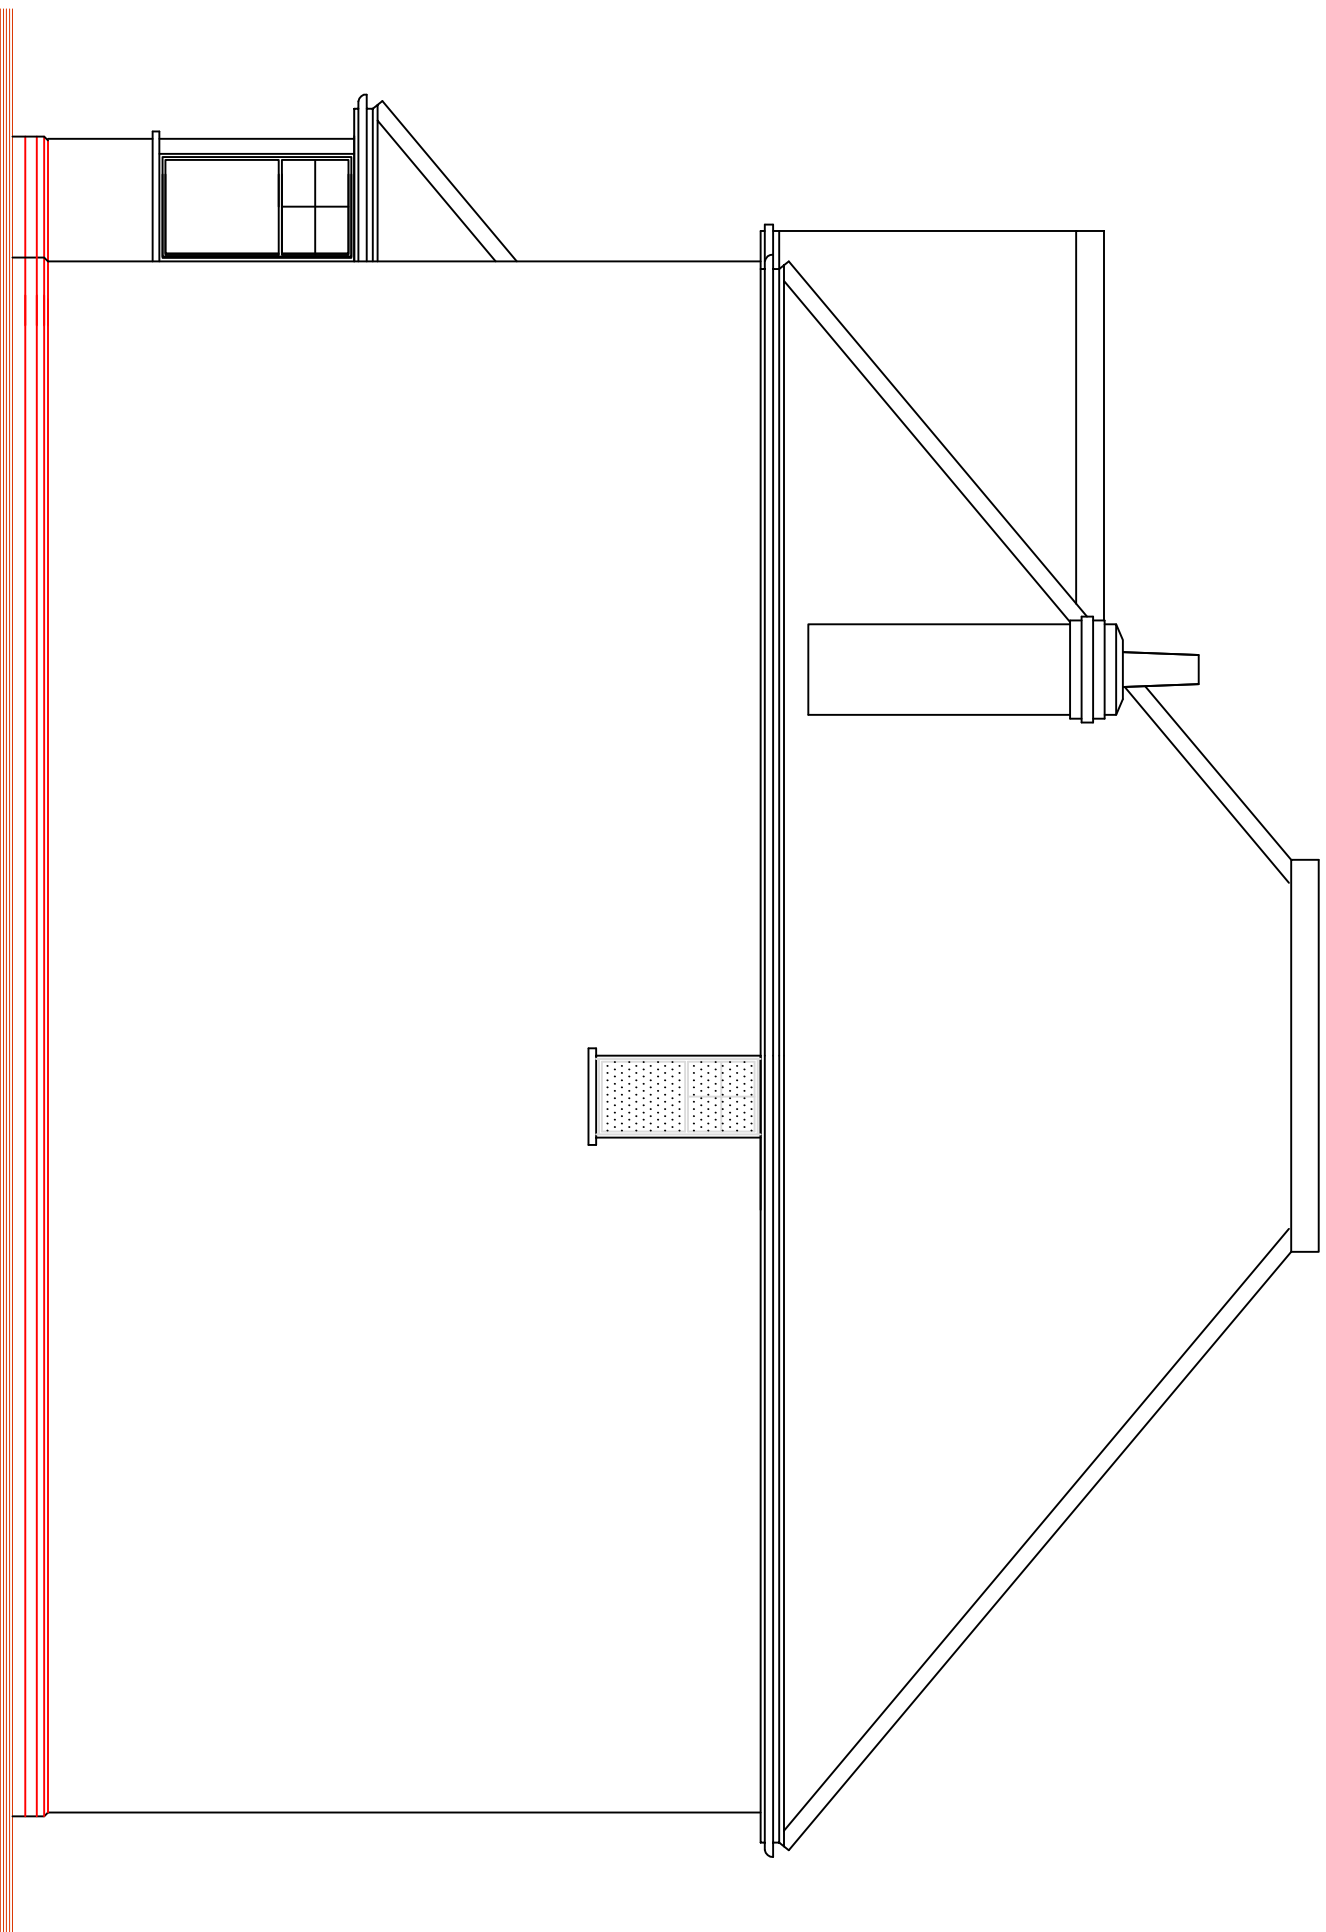

SOUTH

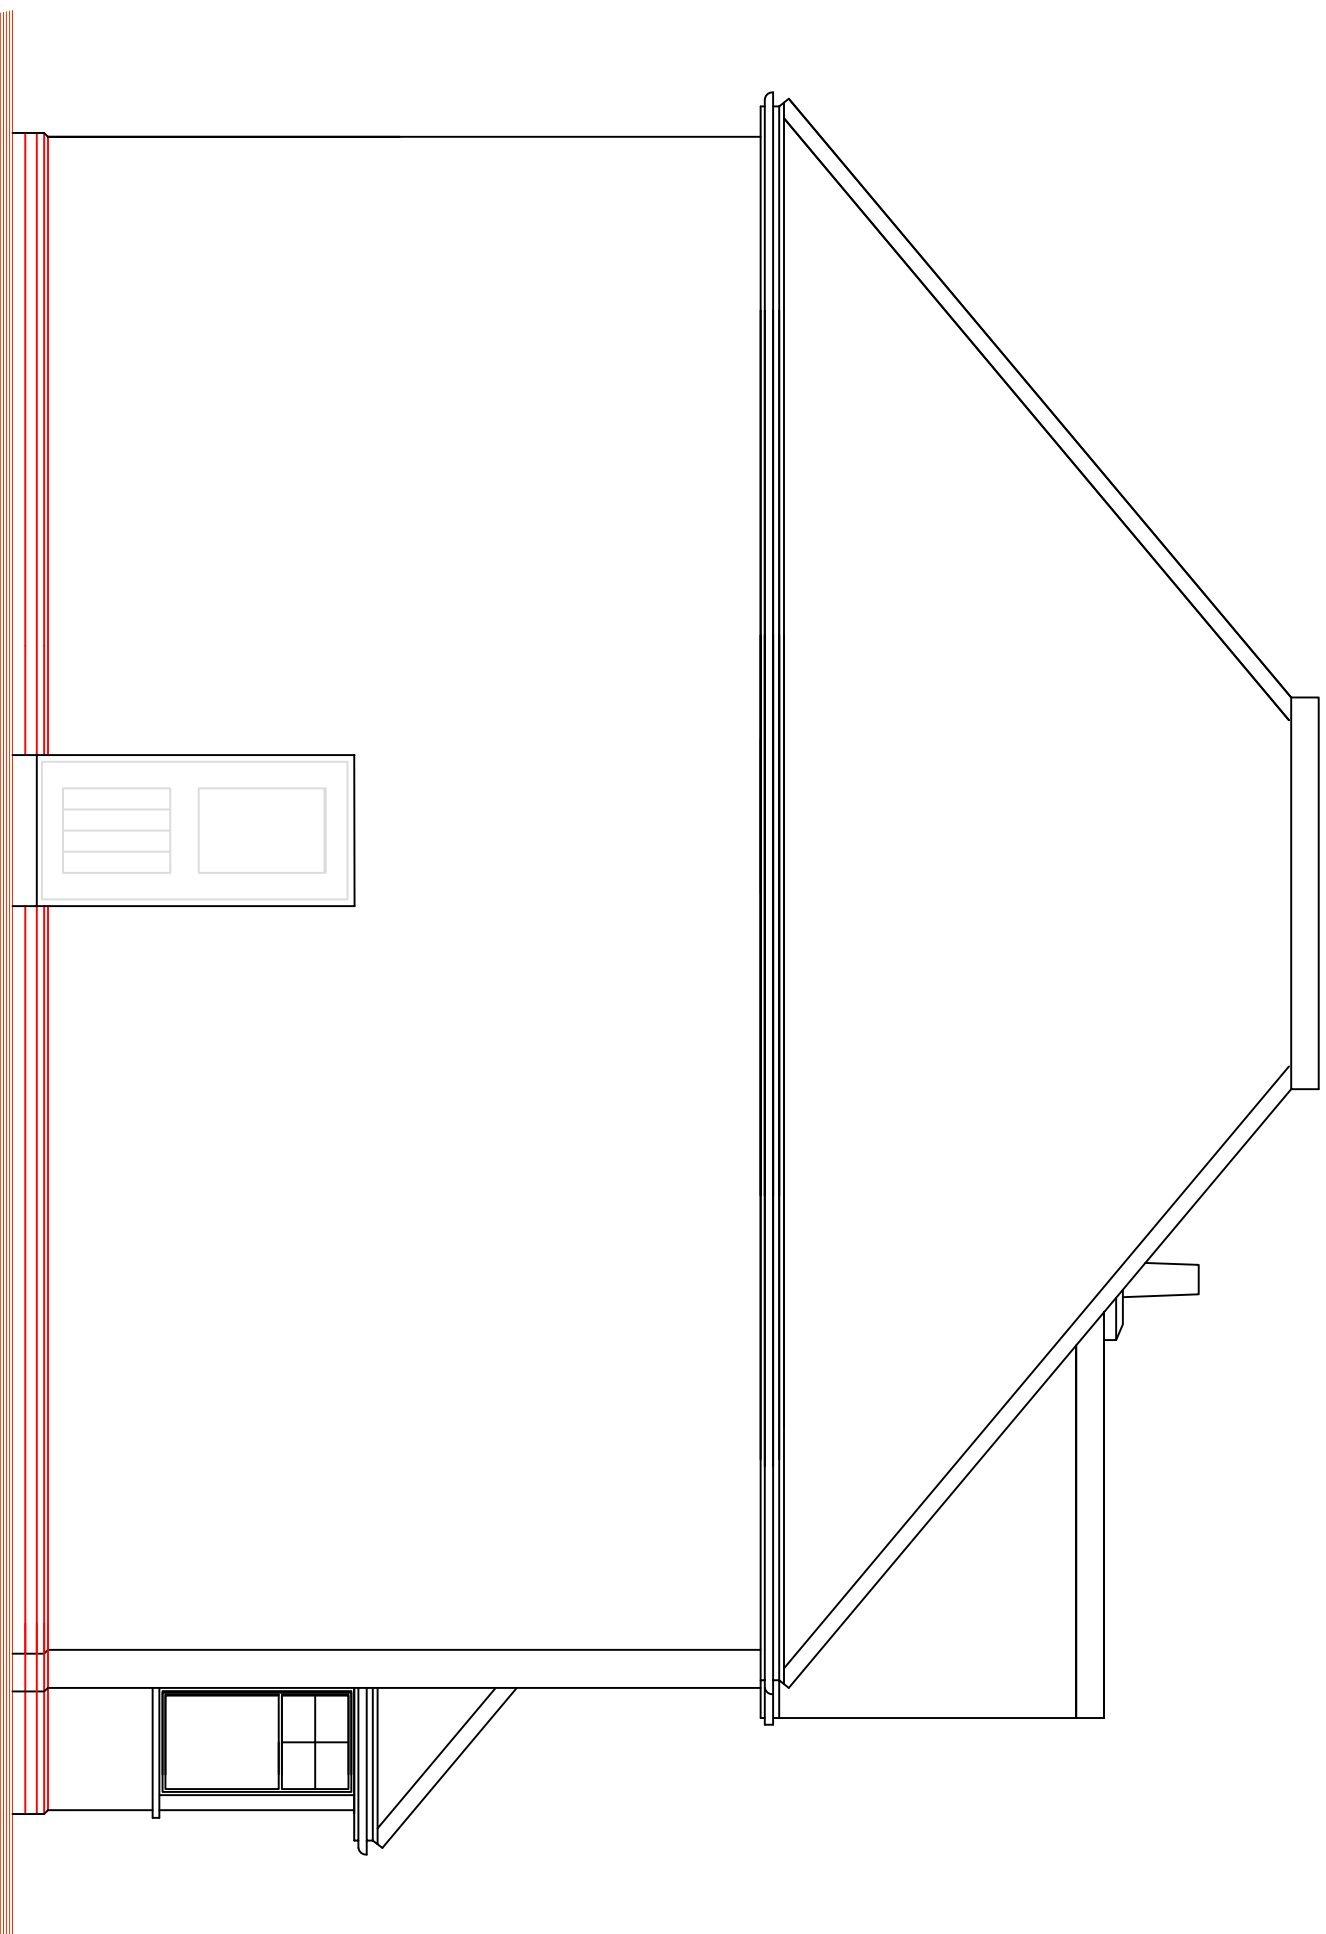

NORTH

Client
MR AND MRS HILL
61 HOLLYBANK LANE
EMSWORTH

Project
PROPOSED DWELLING OFF
AUBURN WOOD
EMSWORTH

Title
PROPOSED ELEVATIONS AND
FLOOR PLANS

PROJECT
OTH/10/15
scale 1:50 @ A1
date 13.07.16
drawn SJ

STEPHEN JUPP
CHARTERED
TOWN
PLANNER

348 Congeston Road
Belper T. 01243 827113
M. 01777 688866
e. steve@planning-solutions.co.uk