
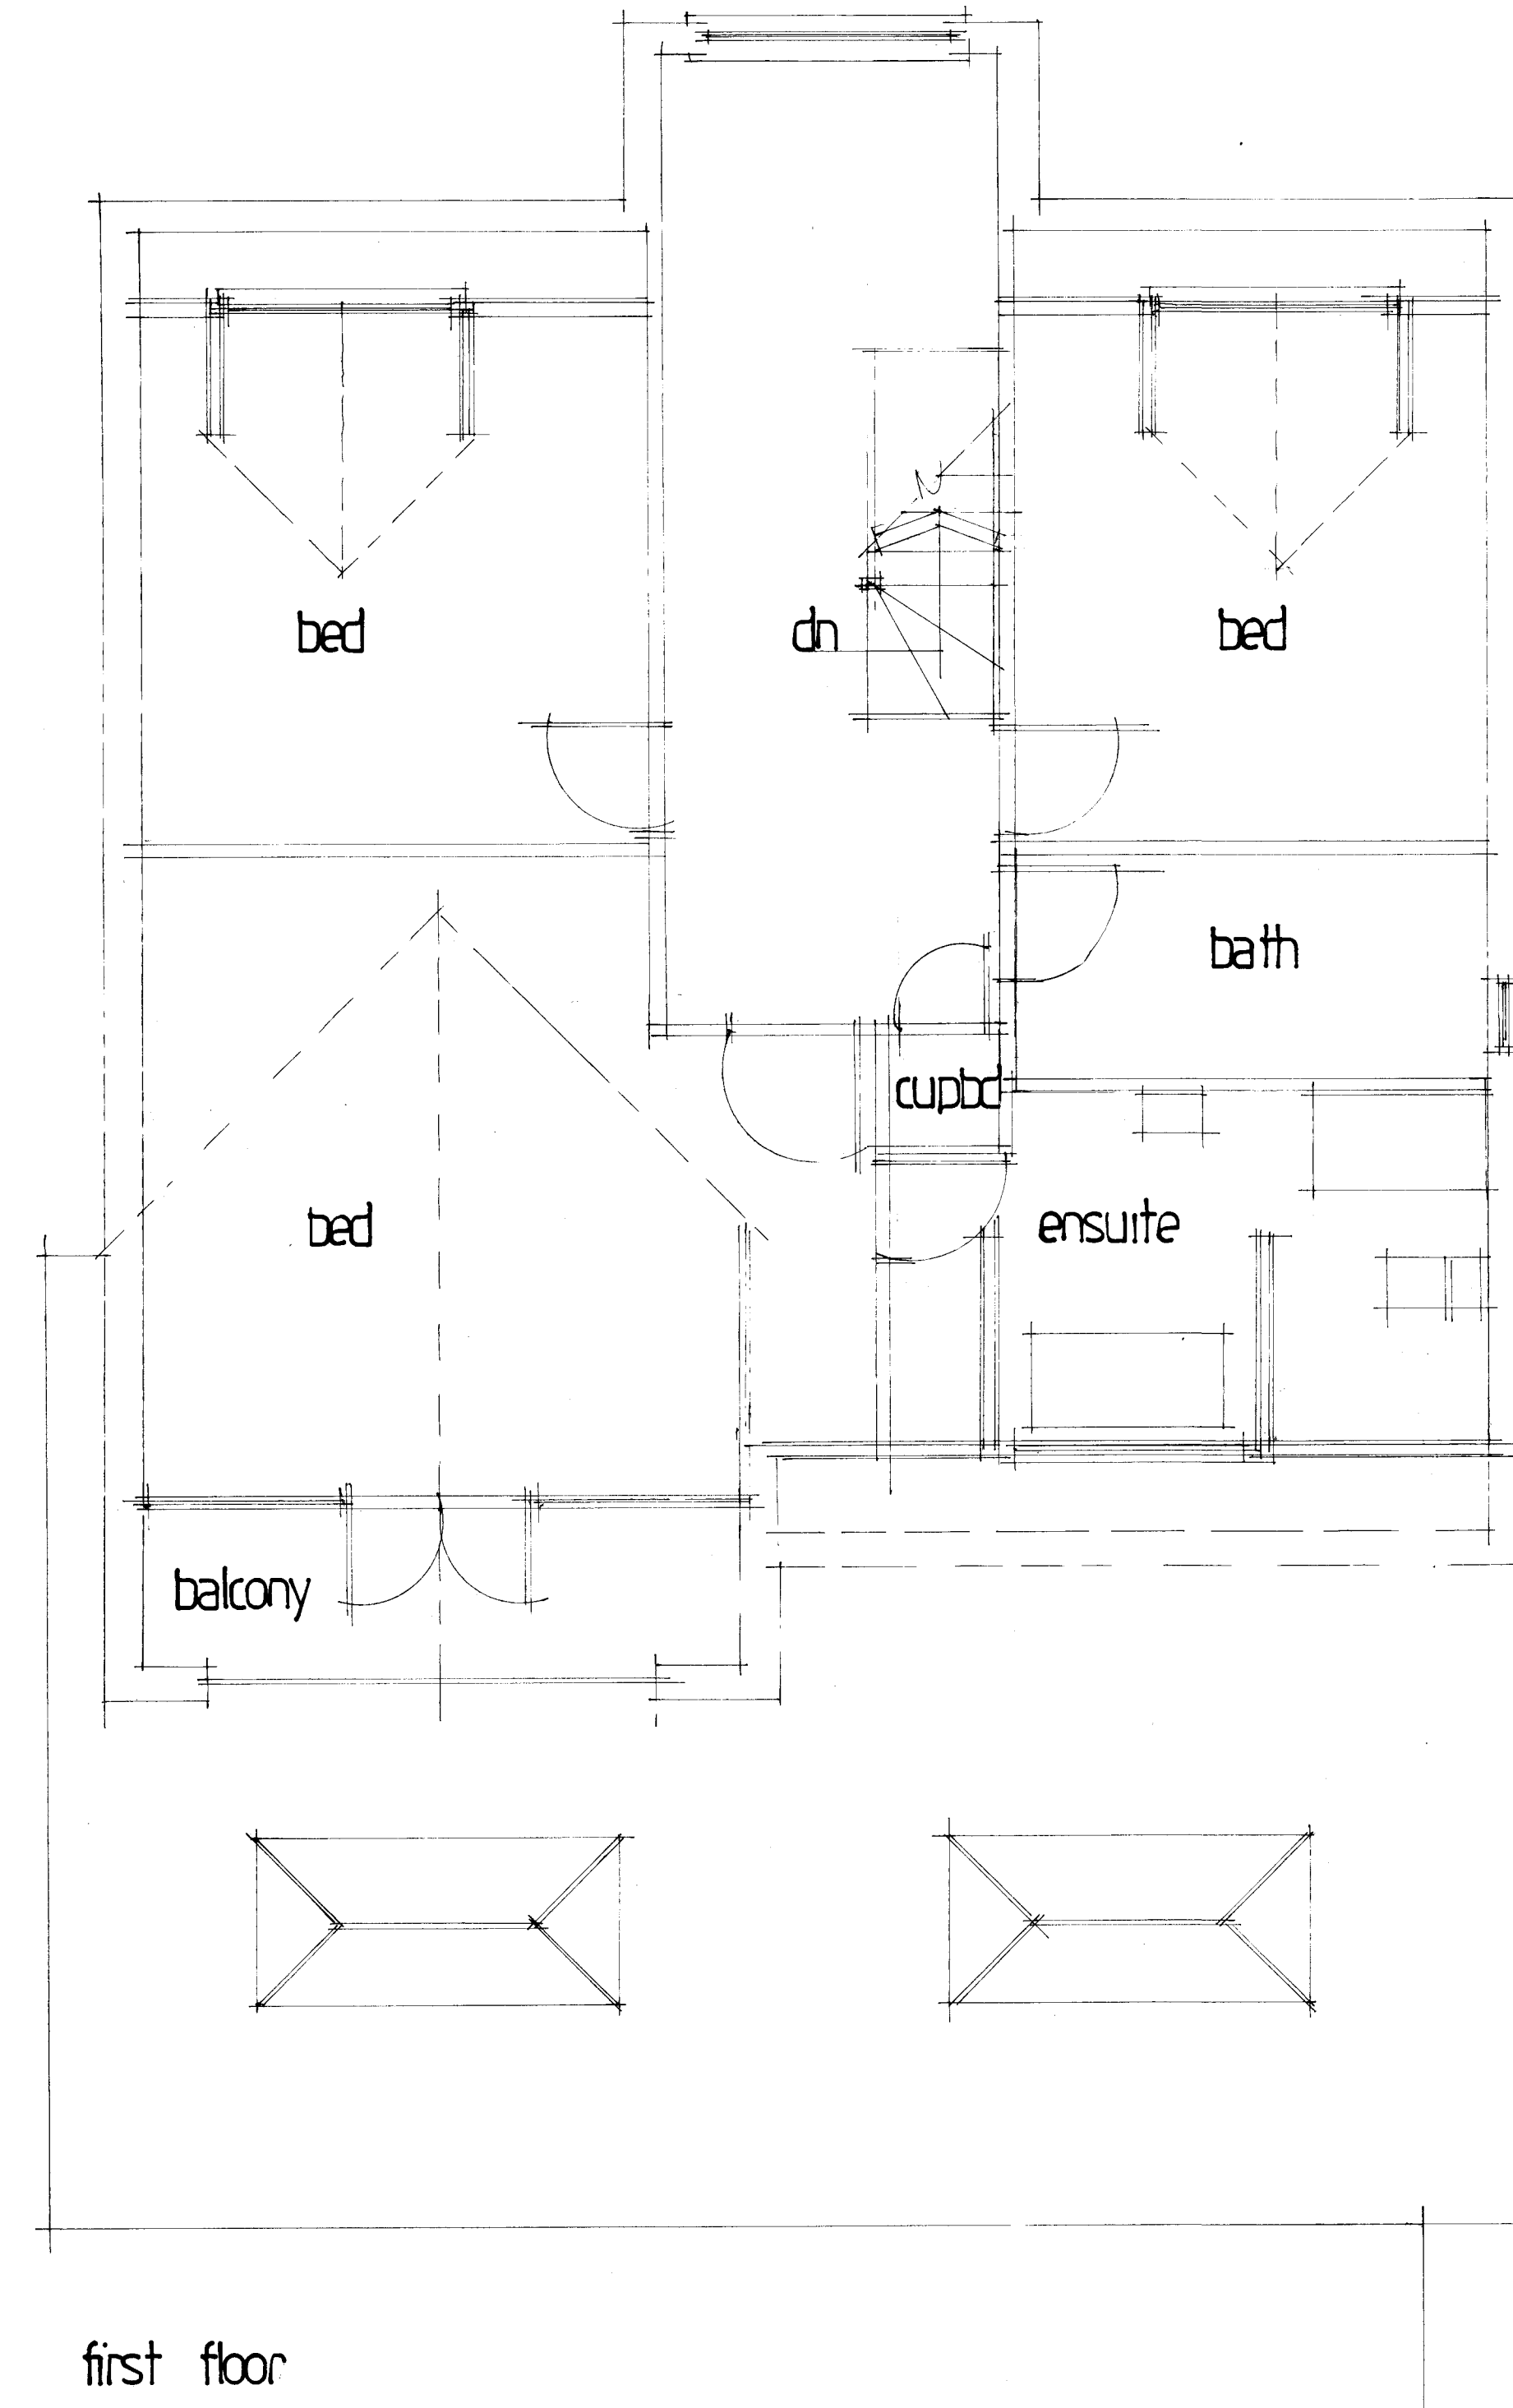


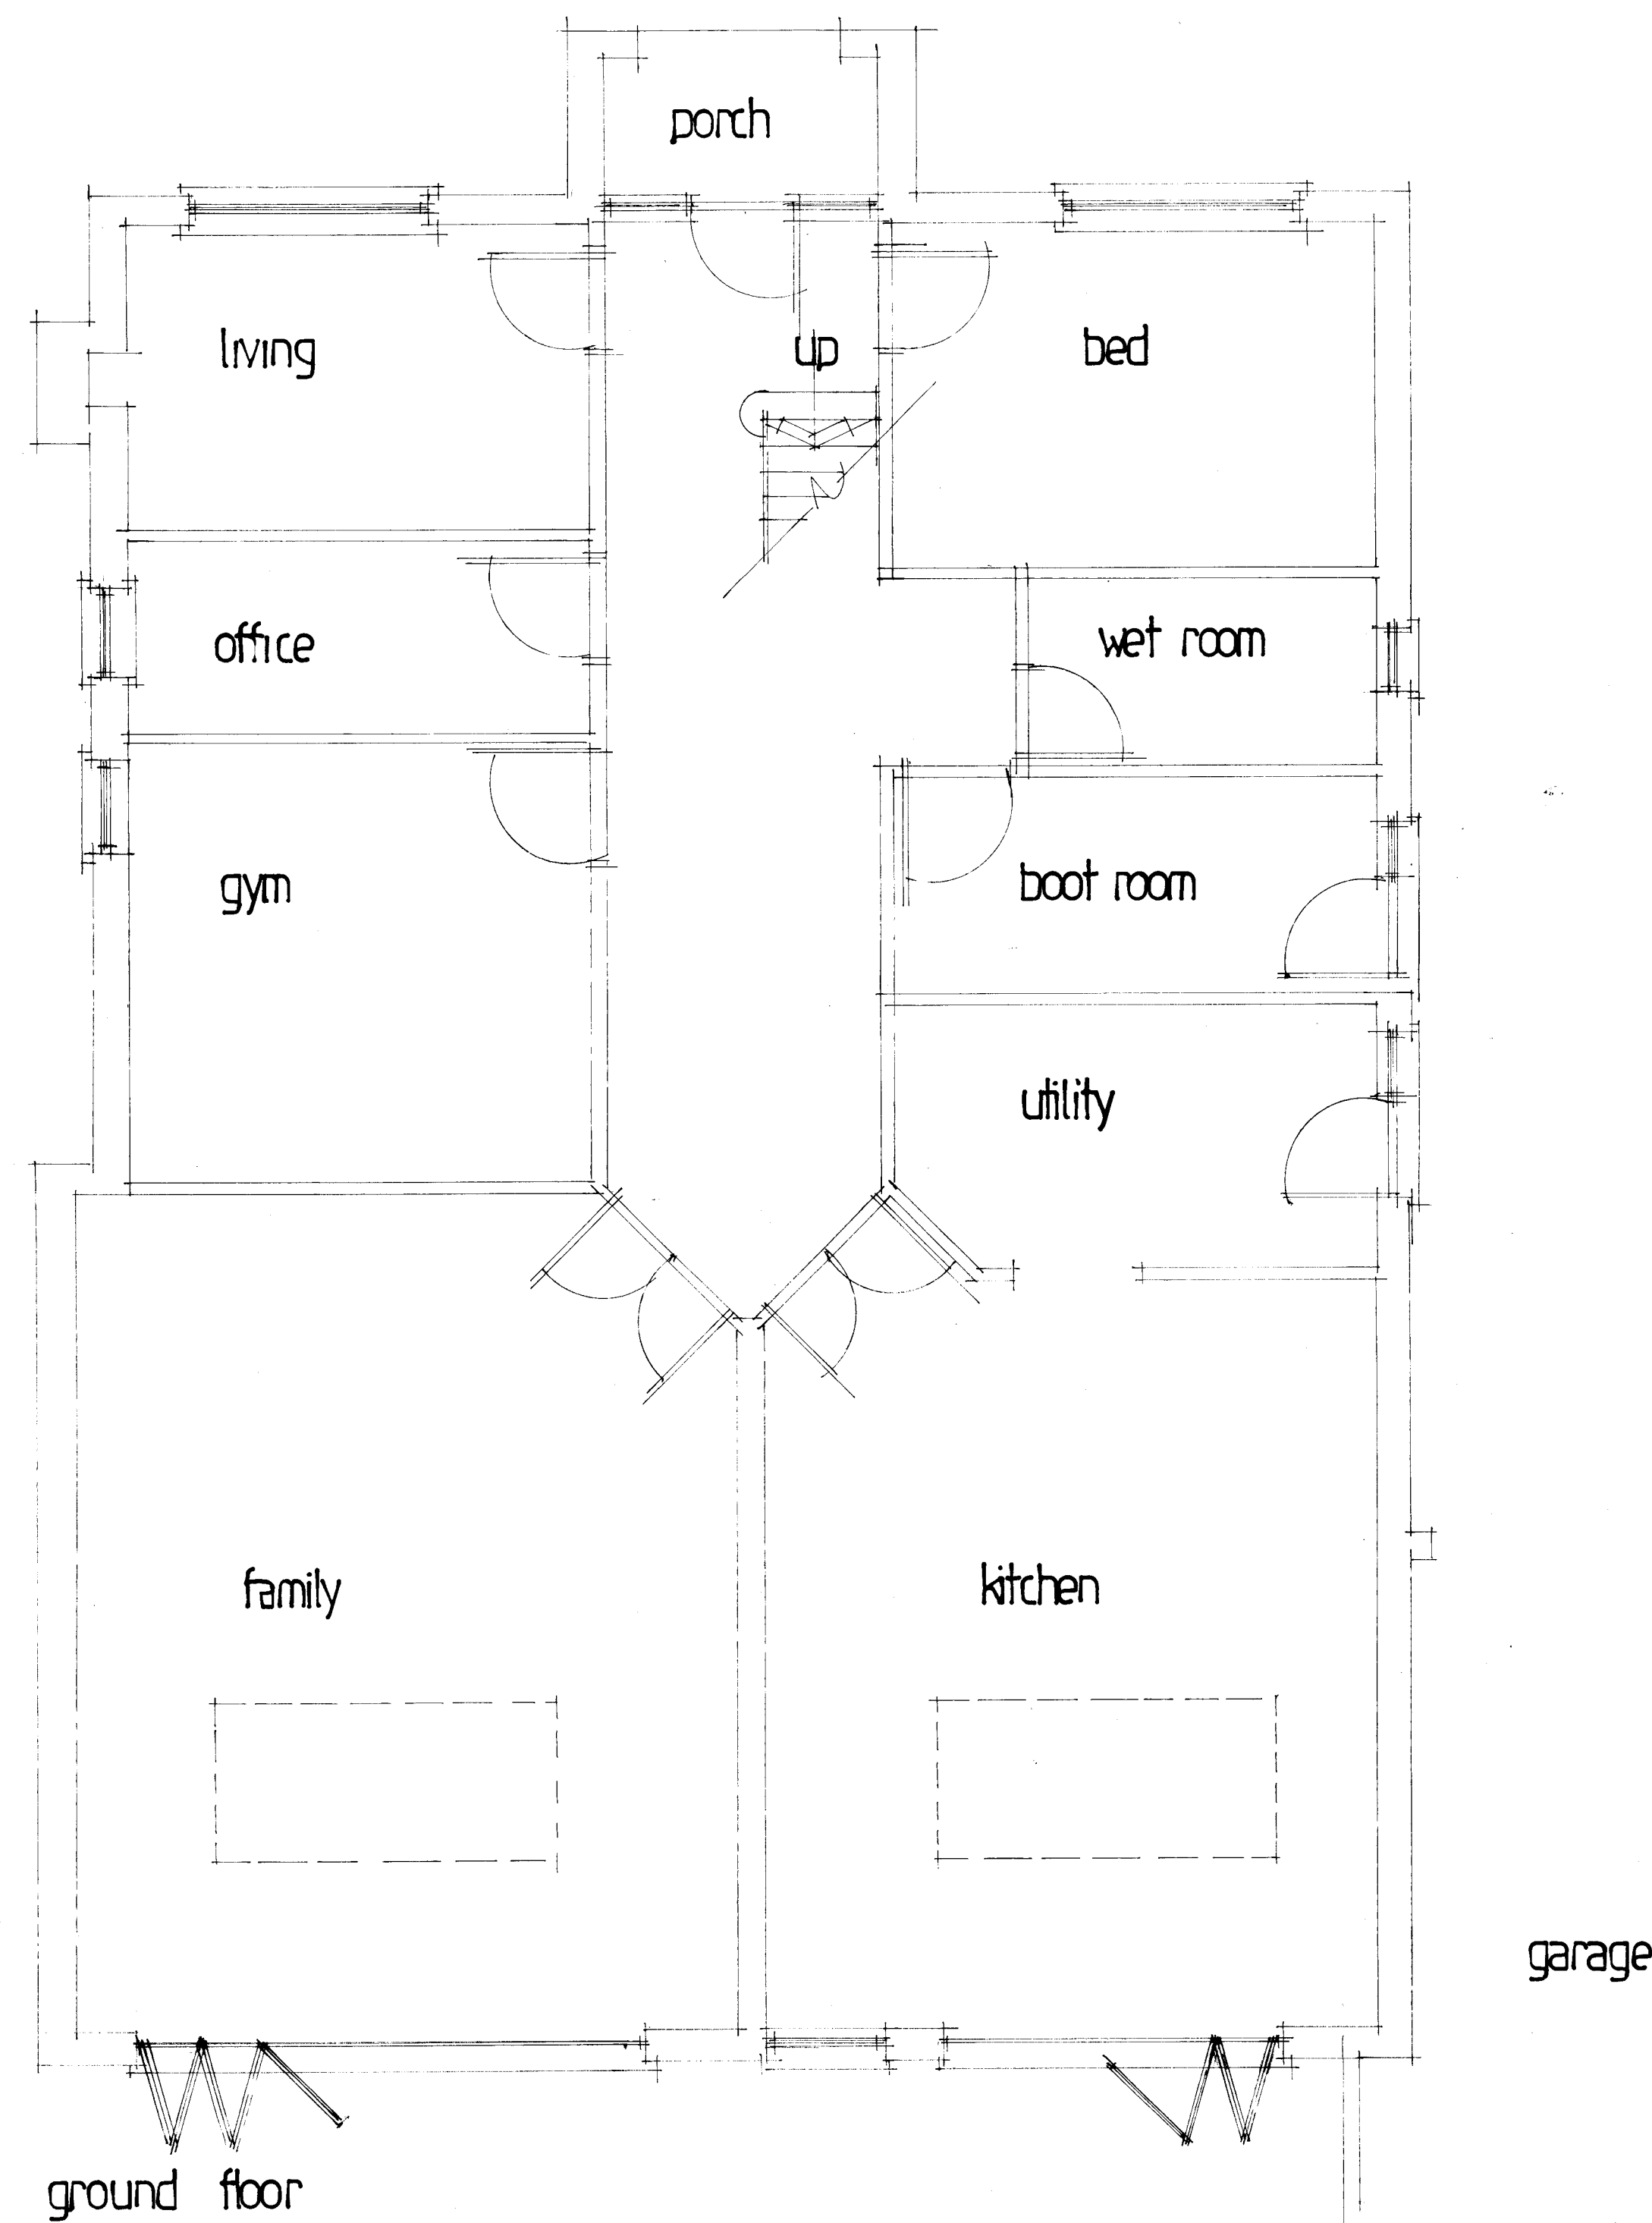

A 00720 Planning Consultant	
Date	Revision
© copyright	
THORNS YOUNG ARCHITECTURAL	
THORNS-YOUNG LTD CHARTERED BUILDING CONSULTANTS Website: www.thornsyoun.co.uk	
Fareham 21 Middle Road Park Gate SO31 7GH Tel: (01329) 888 322	Portsmouth 232 London Road North End PO2 8JQ Tel: (02392) 672 883
Client	
MR. M. BENTLEY	
Job Title	
6, LOVEDALE LANE WATERLOOVILLE	
Drawing Title PROPOSED FLOOR PLANS	
Scale 1:50	
Date 0072016	Drawn by GAC
Drg. No. 9074:16:2	Rev. A