
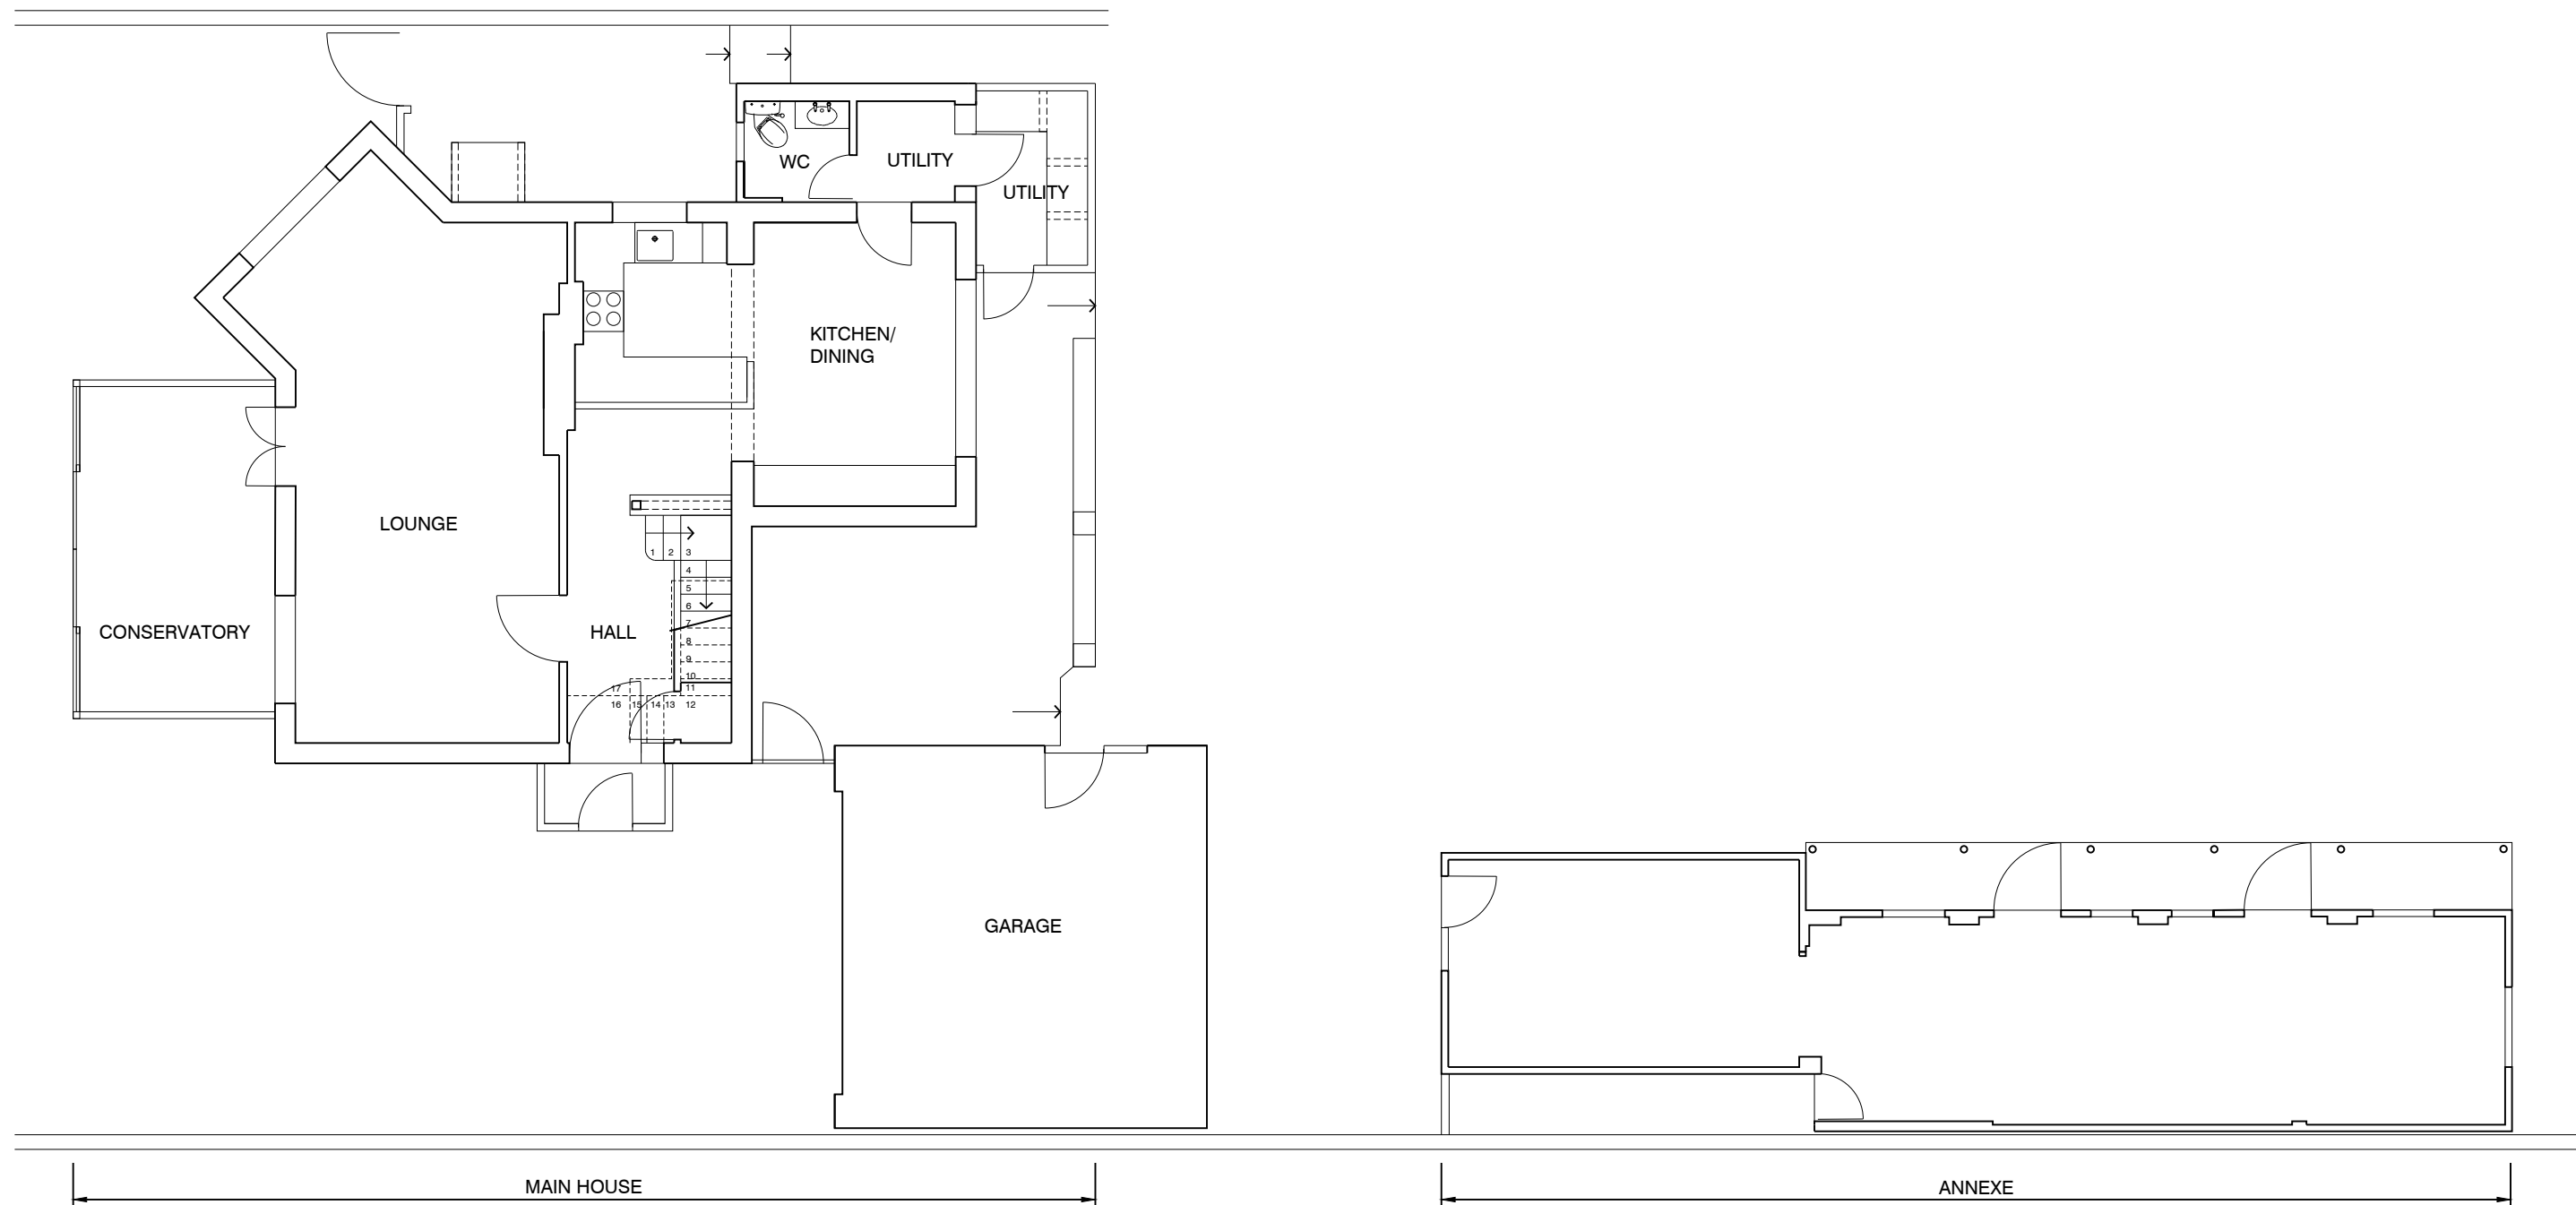


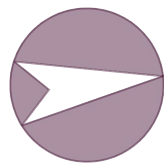

EXISTING GROUND FLOOR PLAN - MAIN HOUSE & ANNEXE
SCALE 1:100 @ a3