



Proposed Ground Floor & Site Plan

Scale 1:100 @ A3

 

PLANNING

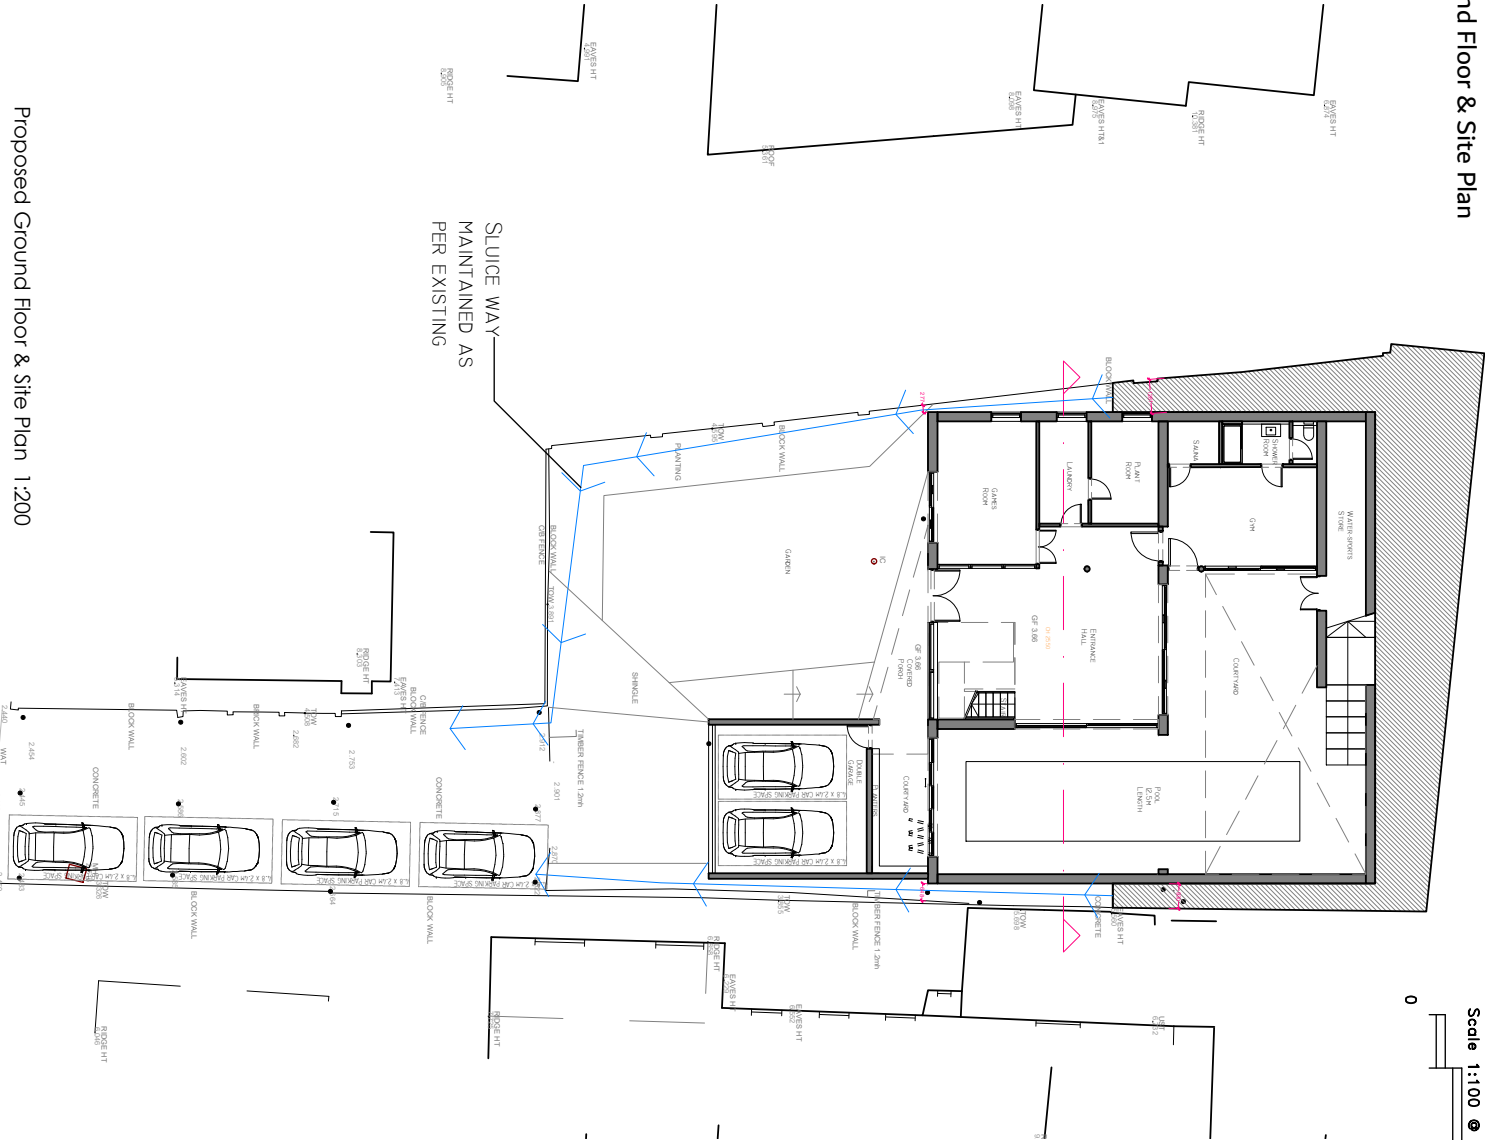

Proposed Ground Floor & Site Plan 1:200

Rev A: 2021.08.19 Parking and dimensions to boundary shown

PROJECT:
208 Southwood Road
TITLE: Proposed Ground and Site Plan
DRAWING NUMBER: 111.A
Scale: 1:200 @ A3
DATE: 20/07/2021
DRAWN BY: AS APPROVED BY: RS
194 Southwood Road, Hayling Island,
Hampshire, PO21 9QL
01689 332323
www.rs-architecture.co.uk

RS
ARCHITECTURE

CLIENT: