


25 South Street, Emsworth  
EXISTING

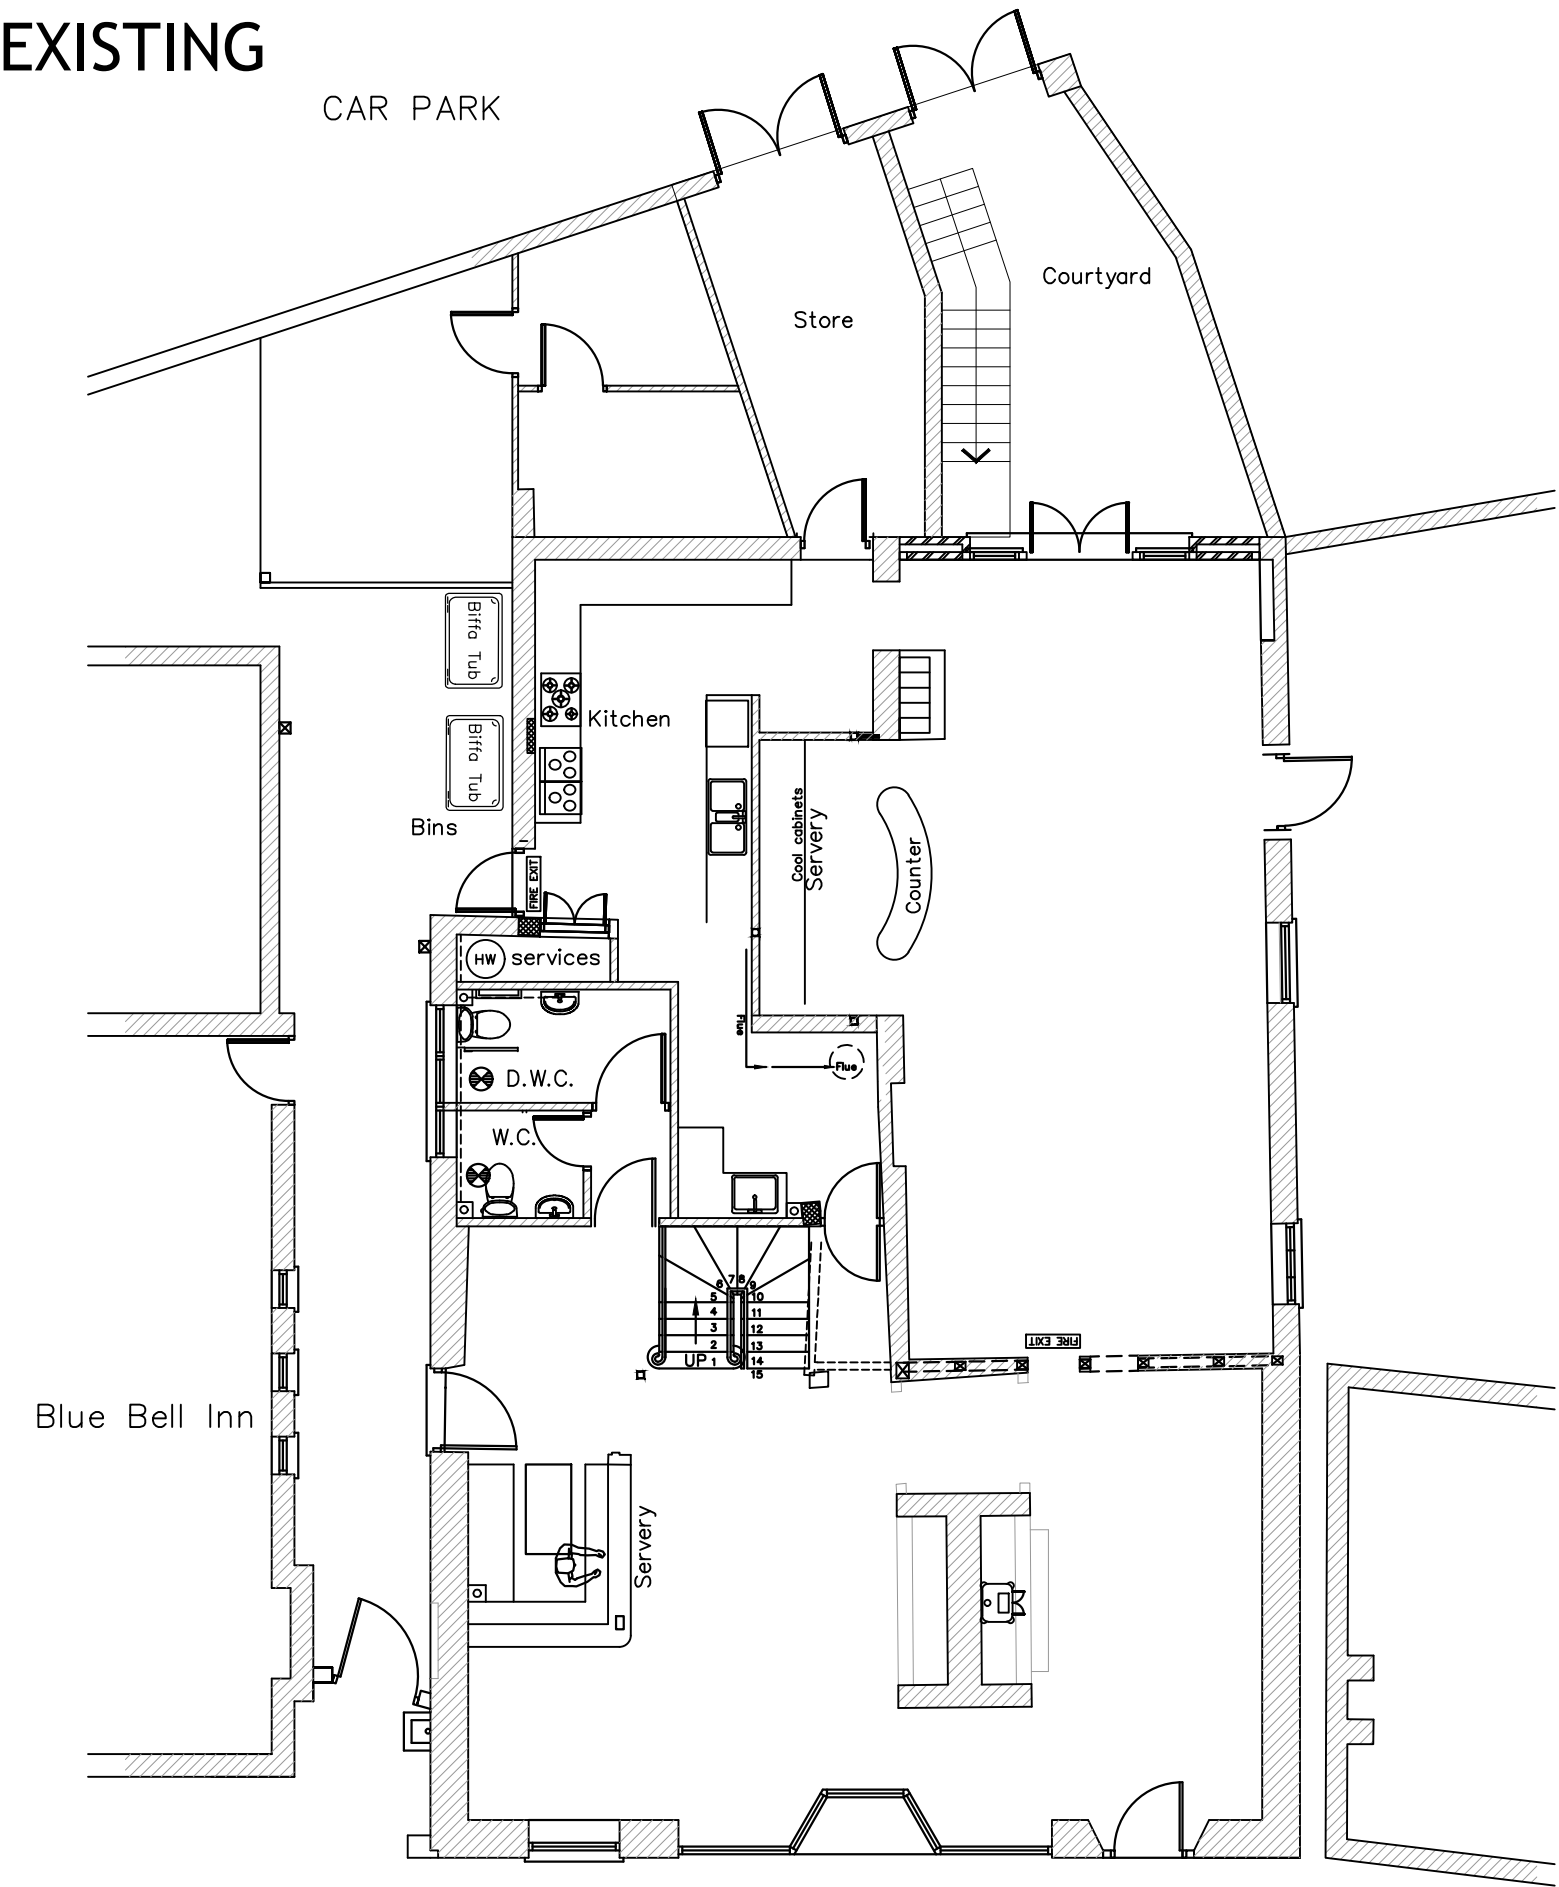


GROUND FLOOR PLAN  
1:100




EAST ELEVATION  
1:100




SOUTH ELEVATION  
1:100

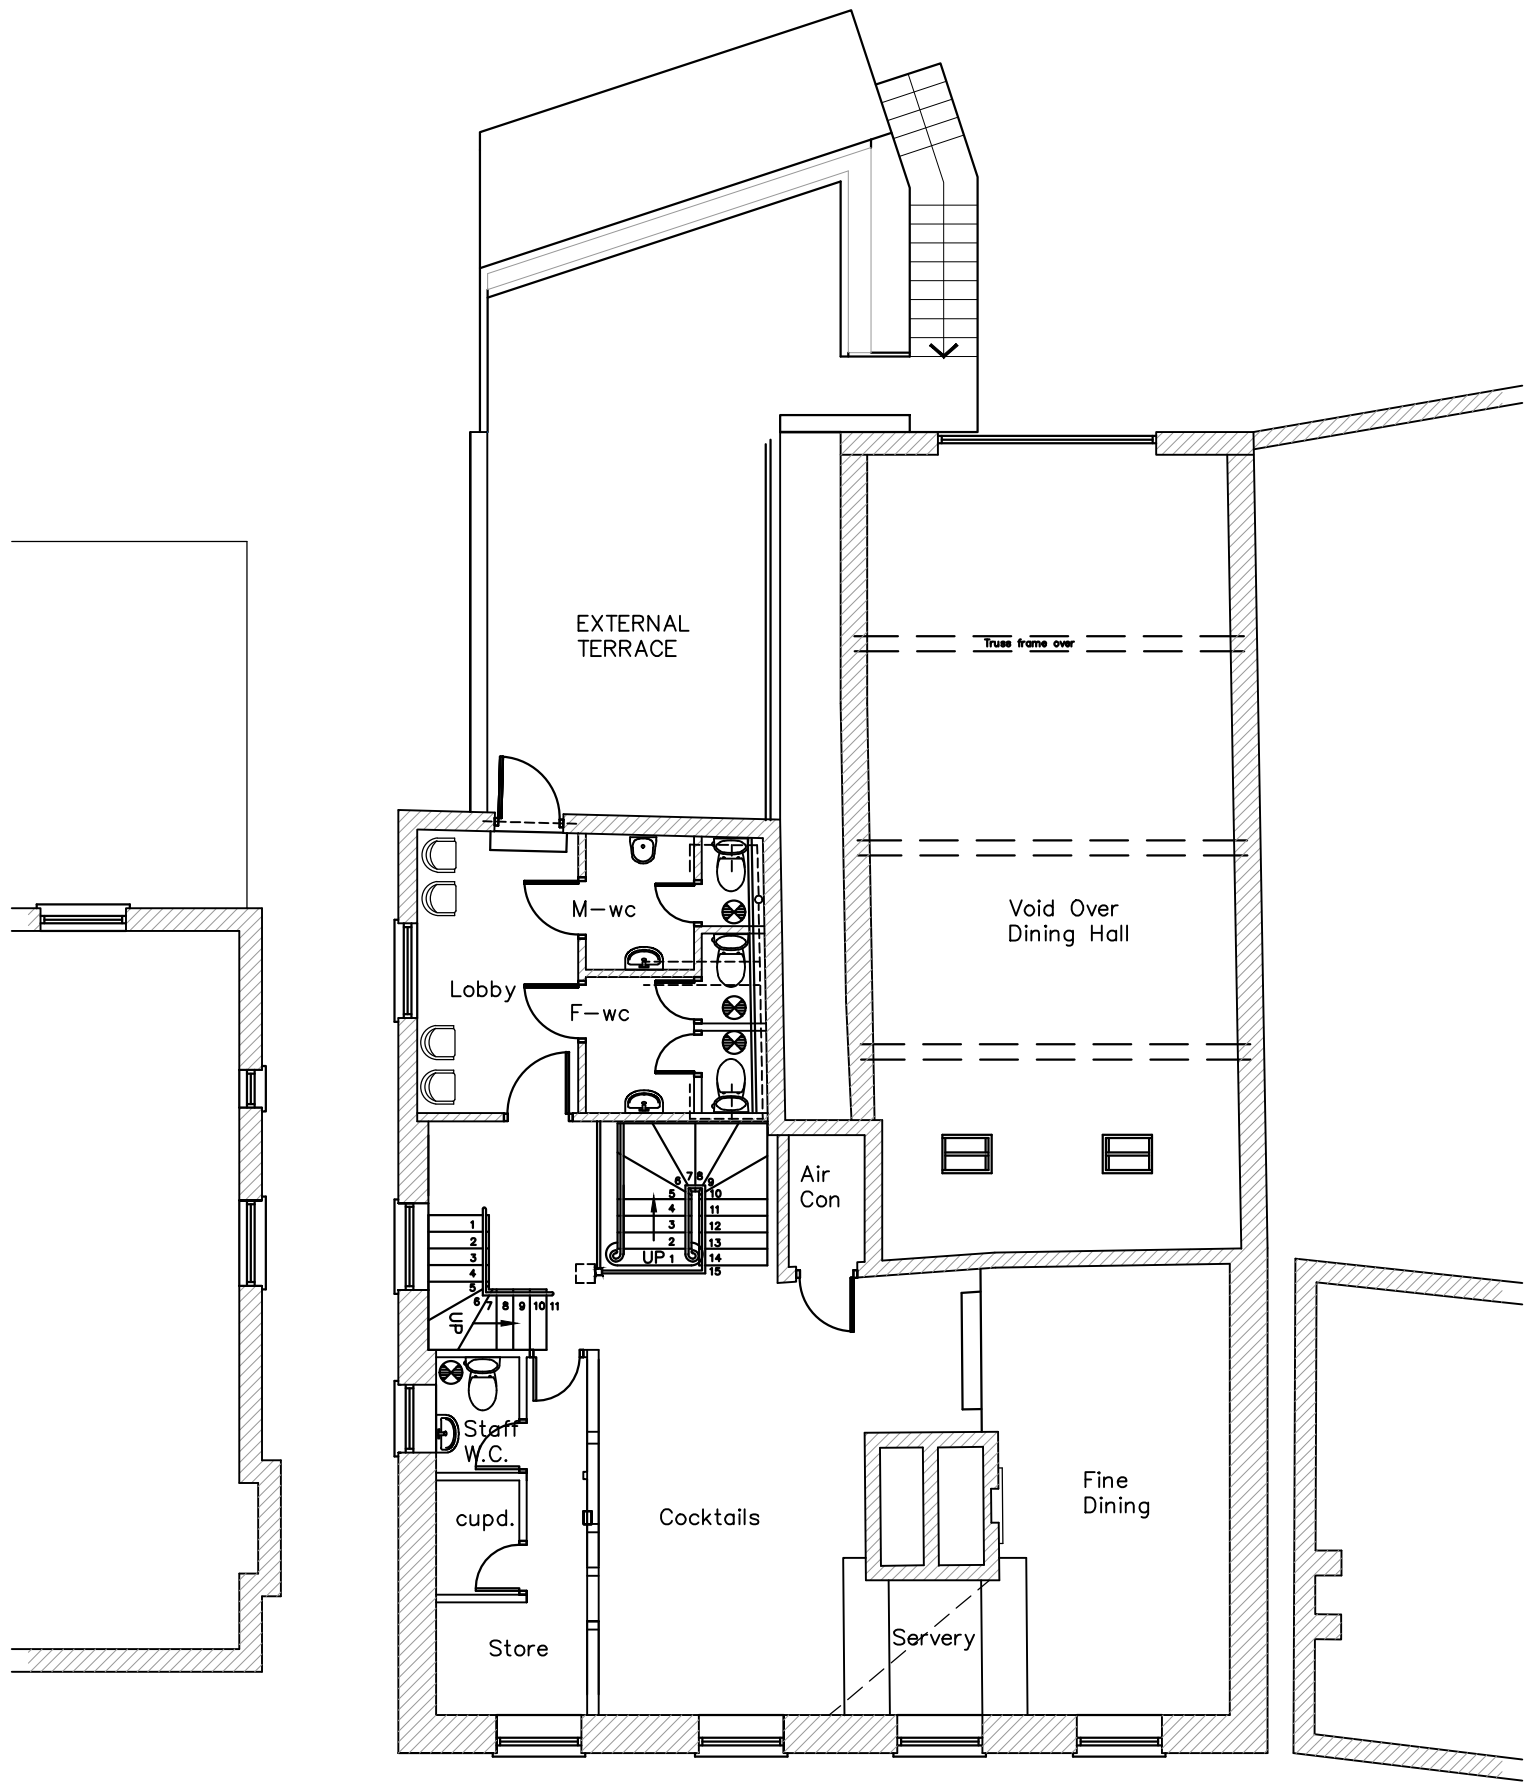

FIRST FLOOR PLAN  
1:100

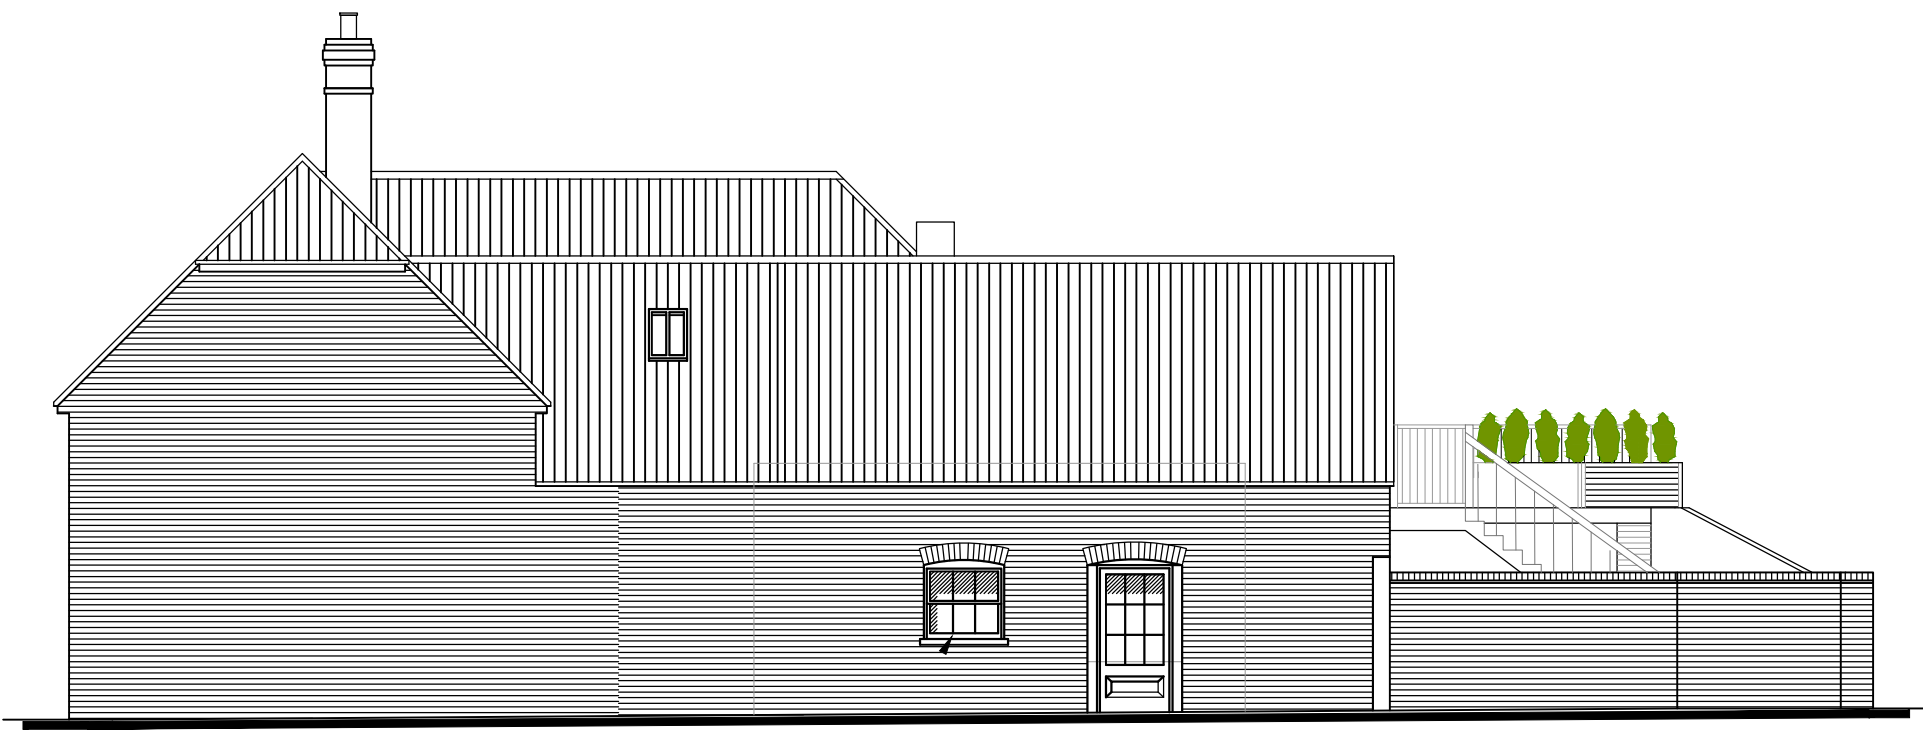

NORTH ELEVATION  
1:100

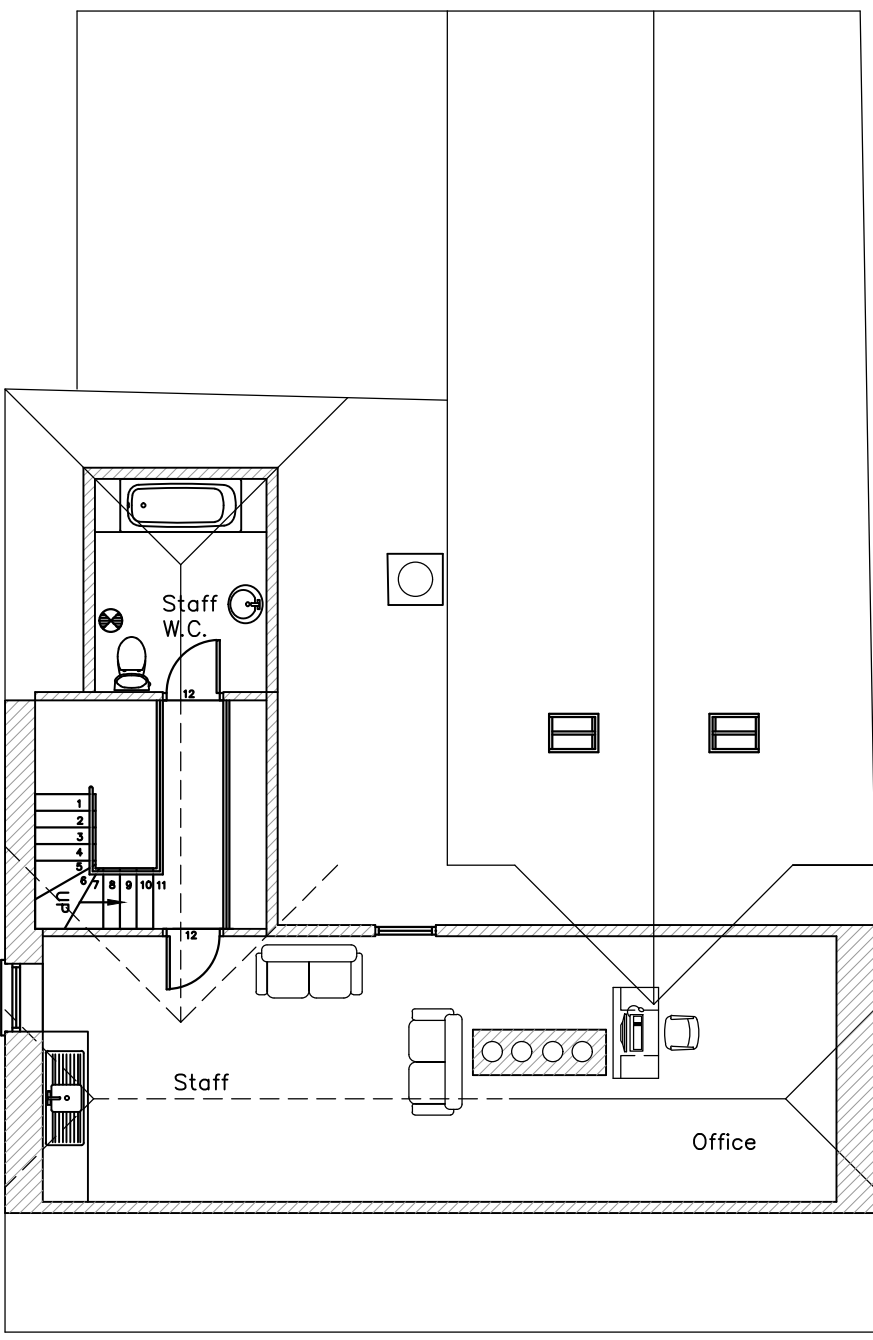

ATTIC FLOOR PLAN  
1:100




WEST ELEVATION  
1:100


NOTES:  
Dimensions to be checked on site before commencing work.  
Any discrepancies shall be reported to the architect immediately.  
Do not scale from these drawings except for planning purposes.  
Use figured dimensions only.  
Where applicable this drawing is to be read in conjunction with other consultants' drawings.  
All drawings to be read in conjunction with specification and all other drawings including structural engineer and mechanical and electrical drawings / specification



LOCATION PLAN  
1:1250  
Ordnance Survey (c) Crown Copyright 2020.  
All rights reserved.  
Licence number 100022432

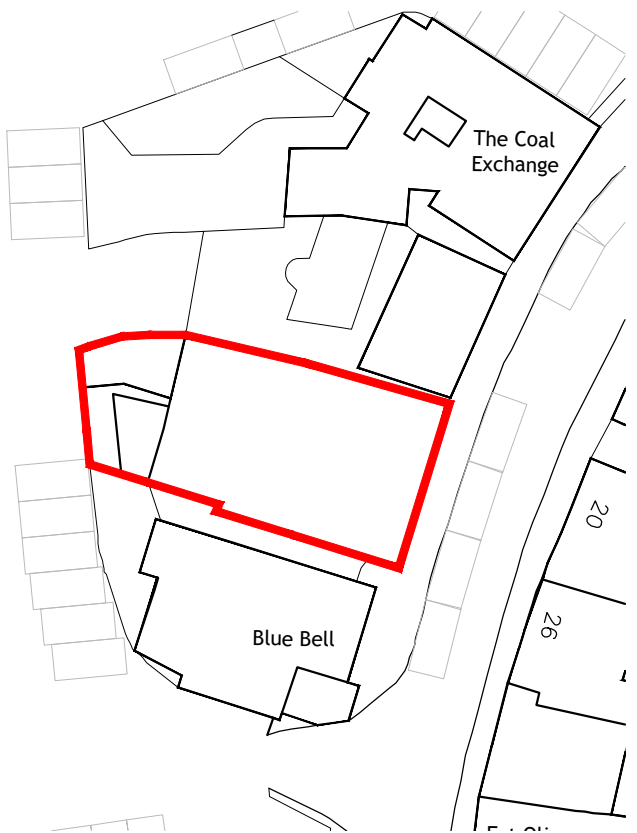

BLOCK PLAN  
1:500

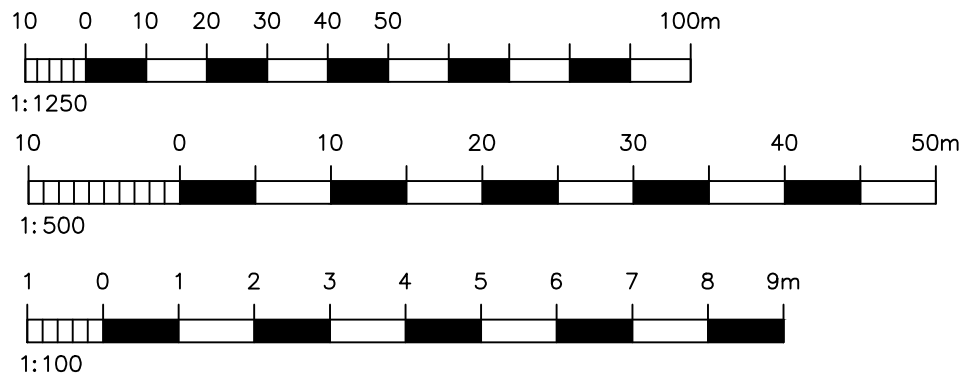

| REV | DATE | AMENDMENT | DRAWN |
|-----|------|-----------|-------|
|     |      |           |       |

**hd**  
architects

**Heley Davies Architects Ltd**  
1 The Old Flour Mill,  
Emsworth, PO10 7BT  
01243 370 715  
[www.hdarchitects.co.uk](http://www.hdarchitects.co.uk)   [mail@hdarchitects.co.uk](mailto:mail@hdarchitects.co.uk)

PROJECT  
25 South Street  
Emsworth  
Hampshire

EXISTING  
Plans  
Elevations  
Block Plan  
Location Plan

SCALE  
1:100 @ A1  
1:100 @ A1  
1:500 @ A1  
1:1250 @ A1

DATE May 2021  
DRAWING NUMBER 20152\_01

DRAWN LL  
REVISION \*