


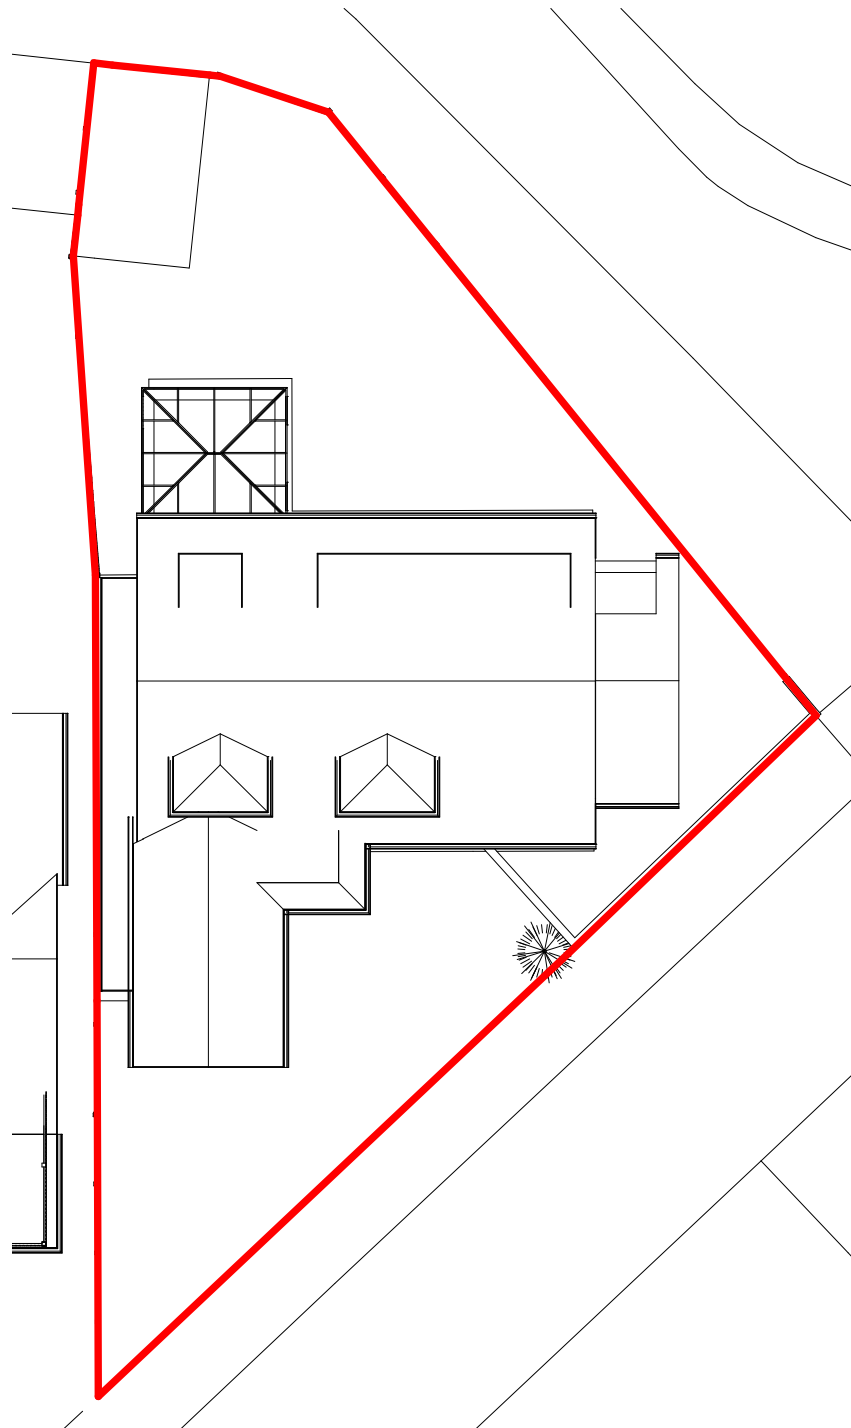


Levels
 Site is level hence no level survey has been provided

Flood Risk
 Whilst this site does fall in a flood risk area the proposal does not increase occupancy or risk to life
 Therefore a Environment agency flood risk form has been completed

Tree Survey
 This proposal has no impact on trees

Parking Provision
 This site will retain three parking spaces for the existing dwelling

Boundary Treatment
 The boundaries are made up of 1.8m and 1.2 m timber panel fences and walls to various heights

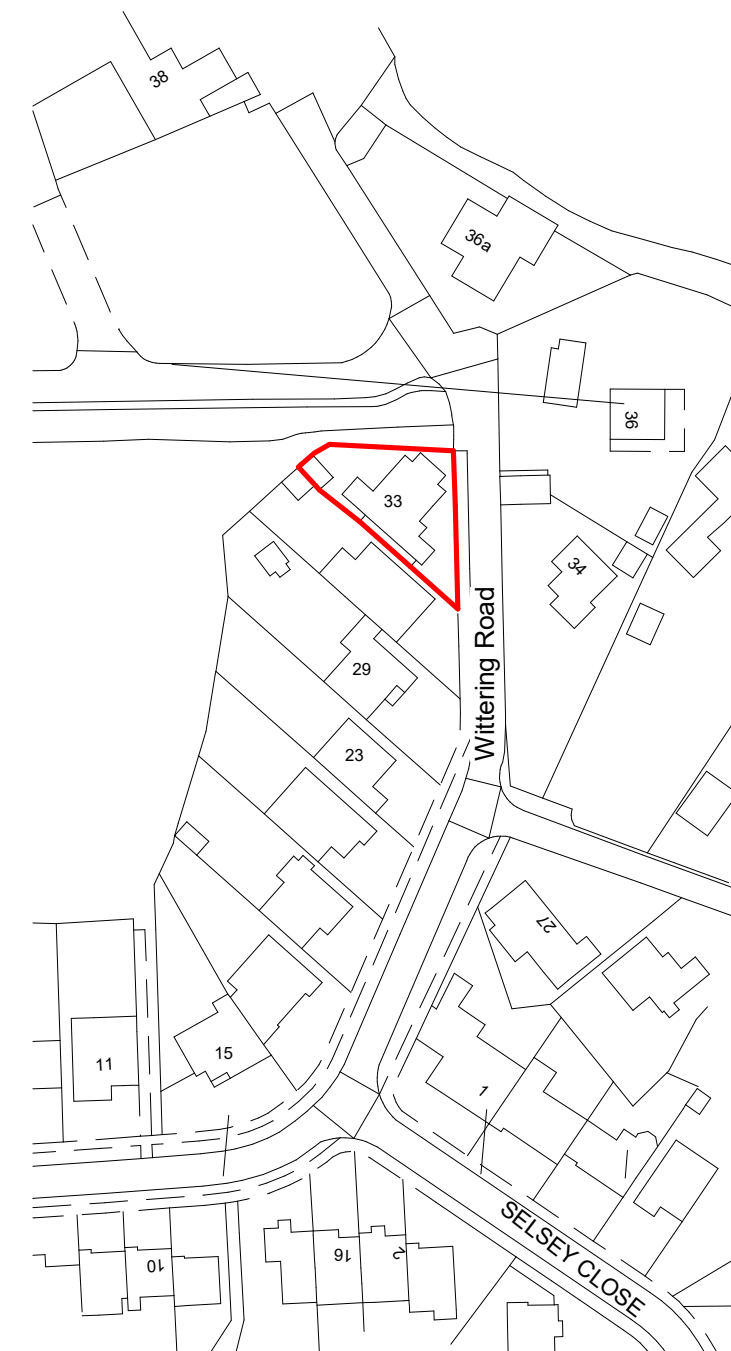


1 Location Plan
 1 : 1250

2 Site Plan
 1 : 200

This map was purchased from emapsite.com on 12.3.2021 and is subject to the following © Crown copyright and database rights
 Ordnance Survey 0100031673



IJ Murray Associates Ltd

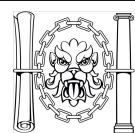

CIAT
 REGISTERED PRACTICE

www.ijma.co.uk

I J Murray Associates Ltd
 200 Seafront
 Hayling Island
 Hampshire
 PO11 9HR
 Phone 07779 246915

These drawings are the property of IJ Murray Associates Ltd and should not be reproduced or used in any way without the permission of a Director of IJ Murray Associates Ltd

These drawings are for planning and building regulation purposes only and are not for construction. All dimensions should be checked on site before work commences

Mr & Mrs Litchfield
33 Wittering Rd HI
Proposed V3

Site and Location Plan

Project number	Project Number	A111
Date	Issue Date	
Drawn by	Author	
Checked by	Checker	Scale
		As indicated