



Proposed ground and first floor plan/roof plan over and partial site plan

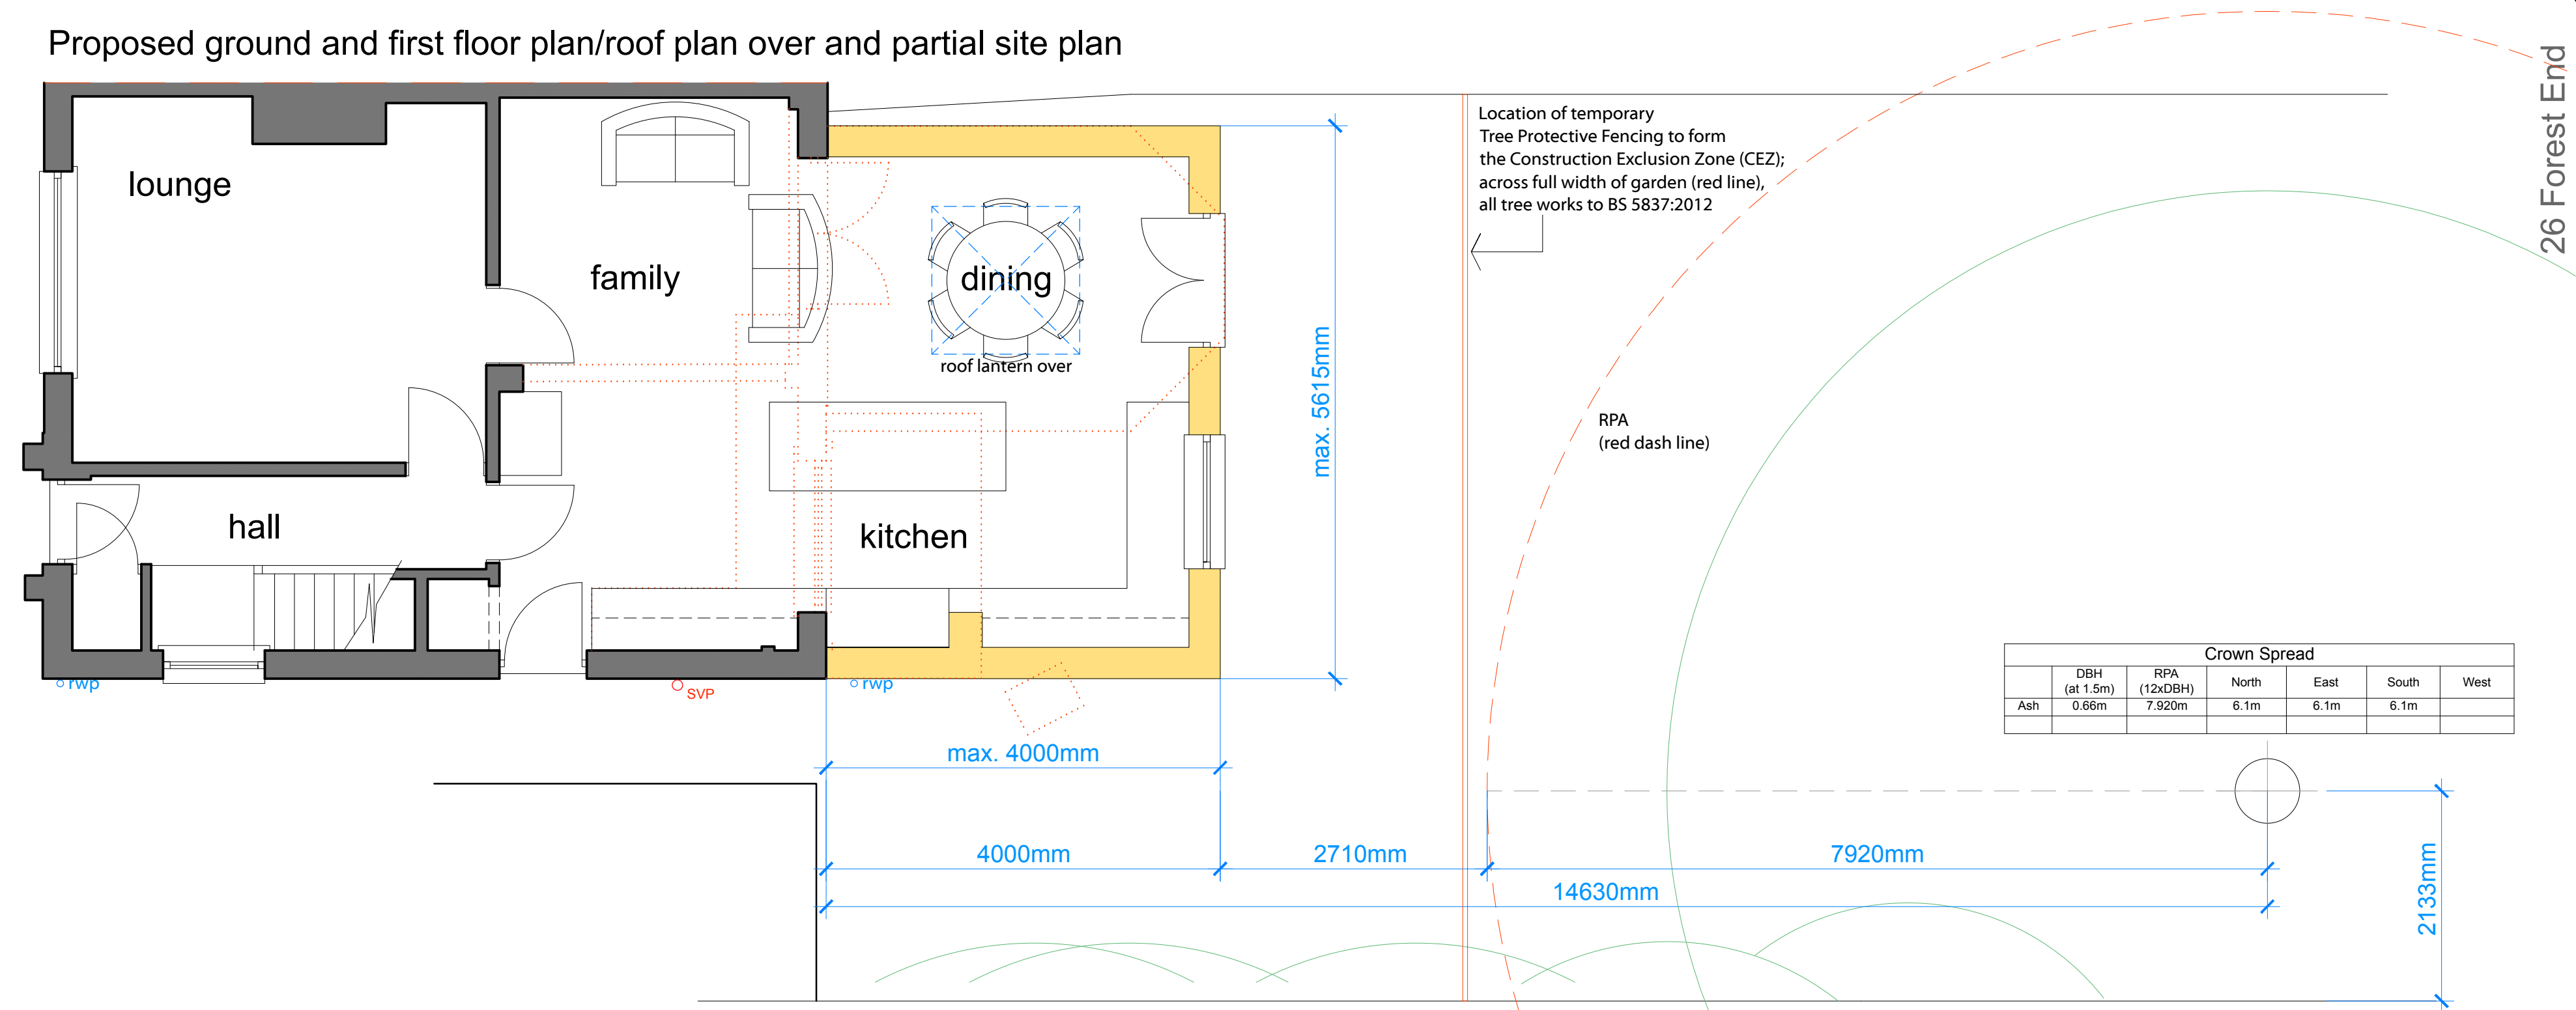

Proposed ground floor plan

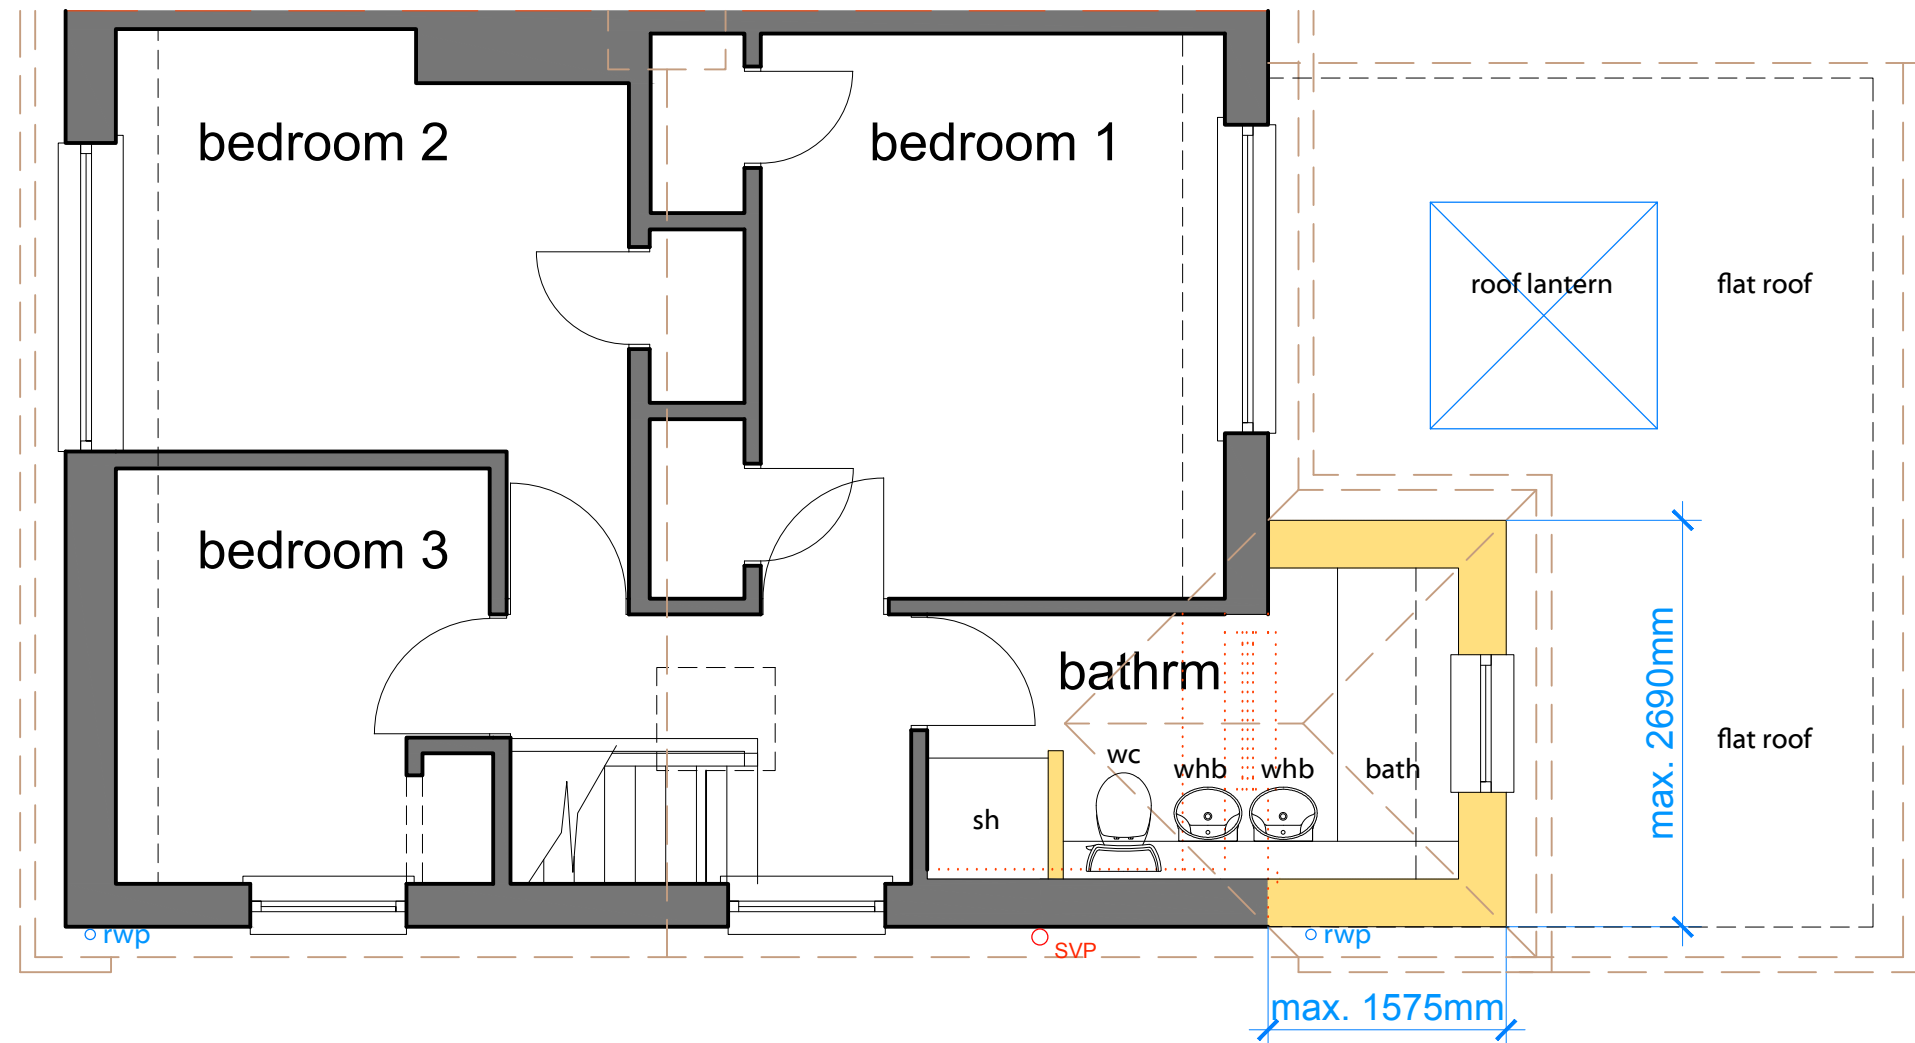

Proposed first floor plan/roof plan over

'T1' existing group of trees and soft landscaping along boundary line (indicative)

Tree Protection Notes - Ash tree

Prior to any construction work, the existing Ash tree will be protected by temporary 'Heras' fencing in line with BS5837:2012 'Trees in relation to design demolition and construction - recommendations' and will be complied with at all times. On completion of building works the fencing will be removed. The protected area will remain out of bounds until the fencing is removed at the end of the development period. The protective fencing is to be clearly signed 'Keep out restricted area'.

Specification of fencing
Protective fencing should be at least 1.8 metres high, comprising a vertical and horizontal framework of scaffolding, well braced to resist impacts, supporting either cleft chestnut pale fencing or chain line fencing. Take care at all times to avoid any equipment striking the trunk, branches or foliage.

Temporary removal of protective fencing
Where protective fencing has to be temporarily removed to allow construction work to be carried out, the fence should be removed and re-erected to the maximum distance possible from the trunk immediately before the works begin. The fence should then be re-erected in its original position immediately after the works have been completed.

Storage of materials and equipment
The storing of materials for construction purposes for the development works shall be stored within the residential curtilage but outside of any protected tree areas and will be a minimum of 5m from a trunk. Soil, should not be stacked or discharged within 5 metres of a trunk. No wires nails or other materials may be attached to protected trees. No diesel oil, bitumen, cement or other material potentially injurious to the trees will be stacked or discharged within 10m of a trunk where it could leach into the rooting zones. No equipment, vehicles shall be operated, stored or parked within the root protection zone. No clean out areas will be constructed so that the material will be in or migrate to the root protection zone. Concrete mixing should not be carried out within 10 metres of a trunk. No site huts or machinery (including cement mixers) are to be stored within 10 metres of a trunk.


Roots or branches in conflict with construction work will be cut cleanly according to proper pruning methods. Any such work will be carried out in accordance with BS.3998:2010 "Recommendations for Tree Work"

Roots
If excavations find root system greater than 25mm in diameter, the Council's planning service must be told immediately. Hand excavation should then be used to avoid damage. Roots requiring hand excavation should be surrounded with sharp sand before replacing with soil. Cement should not be placed in the vicinity of roots.


Levels around the existing trees and hedges will not be raised or reduced unless in compliance with the specification for trenching works and within line of British Standard 5837:2012.

© THE STEVEN BARLOW PARTNERSHIP UK 2016

TSBP architecture

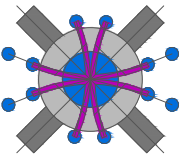
The Steven Barlow Partnership
81 Manor Road Kingston Portsmouth Hampshire PO1 5LB United Kingdom
+44(0)800 756 9776 info@tsbp-architecture.co.uk www.tsbp-architecture.co.uk
Chartered Institute of Architectural Technologists Registered Practice
Principal: Steven V. Barlow MCAT

disclaimer
This drawing is protected by copyright of THE STEVEN BARLOW PARTNERSHIP under The Copyright, Designs and Patents Act 1988 and the reproduction or use in any form without prior written consent from THE STEVEN BARLOW PARTNERSHIP will be an infringement of copyright.
Only the original drawing should be relied on. Plans are liable to distortion in transmission to the web. Do not scale off this drawing in any event except for planning application purposes. Figured dimensions must be used if in doubt contact THE STEVEN BARLOW PARTNERSHIP.
Contractor to check and verify all levels, datum's and dimensions on site and shall report any discrepancies or omissions to THE STEVEN BARLOW PARTNERSHIP prior to commencement of work and during construction phase. This drawing is to be read and understood in conjunction with structural, mechanical, electrical and/or any other consultants documentation as may be applicable to the project prior to the commencement of work and its duration.
This drawing including notes has been prepared and produced for the client named for the project detailed and solely for the purposes indicated and is not intended for use by any other person or for any other purpose.

 

Mr. and Mrs. SPICER				
project				
Proposed rear extensions and alterations, 26 Forest End, Waterloooville.				
drawing title				
Proposed Ground and First Floor Plans/ Roof Plan Over and Partial Site Plan				
date	work stage	project	drawing number	revision
30 APRIL 2016				
scale	paper size	D.0513.004.02		
1:50	A2			
revisions				
02 - 09 July 16 - Existing Ash tree added				

planning