


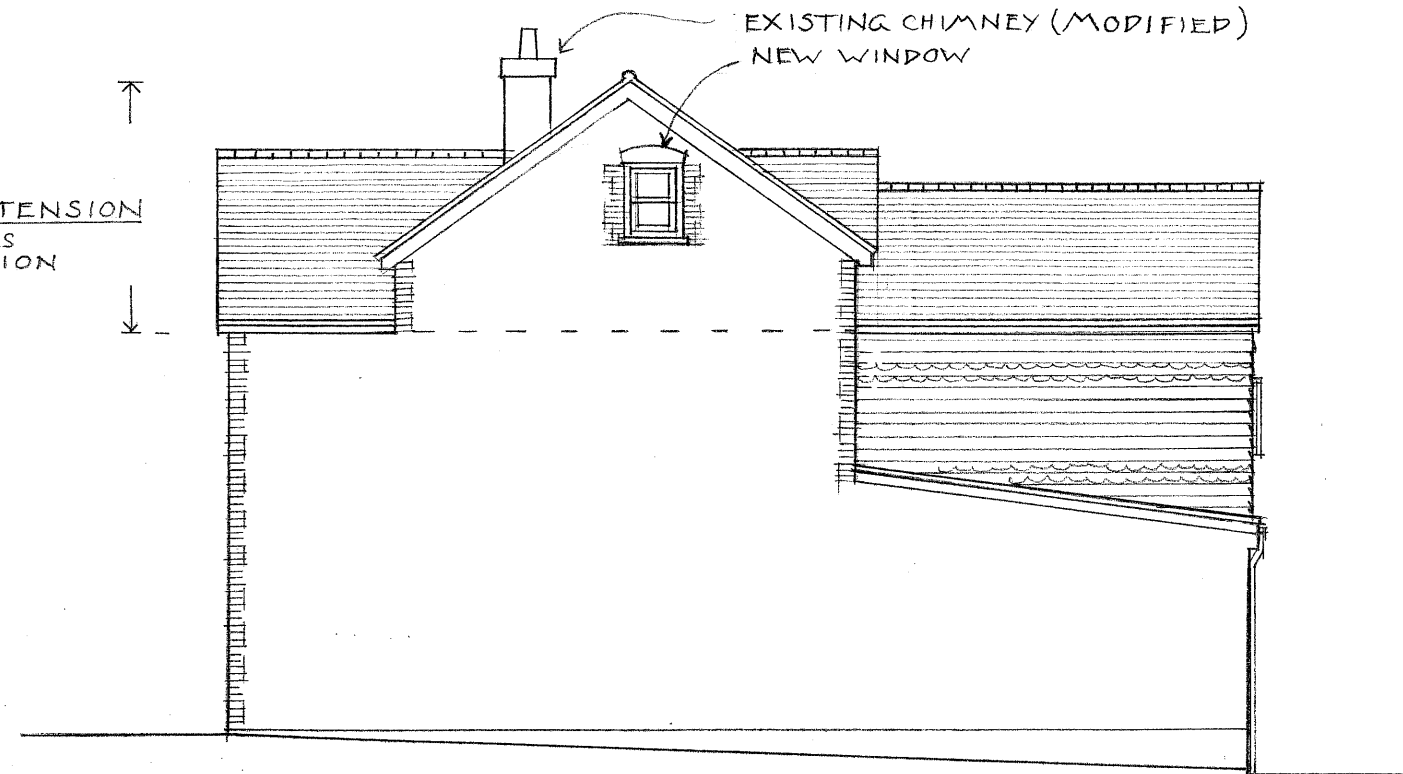

WEST FACING ELEVATION



NORTH FACING ELEVATION

9 ST JAME'S ROAD . EMSWORTH . HAMPSHIRE . PO10 7DN

Job No 104 . For Mr & Mrs G Davis . **Proposed Scheme for Attic Conversion**

DRAWING No 04 . NORTH & WEST ELEVATIONS . SCALE 1:100 @ A3

PULLEN & WELLS
ARCHITECTS

41-42 Southgate Place · Chichester
West Sussex · PO19 1ET

Tel 01243 85 95 10
office@pullenandwellsarchitects.co.uk
www.pullenandwellsarchitects.co.uk