



DO NOT SCALE FROM THIS DRAWING.
ALL DIMENSIONS TO BE CHECKED ON SITE.
COPYRIGHT PROTECTED.

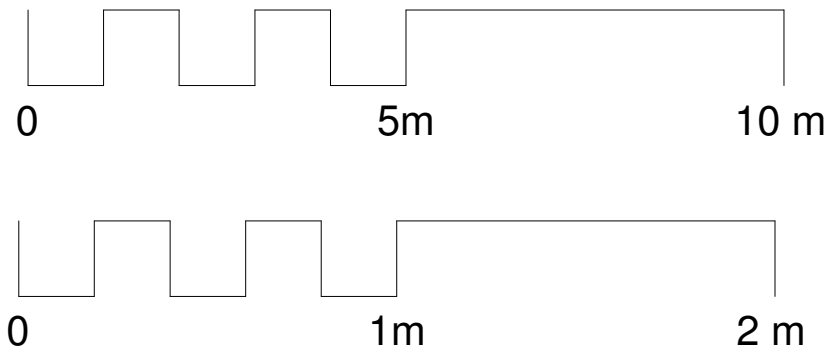


KEY


- INDICATES SIGNAGE GRANTED CONSENT IN PREVIOUS APPLICATION. REF APP/16/00188
- LOCATION OF PROPOSED SIGNAGE / OPAQUE FILM

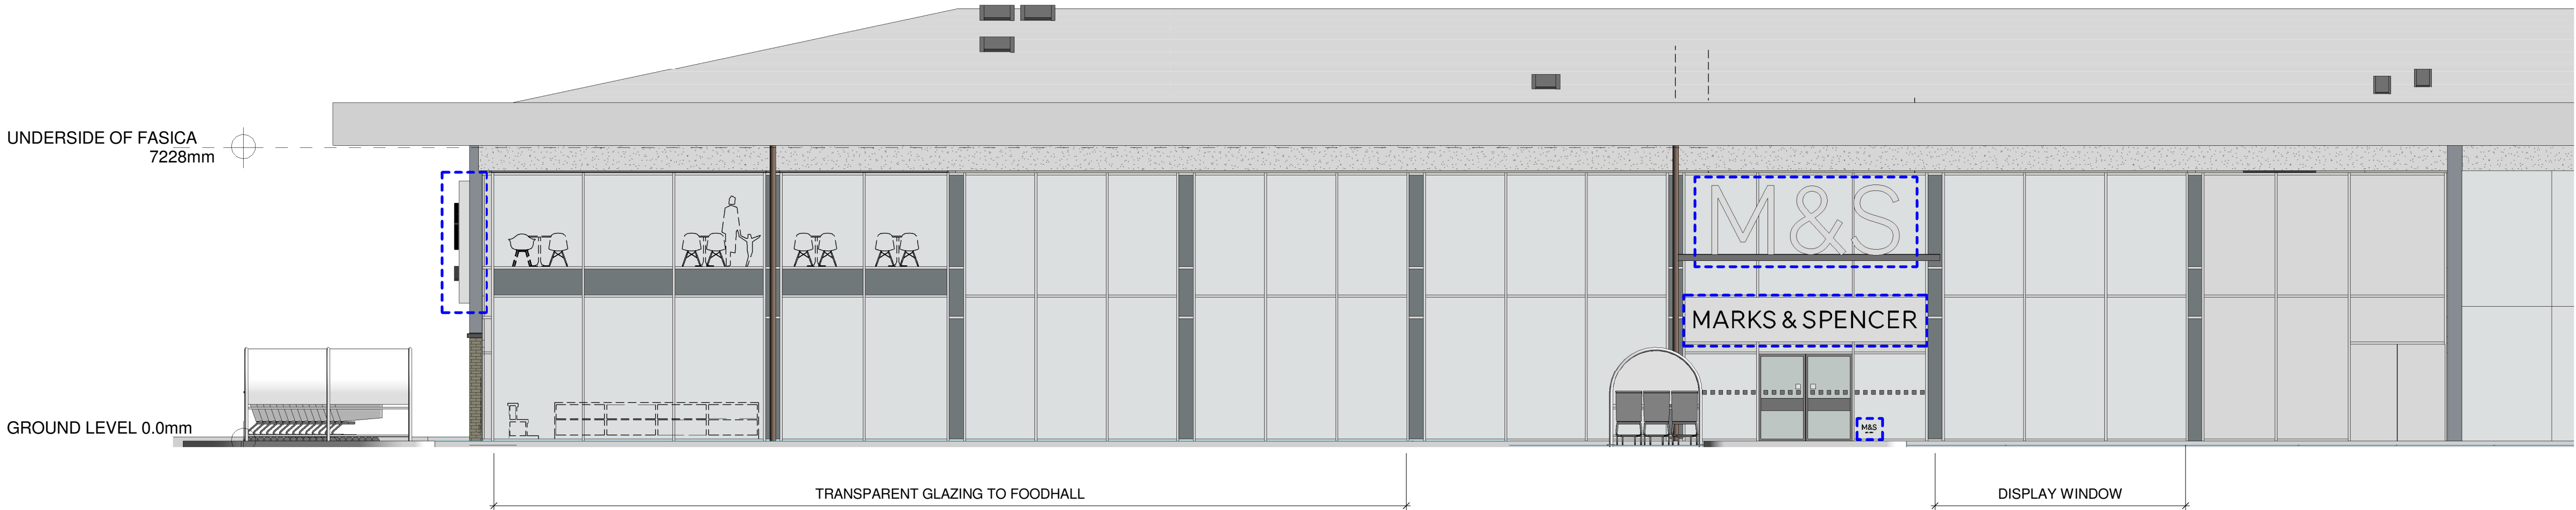


1 04600 - EXISTING SOUTH ELEVATION
1 : 100

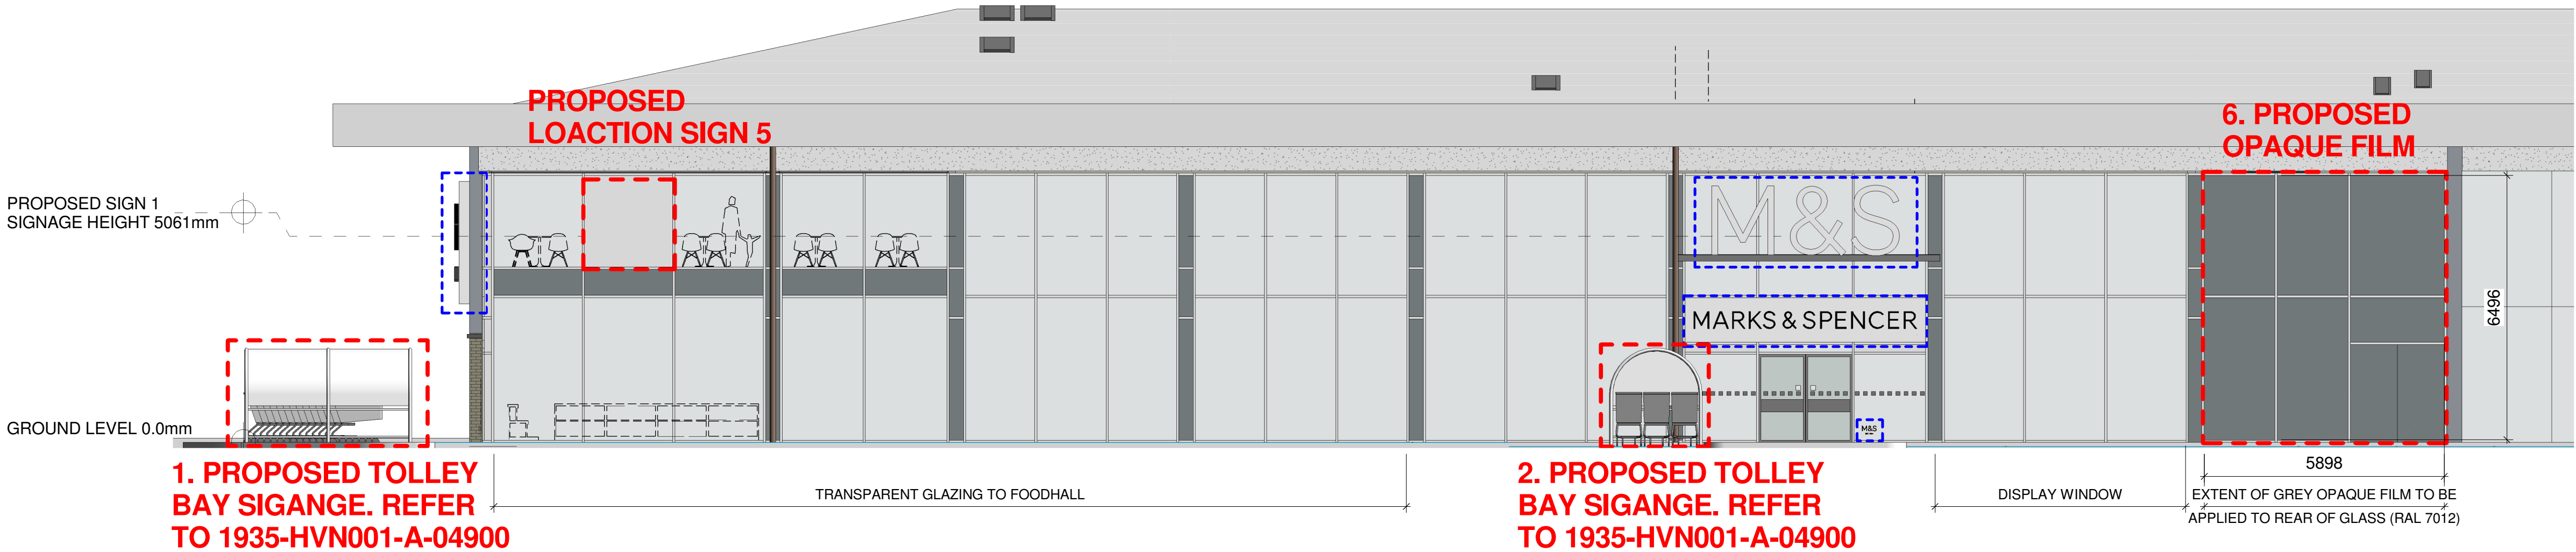

2 04600 - PROPOSED SOUTH ELEVATION
1 : 100

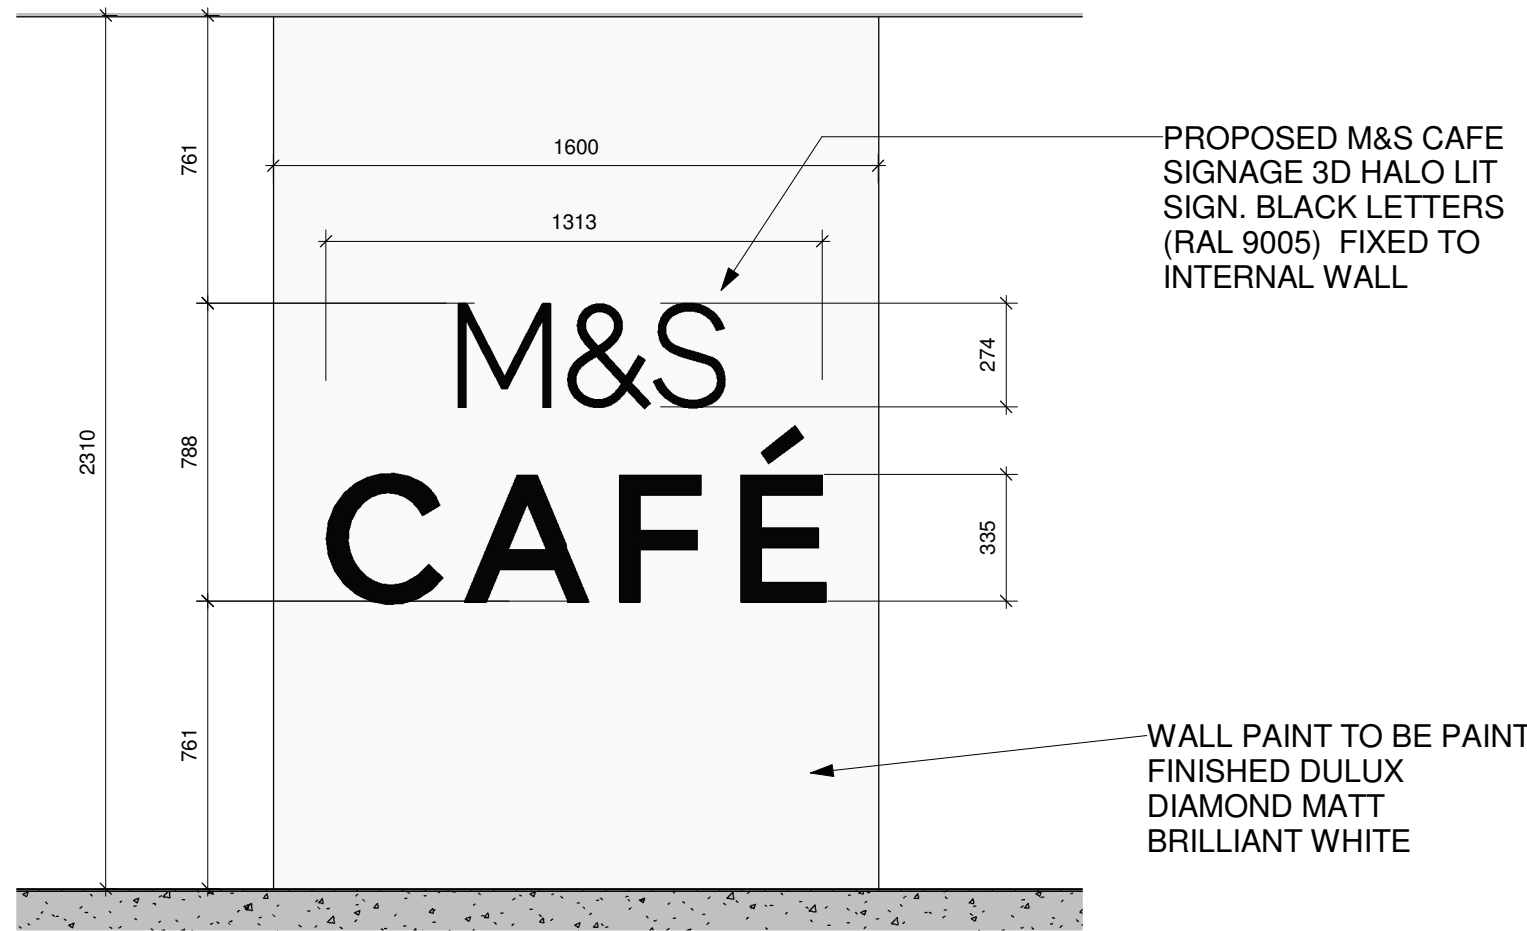

3 04600 - PROPOSED SIGN 5 - ELEVATION VIEW
1 : 20

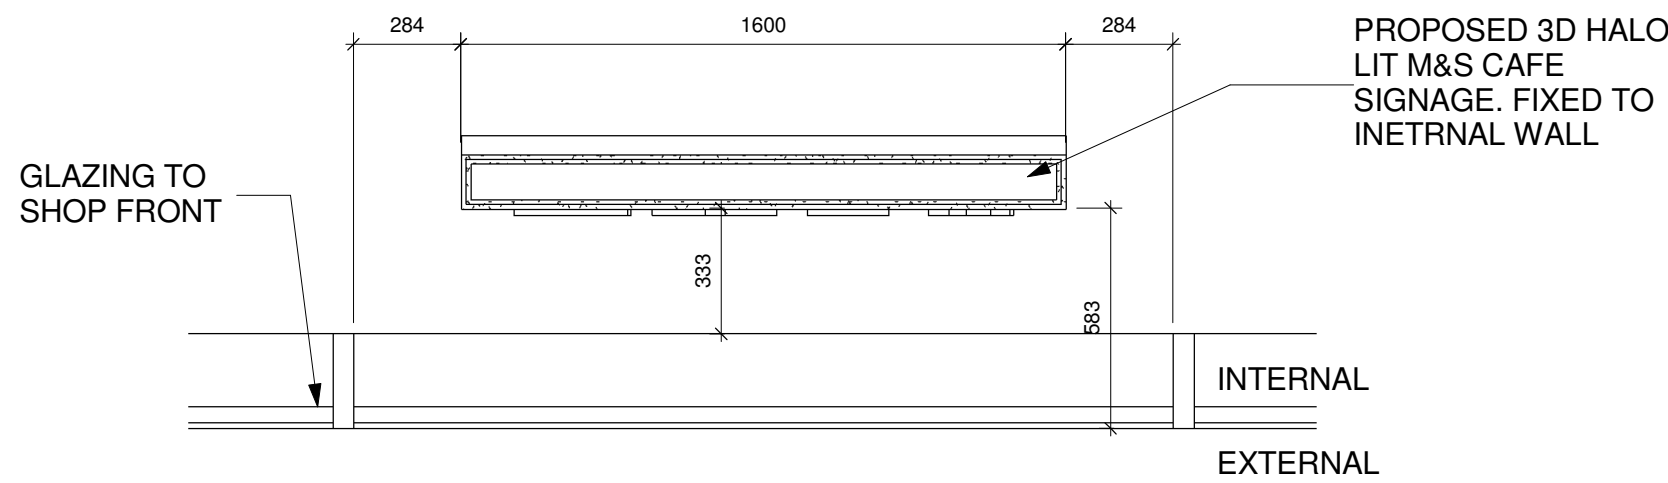

4 04600 - PROPOSED SIGN 5 - PLAN VIEW
1 : 20

REV. DATE DESCRIPTION DRAWN CHECKED
LOCATION FIGURE

M&S
EST. 1884

STORE NAME
HAVANT

STORE NUMBER COUNTRY
1935 ENGLAND

PROJECT
**HAVANT
NEW STORE**

DRAWING
**EXISTING AND PROPOSED
EXTERNAL ELEVATIONS**

CONSULTANT LOGO

Laganwood House
Newforge Lane
Malone Road
Belfast BT9 5NX

t: +44 (0)28 9066 2121
f: +44 (0)28 9066 3162
e: mail@wdr-rt-taggart.com
w: www.wdr-rt-taggart.com

WDR & RT TAGGART

SCALE	PAPER SIZE	DATE	DRAWN	CHECKED
As indicated	A1	28.04.16	JW	MP
PROJECT No	CONSULTANT PROJECT No	DRAWING No	STATUS	REV
HVN001	15044	04600	P	
DISCIPLINE CODE	DISCIPLINE DESCRIPTION			
A	ARCHITECT			