




NOTES:

All dimensions to be checked on site and any discrepancy notified to The Martin Ralph Group. Written dimensions are to be used in preference to scaled dimensions.





This drawing is the property of The Martin Ralph Group and must not be reproduced, in part or whole, or deviated from, without their permission.

It is essential that prior to commencement and during construction works, the contractor reviews the drawings and specification and discusses with the practice any inconsistencies, anomalies, non-industry standard features or other concerns.

For both pricing and construction purposes Structural, Mechanical and Electrical Engineers designs, calculations and sizes etc are to take preference over the layout drawings. Any discrepancies are to be brought to the immediate attention of The Martin Ralph Group.

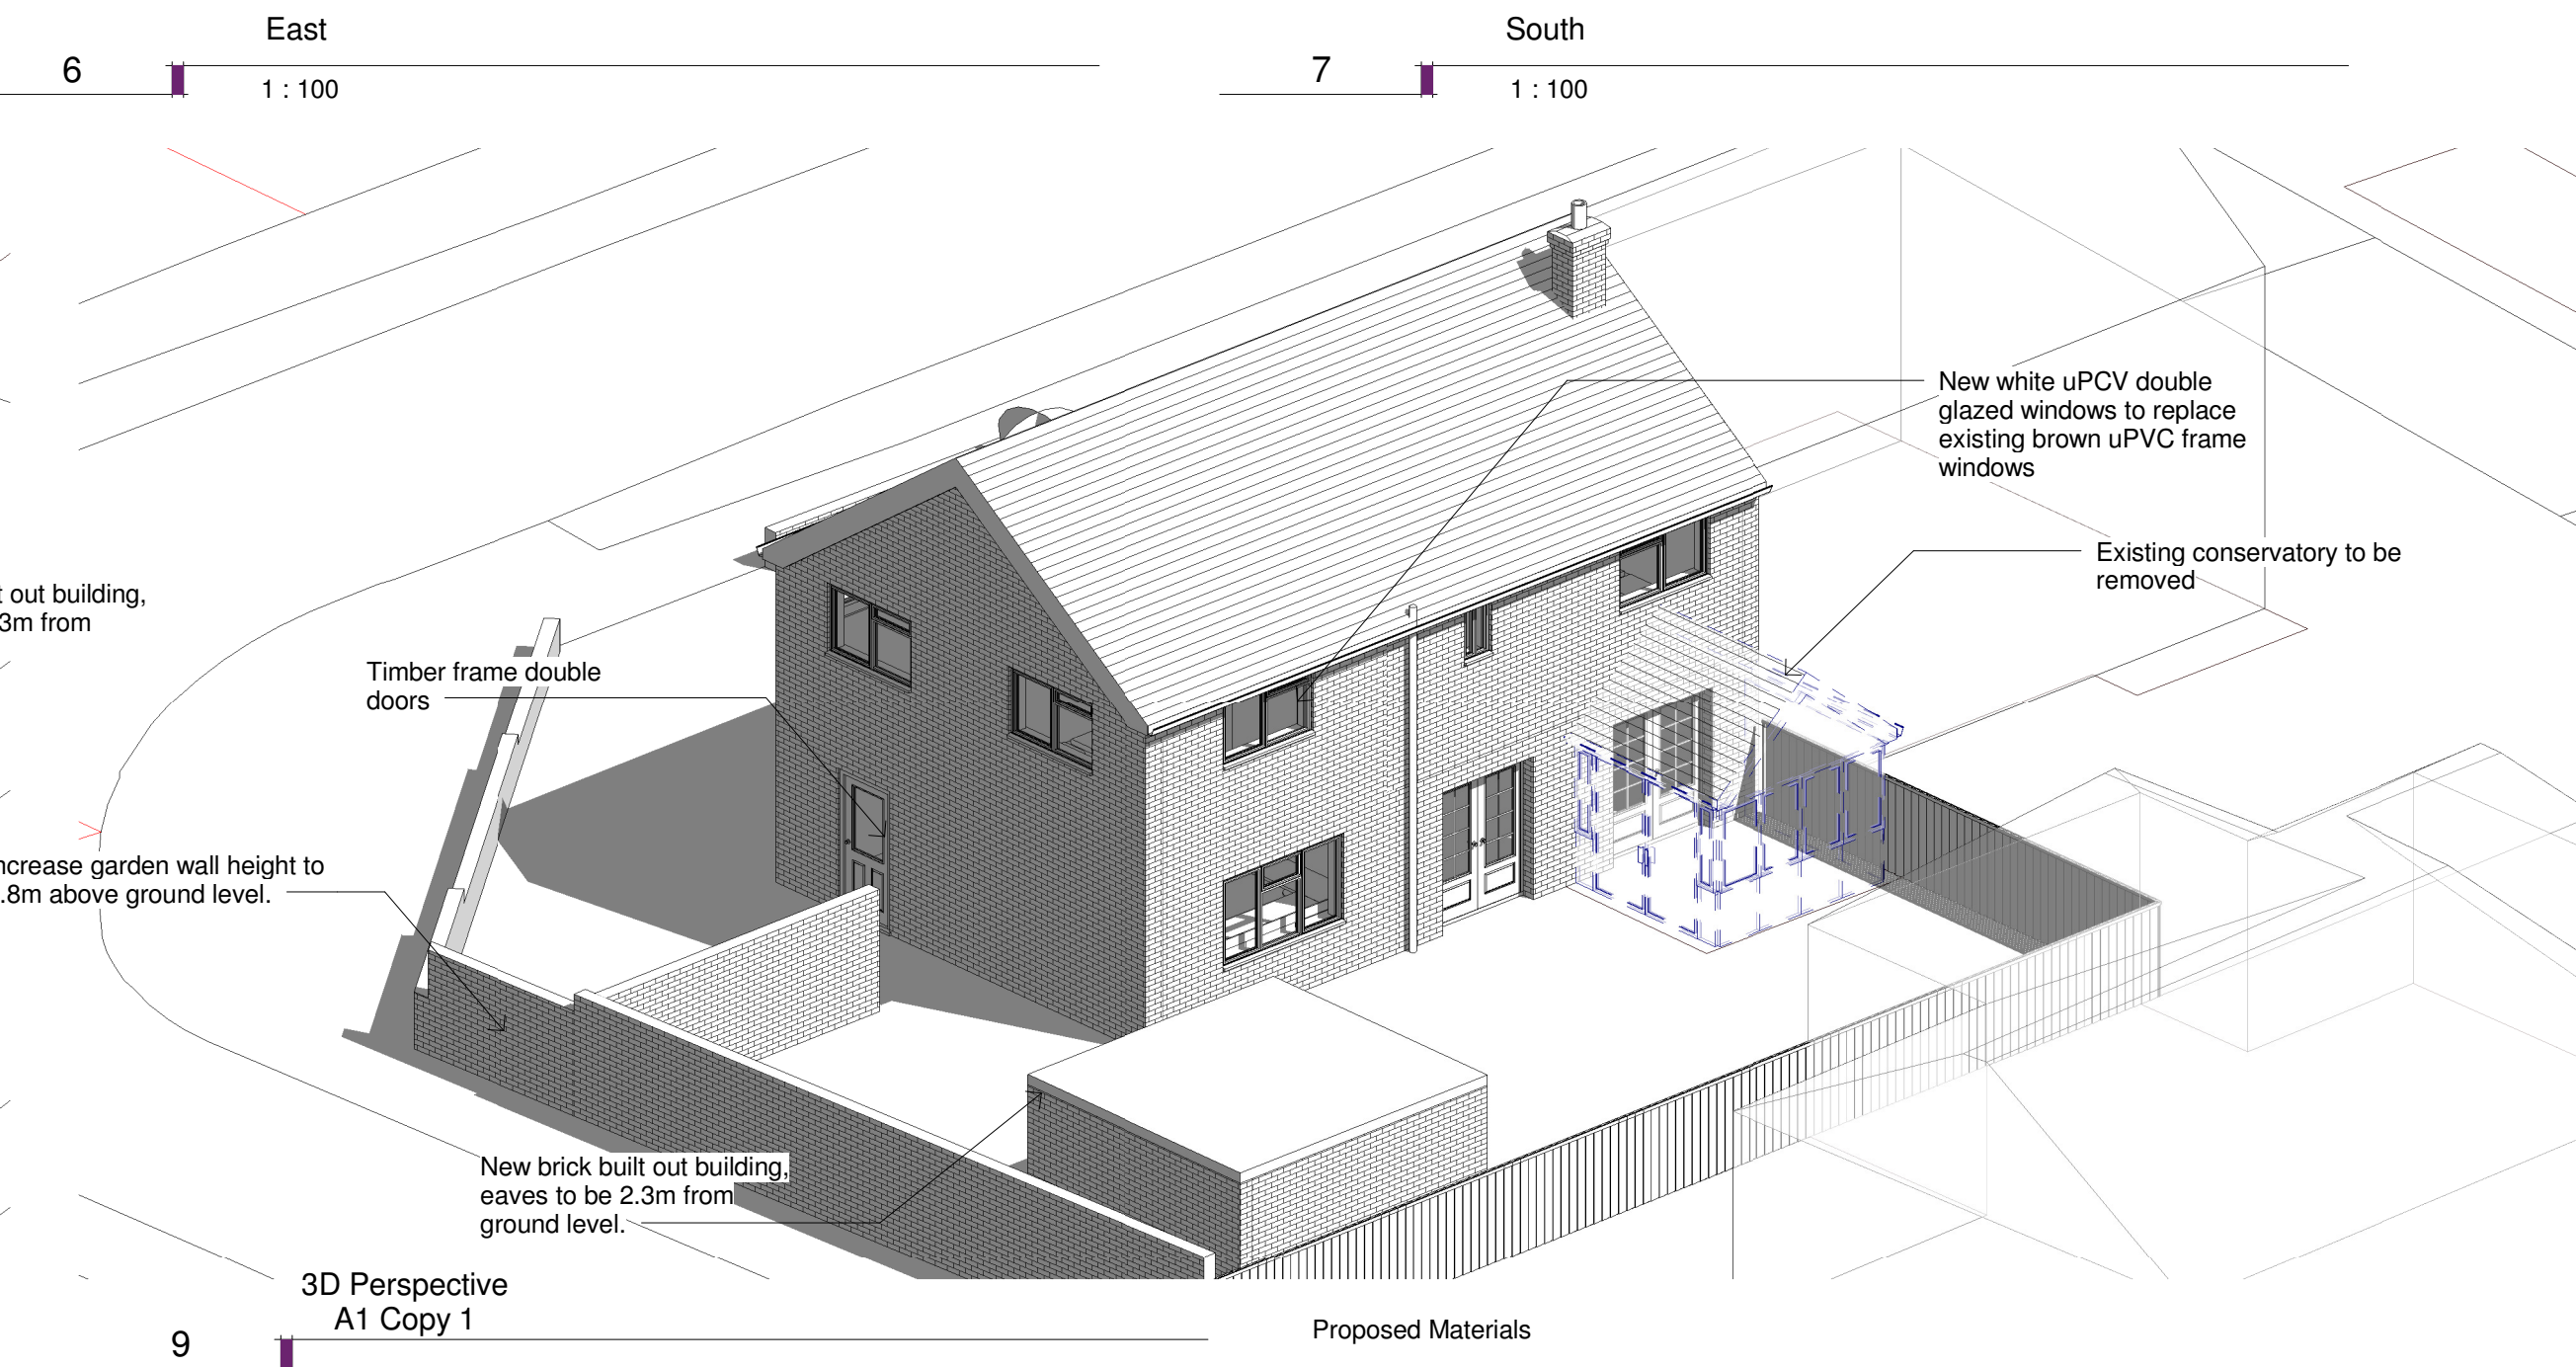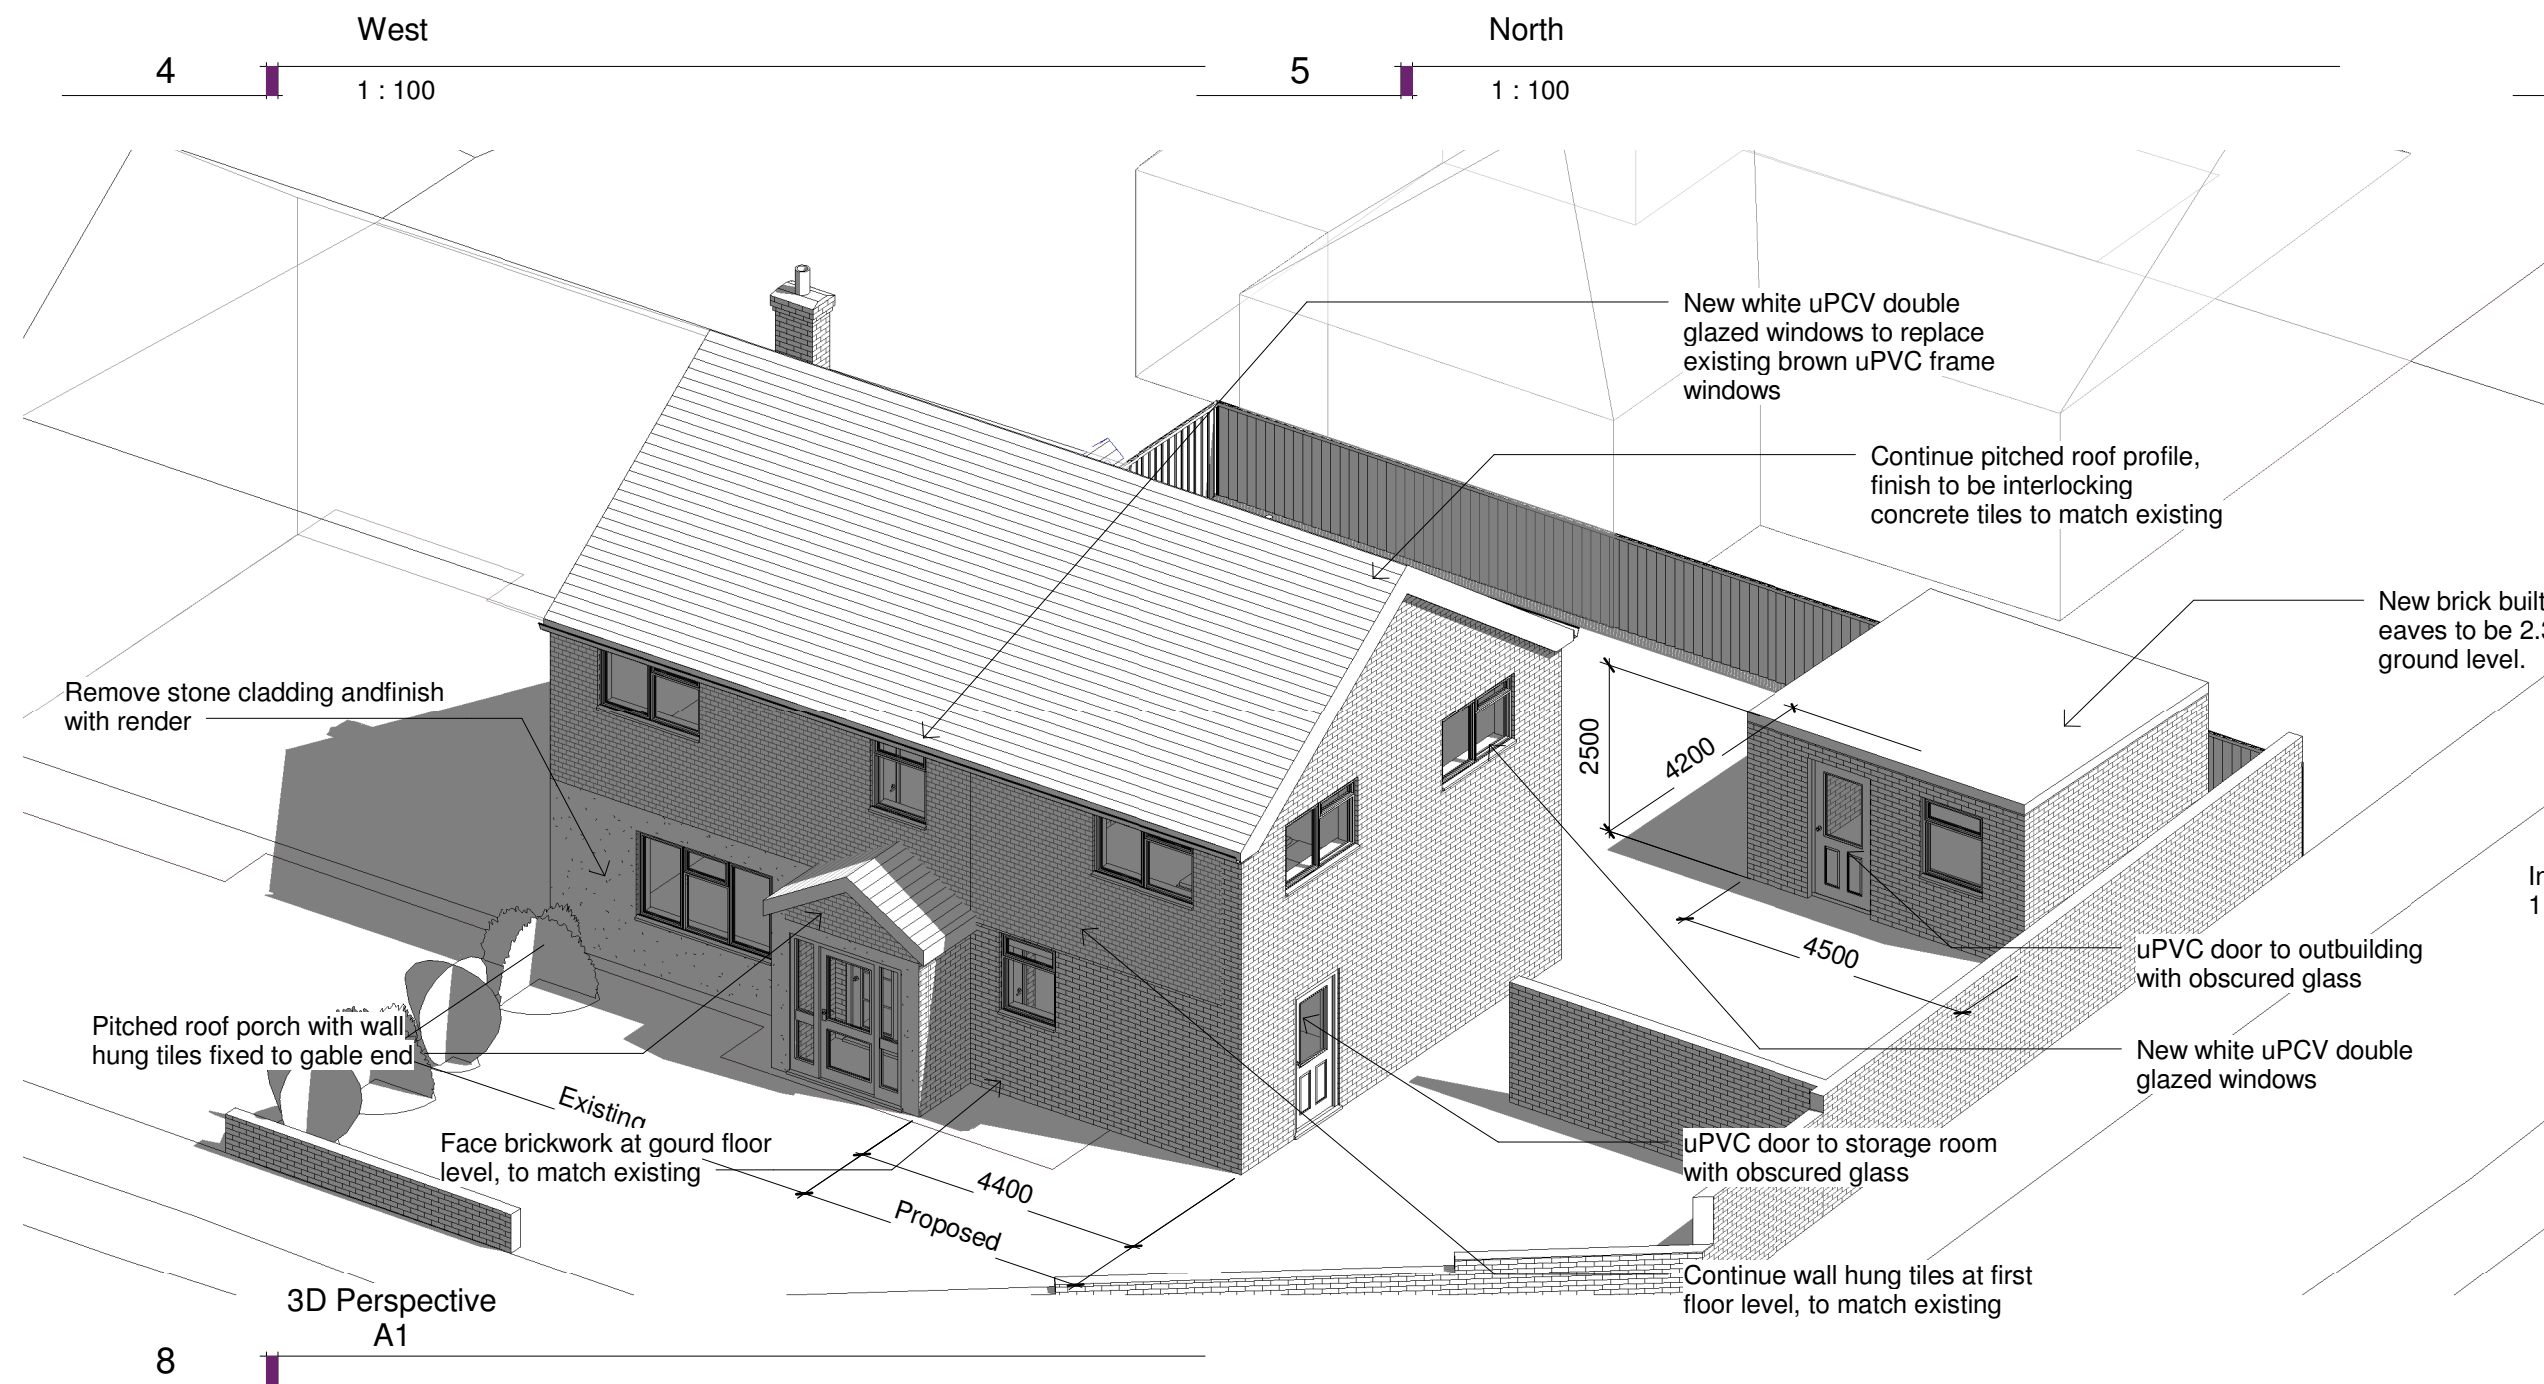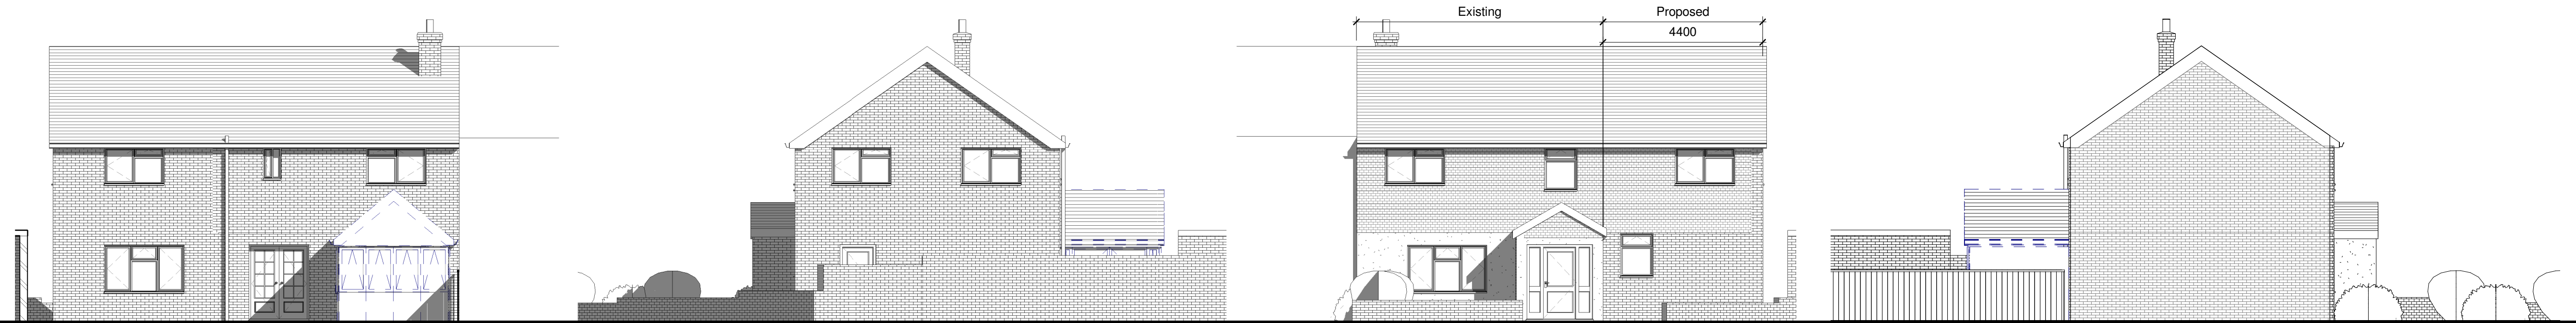

Proposed Materials
Roof - Concrete interlocking tiles to match existing
Walls - Facebrickwork to side elevation. Front elevation to be render at ground level with hung tiles at first floor level.
Doors and Windows - White uPVC frame with double glazed panels to all openings.

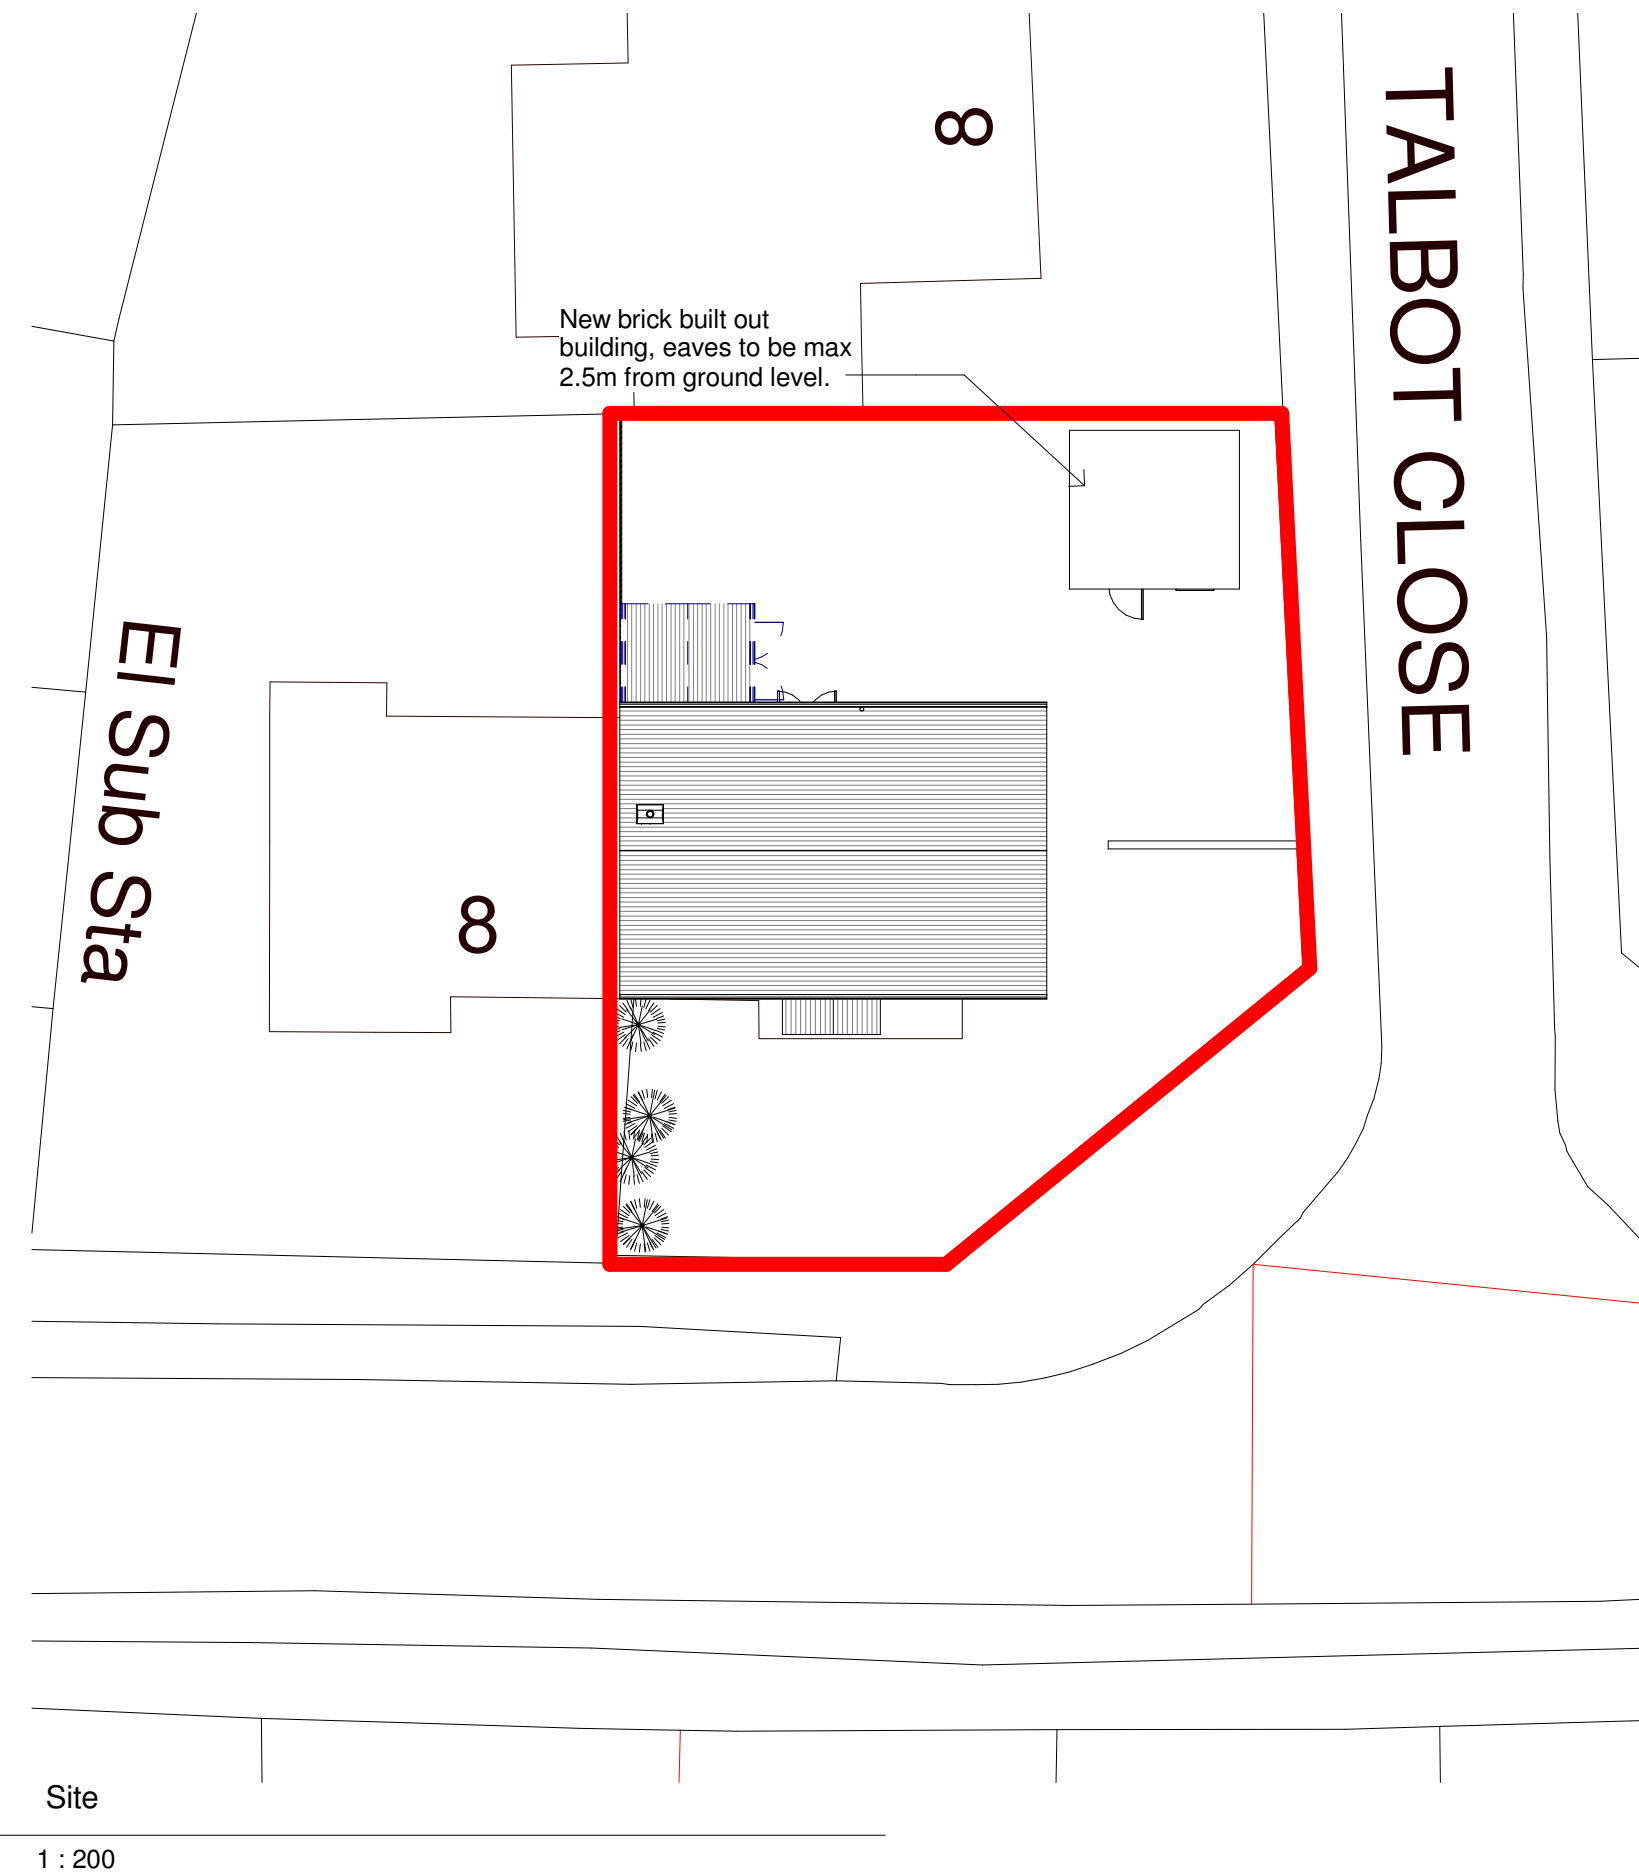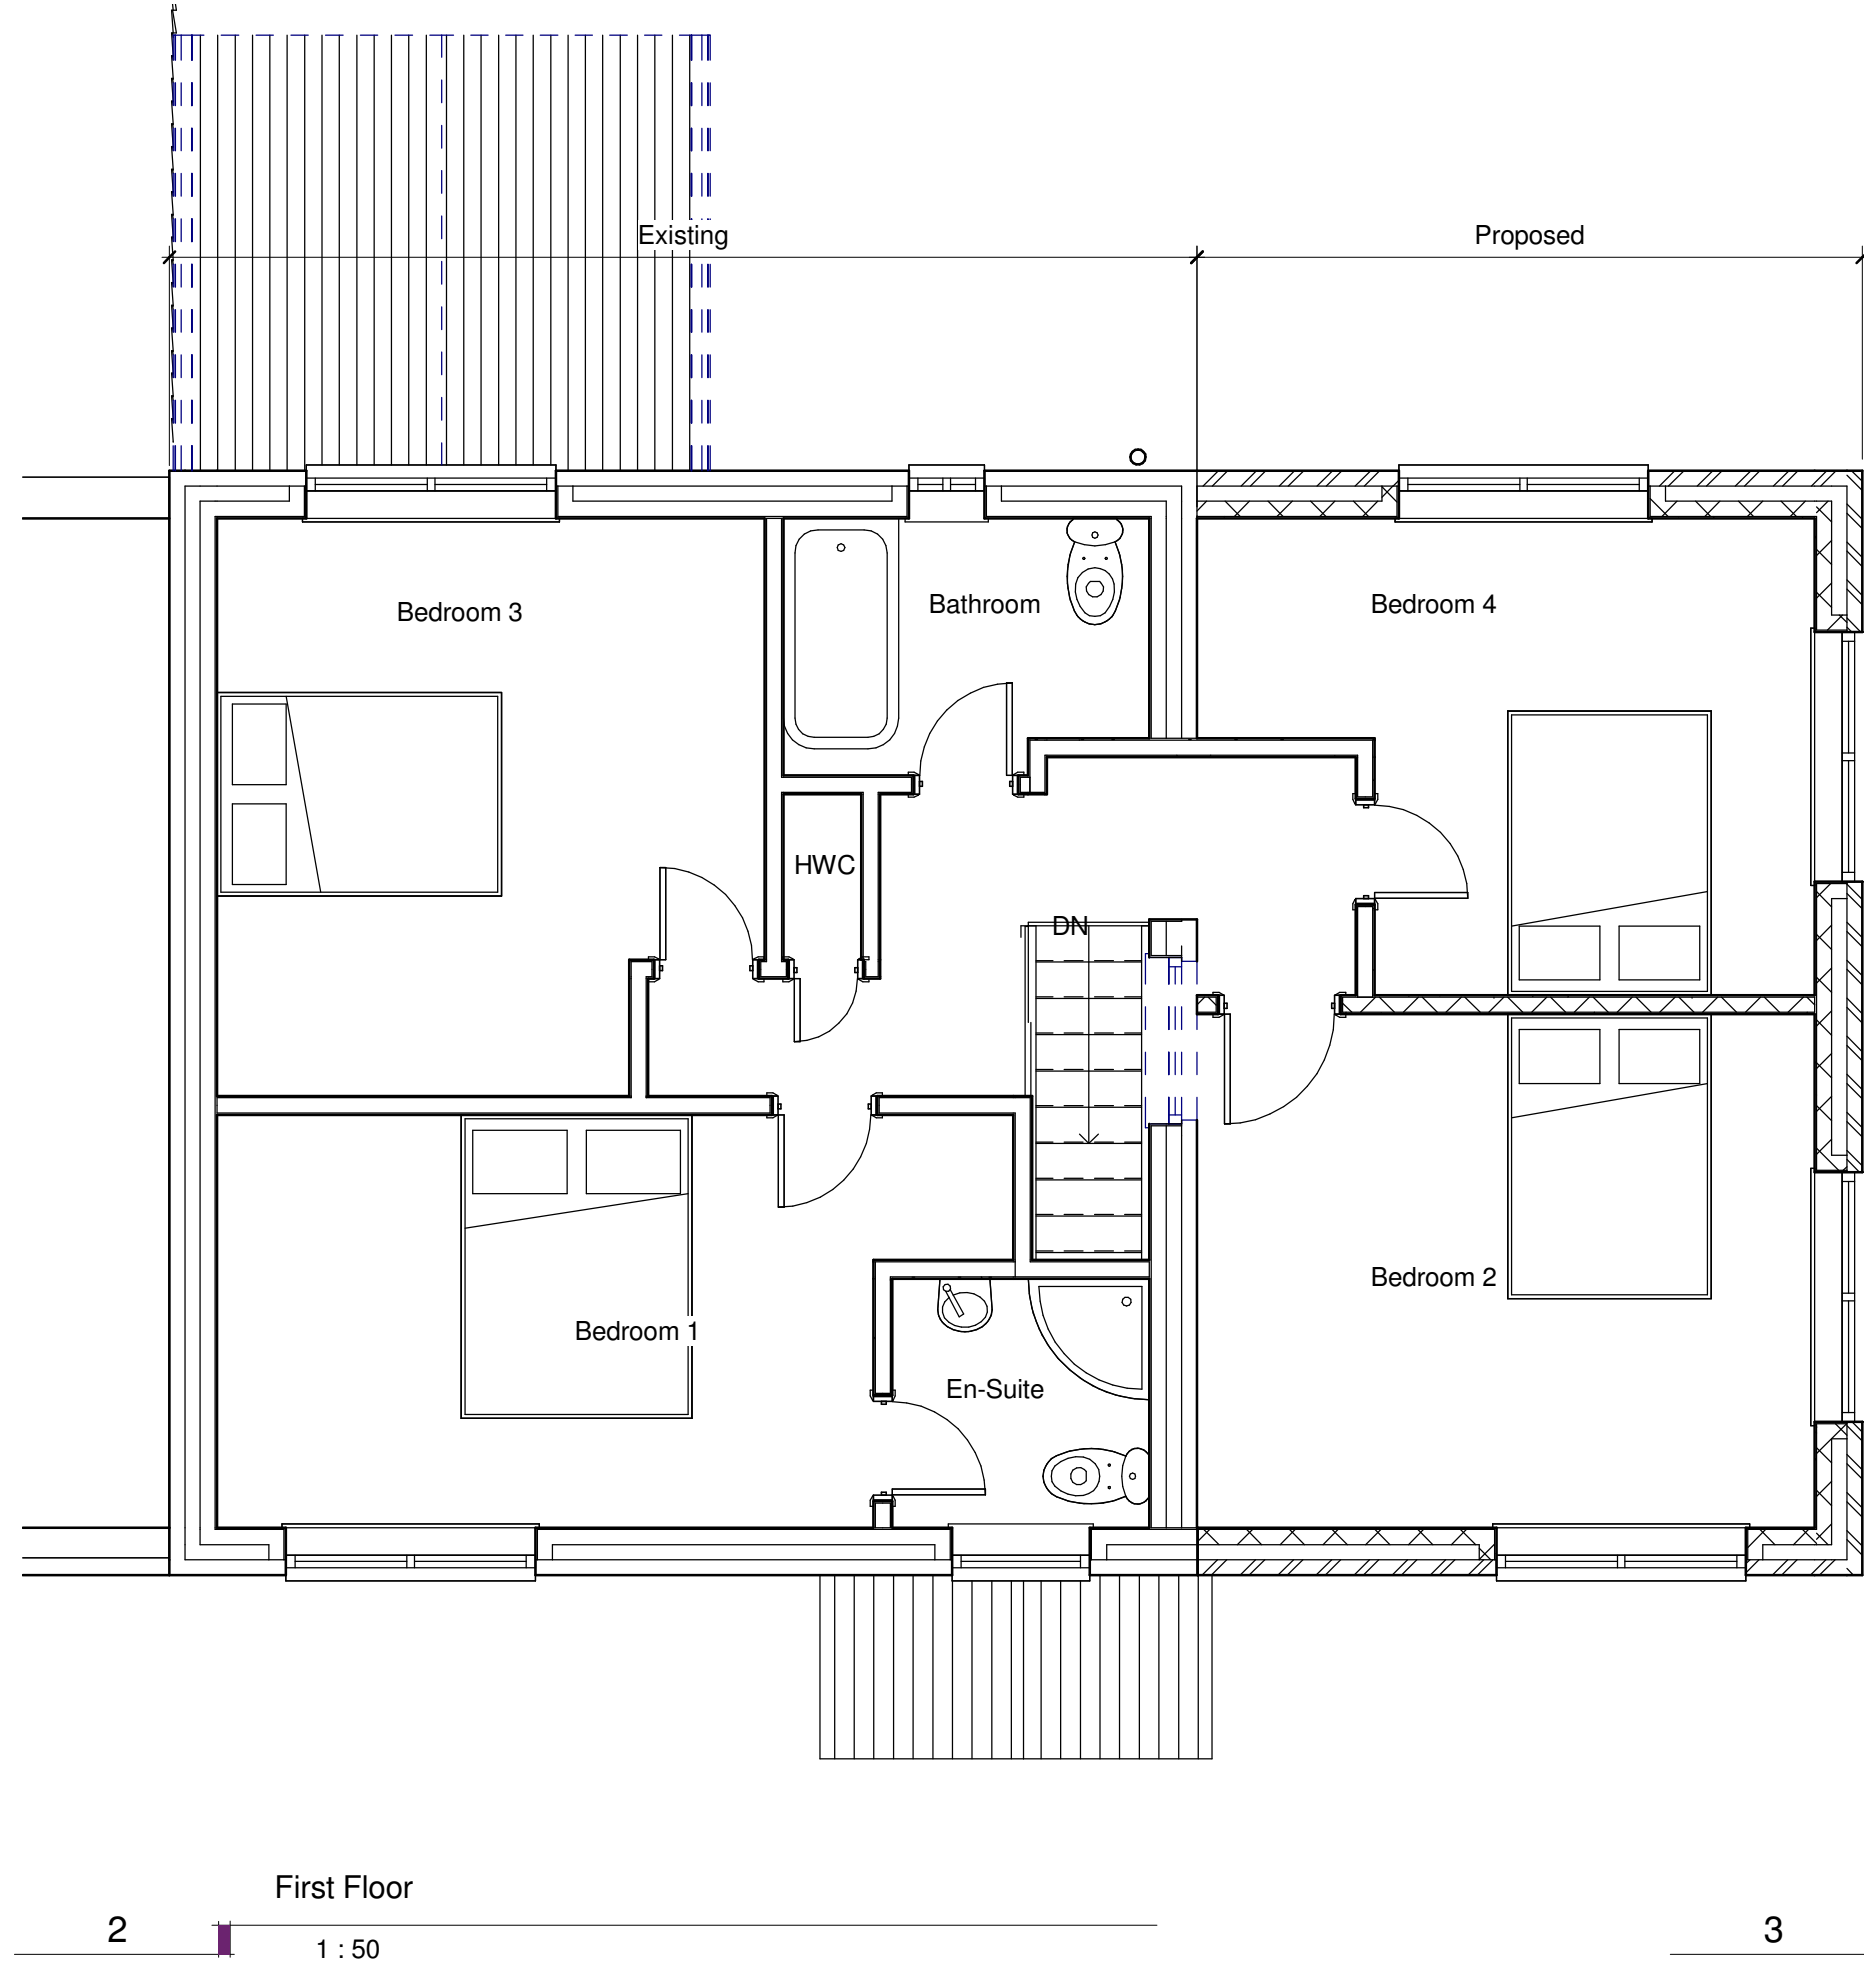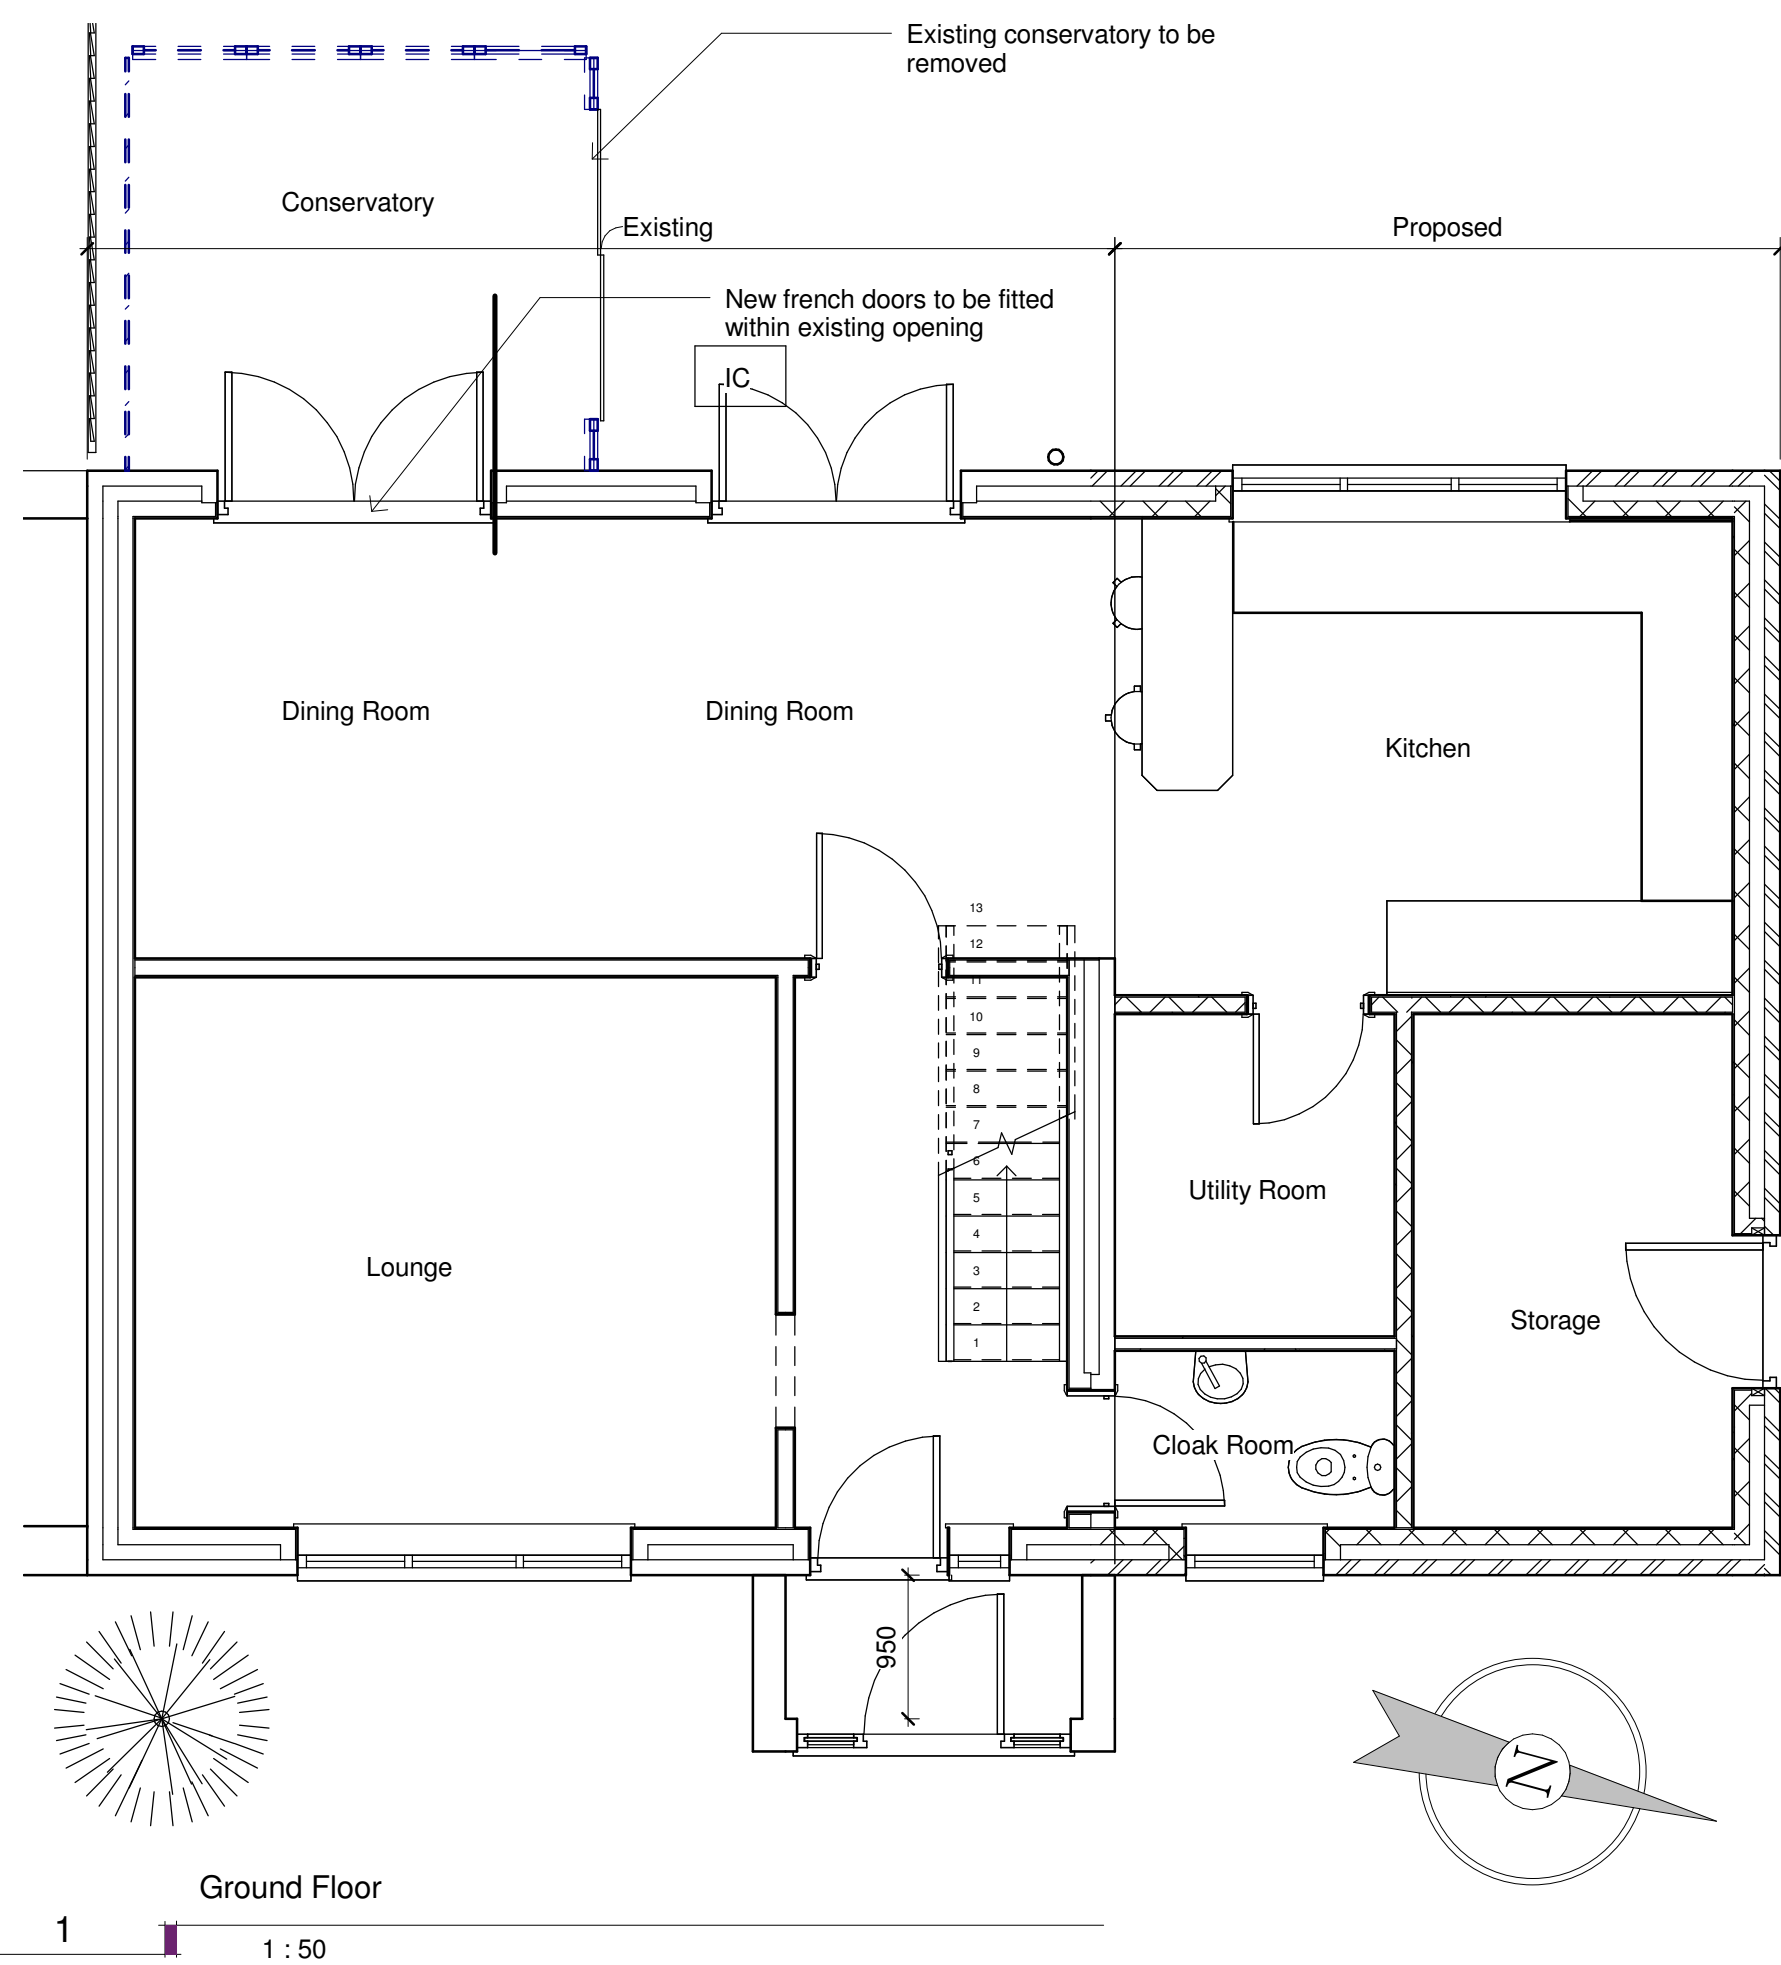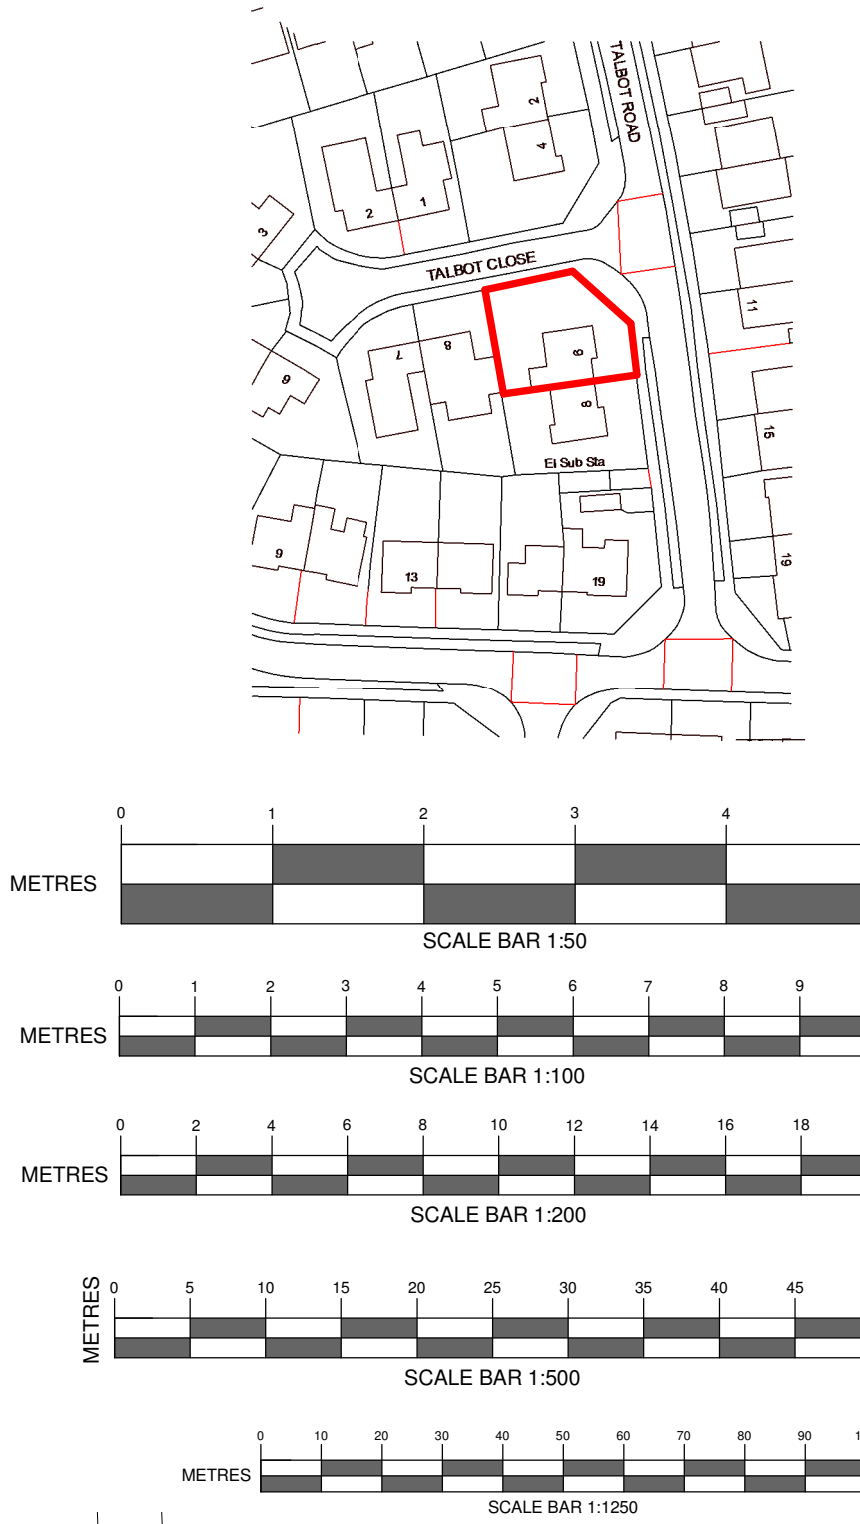

AMENDMENTS	DATE

CLIENT
Steve Gisby
6 Talbot Road
Bedhampton
Hampshire
PO9 3HR

PROJECT
Internal and External
Alterations

DRAWING TITLE
Proposed Floor Plans and
Elevations

DATE
02/06/2016

SCALE
As indicated

DRAWING No.
16.236.SP 02F1

REVISION



CHARTERED SURVEYORS
ARCHITECTS &
ENGINEERS

11 Dragon House
Hussar Court
Brambles Business Park
Portsmouth
Hampshire
PO7 7SF
www.martinralph.co.uk
info@martinralph.co.uk
T. 023 9225 7711
F. 023 9225 7712