



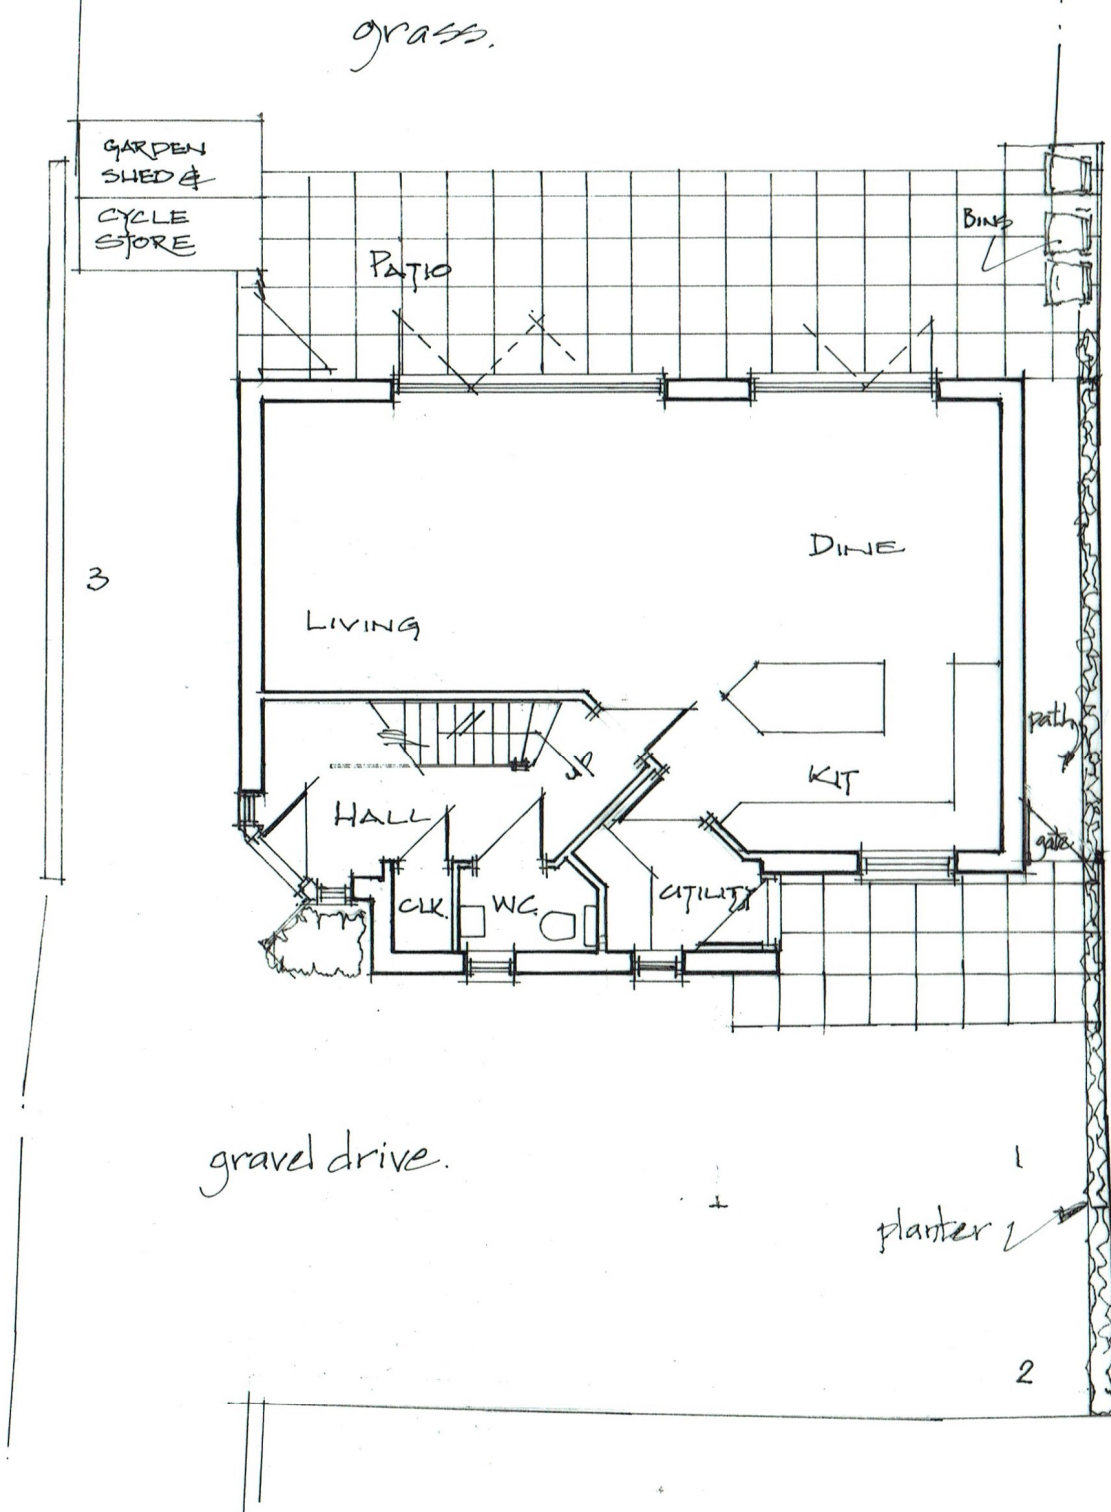

GROUND

ADJOINING BUILDING.
Nº 9 ELIZABETH ROAD.

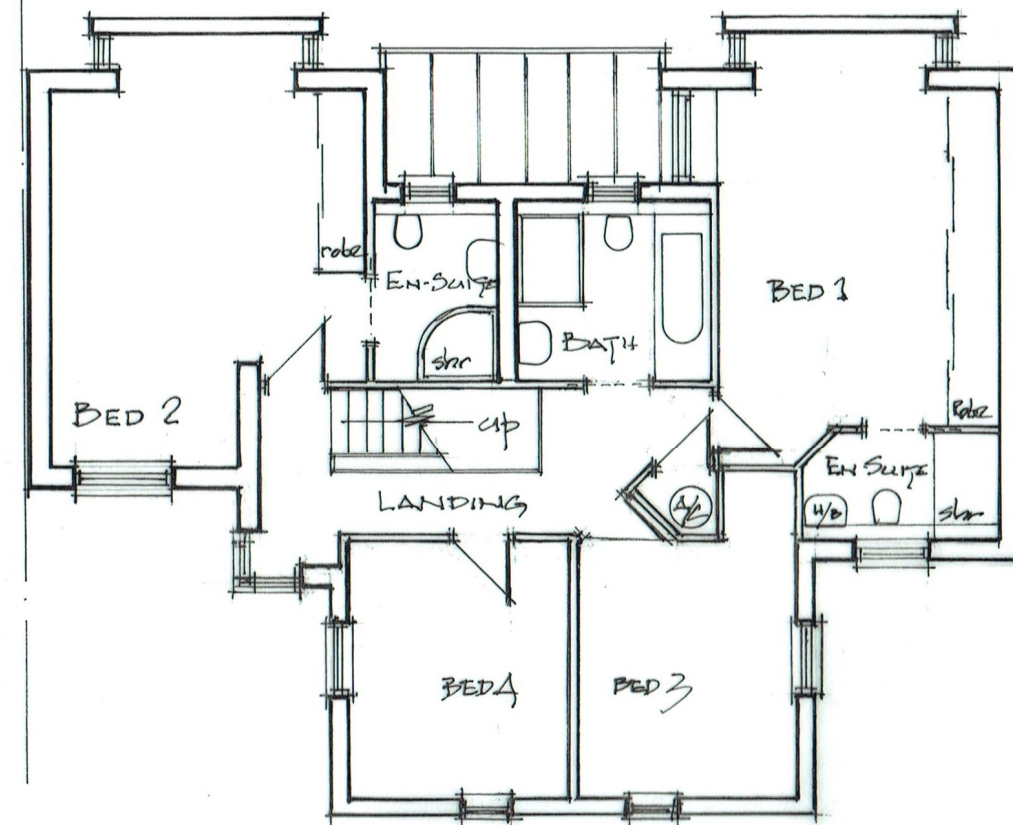

FIRST

JON DALE ARCHITECT LTD.

Jon Dale RIBA 7 Crestwood View, Eastleigh, Hampshire, SO50 4NF Tel: 07787 575126 E-mail: jondalearchitect@gmail.com

Project LAND TO REAR of
136, STAKES HILL ROAD
WATERLOOVILLE

Title PROPOSED FLOOR PLANS

REPLACEMENT DWELLING

Scale 1:1000 @ A3

Date July 2016

Drawn J.D.

Checked

Job No. 24/588/07

Drawing No. 24/588/07/3

Revision