


BLOCK A SCHEDULE OF ACCOMMODATION							
UNIT NO.	BEDS	SQM	SQFT	UNIT NO.	BEDS	SQM	SQFT
1	2	68.7	739	50	1	41.7	448
2	1	40.7	438	51	1	41.7	448
3	1	40.7	438	52	1	41.7	448
4	1	40.7	438	53	1	40.7	438
5	1	40.7	438	54	1	40.7	438
6	1	40.7	438	55	1	40.7	438
7	1	40.7	438	56	1	40.7	438
8	1	40.7	438	57	1	40.7	438
9	1	40.7	438	58	1	42.2	454
10	1	40.7	438	59	1	40.2	432
11	2	77.6	835	60	1	40.7	438
12	2	68.7	739	61	1	40.7	438
13	1	40.7	438	62	1	41.7	448
14	1	40.7	438	63	1	37.2	400
15	1	40.7	438	64	1	37.2	400
16	1	40.7	438	TOTAL AREA		2,831.5	30,478
17	1	40.7	438				
18	1	40.7	438				
19	1	40.7	438				
20	1	40.7	438				
21	1	40.7	438				
22	1	41.7	448				
23	1	41.7	448				
24	1	41.7	448				
25	2	77.6	835				
26	2	68.7	739				
27	1	40.7	438				
28	1	40.7	438				
29	1	40.7	438				
30	1	40.7	438				
31	1	40.7	438				
32	1	40.7	438				
33	1	40.7	438				
34	1	40.7	438				
35	1	40.7	438				
36	1	41.7	448				
37	1	41.7	448				
38	1	41.7	448				
39	2	77.6	835				
40	2	68.7	739				
41	1	40.7	438				
42	1	40.7	438				
43	1	40.7	438				
44	1	40.7	438				
45	1	40.7	438				
46	1	40.7	438				
47	1	40.7	438				
48	1	40.7	438				
49	1	40.7	438				

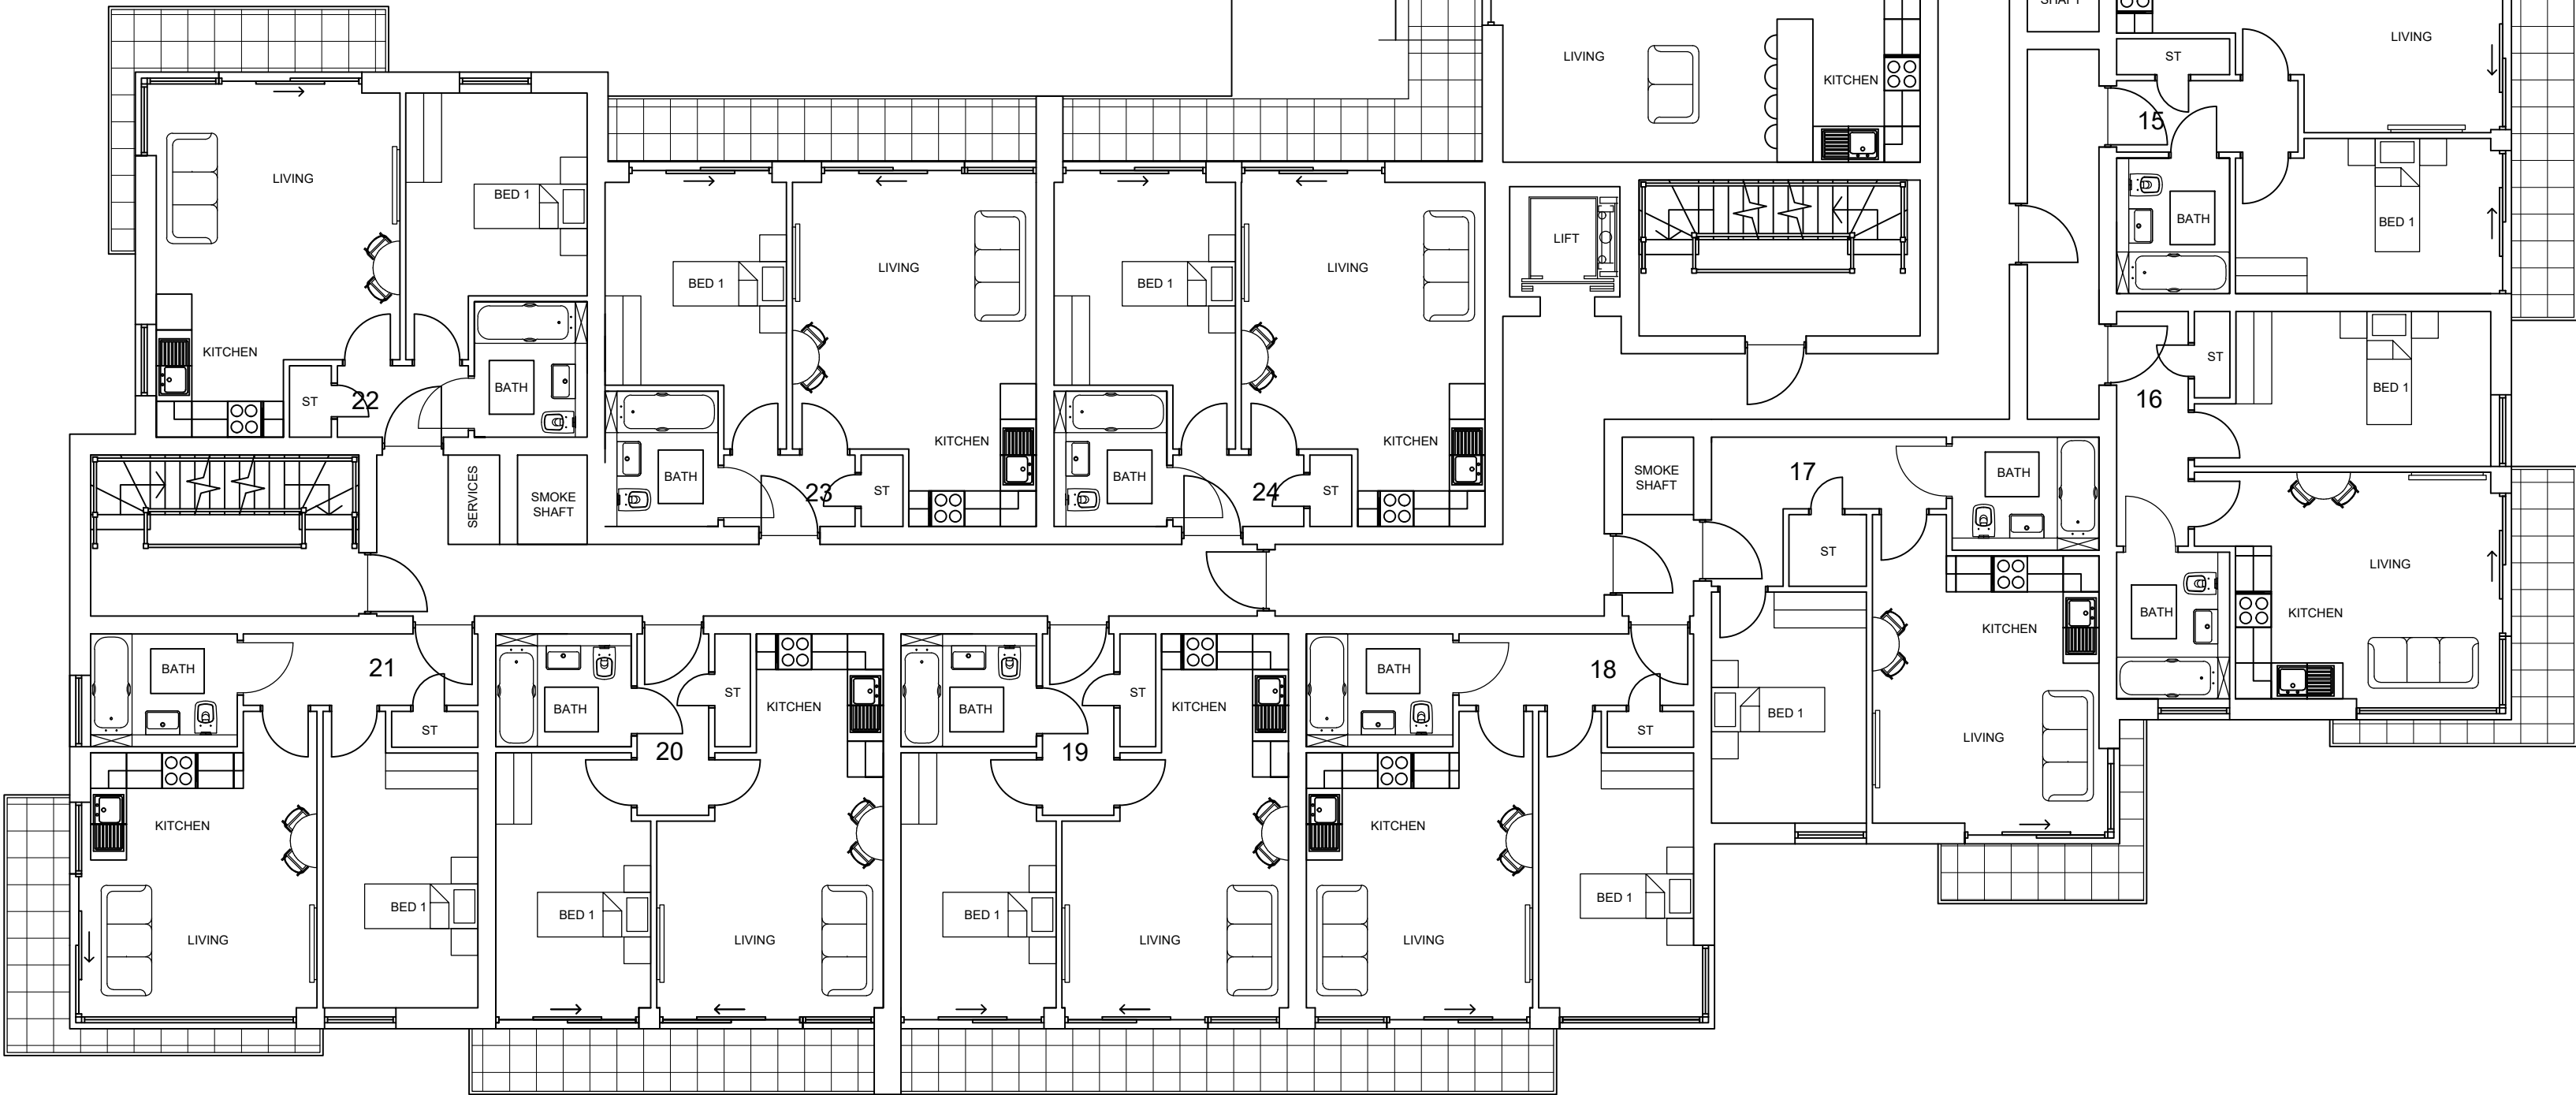

FIRST FLOOR PLAN
SCALE 1:100

1. The contents of this drawing are copyright.
2. Planning drawings are only to be used for planning purposes & no reliance on compliance with Building Regulations should be assumed.
3. Do not scale. Figured dimensions only to be used.
4. Contractors must verify all dimensions and report any discrepancies before putting work in hand or making any shop drawings.
5. All flat roofs to be fitted with a man safe system to satisfy CDM 2015 regulations unless written confirmation from Principle Designer/ Principle Contractor is provided to show alternative compliance has been sought and approved.
6. Stair design to be independently checked by stair fabricator for regs, compliance and sizing, prior to construction/ ordering. Dimensions to be checked before fabrication.
7. Modernism waterproofing specialists (or similar company with relevant PI insurance) to be instructed and detail all basement waterproofing designs. - ARC carry no responsibility or PI cover for basement designs in terms of waterproofing or structure in any way.
8. A design and risk assessment should form part of our drawing package. If you have not received this from us by post, email or collection please contact us for a copy before moving forward with the project.
9. We take no responsibility for the depicted site ownership boundary. Clients must notify us if they feel the our plans do not accurately depict their ownership or area of control for planning purposes.
10. We do not take responsibility for meeting minimum space as setout in Government Technical housing standards - nationally described space standards document.
11. All Cladding & building attachments externally to be all A1 fire rated.
12. ~~12. We do NOT take any responsibility and do not carry any PI cover in relation to any matters relating to fire safety. Part 8 building regulations BS 9991 for fire or EWS1 and drawings in no way form a fire strategy/ report. All design details relating to the safety are shown for indicative purposes only and should be read in conjunction with the latest version of the Appointed Fire Consultant Fire Strategy Document/ Report - all information contained in such a report supersedes ARC drawings in all aspects. No assumption of any responsibility is accepted. If you are unaware who the appointed fire consultant is or don't have a copy of the latest version of the report please contact arc in writing immediately.~~
13. EWS1: an independent and an appropriately qualified and insured fire consultant/engineer should be appointed by the client/contractor to ensure the finished project is compliant. Some mortgage companies require EWS1's on buildings outside of the EWS1 standard criteria.
14. Part 8 & fire safety: An independent and appropriately qualified fire consultant should be instructed by the client/contractor at the earliest possible point in the design process to ensure compliance with Part 8 & fire safety. Please note that subject to a fire consultants confirmation/input the following points may be required in some or all areas of the building: 1) Sprinkler systems 2) Mechanical smoke extraction 3) Fixed shut fire safety glass 4) plan changes in relation to fire safety could result in loss of usable floor area and potential requirement for additional planning applications. (this list is not exhaustive)

LEGEND

D	Building regulation updates	08.10.21	WD
C.	Notes amended.	15.09.20	WD
B.	minor amendments.	19.06.20	WD
A.	Unit sizes reduced.	05.06.20	WD
No.	Revision.	date	by

PROPOSED DEVELOPMENT,
BARTONS ROAD,
HAVANT,
HAMPSHIRE,
PO9 5EY

BLOCK A FLOOR PLANS 2 OF 6

scale	AS SHOWN @ A1	checked	//
date	DECEMBER 2019	drawn	WD
9303/103		A	B
		C	D

ARC Architecture Ltd.

Chapel Studios, 14 Purewell,
Christchurch, Dorset. BH23 1EP

Tel: +44 (0)1202 479919
E-mail: enquiries@andersrobertscheer.co.uk
Web: www.andersrobertscheer.co.uk

