



Floodlights: required. see lighting key for more details

9240
FATFACE
UNITED KINGDOM
3405
8495

LIGHTING KEY

OPTION 1	Platea Pro P804.15 Wall washer fitting with 31W 3750lm LED 4000K. Brackets TBC Quantity: 4	
----------	--	--


PROPOSED ELEVATION A-A

Fascia signage: to be 12mm timber FATFACE letters finished to match Farrow & Ball ref: Railings
Line & UNITED KINGDOM to be finished to match Farrow & Ball ref: Railings.

FASCIA SIGN DETAIL - 1no required
scale 1:20@A1/NTS@A3


FATFACE
UNITED KINGDOM
1200
6625
425

FRONT

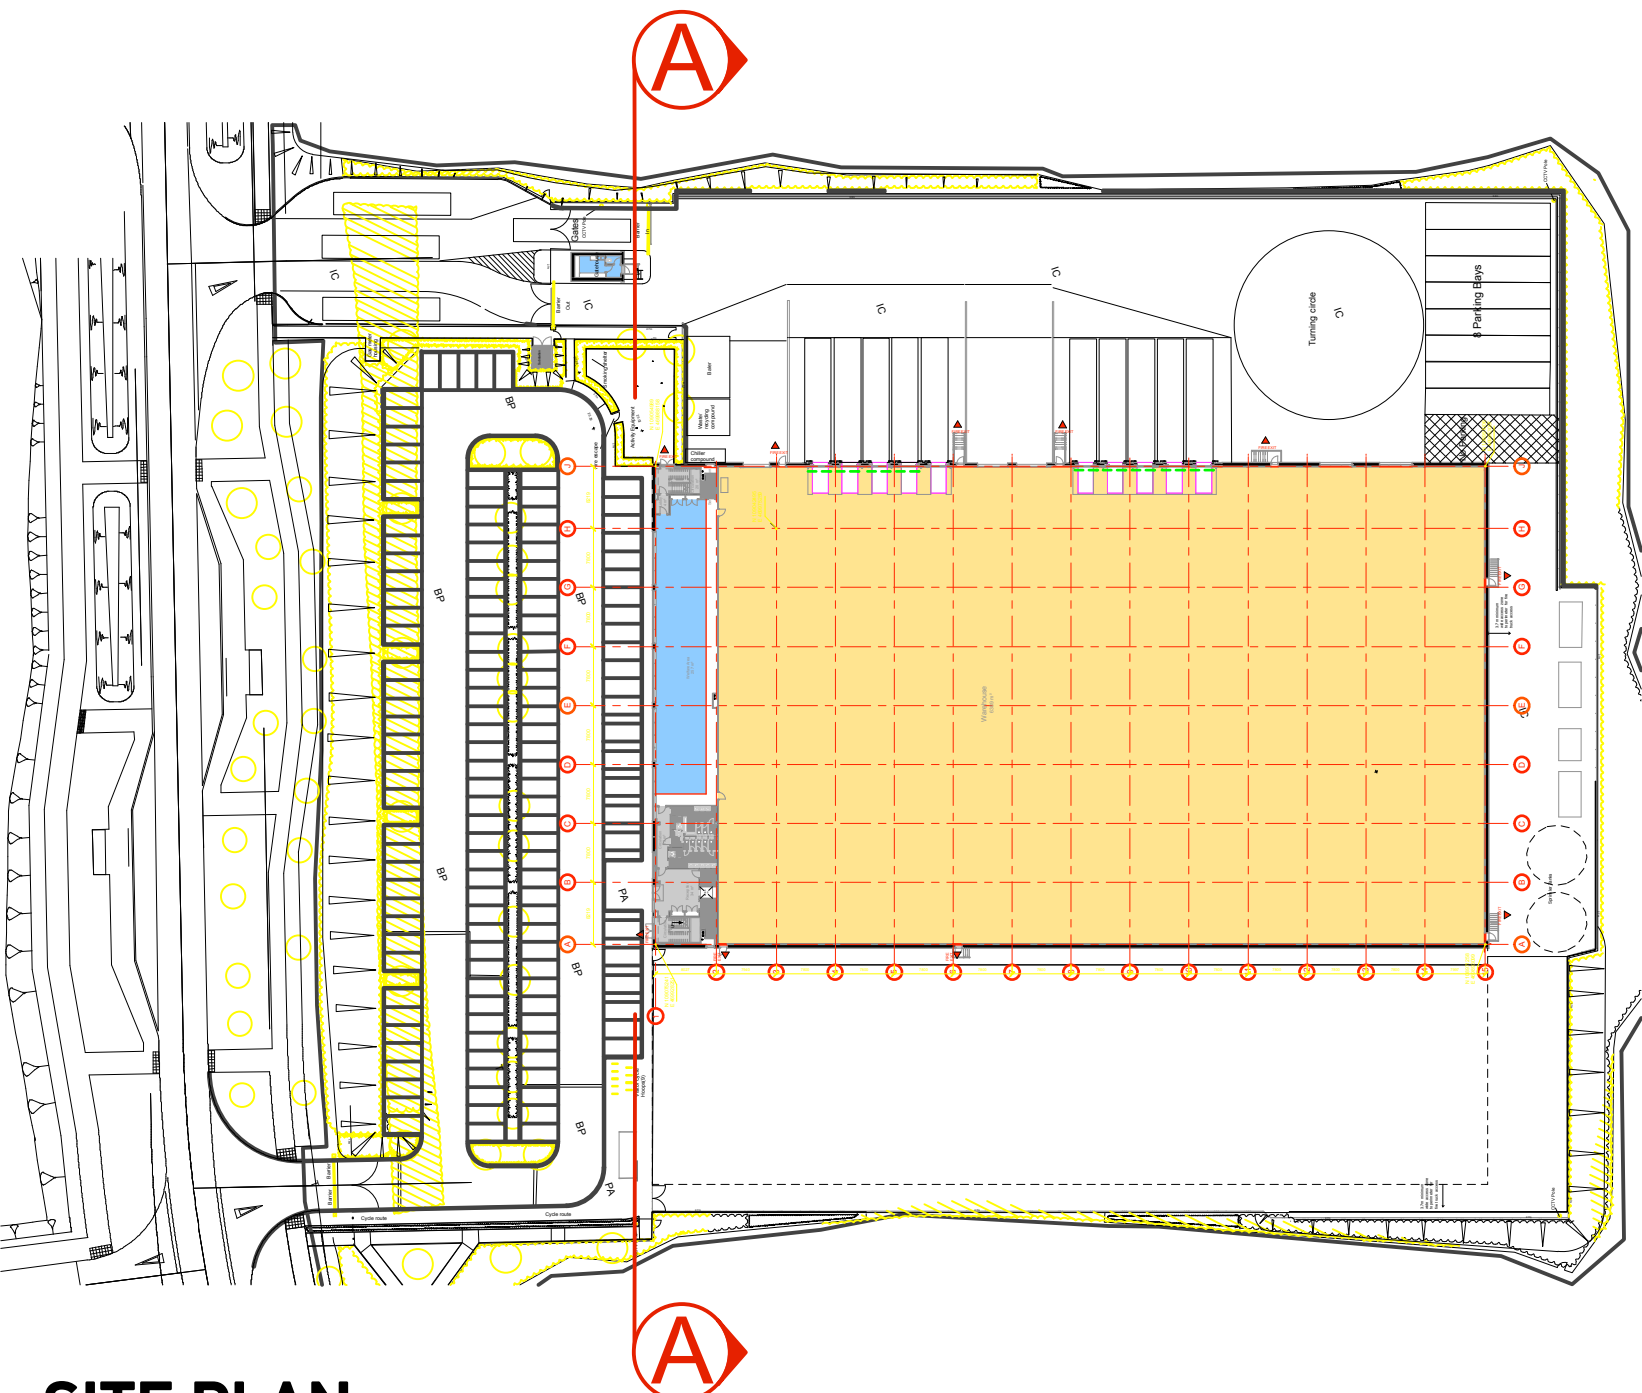

SITE PLAN
scale 1:1000@A1/1:500@A3

PROPOSED EXTERNAL ELEVATION

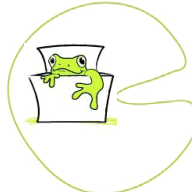

boxoffrogsltd
Copyright of this drawing is reserved by "box of frogs ltd" and is issued on the condition that it is not reproduced wholly or in part without prior consent
All dimensions are in millimeters (unless otherwise stated) and are to be verified on site by relevant contractor prior to commencement of works
Any discrepancies not brought to our immediate attention will be deemed to be the responsibility of the contractor / fabricator involved

SCALE: 1:100@A1/1:200@A3

