



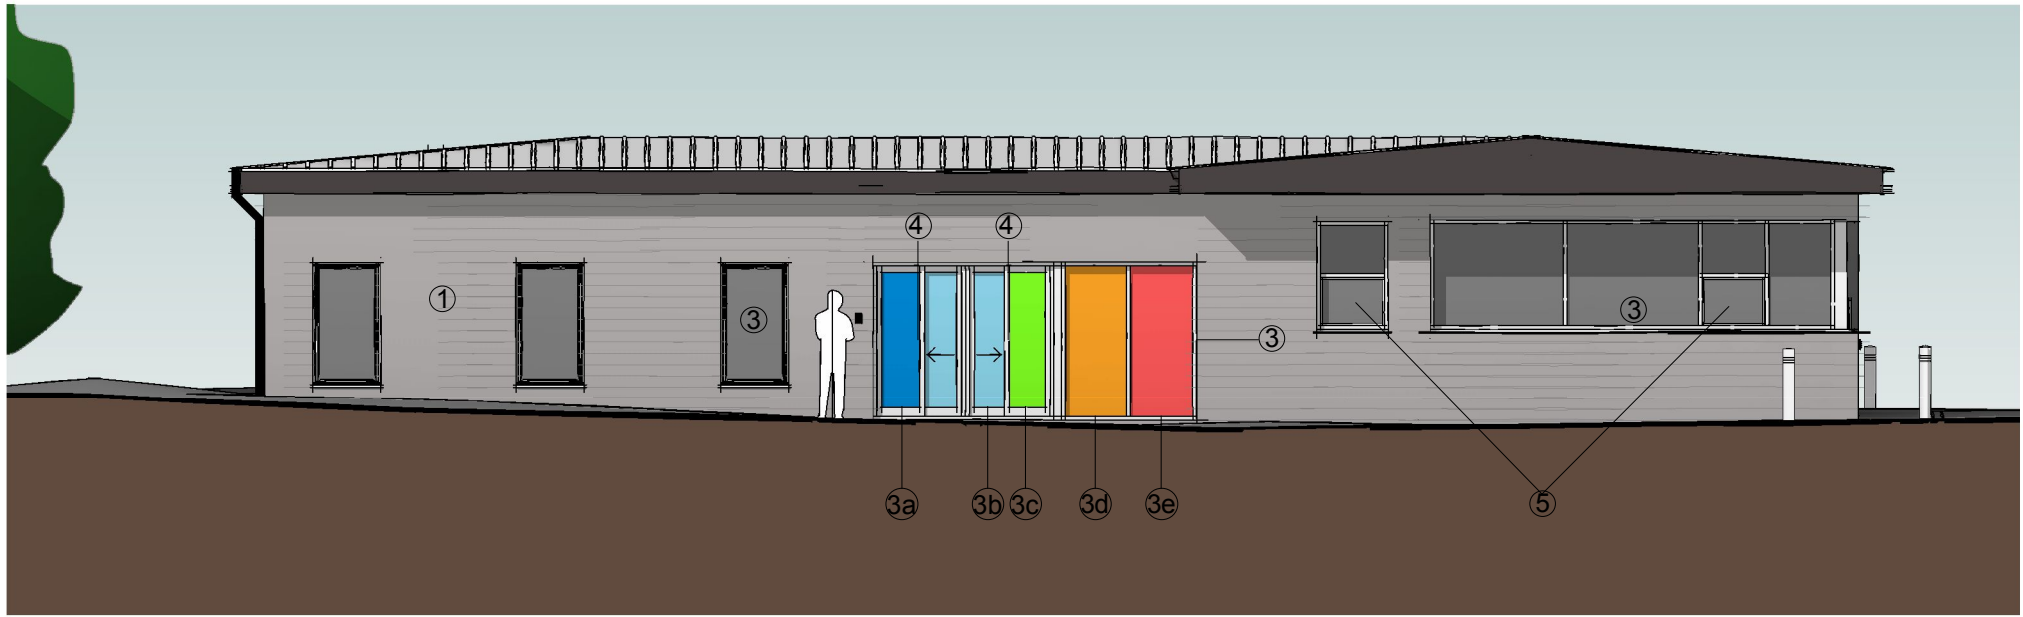


North Elevation - Proposed

1 : 100

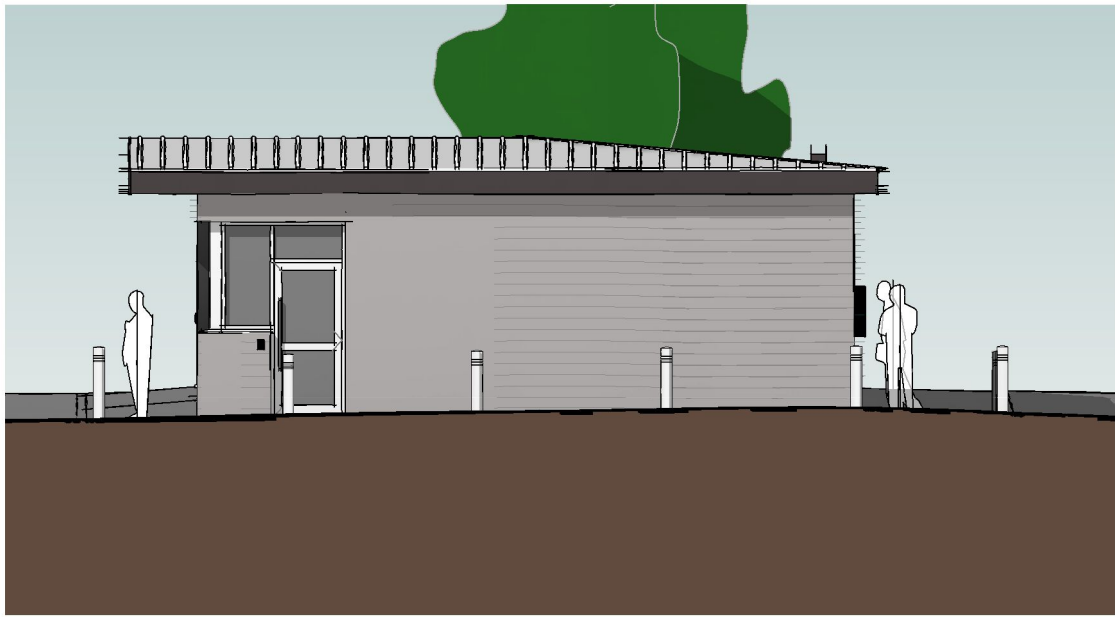


West Elevation - Proposed

1 : 100

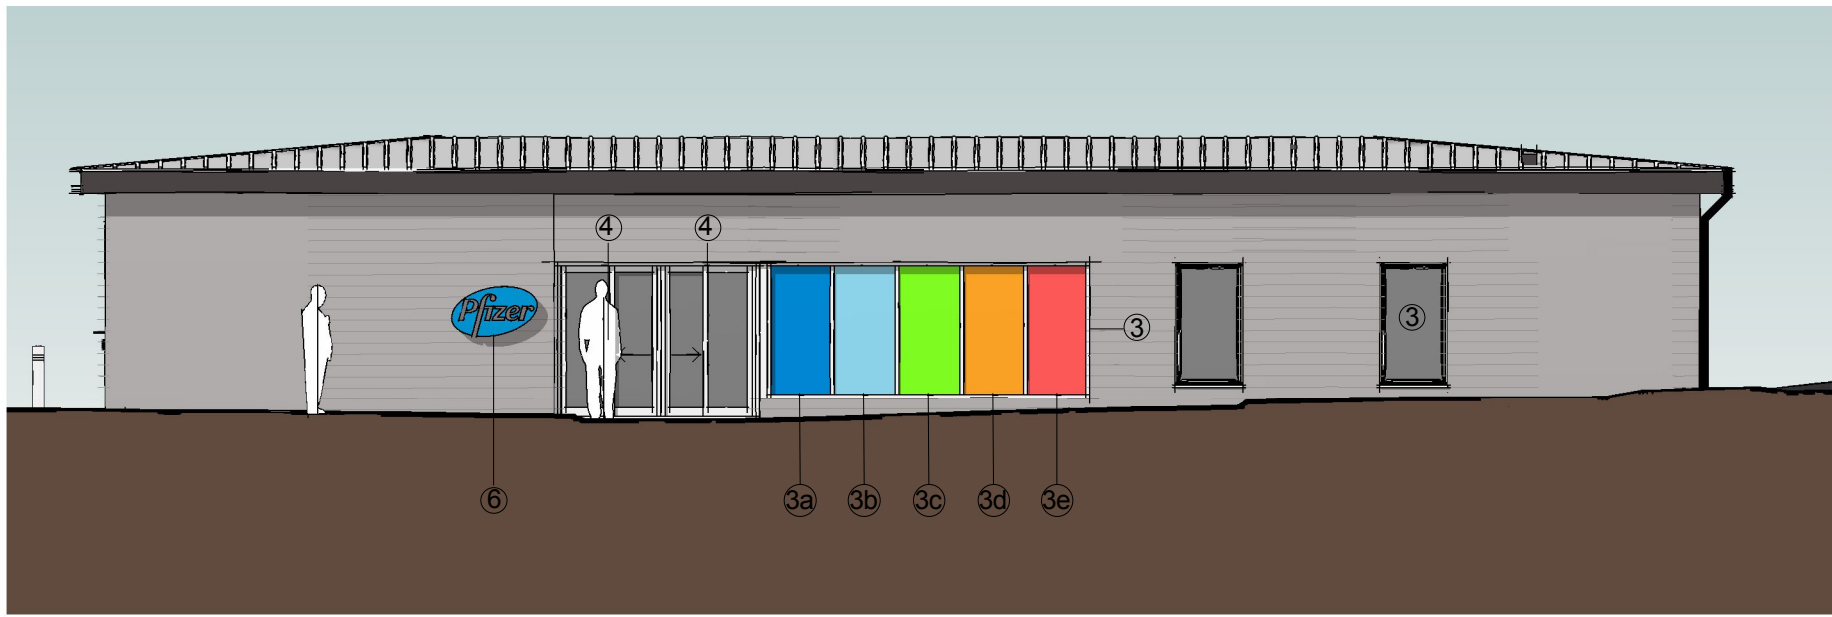

South Elevation - Proposed



1 : 100

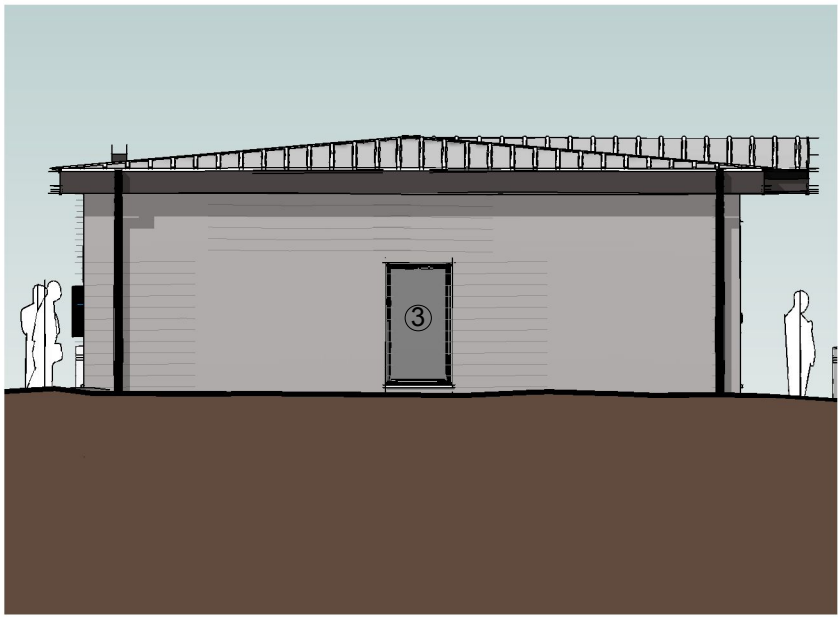

East Elevation - Proposed



1 : 100

Scale at 1:50

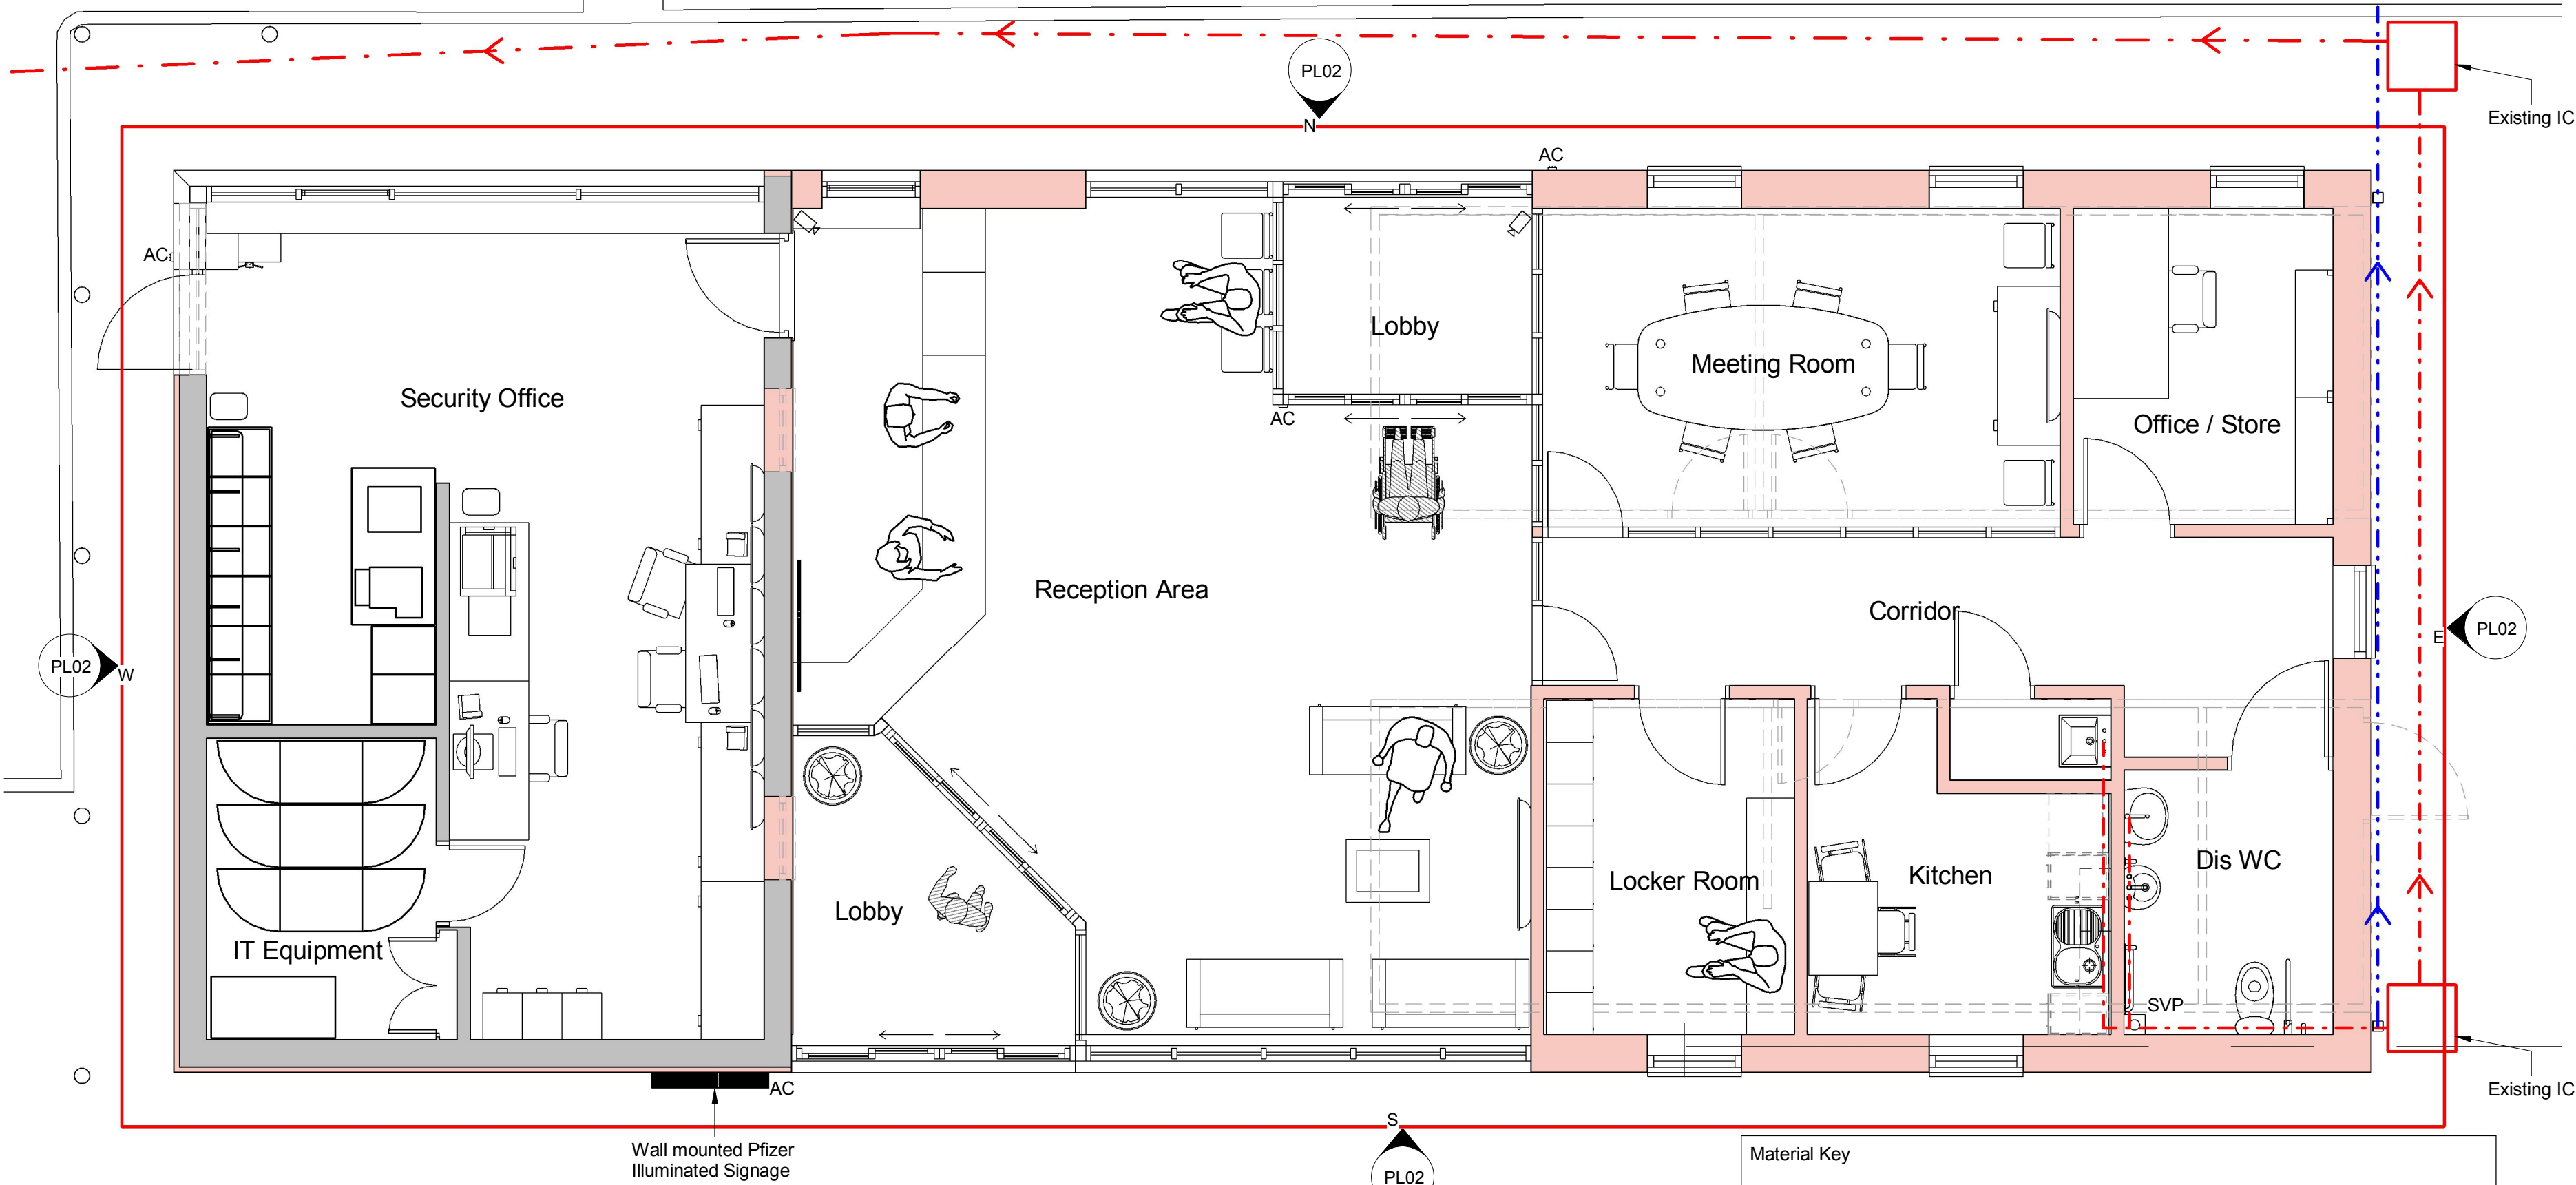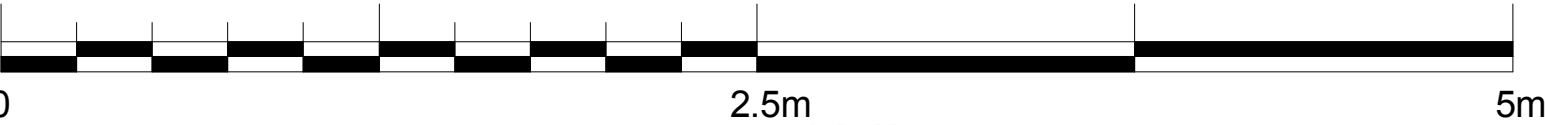

L0 - Ground Floor Plan - Proposed


1 : 50

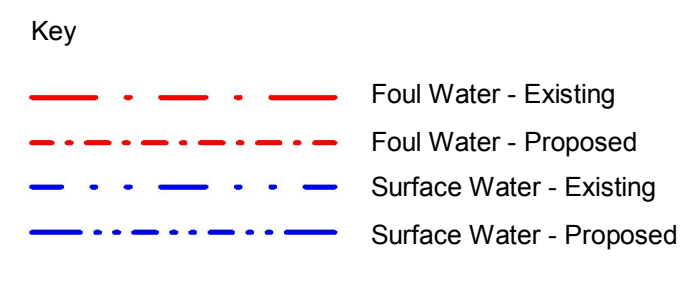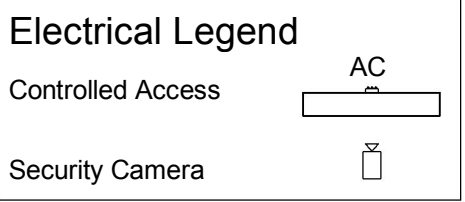

- Material Key
- 1 Wall cladding: Marley Eternit Cedral Smooth C18 Slate Grey
 - 2 Lo-Pitch Insulated Roof Panel - KS1000 LP; PPC Goosewing Grey (RAL 7038)
 - 3 Low-e double glazing: PPC Anthracite aluminium frame (RAL 7016):
 - a Vinyl applied to inside: Bonwyke Transparent Blue Vinyl
 - b Vinyl applied to inside: Bonwyke Transparent Procem Blue Vinyl
 - c Vinyl applied to inside: Bonwyke Transparent Pantone 375 Vinyl
 - d Vinyl applied to inside: Bonwyke Transparent Orange Vinyl
 - e Vinyl applied to inside: Bonwyke Transparent Warm Red Vinyl
 - 4 Low-e double glazing: PPC Anthracite aluminium frame (RAL 7016); automated sliding
 - 5 Low-e double glazing: PPC Anthracite aluminium frame (RAL 7016); single swing opening
 - 6 Sash sliding security access hatch
 - 7 Self Illuminated signage
 - 8 PPC Anthracite aluminium gutters, fascias and soffits (RAL 7016)



Furnished 3D

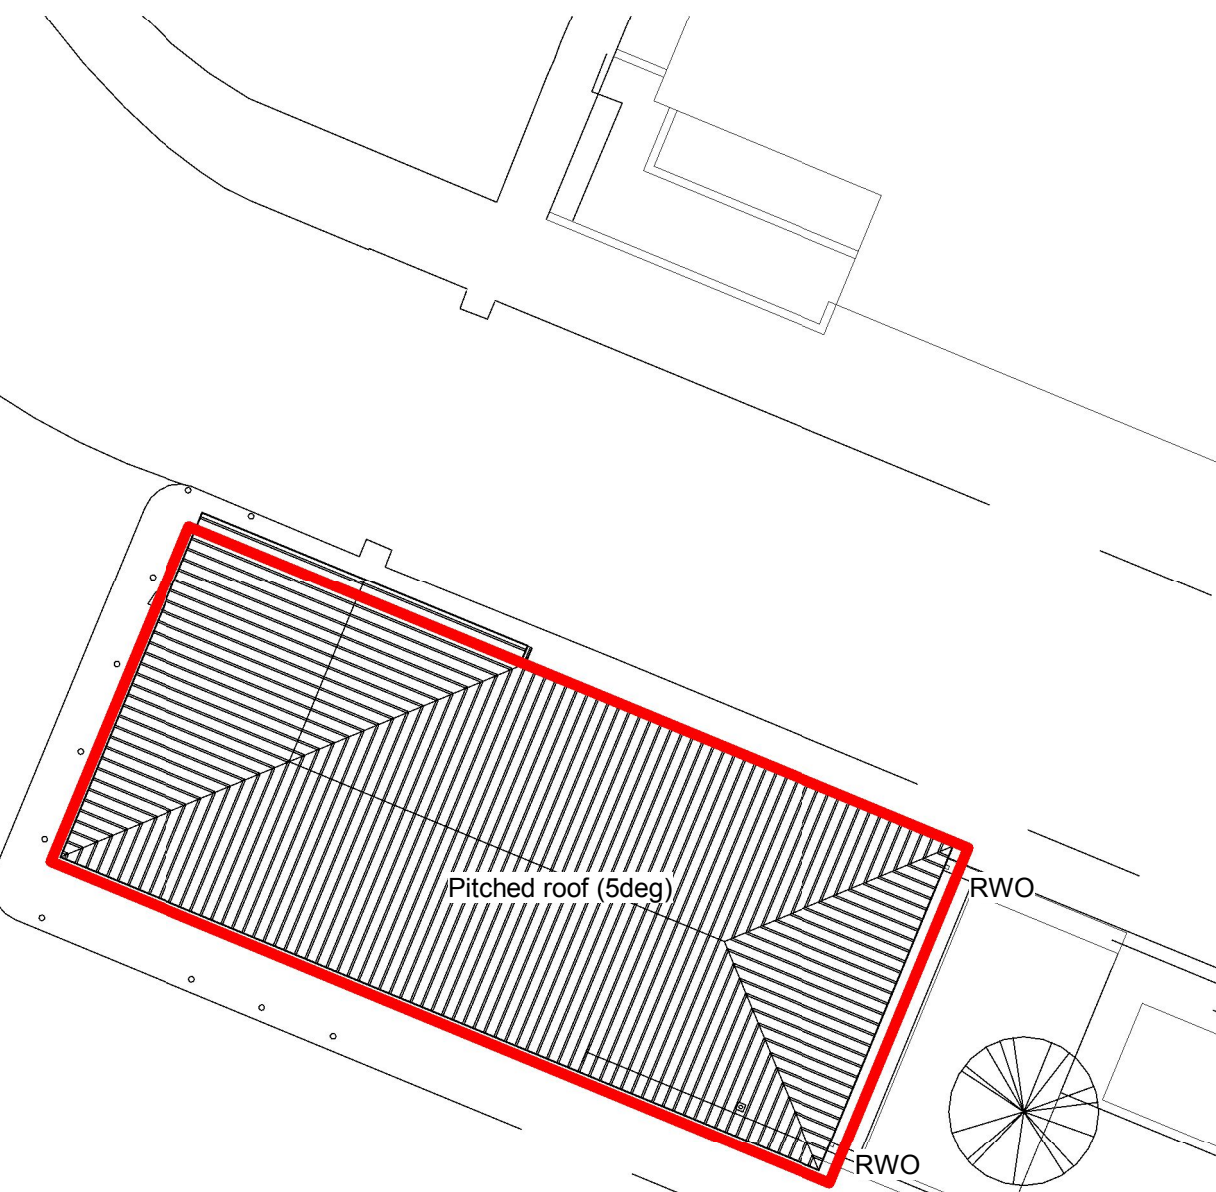


Roof Plan - Proposed

1 : 200




Public Entrance - Soffit Lighting

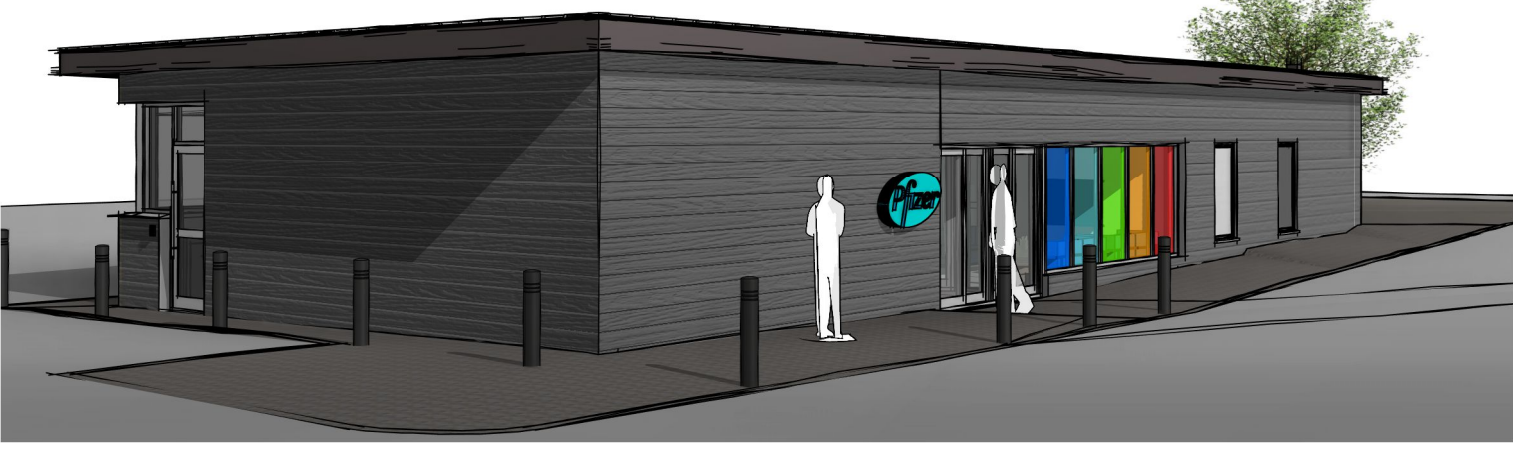

Public Entrance



Secure Entrance

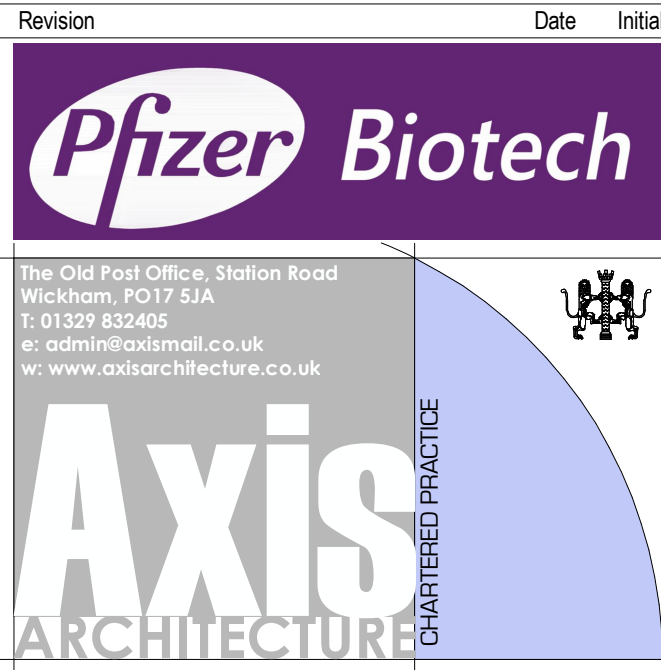

BIM Enabled Practice

This project was delivered using Autodesk Revit®


All dimensions are to be checked on site and any discrepancies reported to the architect before work commences. Figured dimensions only are to be taken from this drawing. This drawing is to be read in conjunction with all relevant consultants and/or specialists drawings/documents and any discrepancies or variations notified to the architect before work commences. This drawing is copyright and may not be reproduced, wholly or in part, without the consent of the architect.

Site Security Office

New Lane, Havant

Pfizer

Proposed Plans, Elevations and 3D's

 

PLANNING			
Scale @ A1	Drawn	Checked	Date
As	PM	PA	14/09/16
Indicated	Job Number & Drawing Number		Revision
16-054	PL02		