




DOLPHIN COTTAGE  
PROPOSED

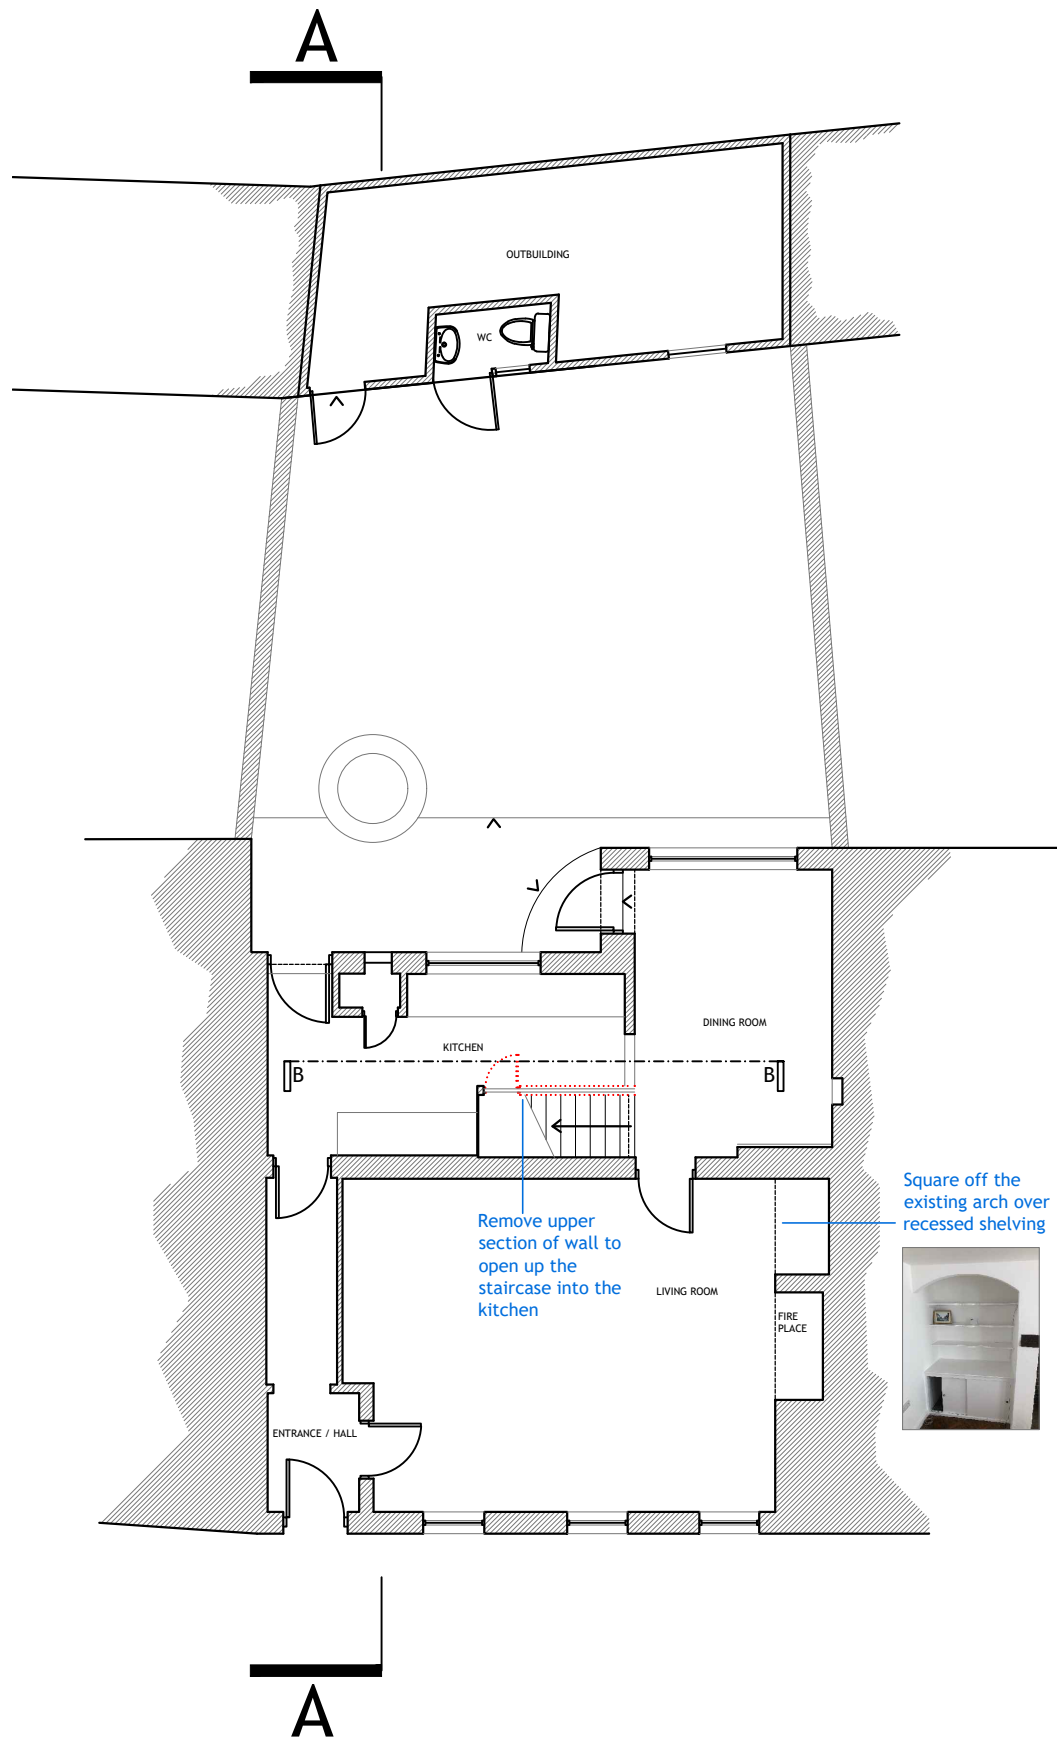


GROUND FLOOR PLAN  
1:100

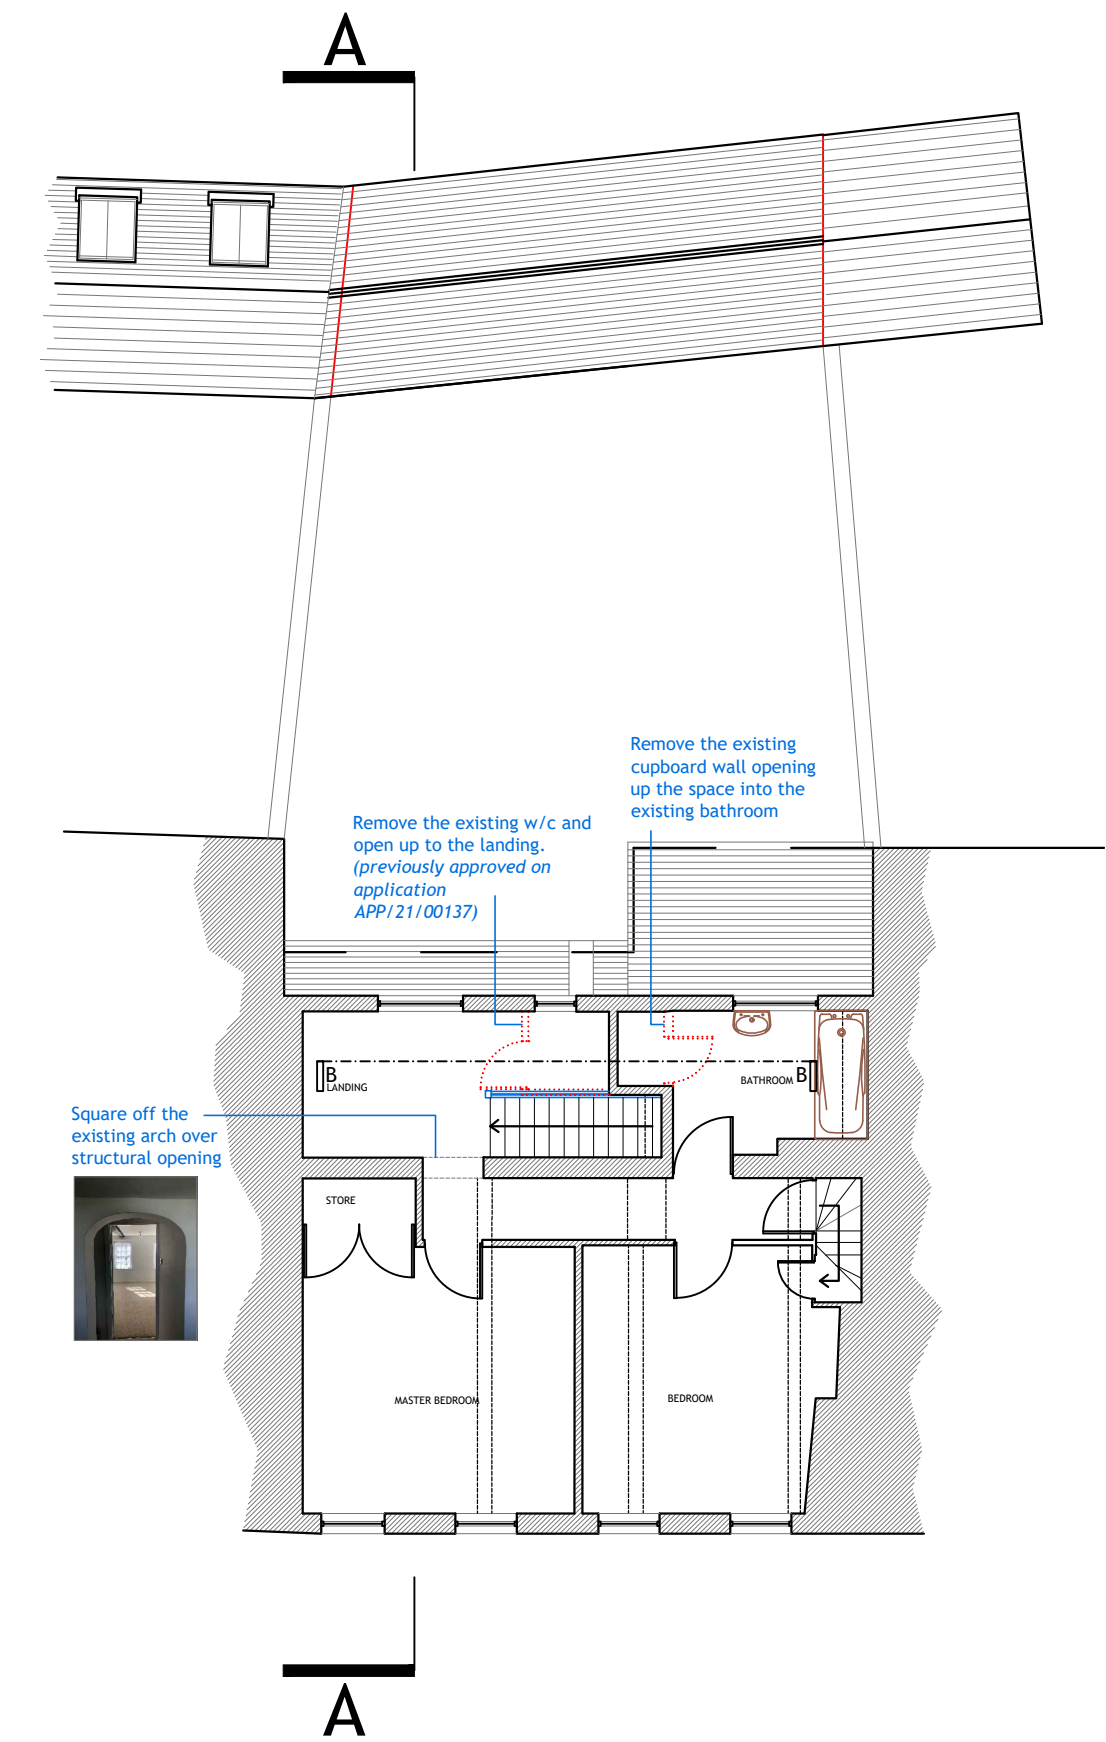

FIRST FLOOR PLAN  
1:100

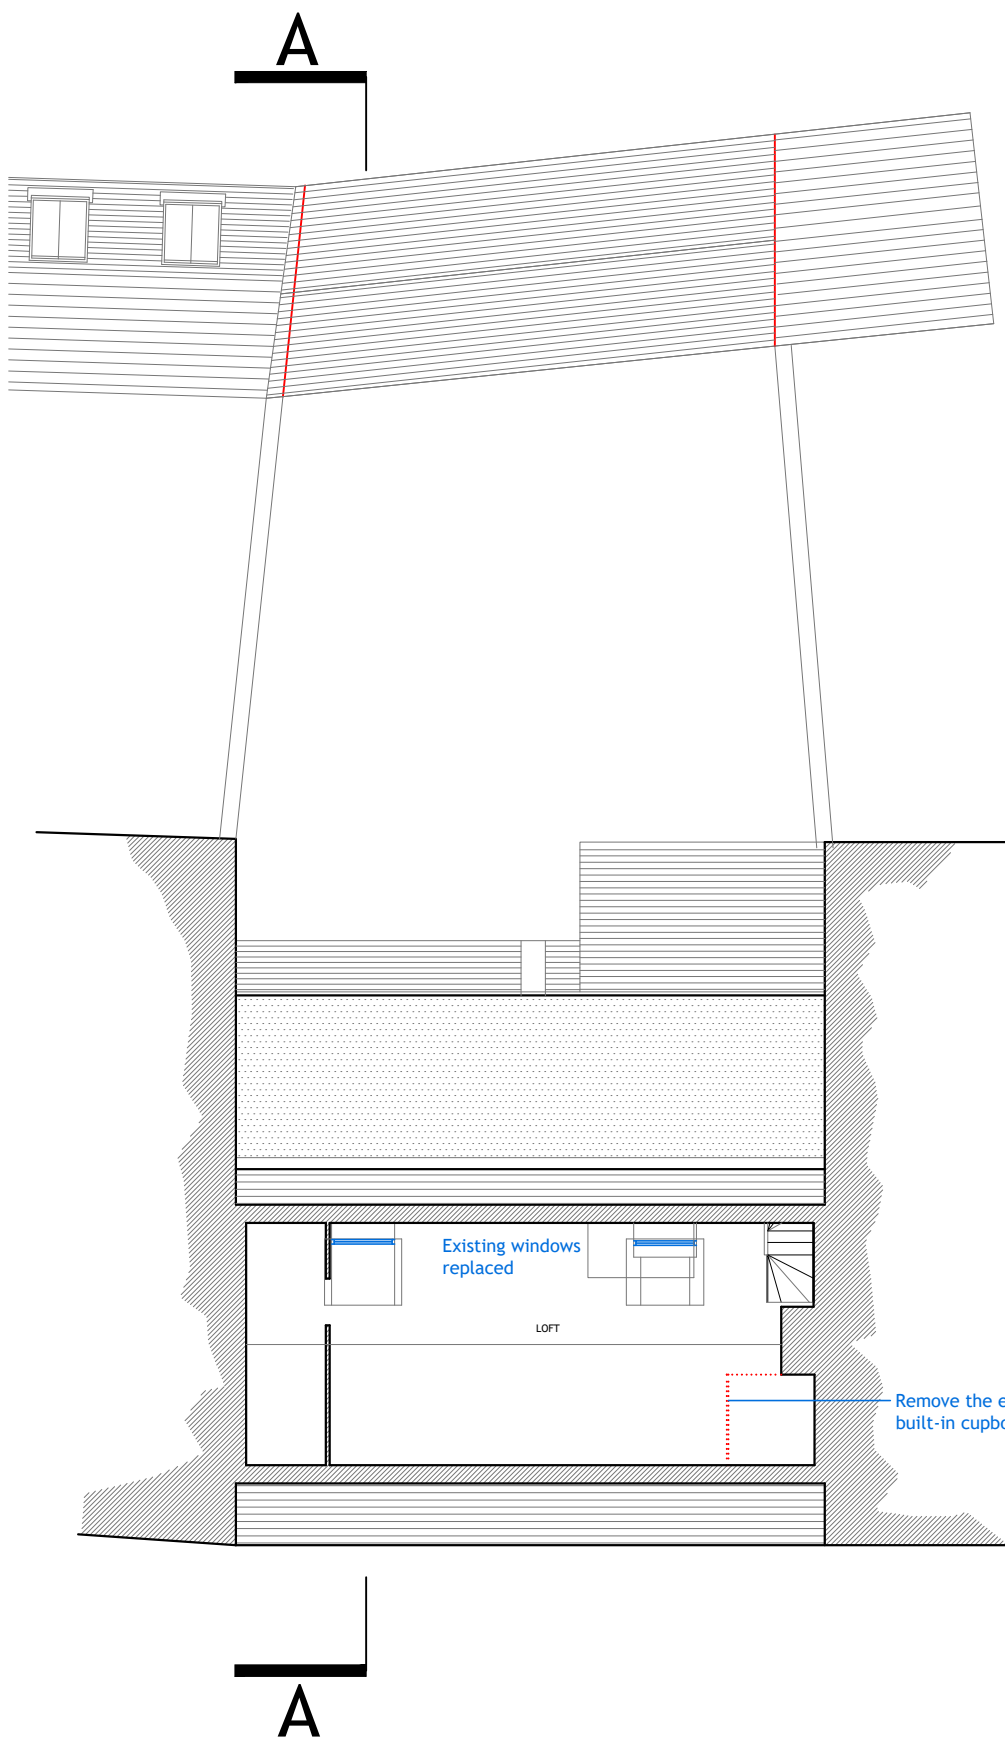

SECOND FLOOR PLAN  
1:100

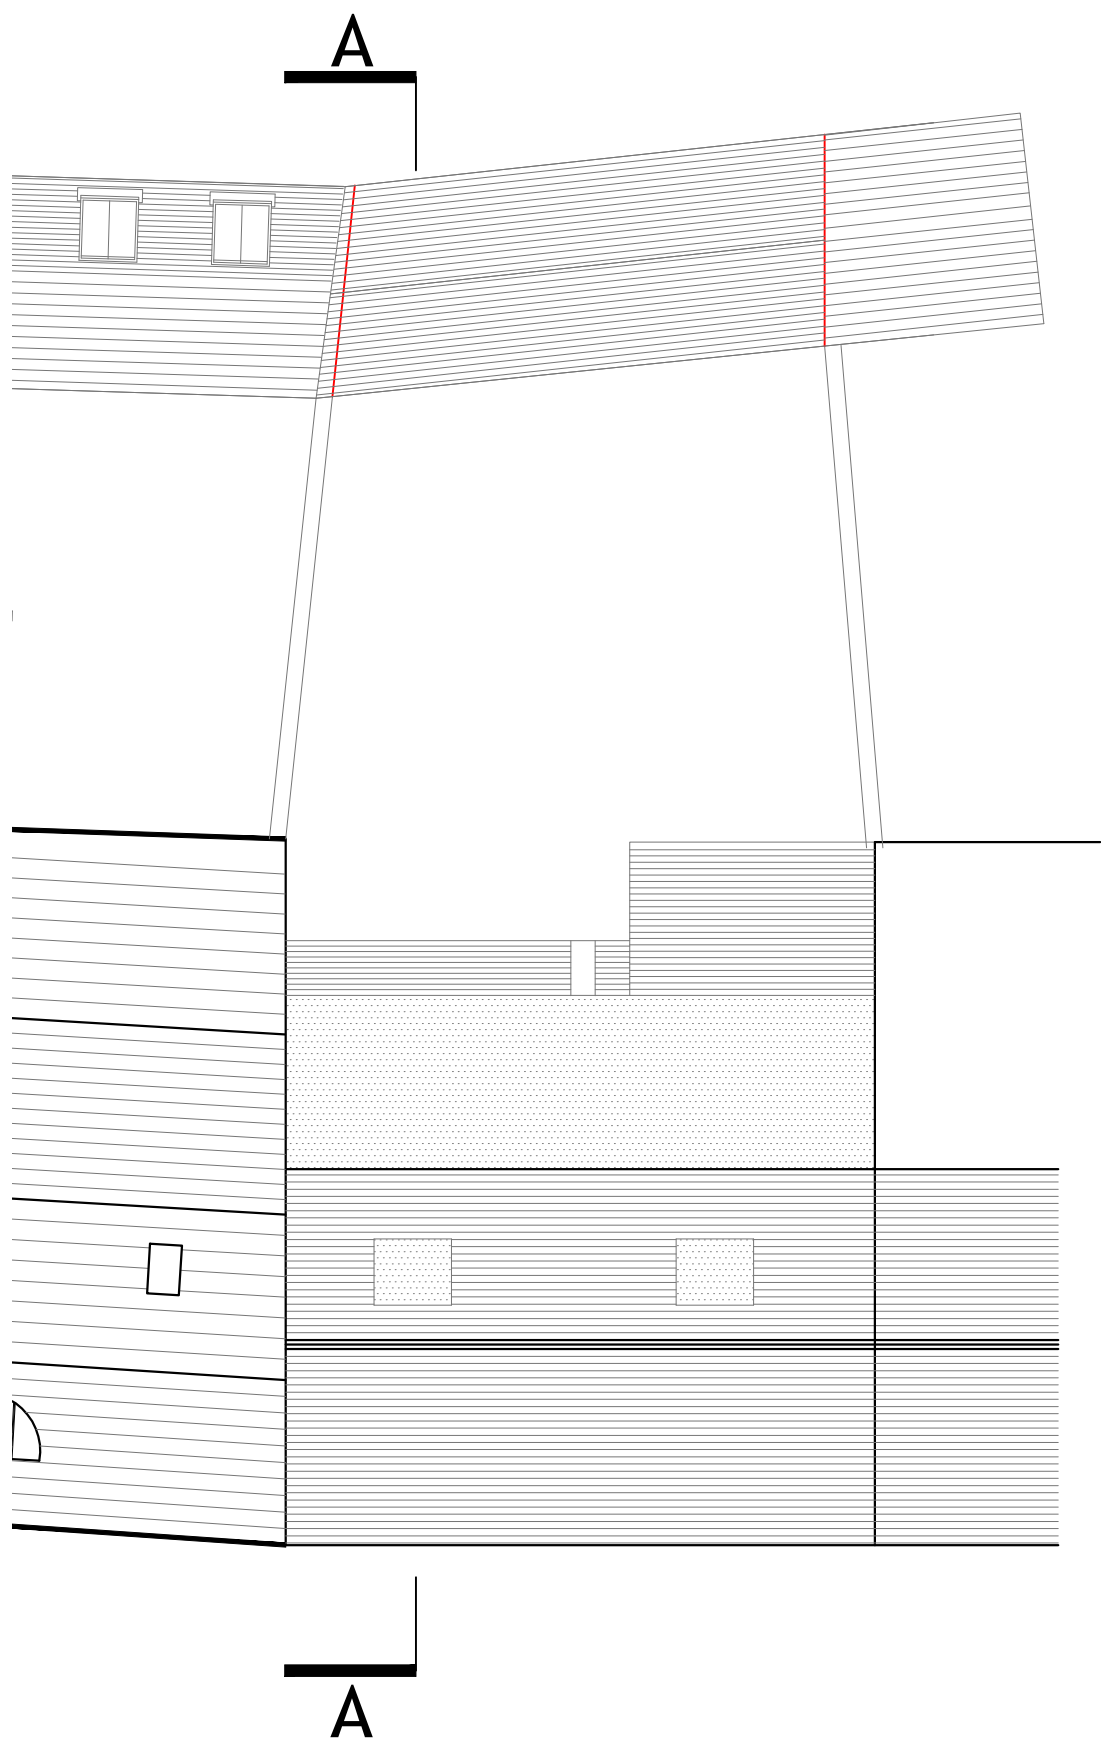


ROOF PLAN  
1:100




FRONT ELEVATION  
[West] 1:100





REAR ELEVATION  
[East] 1:100

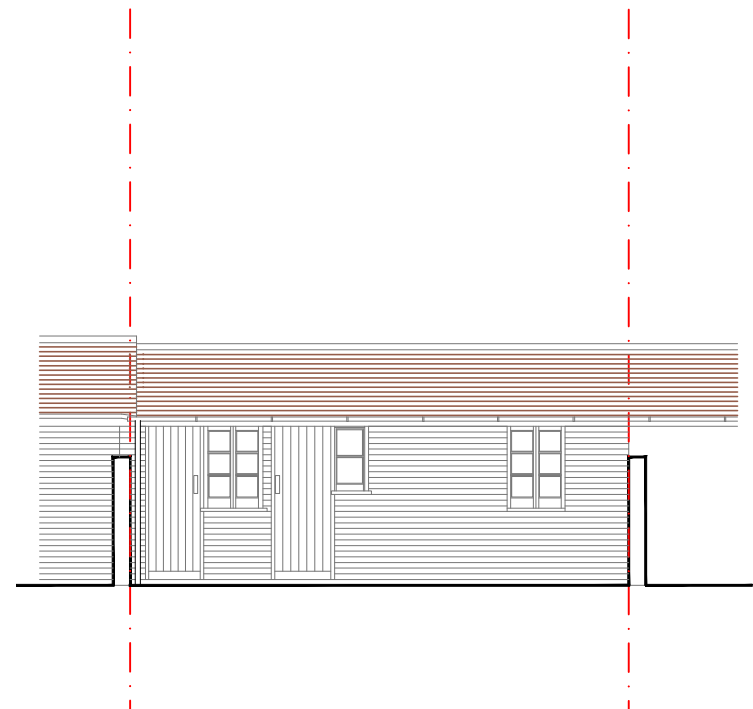


OUTBUILDING FRONT ELEVATION  
[West] 1:100

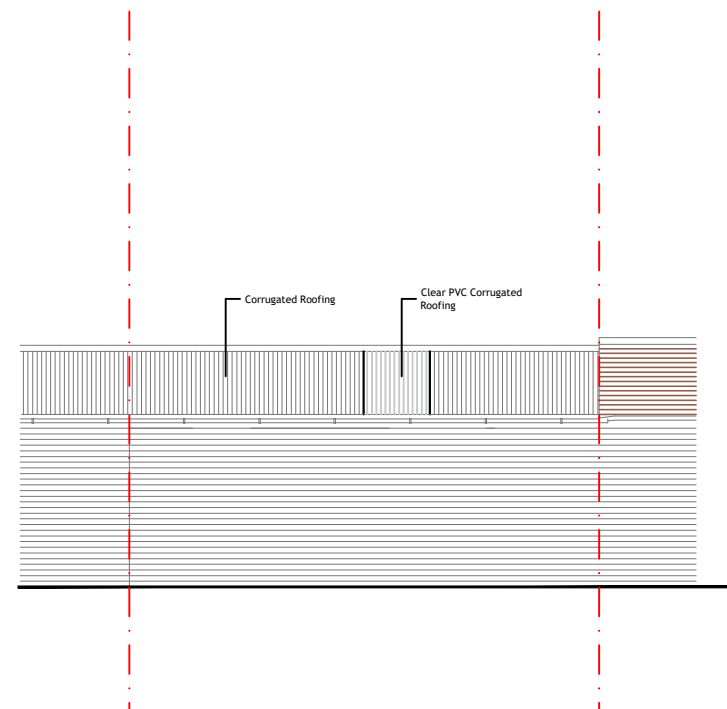

OUTBUILDING REAR ELEVATION  
[East] 1:100

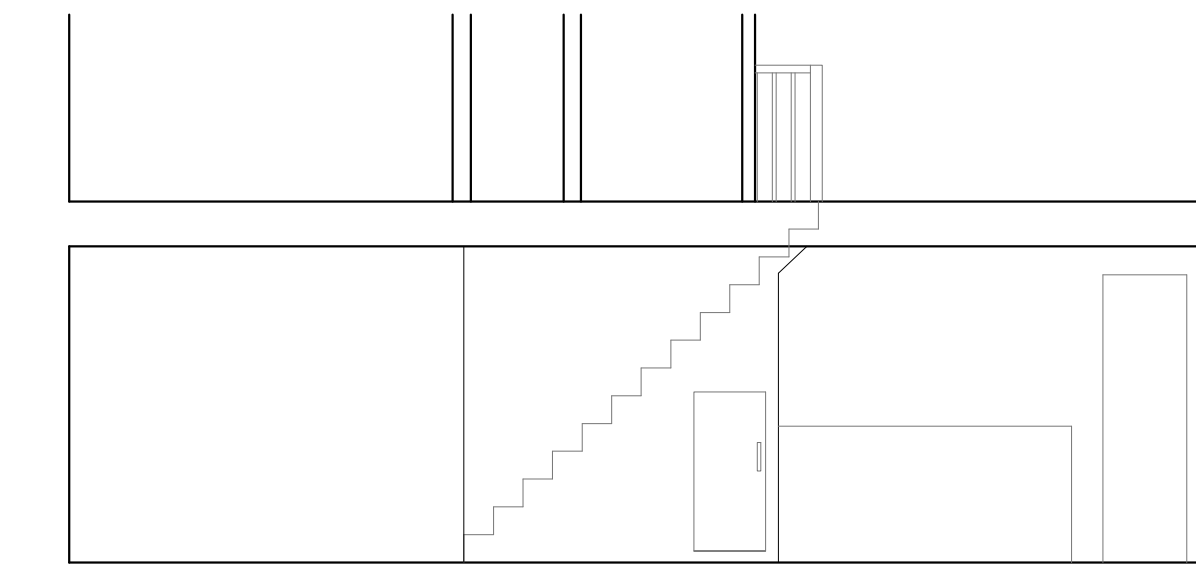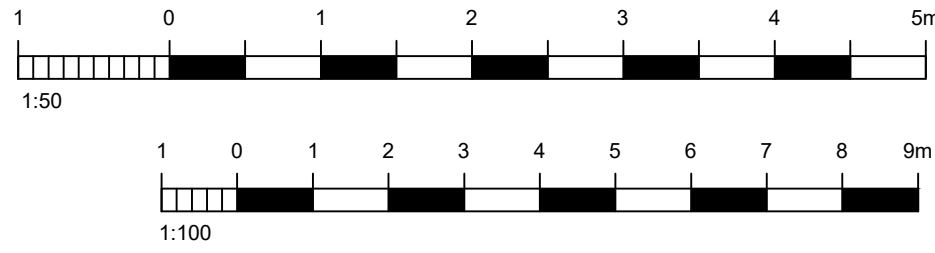


EXISTING INTERNAL KITCHEN ELEVATION B-B  
1:50

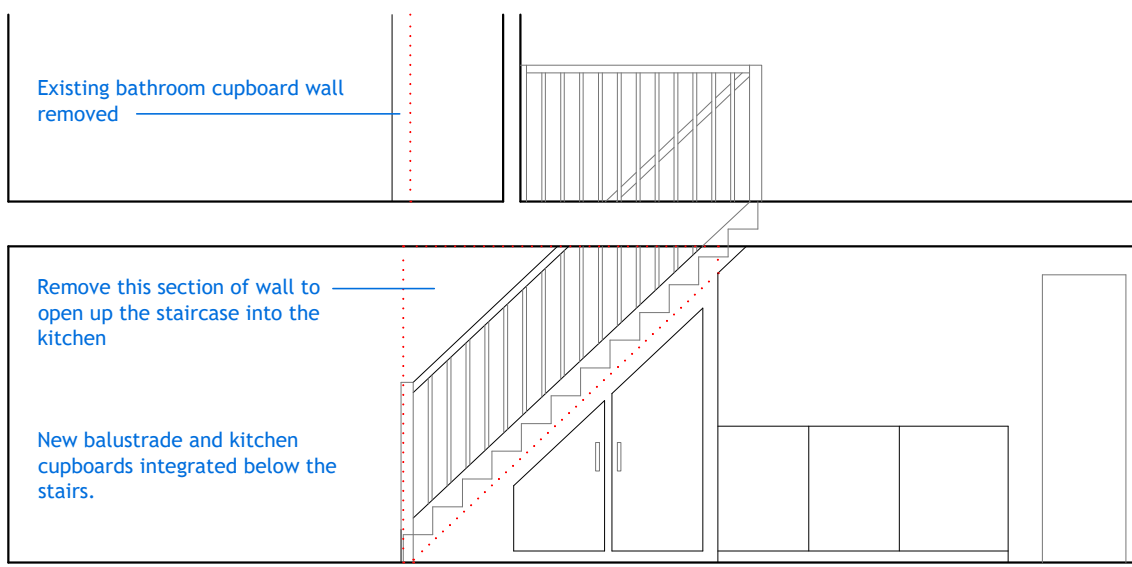


PROPOSED INTERNAL KITCHEN ELEVATION B-B  
1:50


PROPOSED REPLACEMENT  
SECOND FLOOR WINDOWS  
1:10

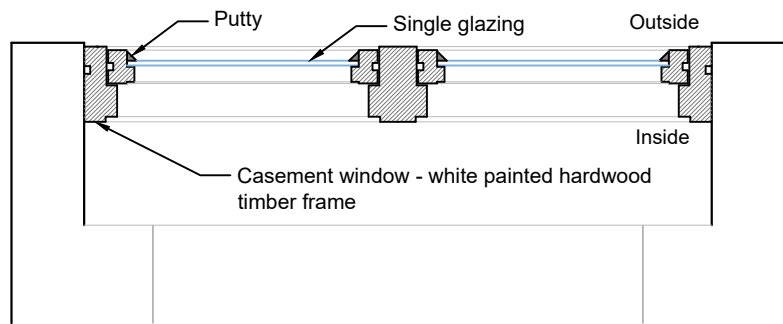

SECTION C-C  
1:10

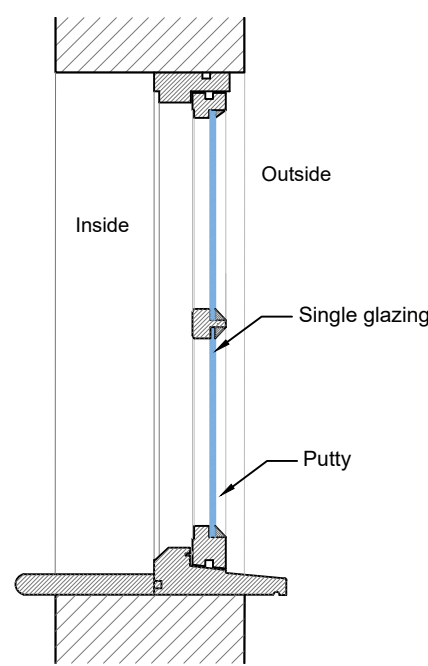

SECTION D-D  
1:10

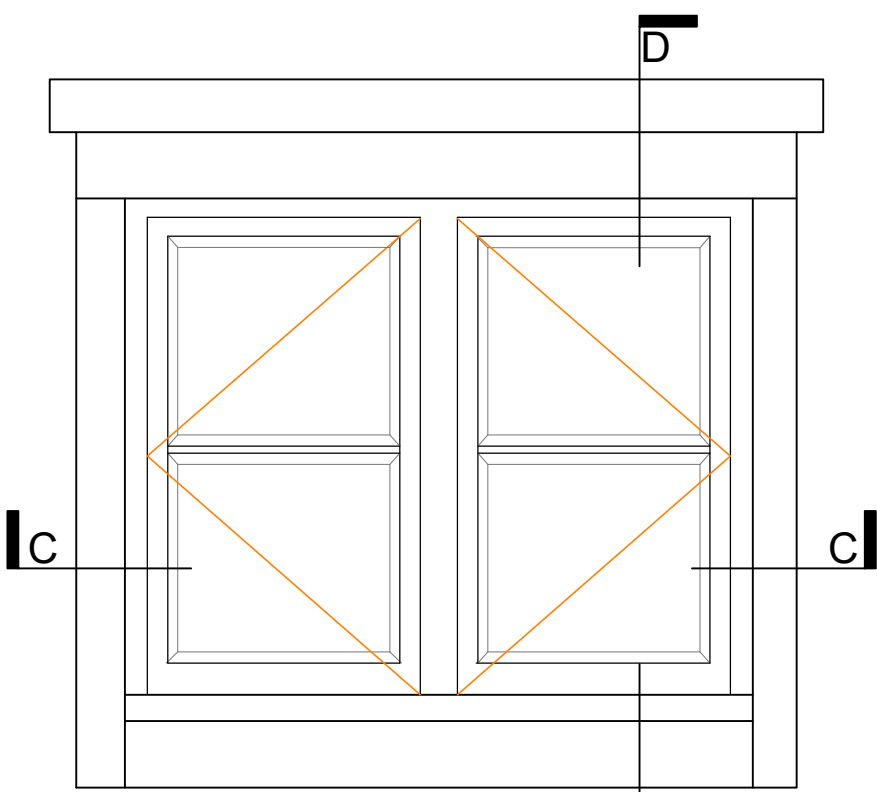

WINDOW ELEVATION  
1:10

NOTES:

Dimensions to be checked on site before commencing work.  
Any discrepancies shall be reported to the architect immediately.

Do not scale from these drawings except for planning purposes.

Use figured dimensions only.

Where applicable this drawing is to be read in conjunction with other consultants' drawings.

All drawings to be read in conjunction with specification and all other drawings including structural engineer and mechanical and electrical drawings / specification

|     |       |                                                           |       |
|-----|-------|-----------------------------------------------------------|-------|
| A   | 16/06 | Internal alterations and replacement second floor windows | NW    |
| REV | DATE  | AMENDMENT                                                 | DRAWN |

**hd**  
architects

Helyer Davies Architects Ltd  
1 The Old Flour Mill,  
Emsworth, PO10 7BT  
01243 370 715

www.hdarchitects.co.uk mail@hdarchitects.co.uk

PROJECT  
DOLPHIN COTTAGE  
SOUTH STREET  
EMSWORTH

DRAWING  
PROPOSED  
Floor Plans  
Sections  
Elevations  
Block & Site Plan

SCALE  
as noted @ A1

|                |           |          |    |
|----------------|-----------|----------|----|
| DATE           | JUNE 2021 | DRAWN    | TP |
| DRAWING NUMBER | 20189-03  | REVISION | A  |