




Proposed Alterations to Front Elevation:

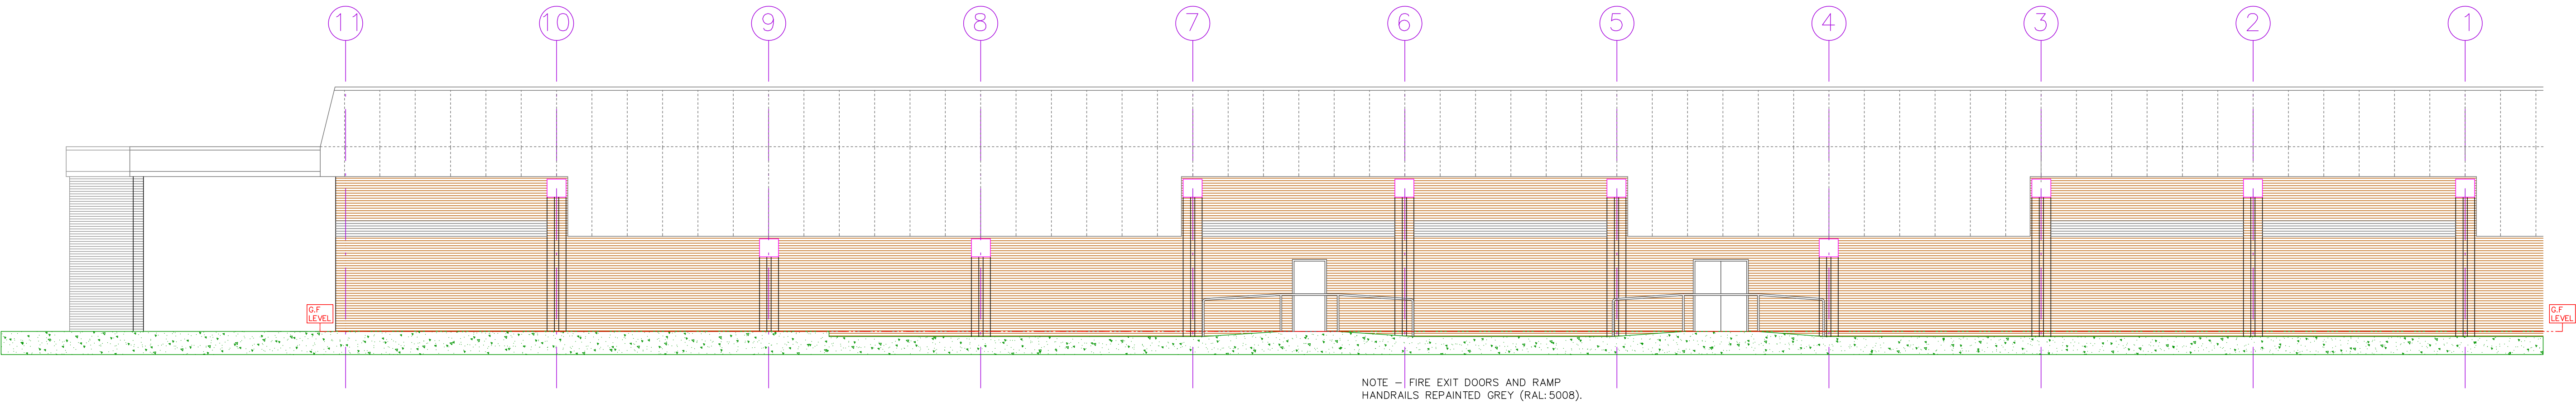

Proposed Alterations to Rear Elevation:

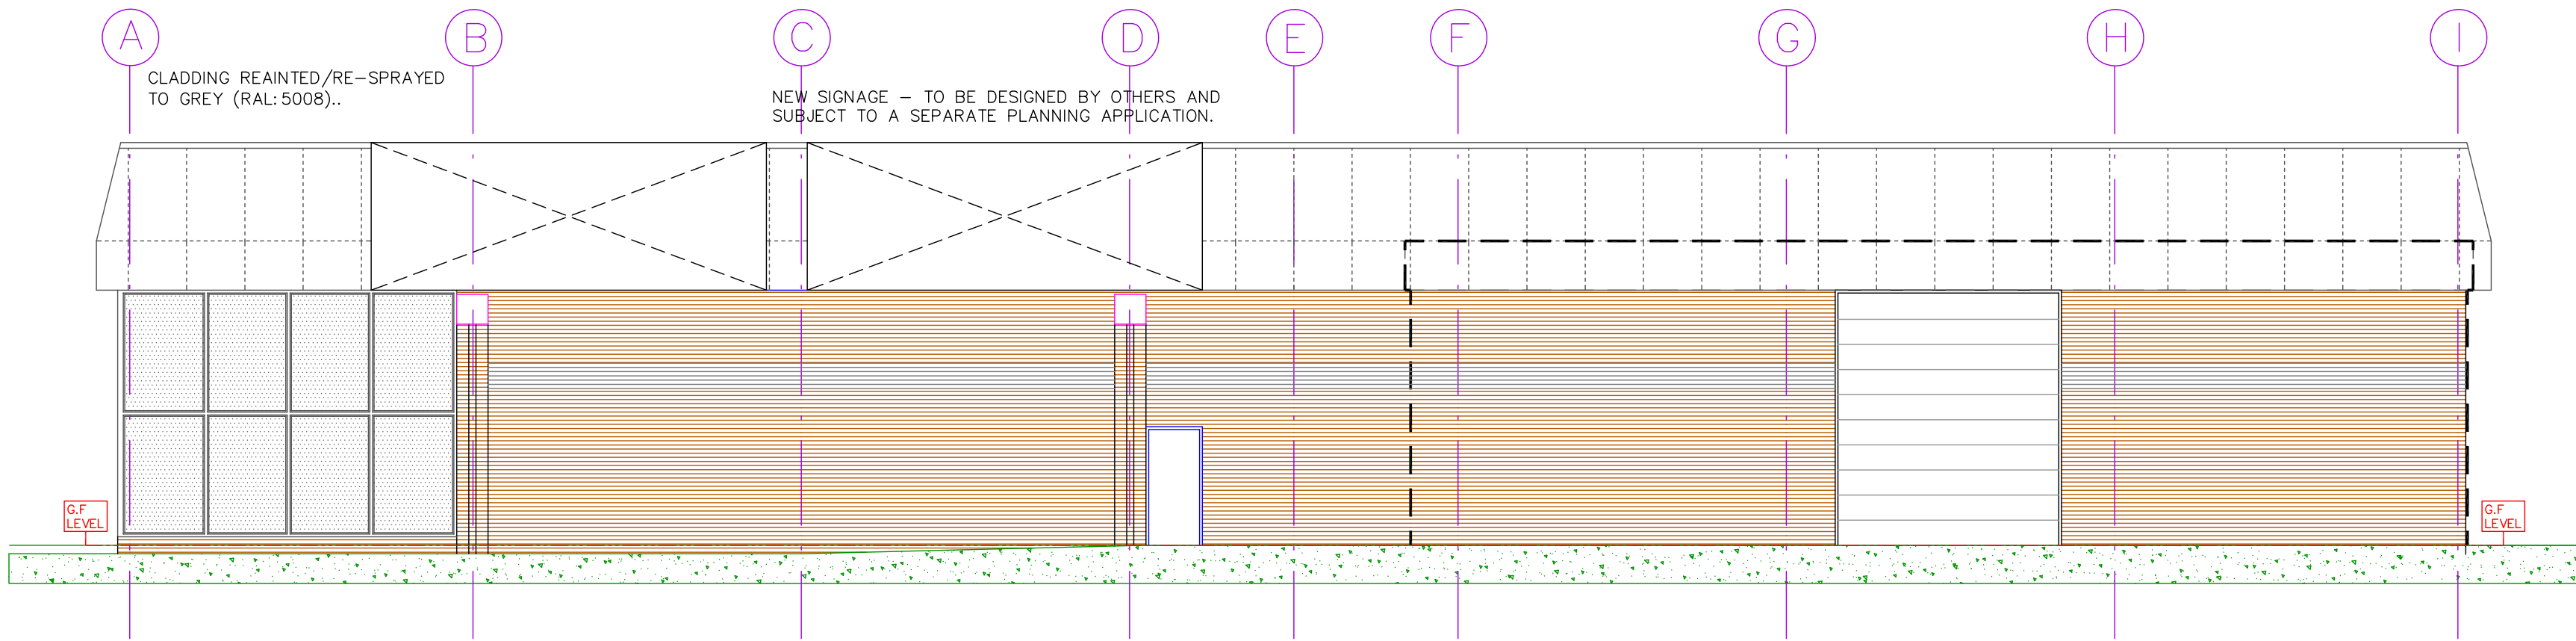

Proposed Alterations to Side Elevation (with Goods Door Shown):

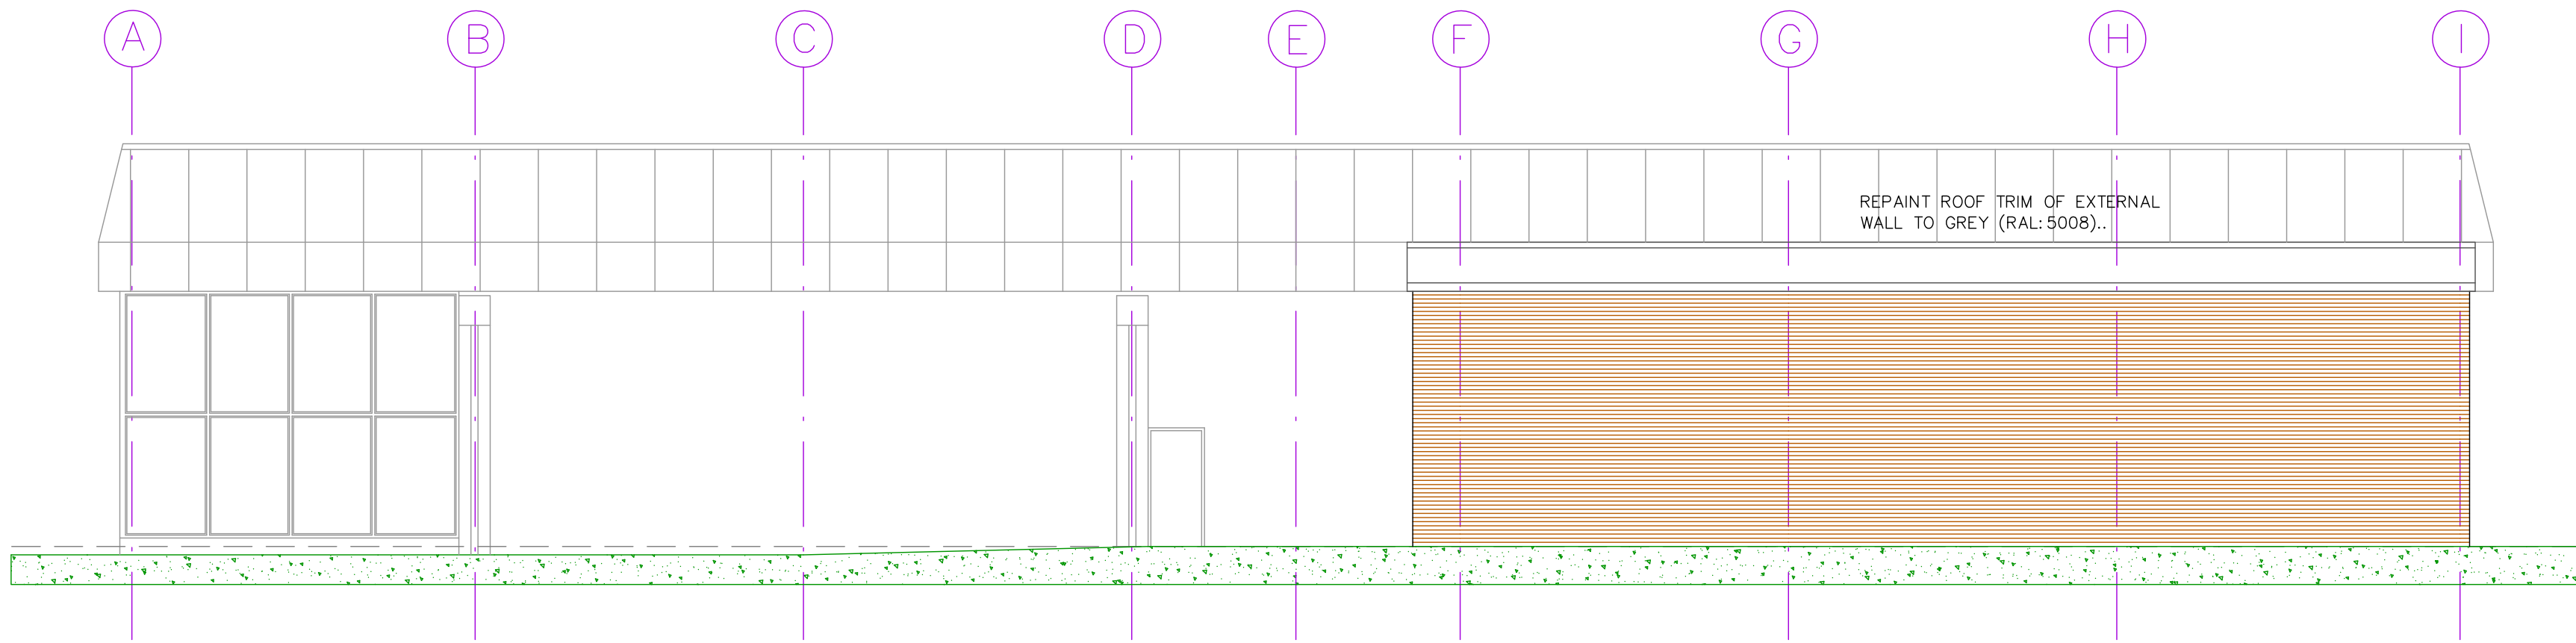

Proposed Alterations to Side Elevation (with External Goods Wall Shown):

All dimensions to be verified onsite by the contractor. This drawing is the property of Sharrock Building Design Limited, and its reproduction is prohibited without the express consent of the owner.

Date	27-10-2016	Surveyed by:	G.G.P
Drawn By	Neil Thompson	Computer Dwg Name	SBD Wickes Waterloo04.dwg

Internal Areas:
TOTAL INTERNAL GROUND FLOOR: 2,522 sqm / 27,148 sqft
TOTAL SITE AREA : 9,175 sqm / 0.92 hectares

PLANNING DRAWING

SHARROCK
Building Design Ltd

CARSON LANE, MELTON, N. HULL, EAST YORKSHIRE, HU14 3HH
TEL: 01462 63929 FAX: 01462 63929 MOB: 0794 555705
E-MAIL: roy@sharrock-bd.co.uk

Client:

Wickes
Let's do it right

Lodge Way House, Lodge Way,
Harlestone Road, Northampton NN57UG

Revisions:

Project Location:

**Wickes,
Rockville Drive,
Waterlooville,
P07 7HR.**

Drawing Title:

**Planning Drawing 4:
Proposed Alterations to
External Elevations**

Drawing No:

SBD/16/2042/P4

Scale:

A0 - 1:100