




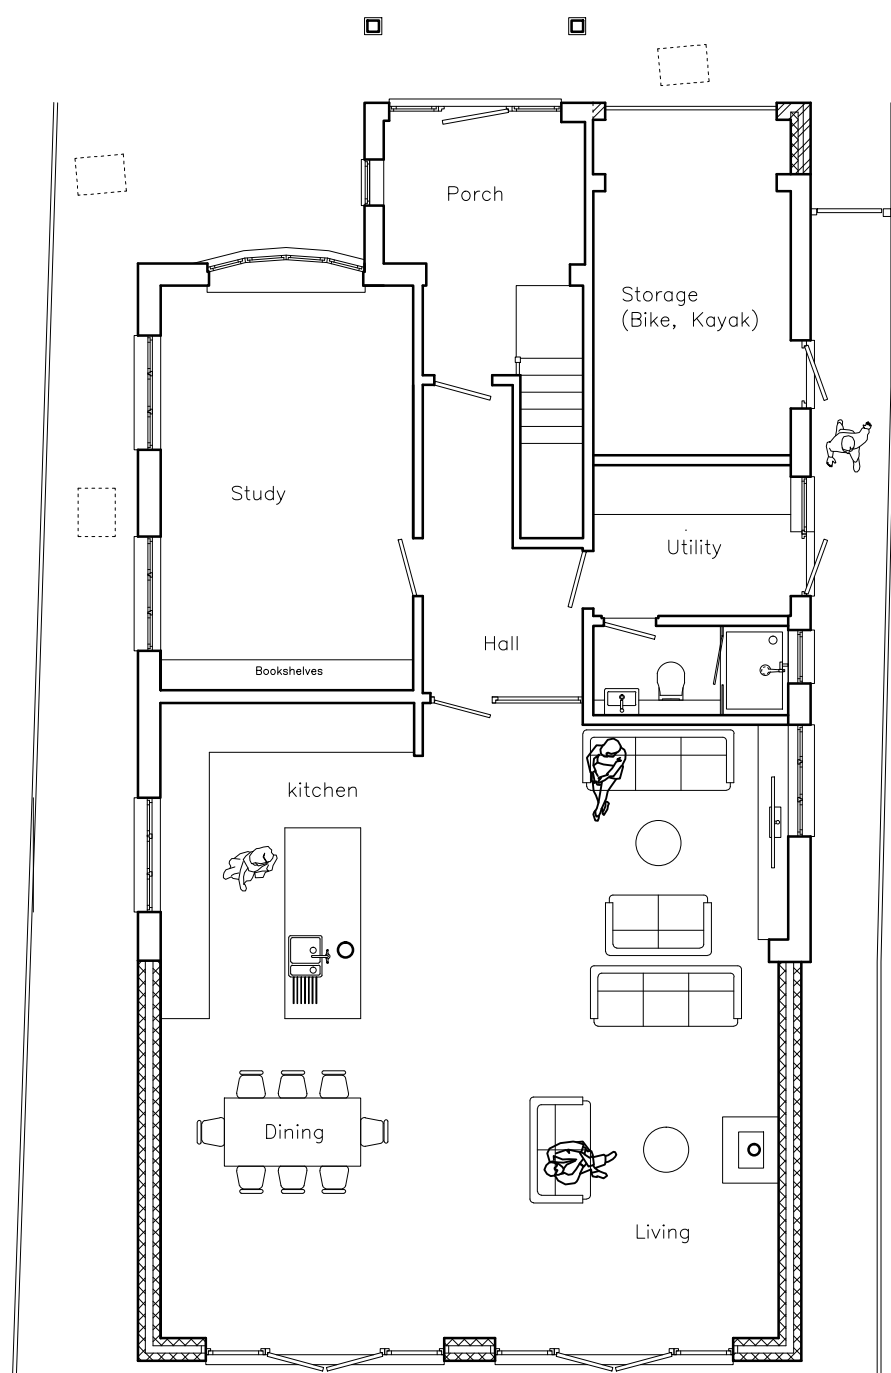

PROPOSED GROUND FLOOR
REF. NO.: BD543 PP01-1

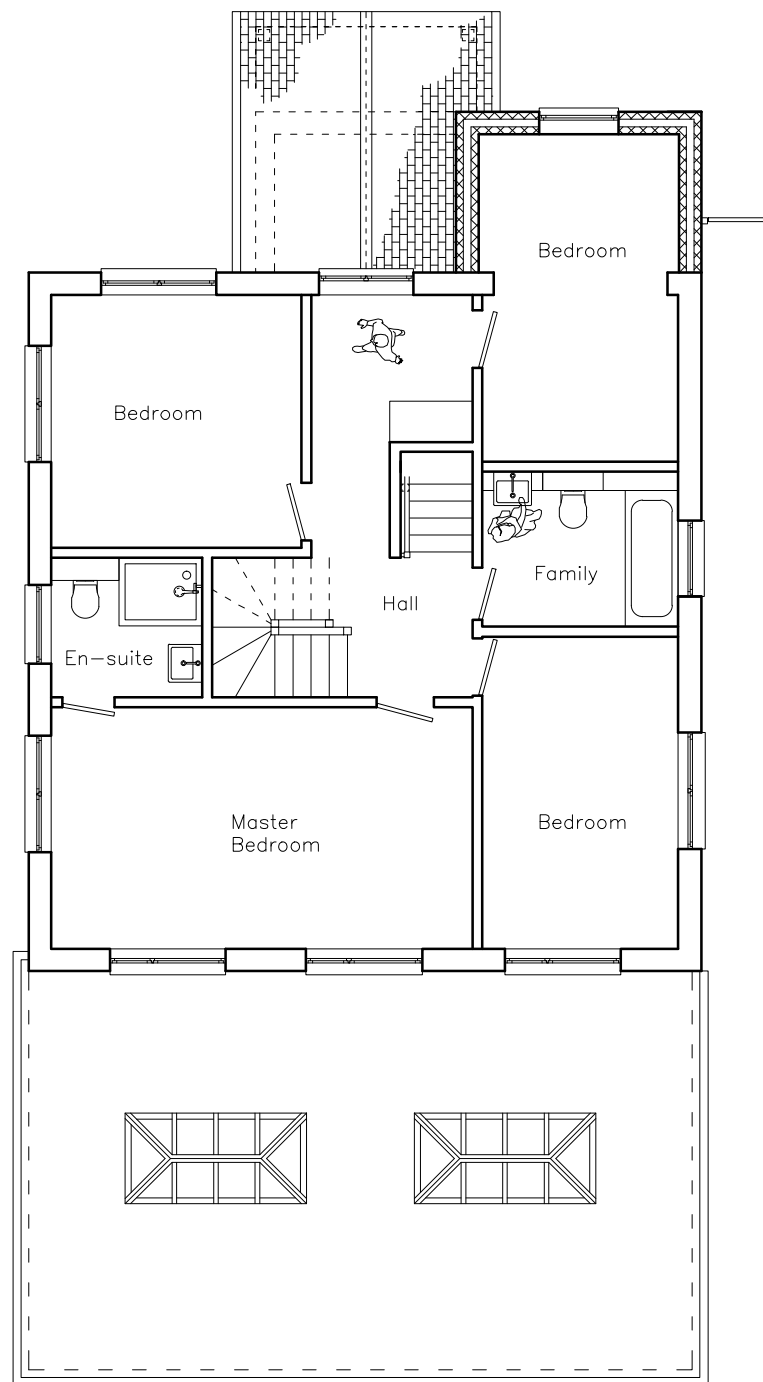

PROPOSED FIRST FLOOR
REF. NO.: BD545 PP01-2

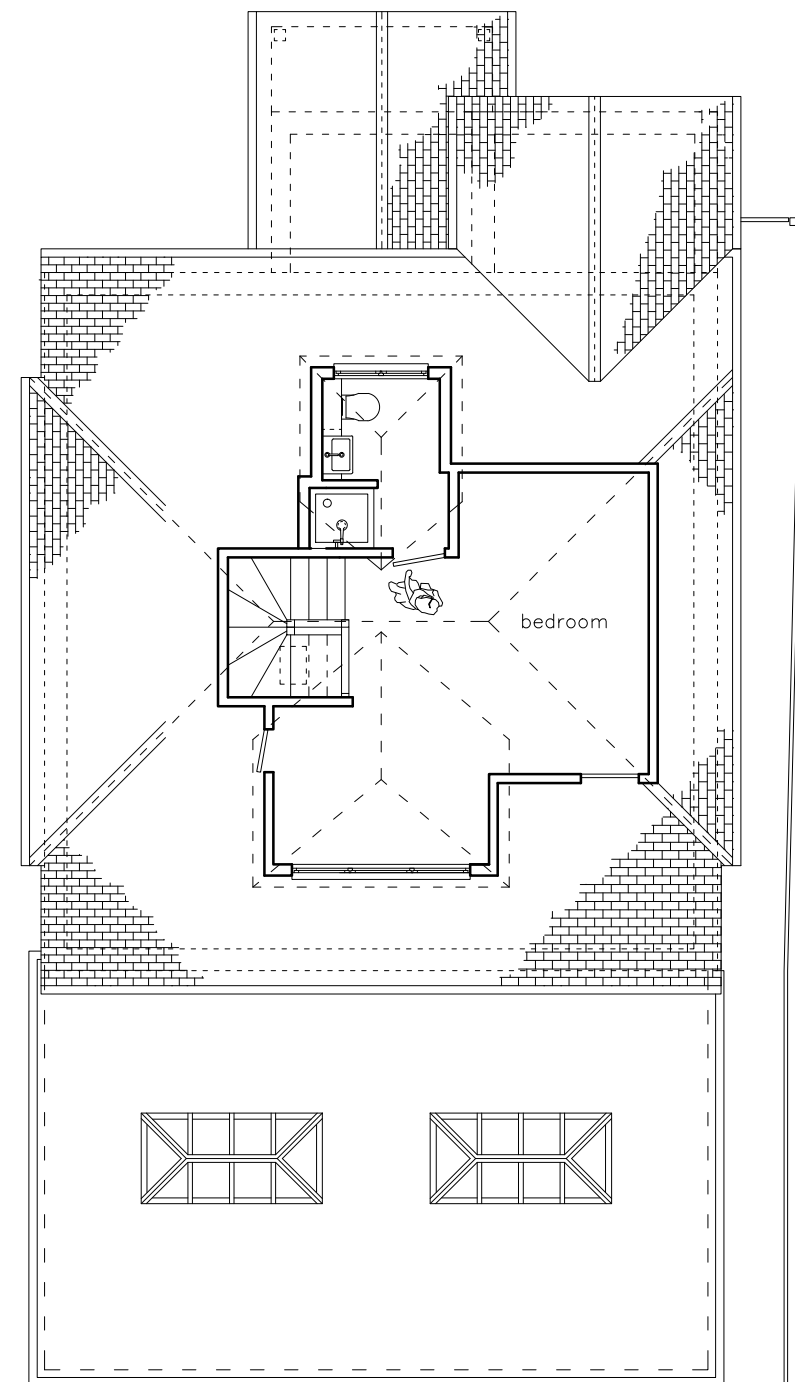

PROPOSED SECOND FLOOR
REF. NO.: BD543 PP01-3



Living Space www.livingspacedesign.com Cedar Field, Five Acres, Funtington, Chichester, West Sussex, PO18 9LX tel: 01243 572604 fax: 01243 575139 Copyright of this drawing is reserved by Living Space. This drawing is not to be scaled for construction except for planning purposes only. All dimensions are to be checked on site prior to construction or manufacture. If there are any discrepancies the designer is to be informed immediately.	PROJECT: 27 PARK CRESCENT, EMSWORTH, HAMPSHIRE PO10 7NT	TITLE: PROPOSED FLOOR PLANS		
	CLIENT: ANDREW AND ELLIE WALKER	JOB NO.: BD543		
		DWG. NO.: PP01-1,2,3		
		SCALE: 1:100 @ A3		
		DATE: 04 05 2016	REV.: J	DRAWN BY: J.L.