
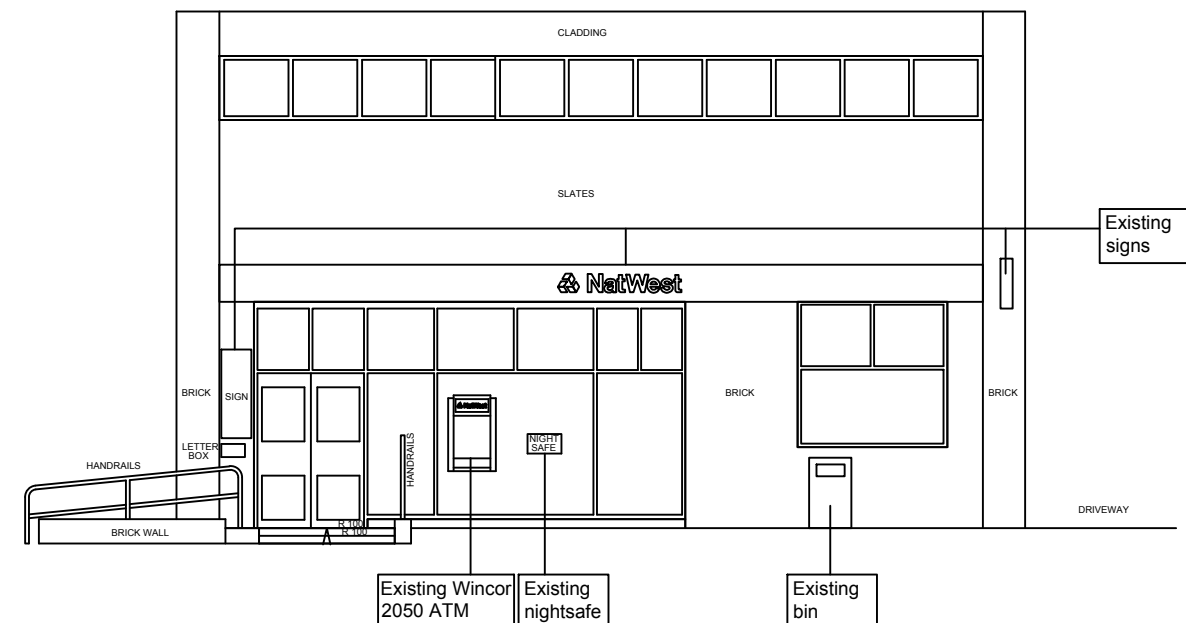


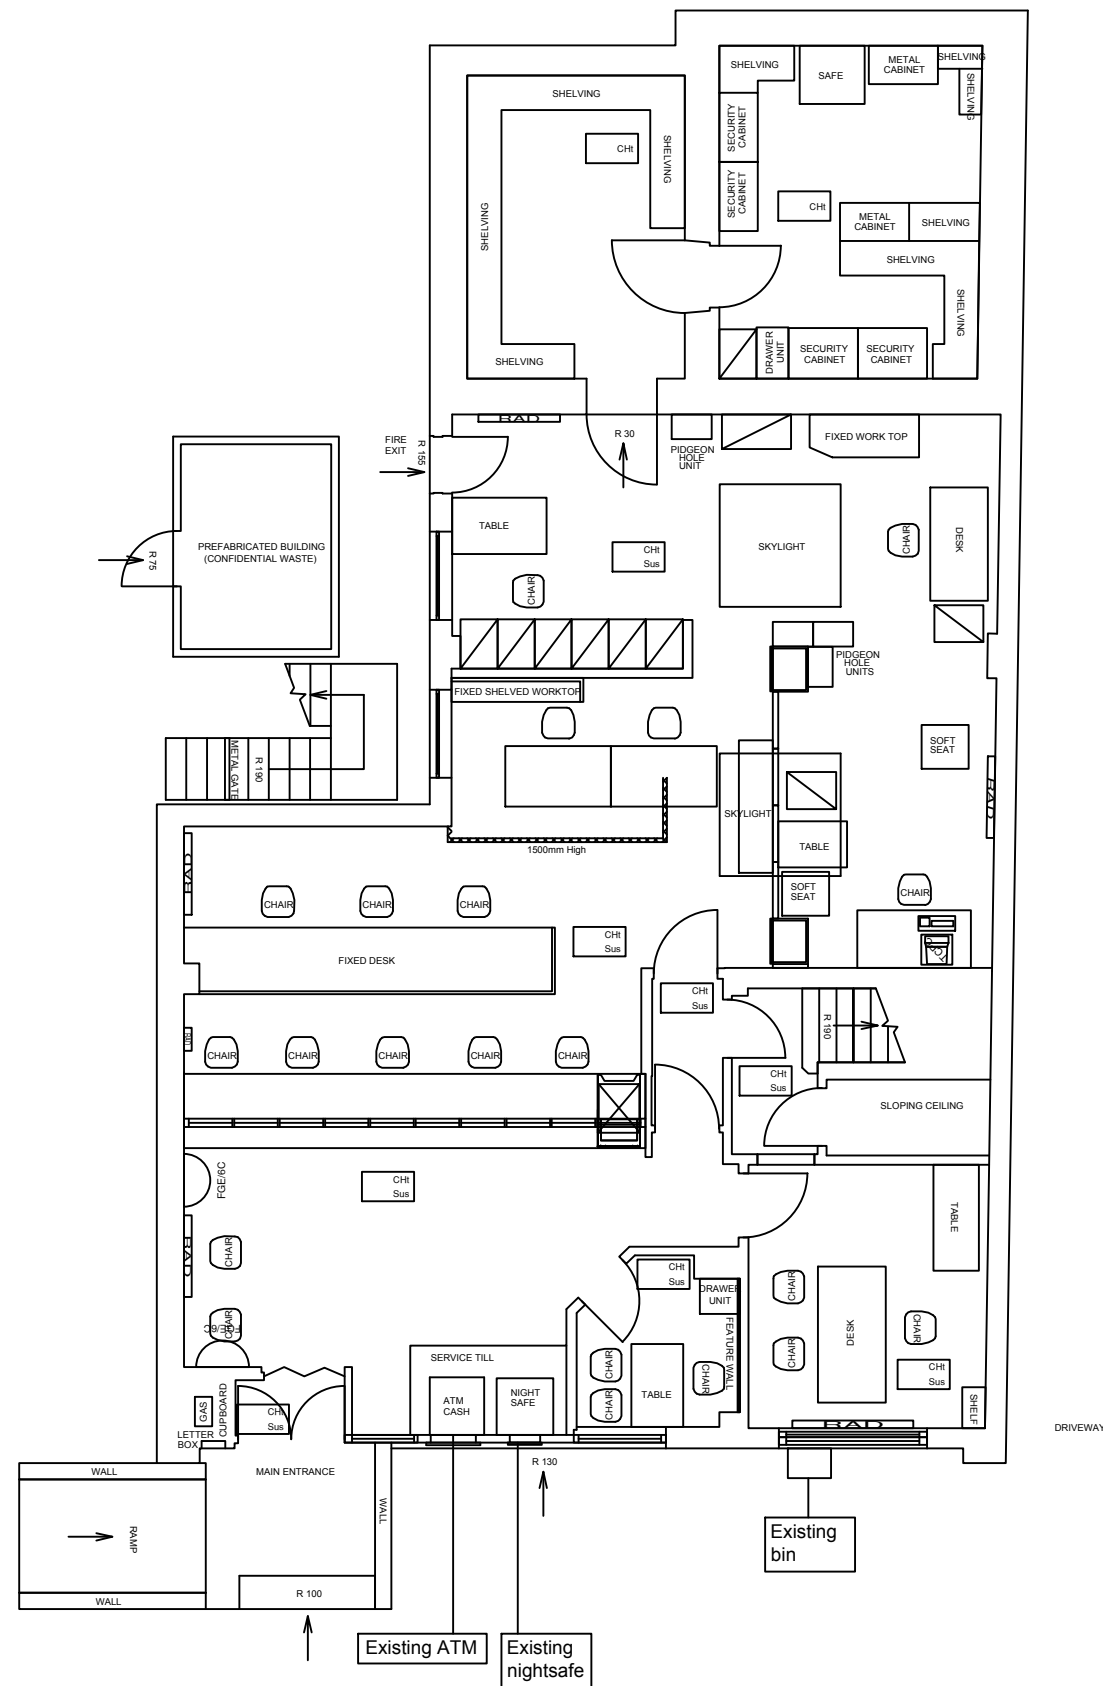

CB Currie & Brown Dashwood House, 69 Old Broad Street, London. EC2M 1QS Providing Constructive Solutions	Client		Scale	Rev	Date	Amendments	Notes
	Royal Bank of Scotland		1:100 @ A3				
	Project		Date				
	RBS Branch Closures		03/11/2015				
	Drawing Title		Drawing No.				
	Existing ground floor plans, elevations and photographs		200306/HAL/D01				
							Rev.