



Existing
Ground Floor Plan

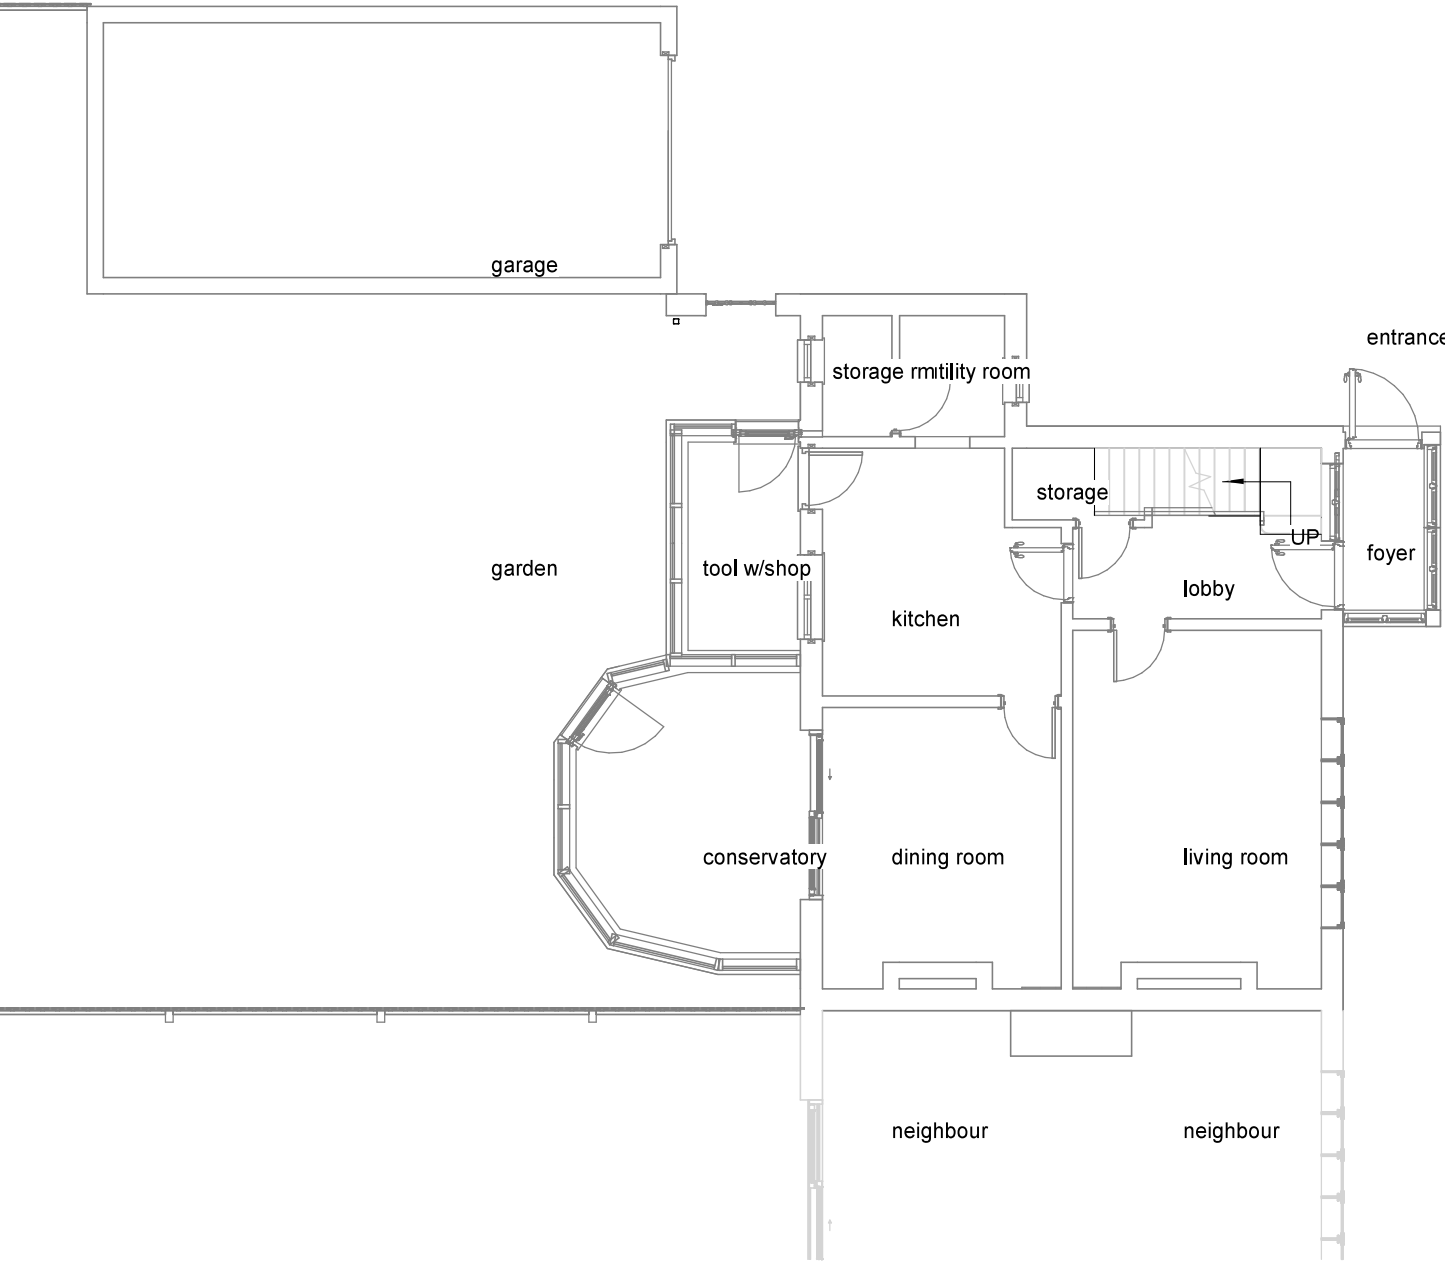


Proposed
Ground Floor Plan

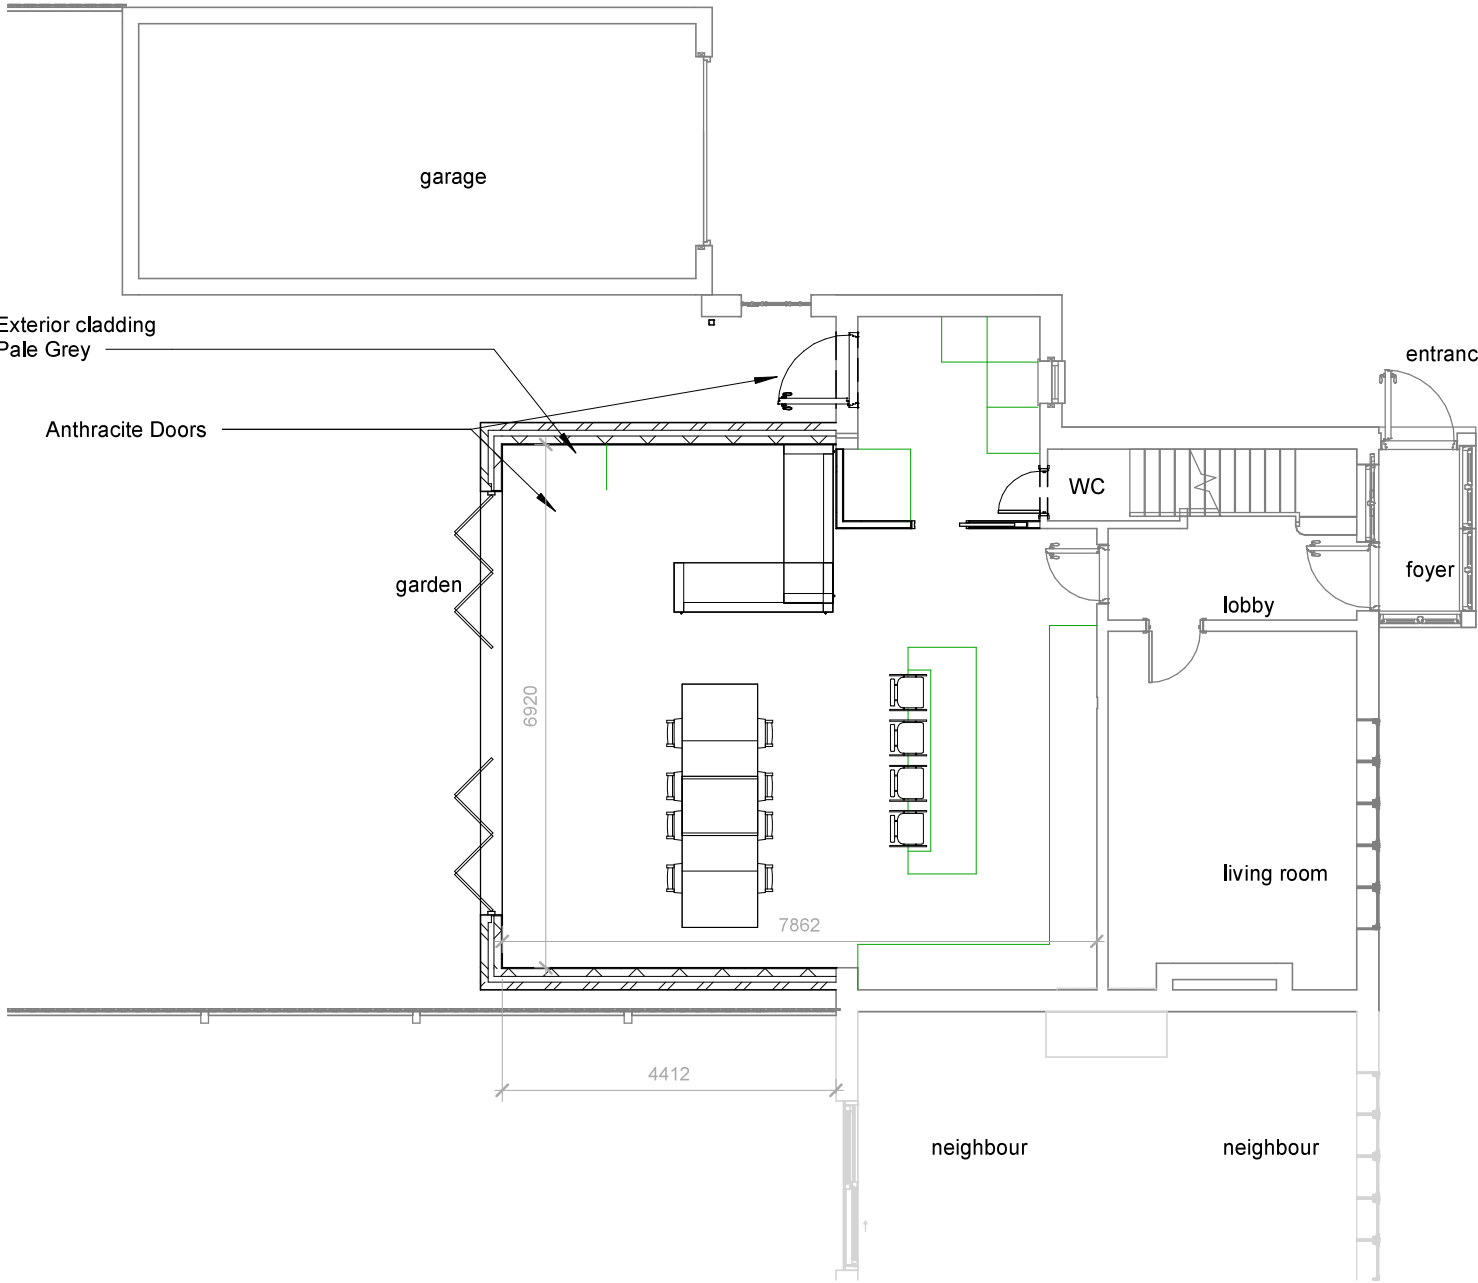

First Floor - No Change

1:500		50
1:200		20
1:100		10
1:50		5

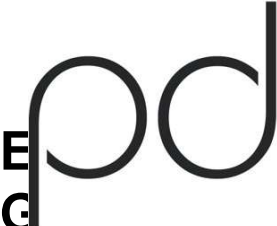

parkers

executive

design

All measurement to be checked on site prior to any commenment
(C) Copyright of Parkers Design (Southern) Limited. Any reproduction of these drawings will require written authority from the copyright owner.

Parkers Design Limited - The Studio @ 90, PO9 2PR

www.pexd.co.uk - info@pexd.co.uk - 07776 008822

PROJECT	36 Lower Road	
SHEET	Ground Floor	

CLIENT Owner			
Date	Issue Date	Scale (@ A3)	1 : 100
Drawn by	SW	DRAWING NUMBER P200	REV
Checked by	SR		