



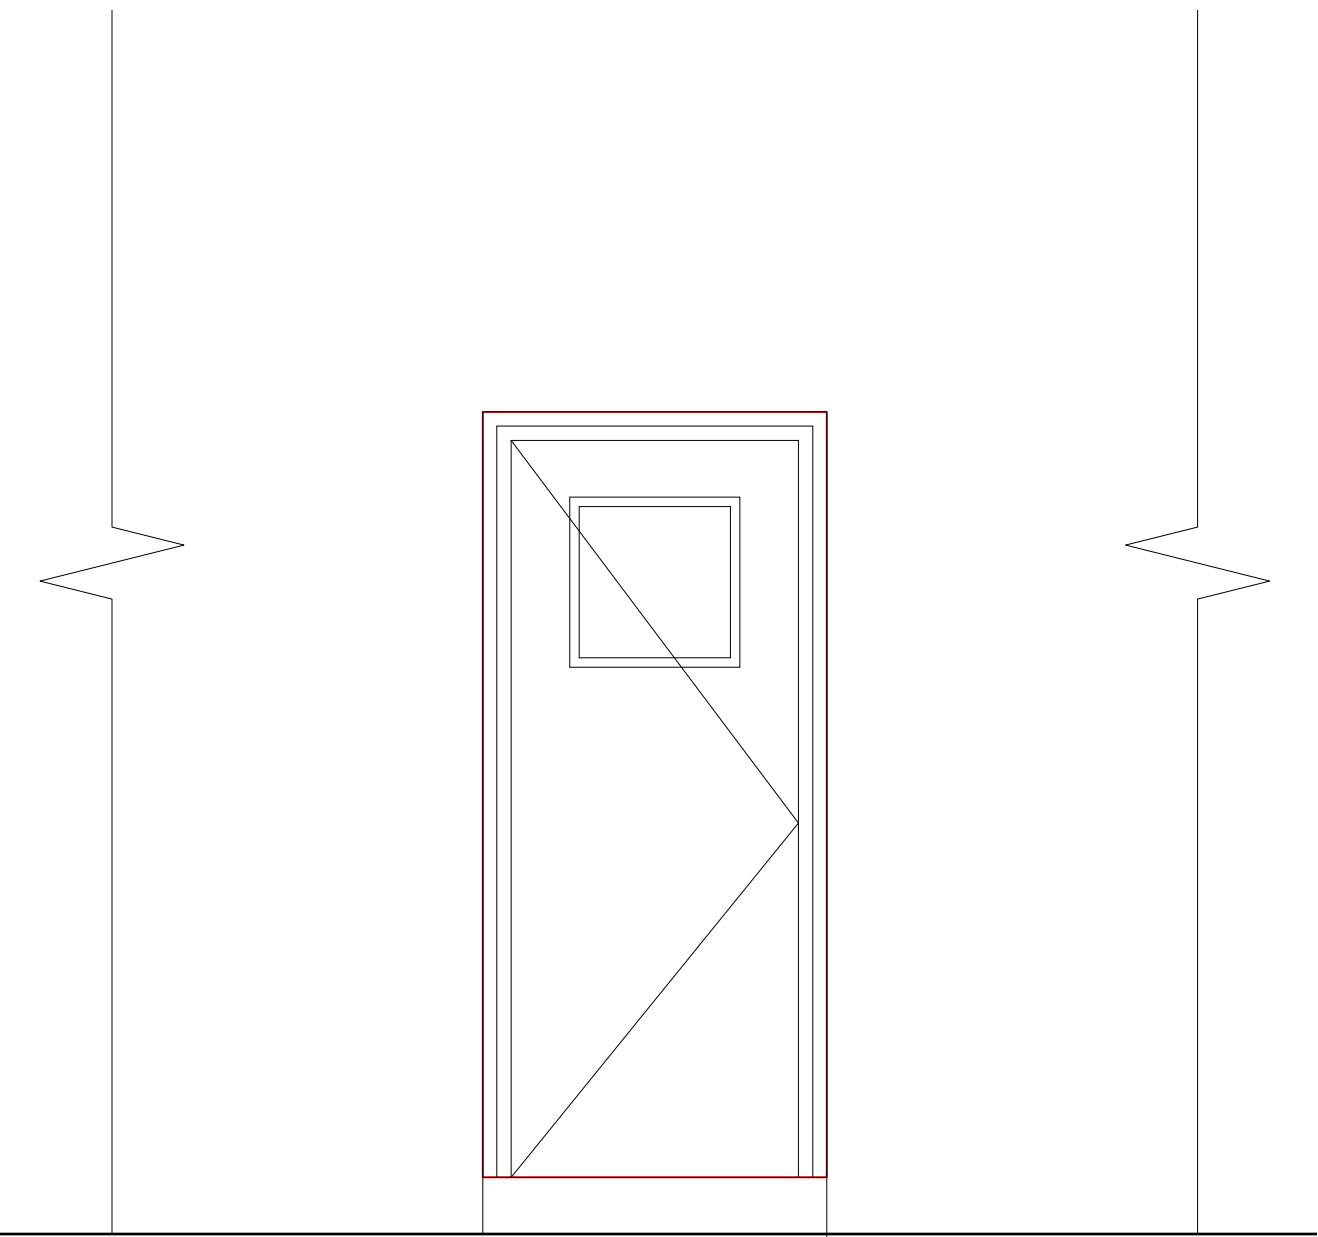

EXISTING ELEVATION A

Scale 1:20 @ A1

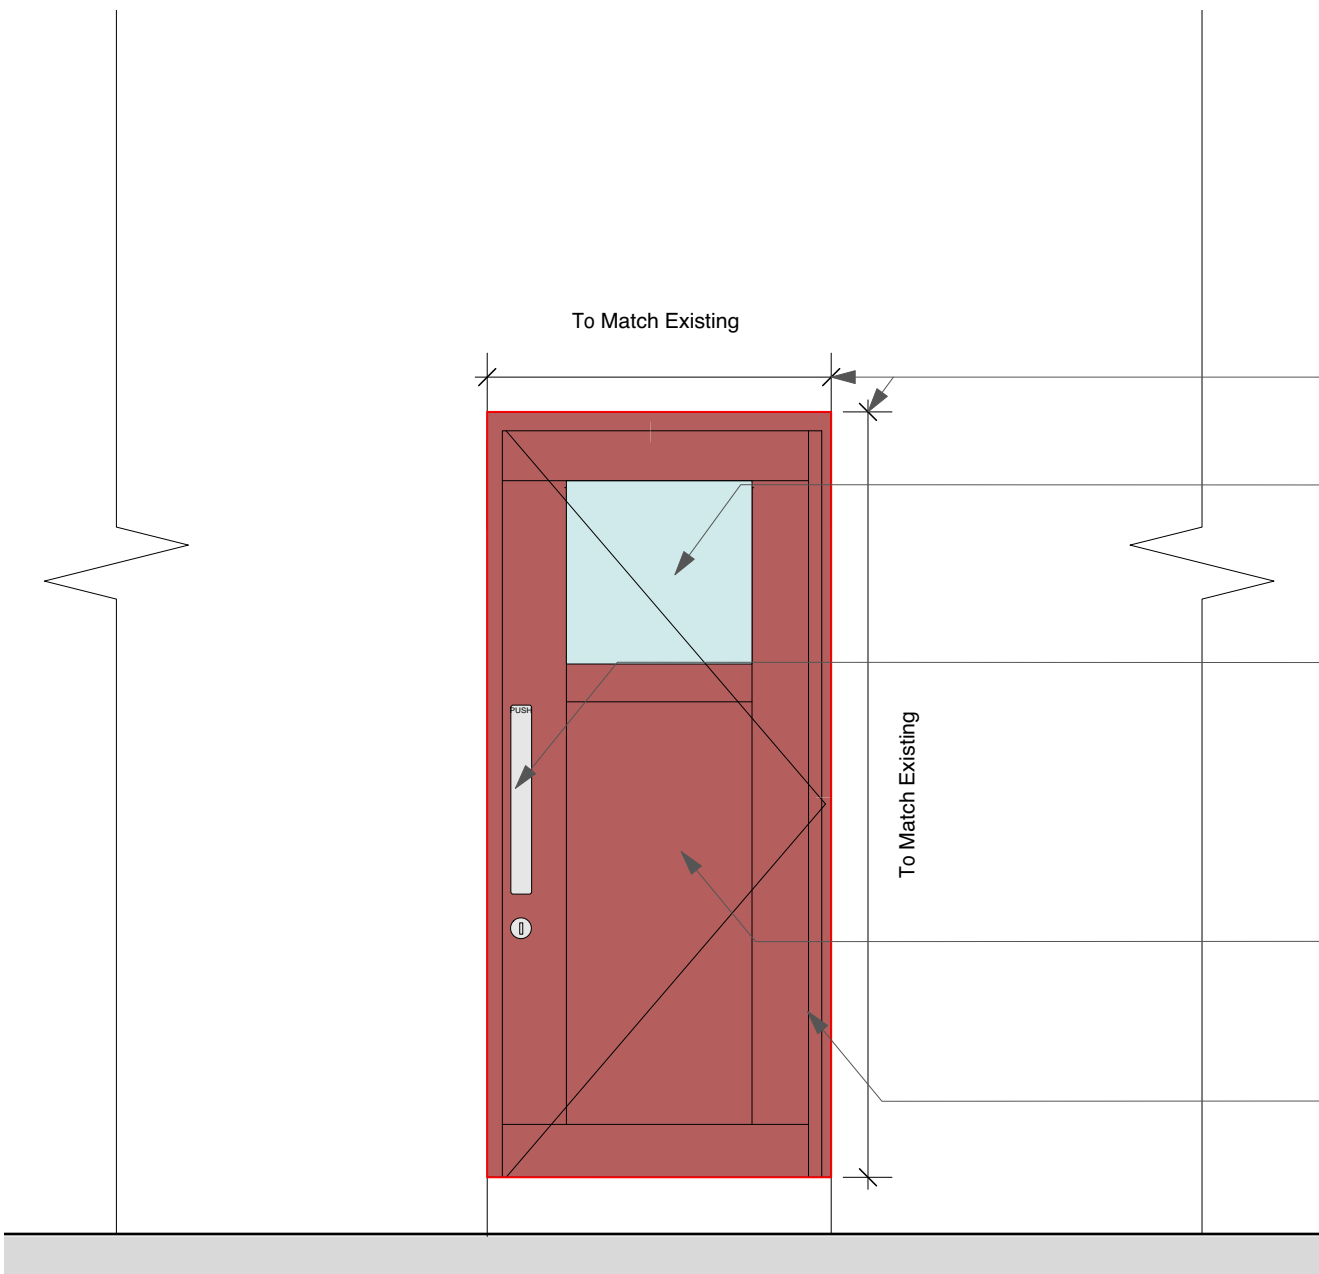

PROPOSED ELEVATION A

Scale 1:20 @ A1

- Existing structural opening to be retained.
- Clear laminate glazing
- 400mm anodised push plate.
- Red colour finish to the doors, to match the existing Elevation B door.
- Aluminium door and frame to match the existing.




EXISTING ELEVATION IMAGE A

Not To Scale




SITE PLAN KEY

Not To Scale

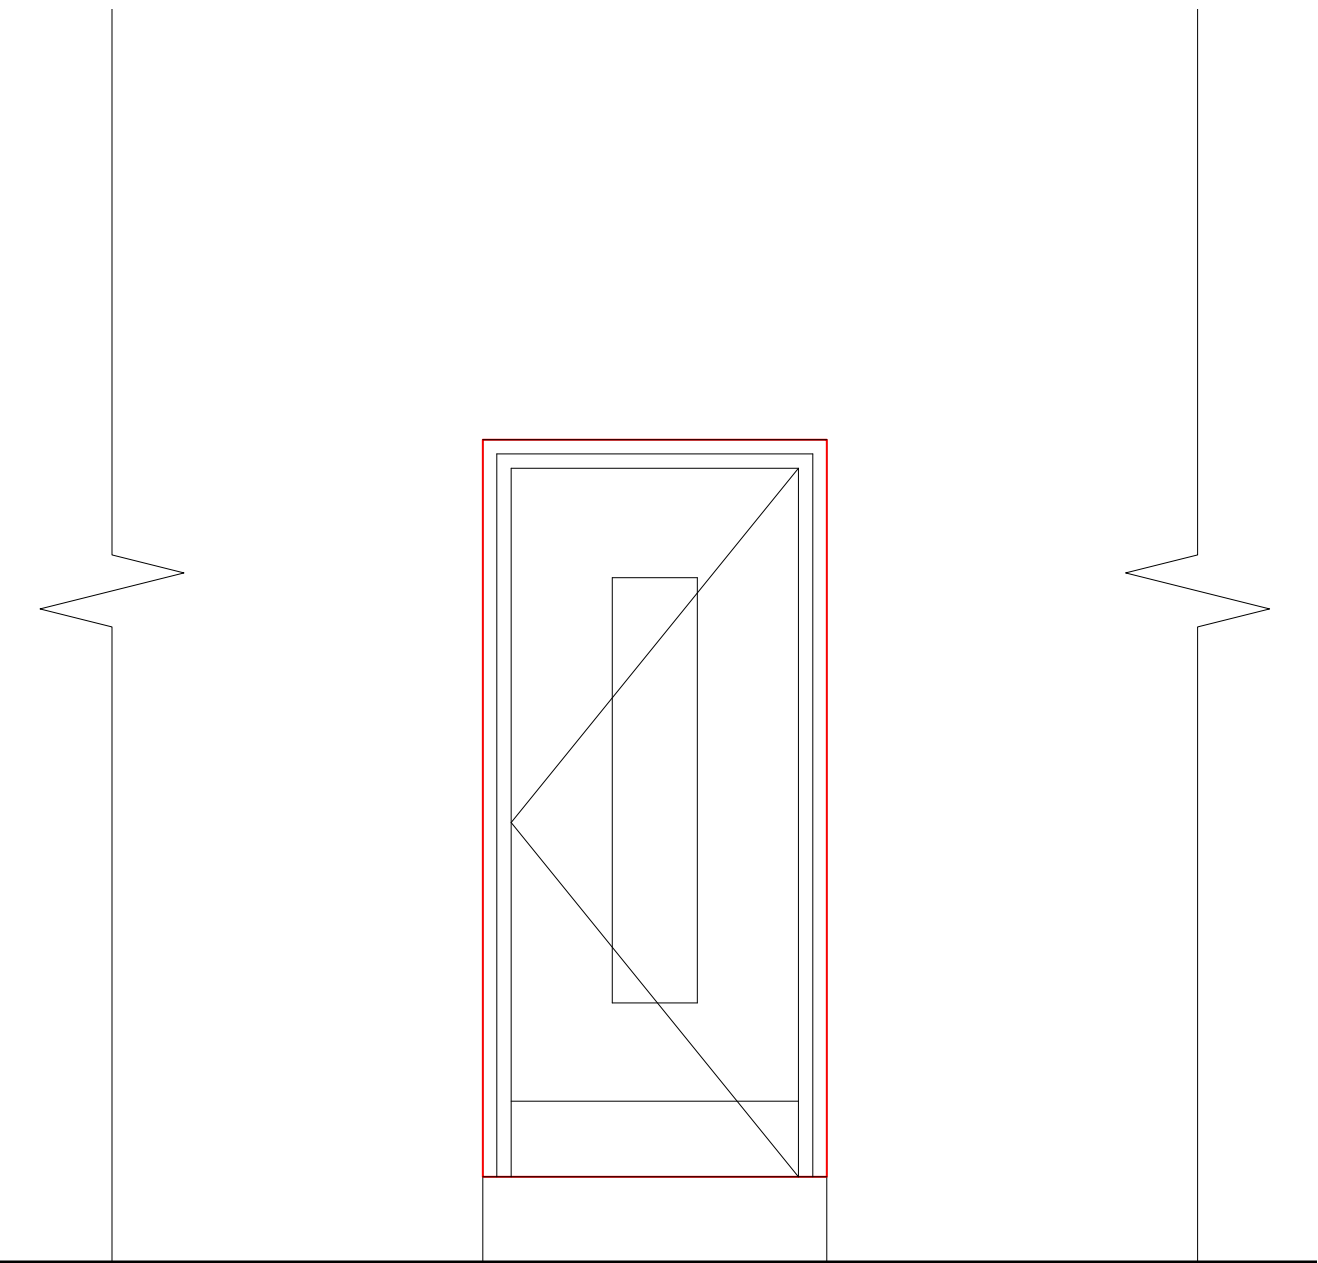

EXISTING ELEVATION B

Scale 1:20 @ A1

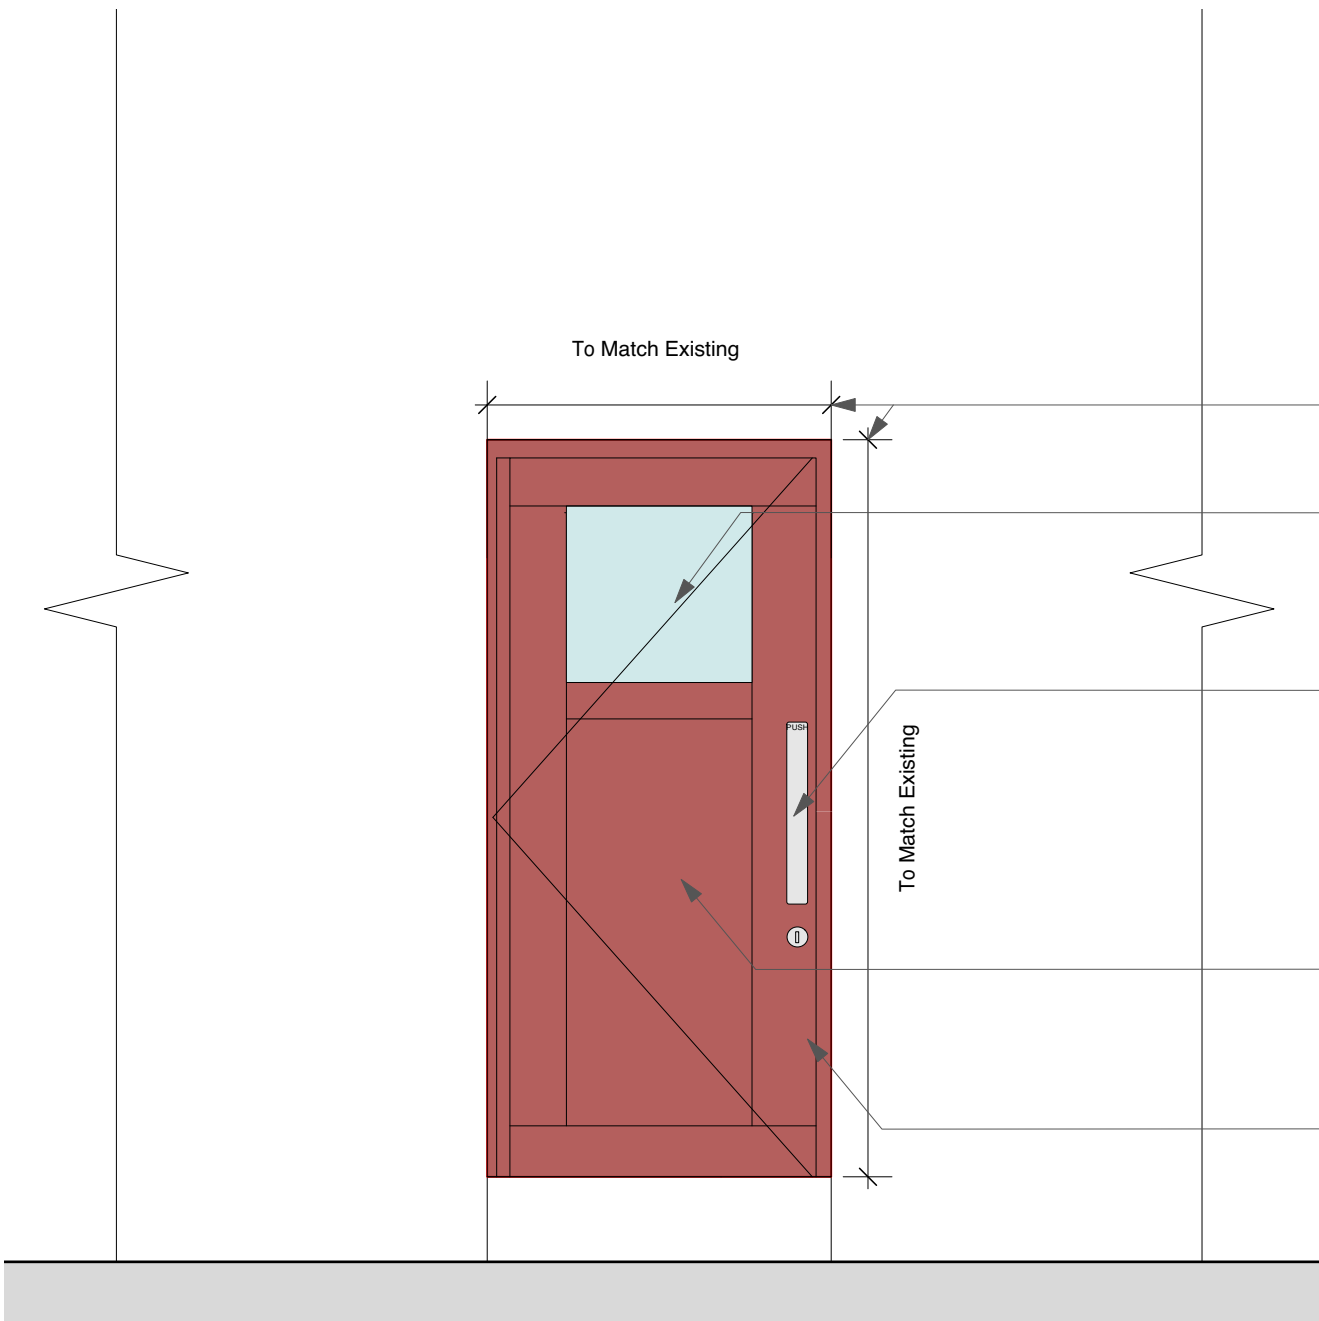

PROPOSED ELEVATION B


Scale 1:20 @ A1

- Existing structural opening to be retained.
- Clear laminate glazing
- 400mm anodised push plate.
- Red colour finish to the doors, to match the existing door.
- Aluminium door and frame to match the existing.



EXISTING ELEVATION IMAGE B

Not To Scale

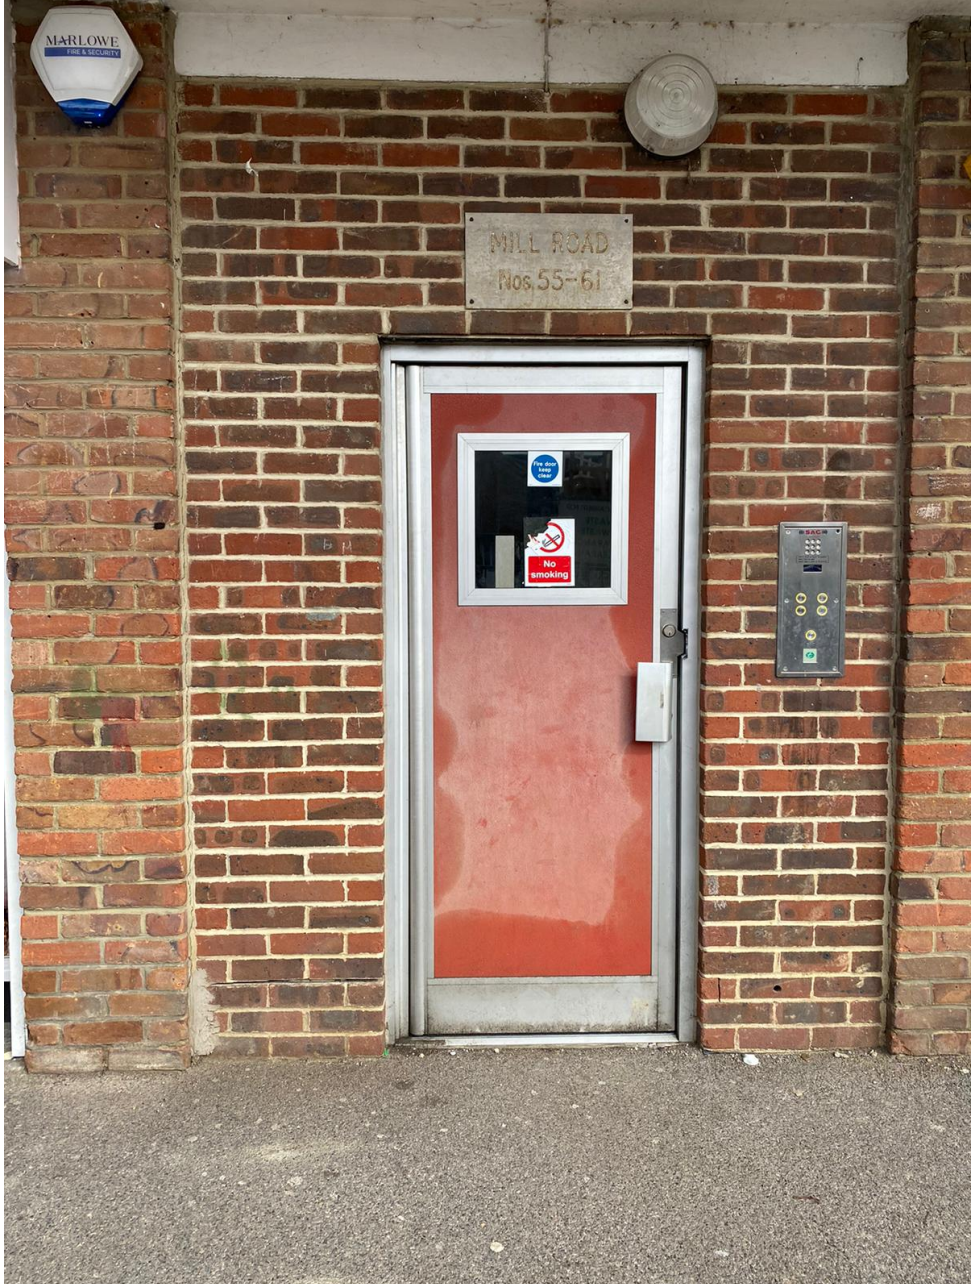

EXISTING EXAMPLE DOOR IMAGE

Not To Scale

EXISTING AND PROPOSED ELEVATIONS



Scale 1:20 @ A1



Chartered Architects
Chartered Building Surveyors
Interior Designers
CDM Services

3 GP Centre, Yeoman Road,
Ringwood, Hampshire, BH24 3FF
+44 (0)425 472 833
www.kendallkingscott.co.uk

© Copyright Do not scale this drawing

Only to be used on the site for which designed. The electronic transmission of design information contained in this drawing is carried out entirely at the User's risk and Kendall Kingscott Ltd. will have no liability for any errors or inaccuracies arising herefrom. The production of amended or updated information from the said design information by the User is entirely the responsibility of the User and Kendall Kingscott Ltd. shall have no responsibility in respect thereof whatsoever.

P1 05/08/21 JG EM Planning Issue.

Rev Date By App Note

Drawing Title

Existing and Proposed Elevations

Project

Door Replacements

Client

The Guinness Partnership

Project Number

210383-1500

Drawing Number

JG EM

Revision

P1

Purpose/Status

PLANNING