




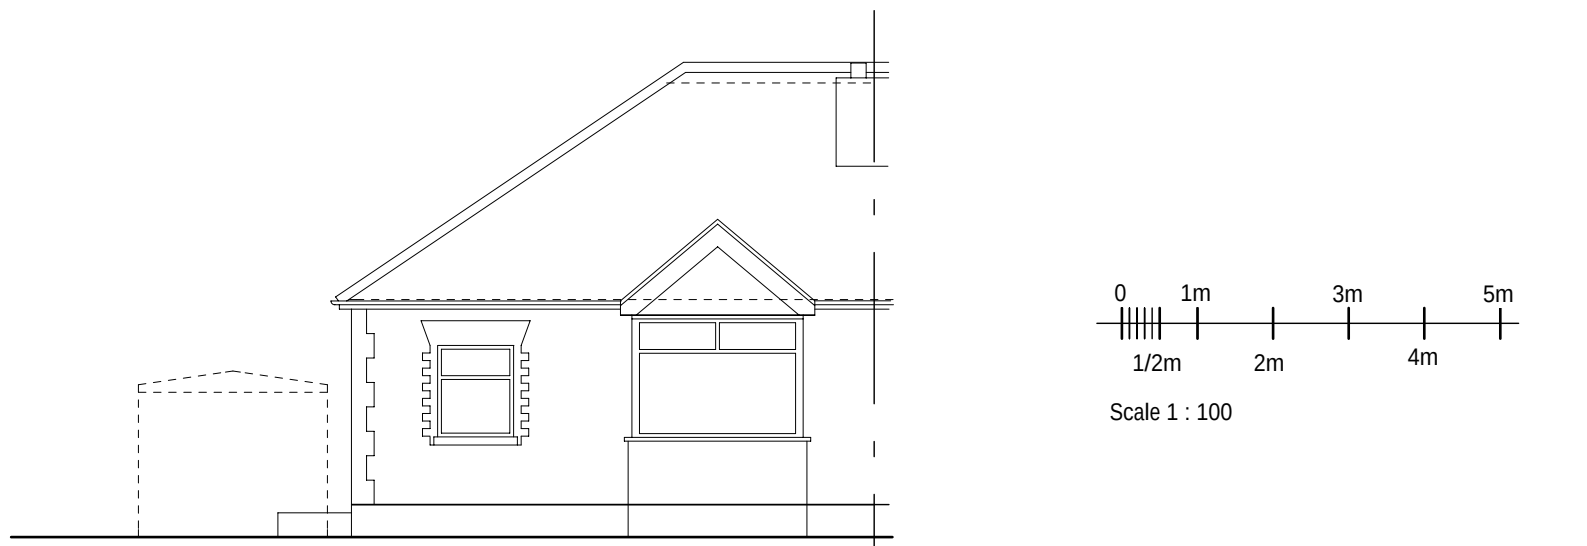


EXISTING FRONT ELEVATION

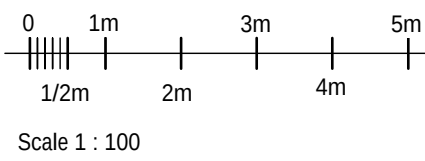


Scale 1 : 100

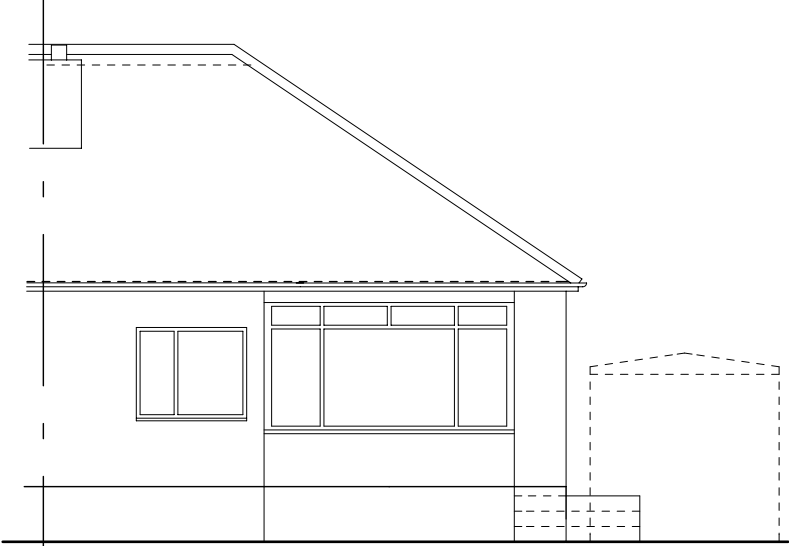

EXISTING REAR ELEVATION

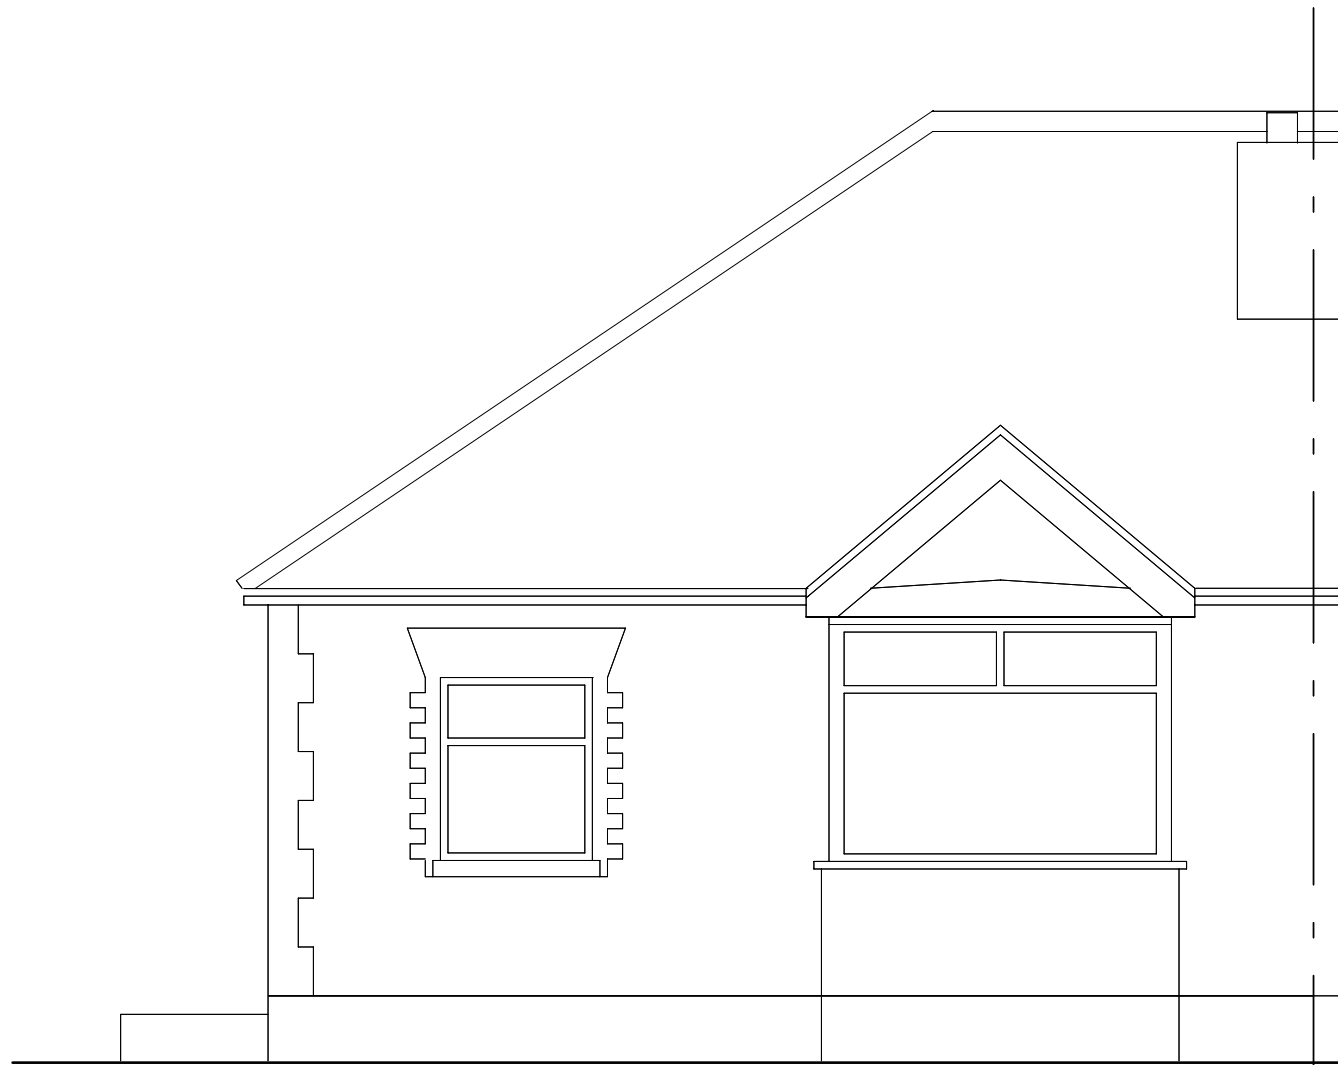


PROPOSED FRONT ELEVATION

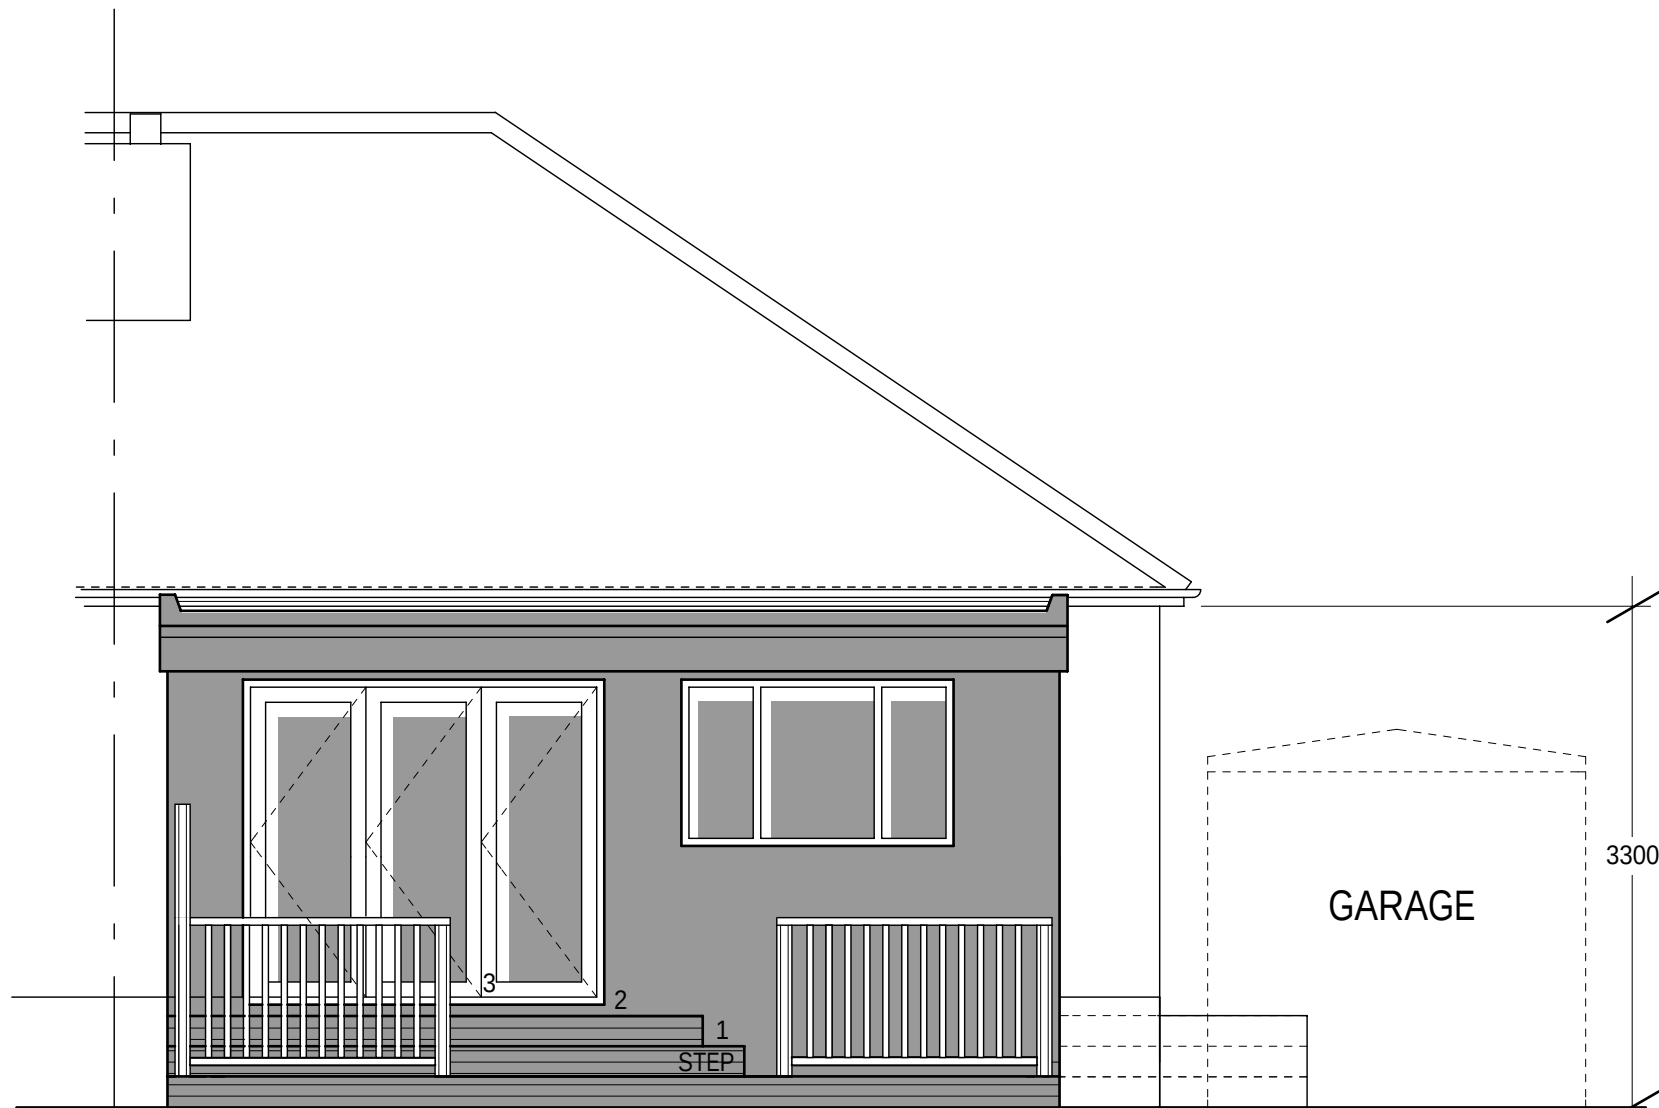


PROPOSED REAR ELEVATION




EXISTING SIDE ELEVATION

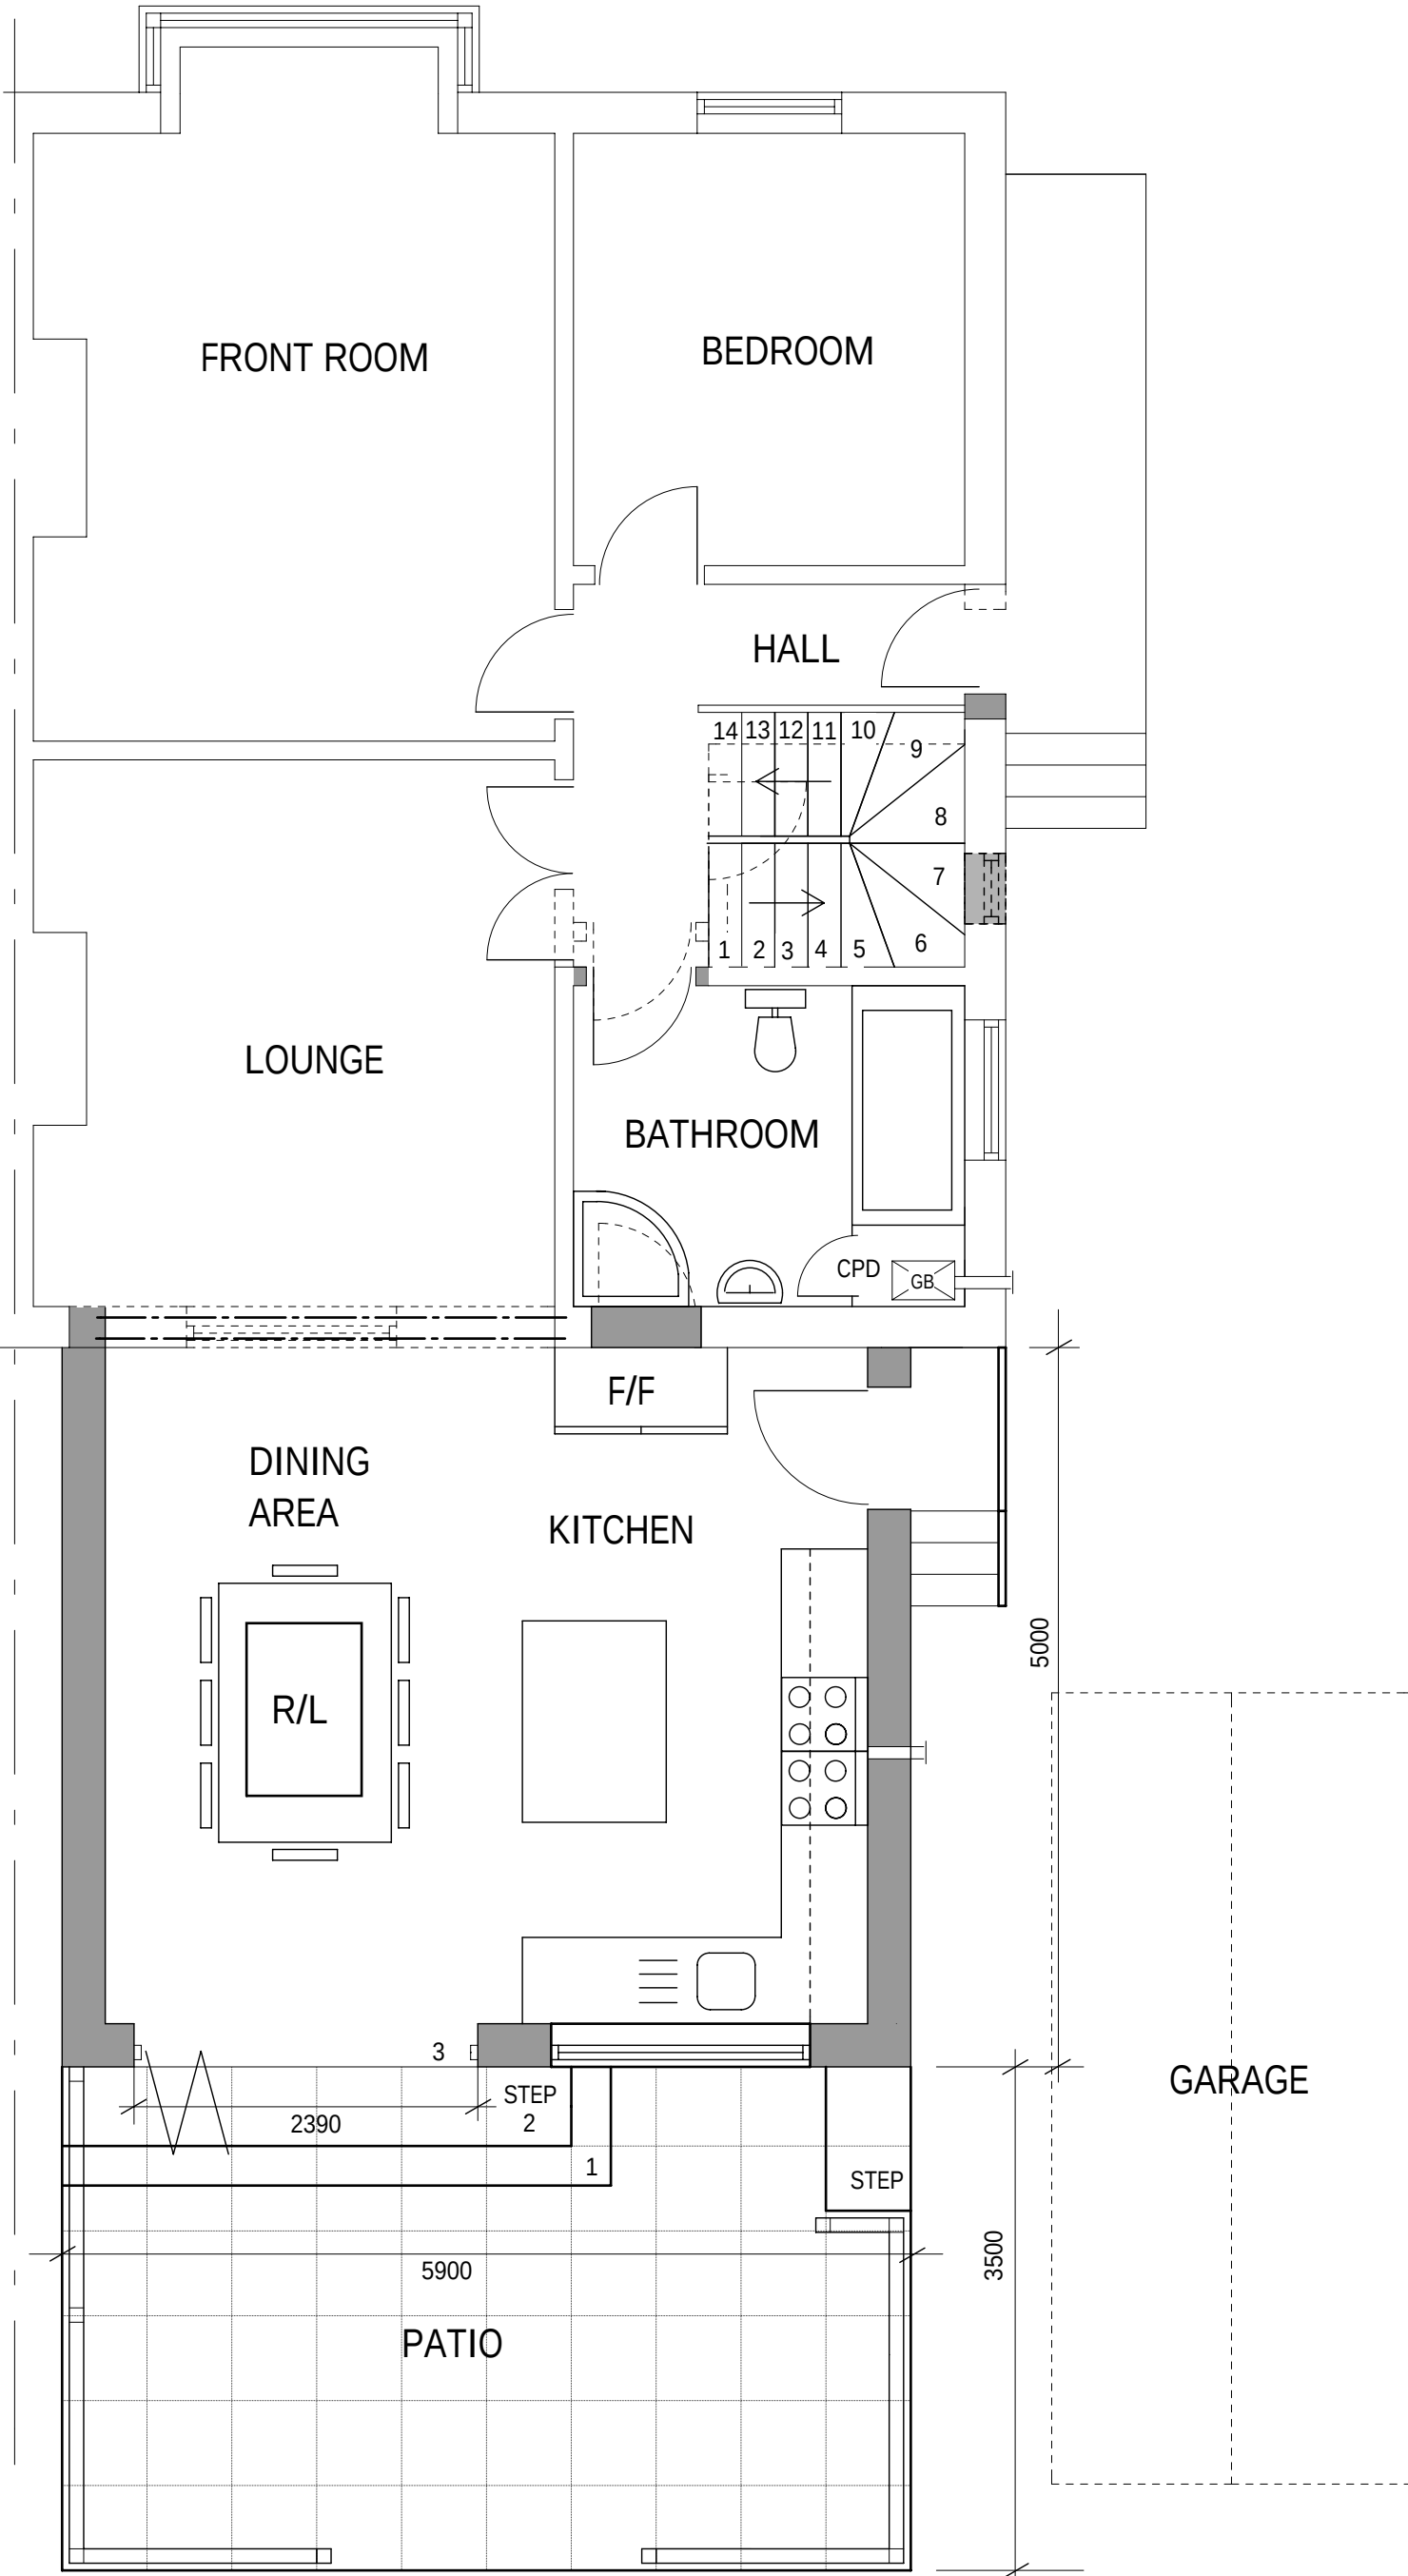


PROPOSED GROUND FLOOR

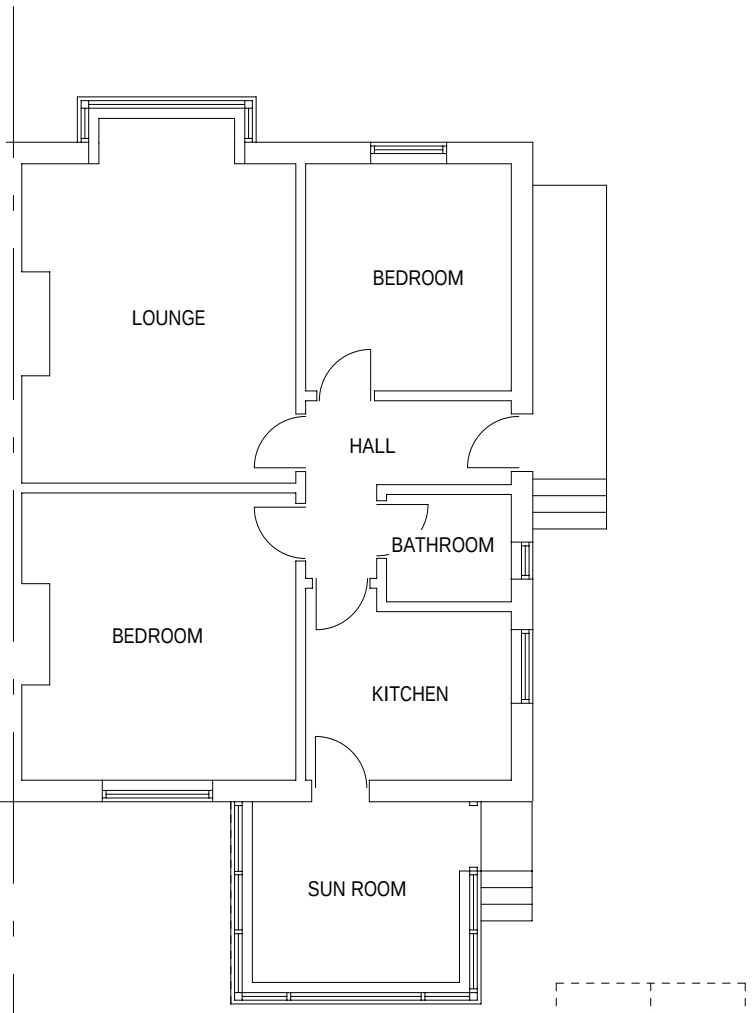


EXISTING GROUND FLOOR

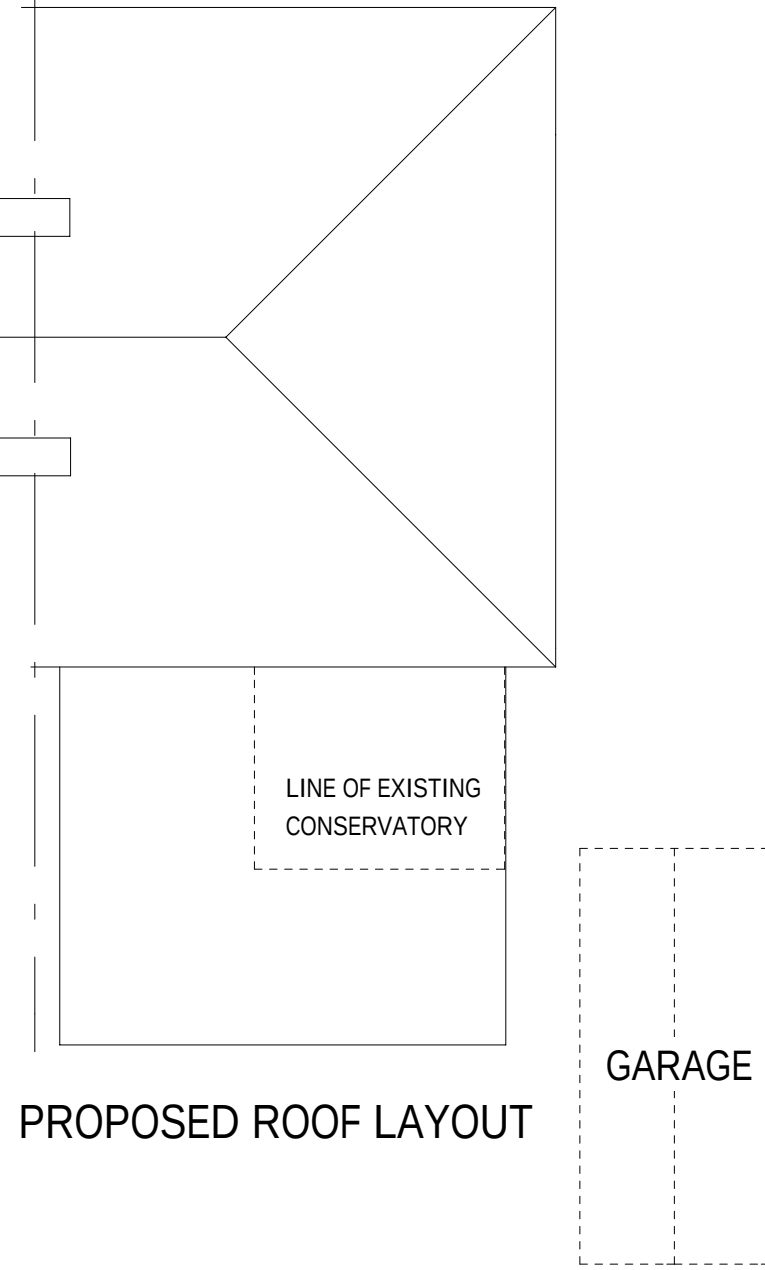


PROPOSED ROOF LAYOUT

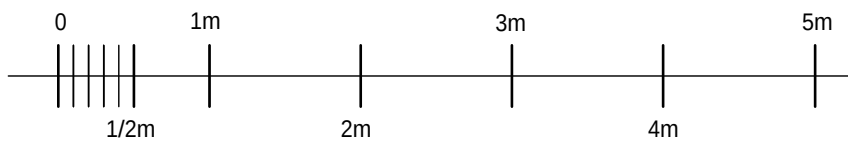

Scale 1 : 50

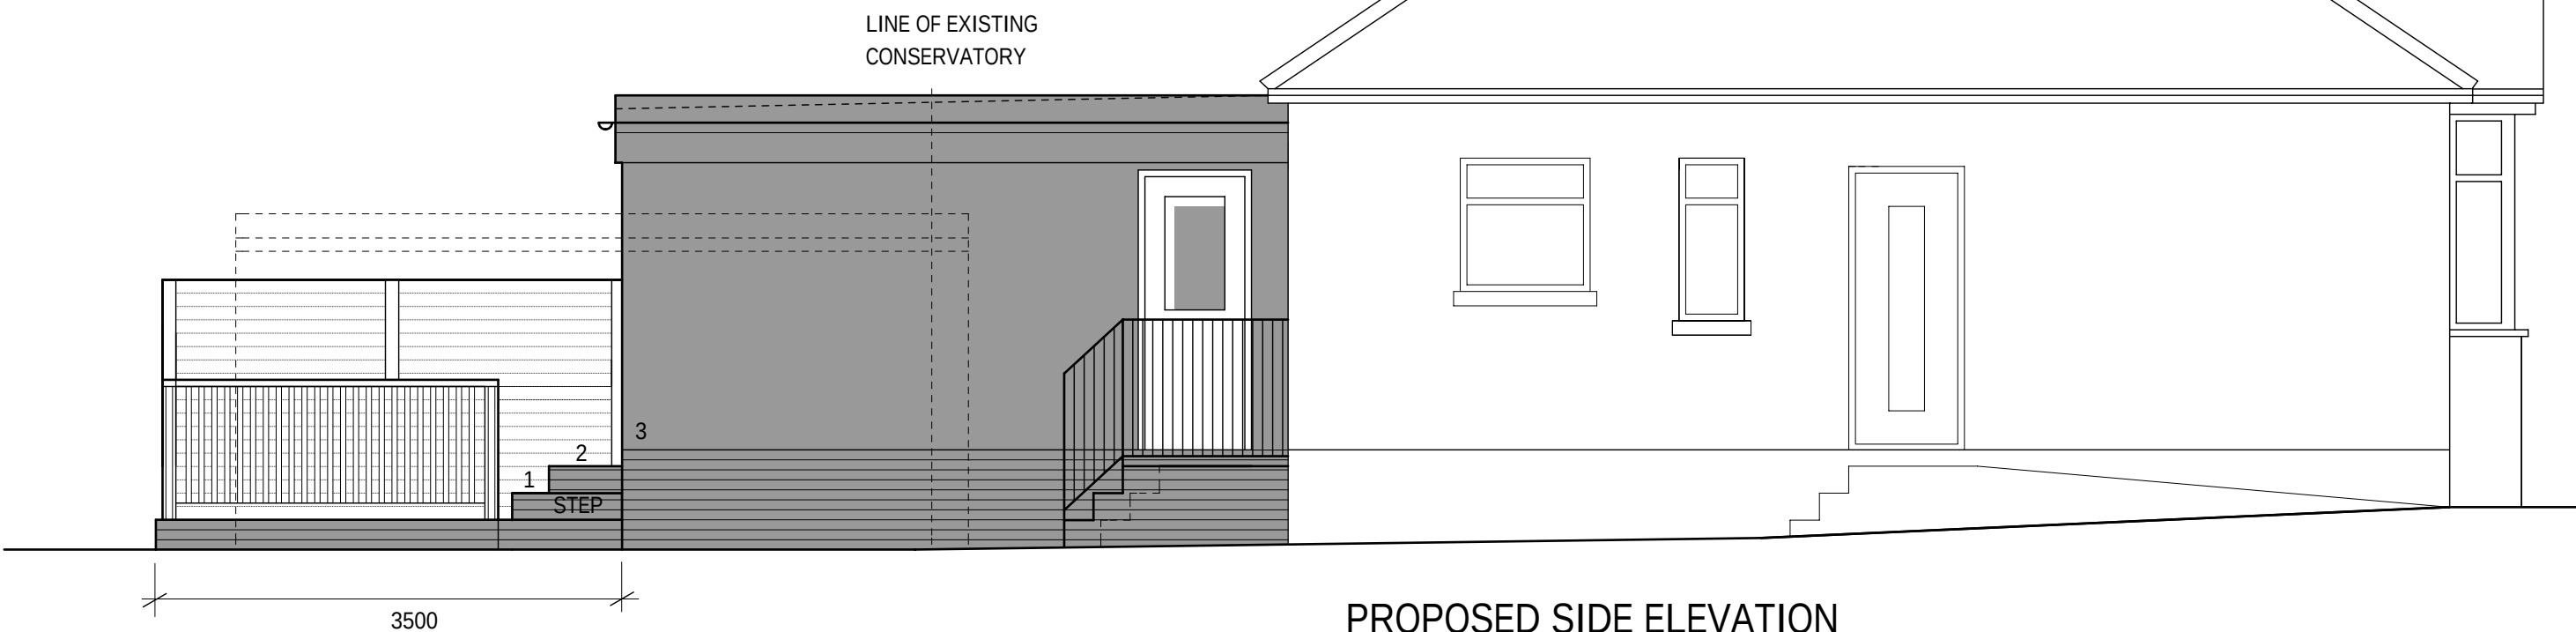

PROPOSED SIDE ELEVATION

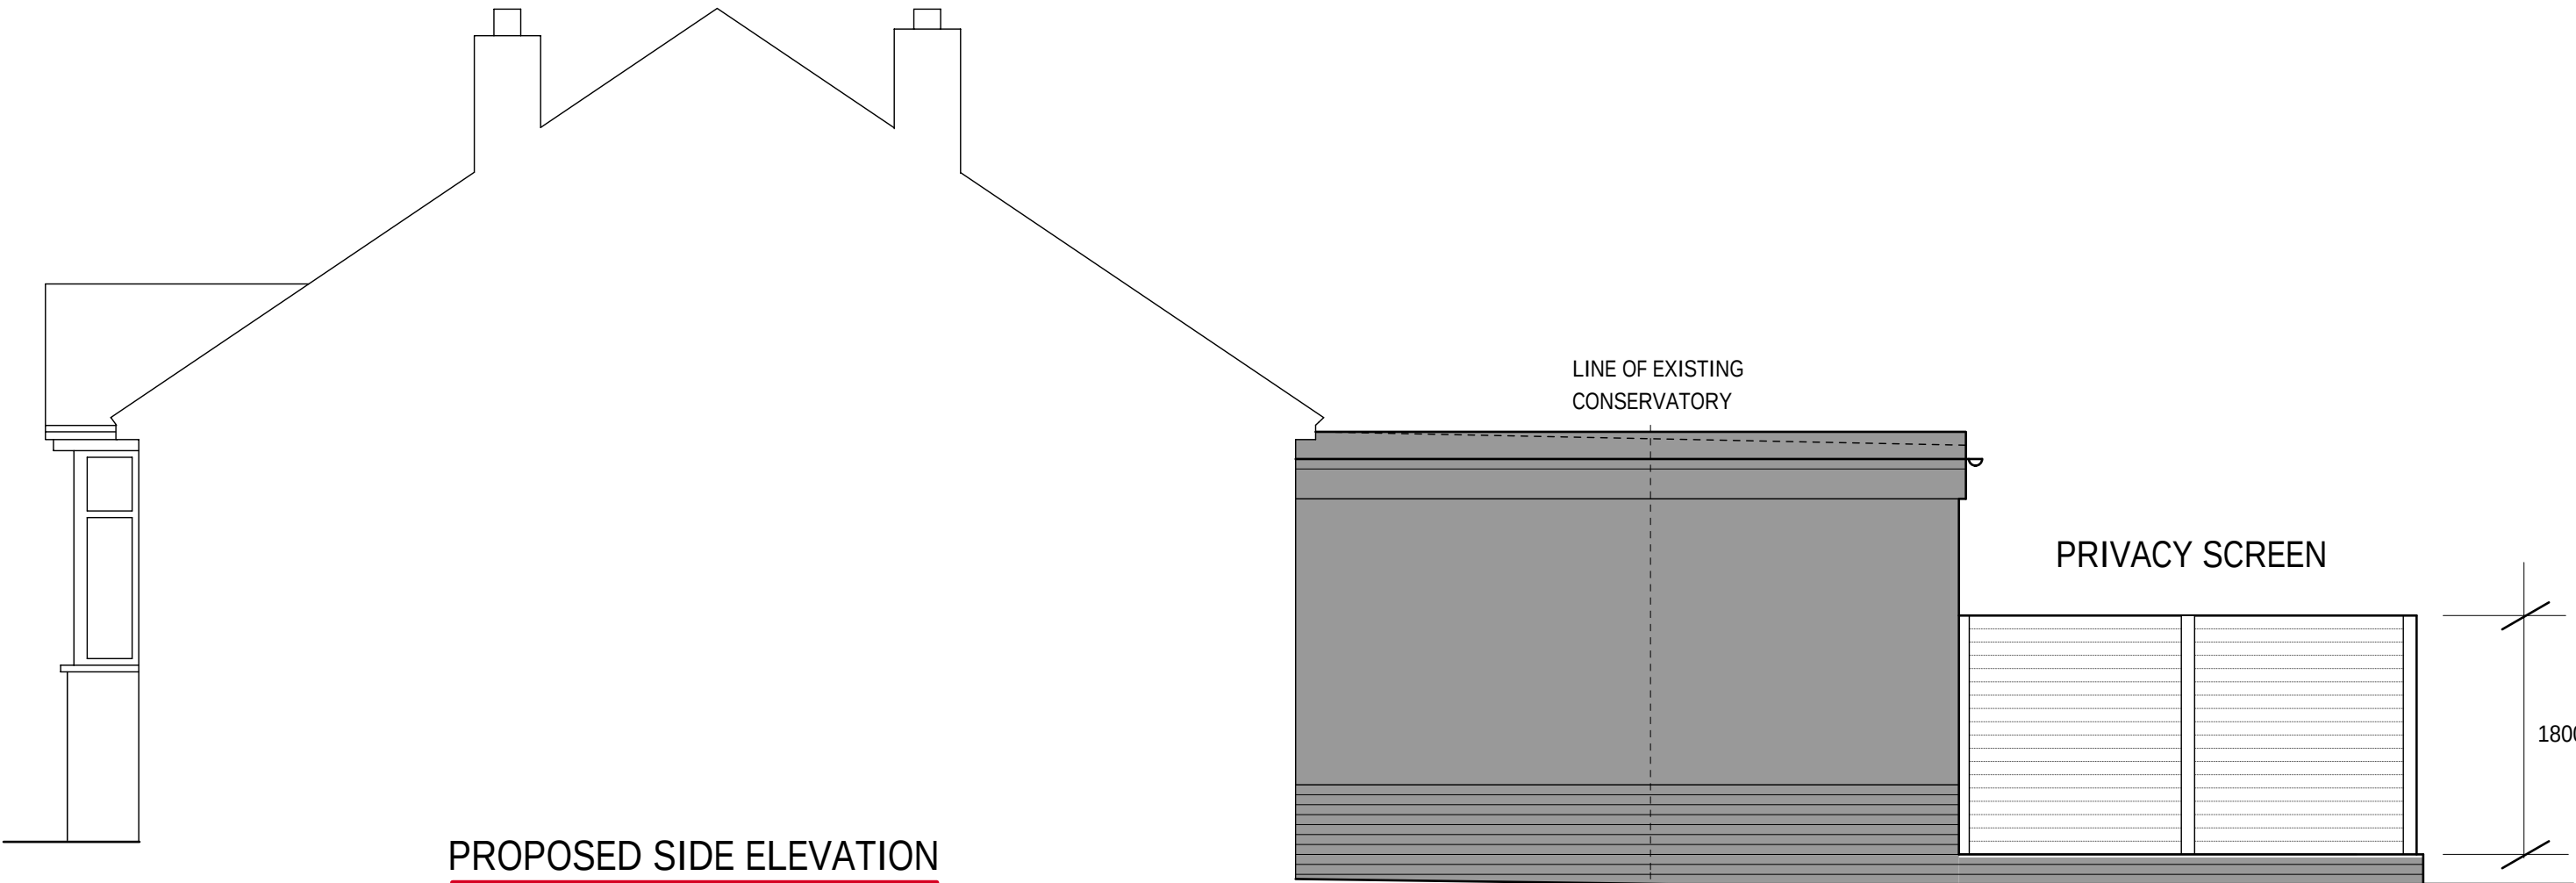

PROPOSED SIDE ELEVATION

SINGLE STOREY REAR
EXTENSION AND PATIO

:- MR & MRS HILL
44, FIR COPSE ROAD, PURBROOK,
HAMPSHIRE, PO7 5HZ

Scale : 1 : 100 and 1:50

A1

Drawing No. 150816 4A1

THIS DRAWING IS THE COPYRIGHT OF BOTH CREATIVE PARTNERSHIP AND MAY NOT BE
COPIED, ALTERED OR REPRODUCED IN ANY FORM OR PASSED TO A THIRD PARTY WITHOUT
THE WRITTEN CONSENT OF BOTH CREATIVE PARTNERSHIP