


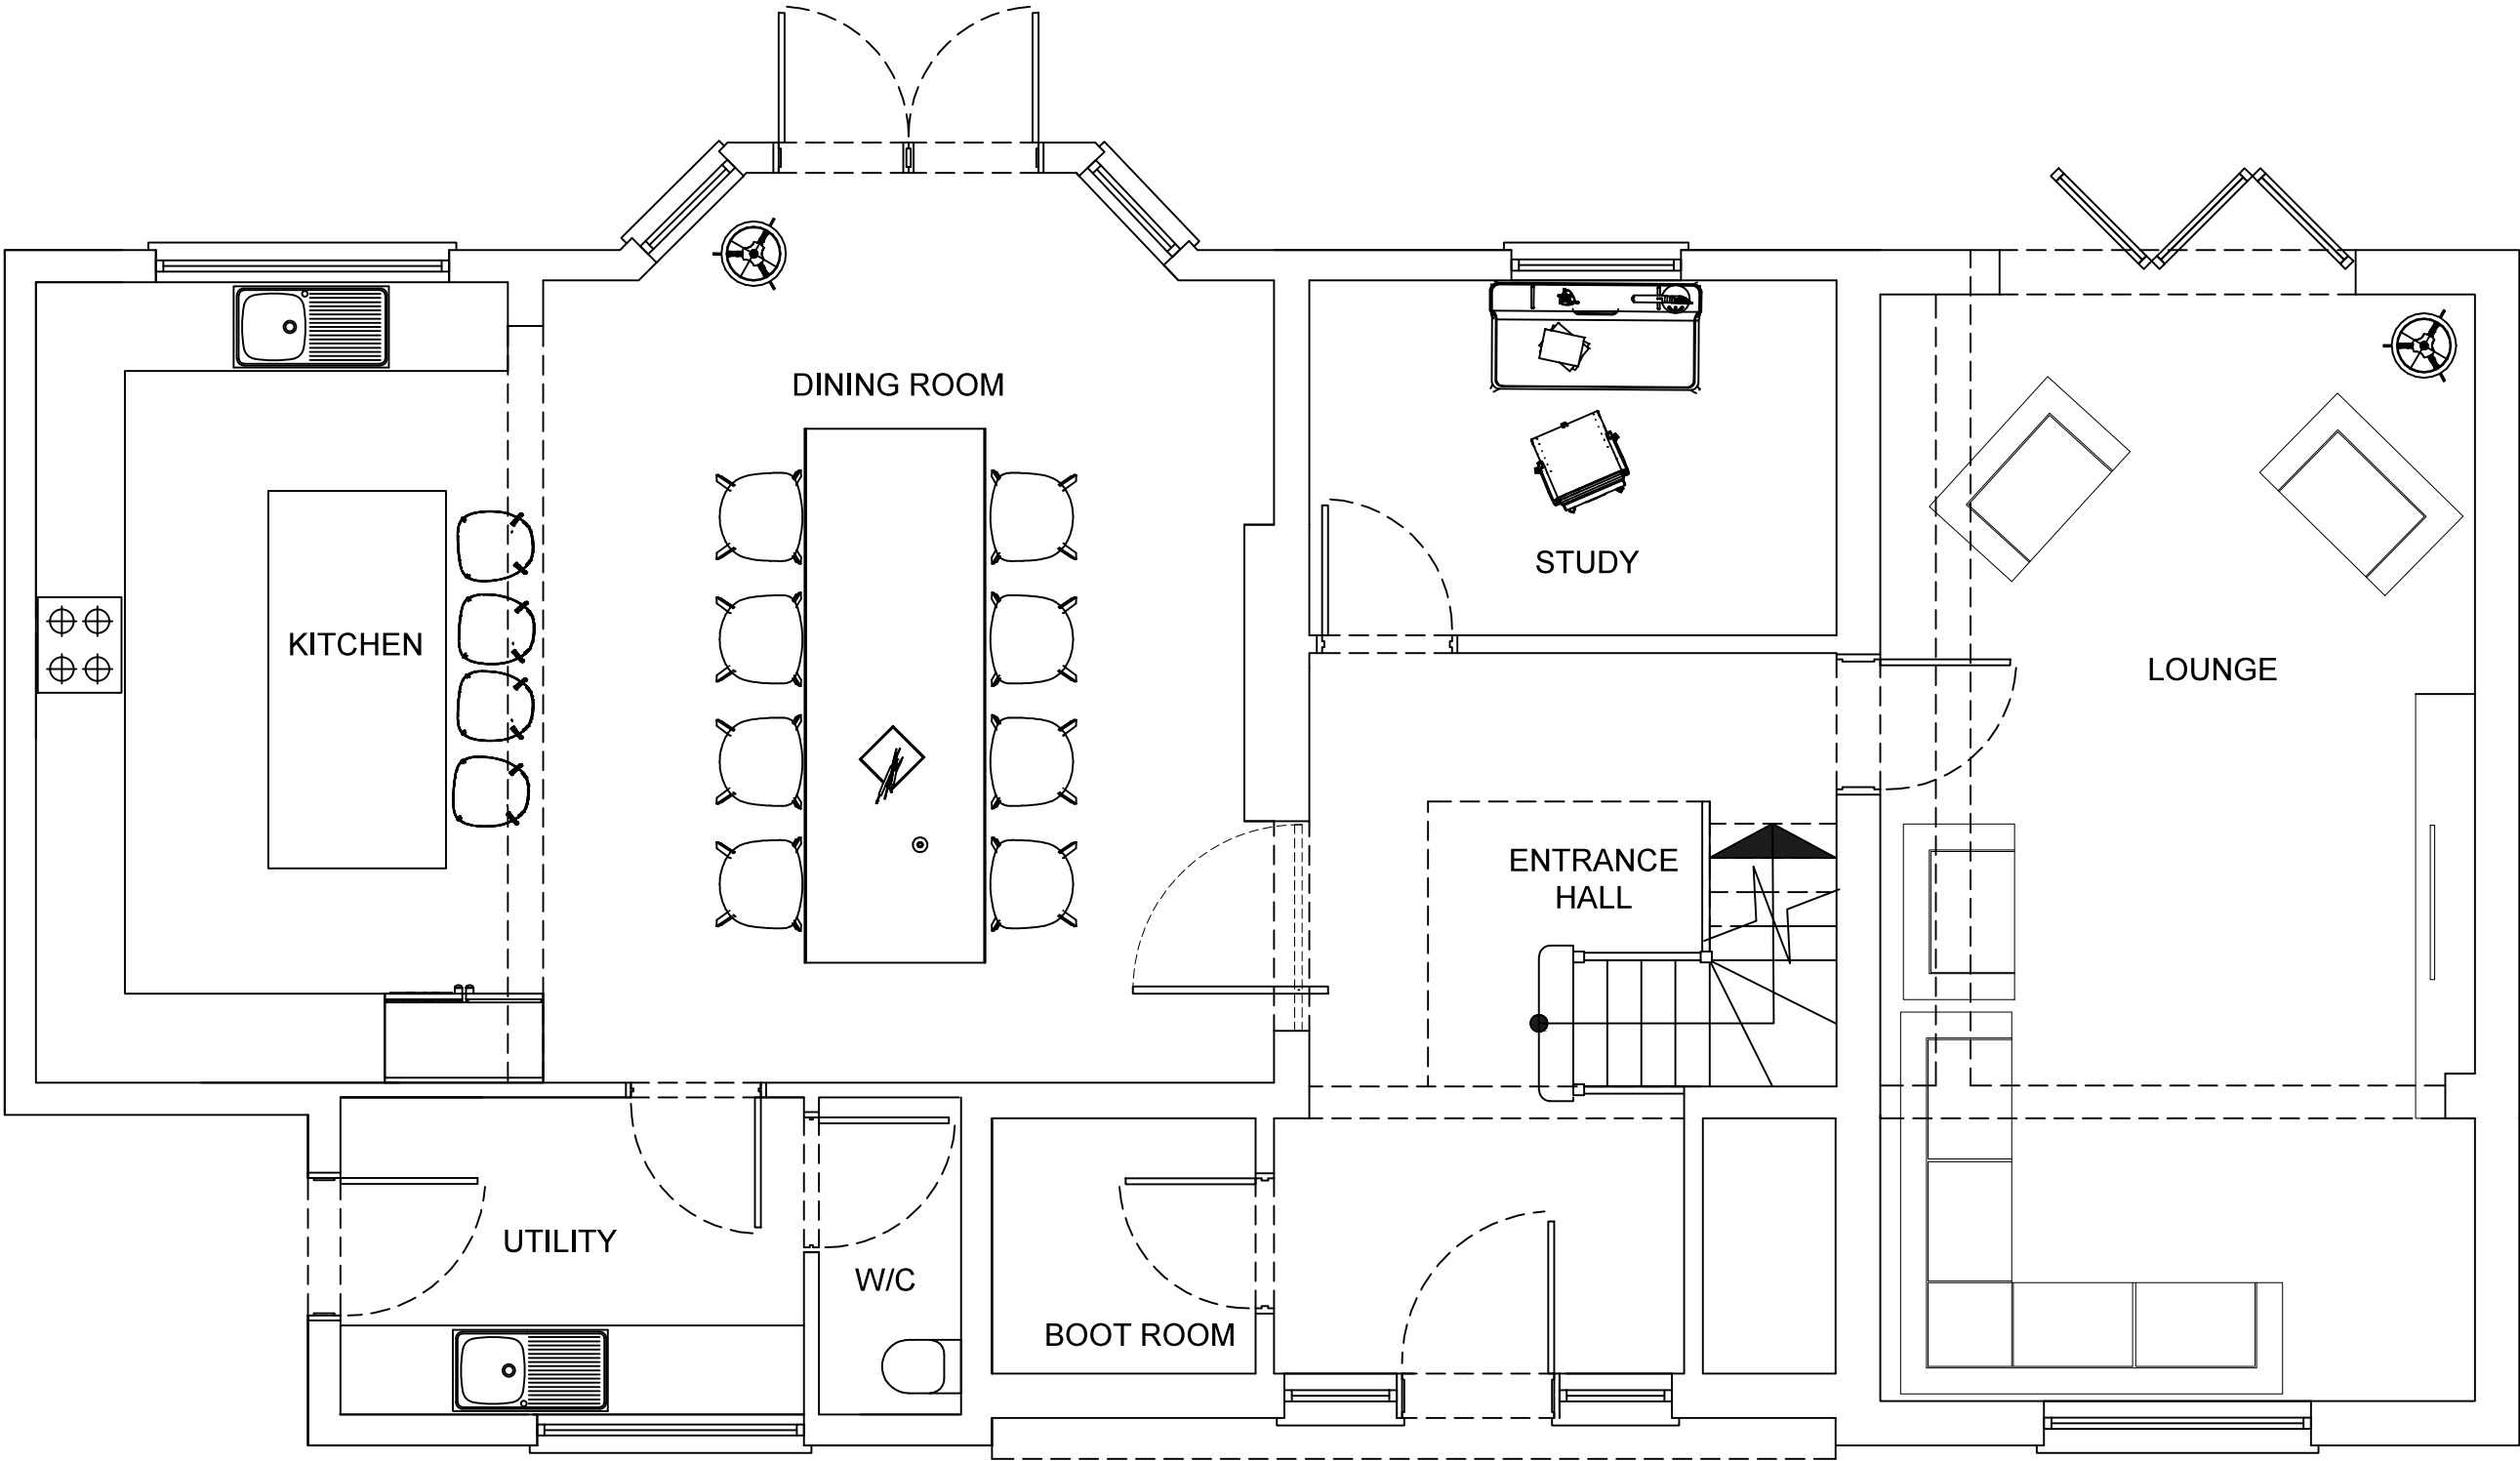

PROPOSED GROUND
FLOOR PLAN | SCALE 1:50