




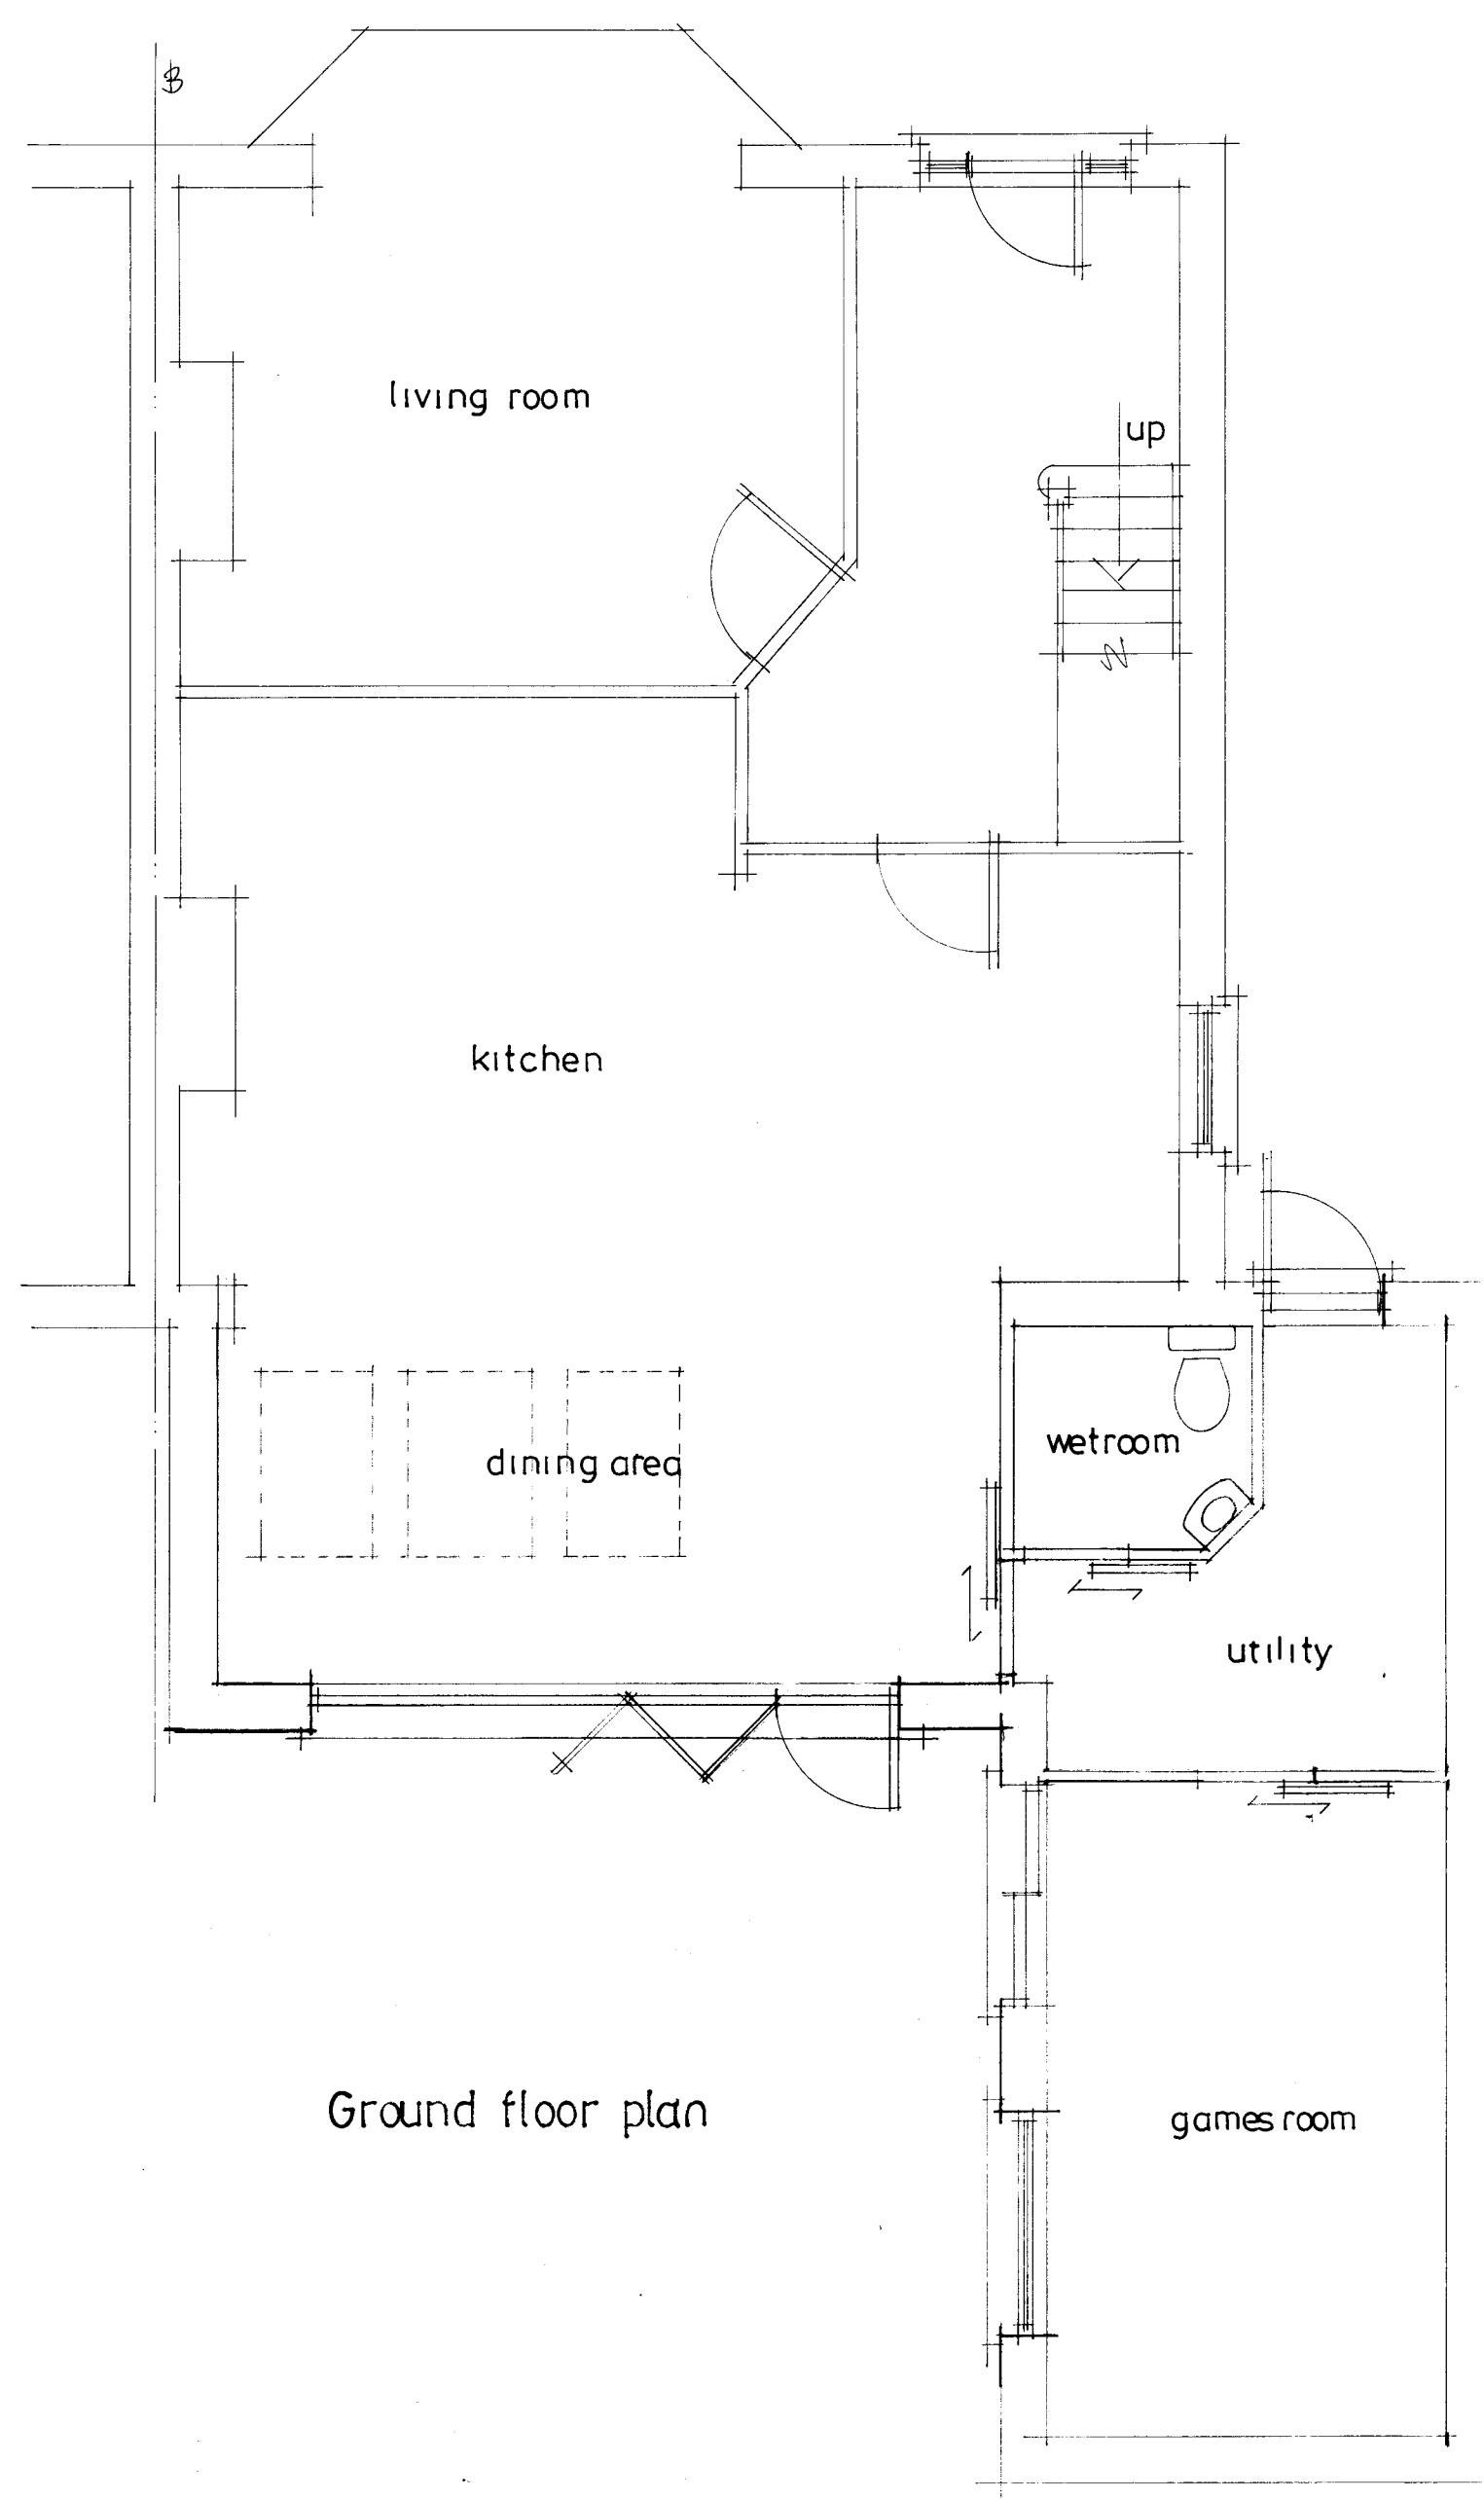


Ground floor plan

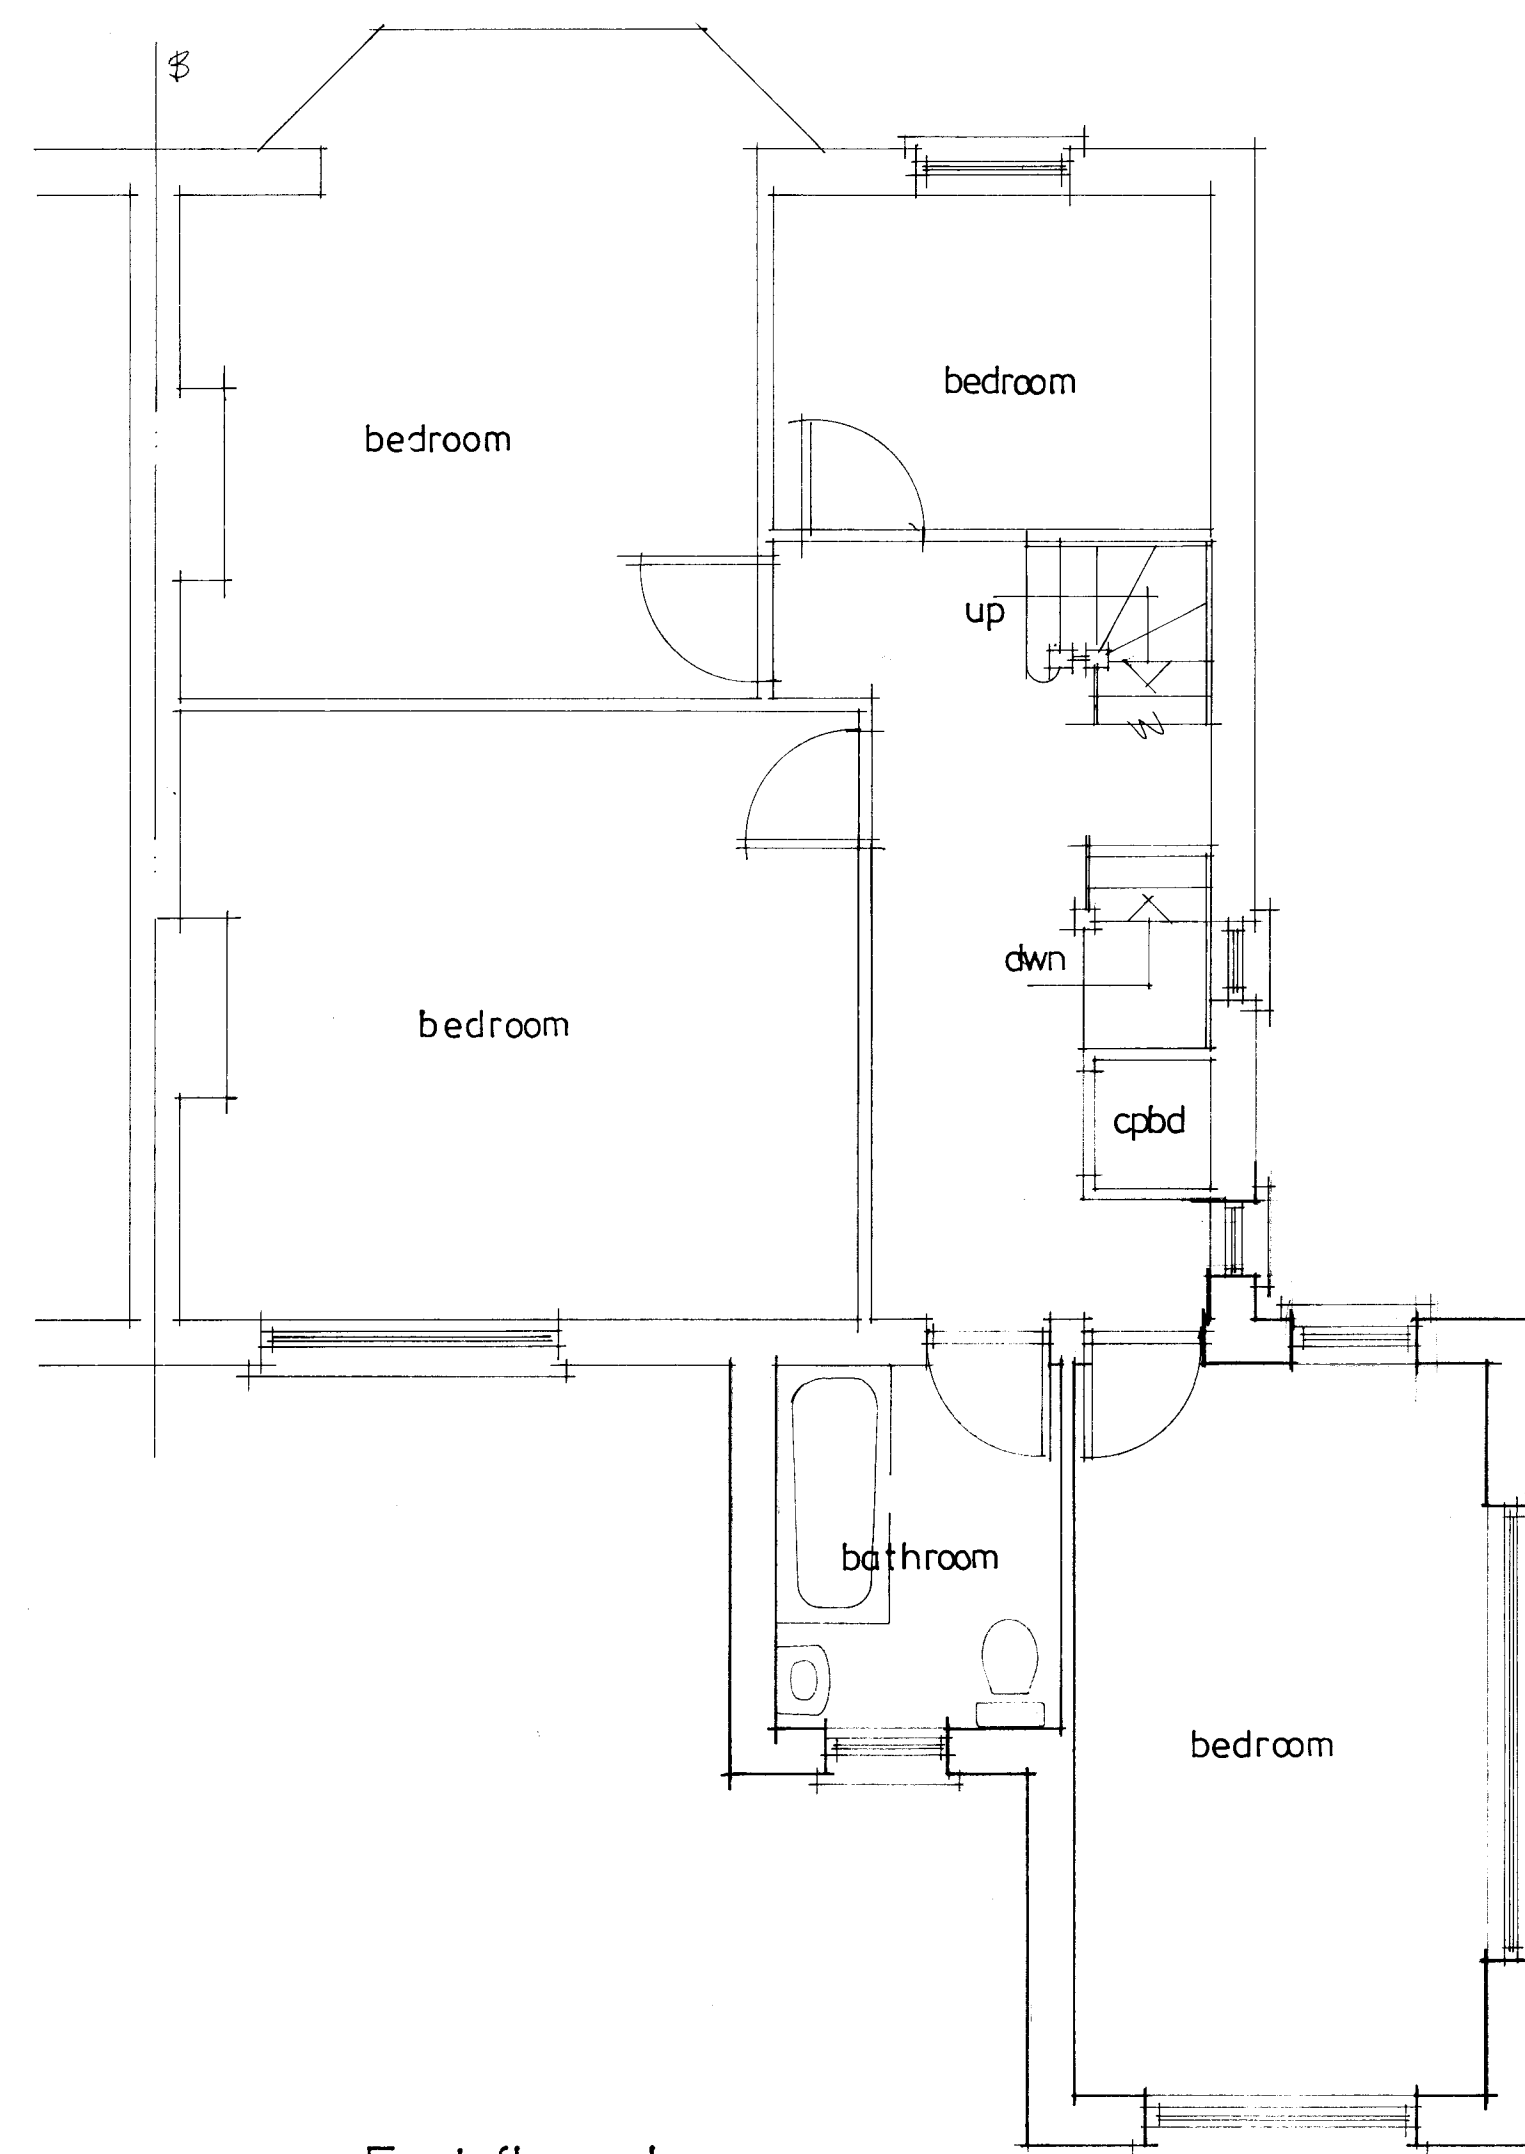


First floor plan

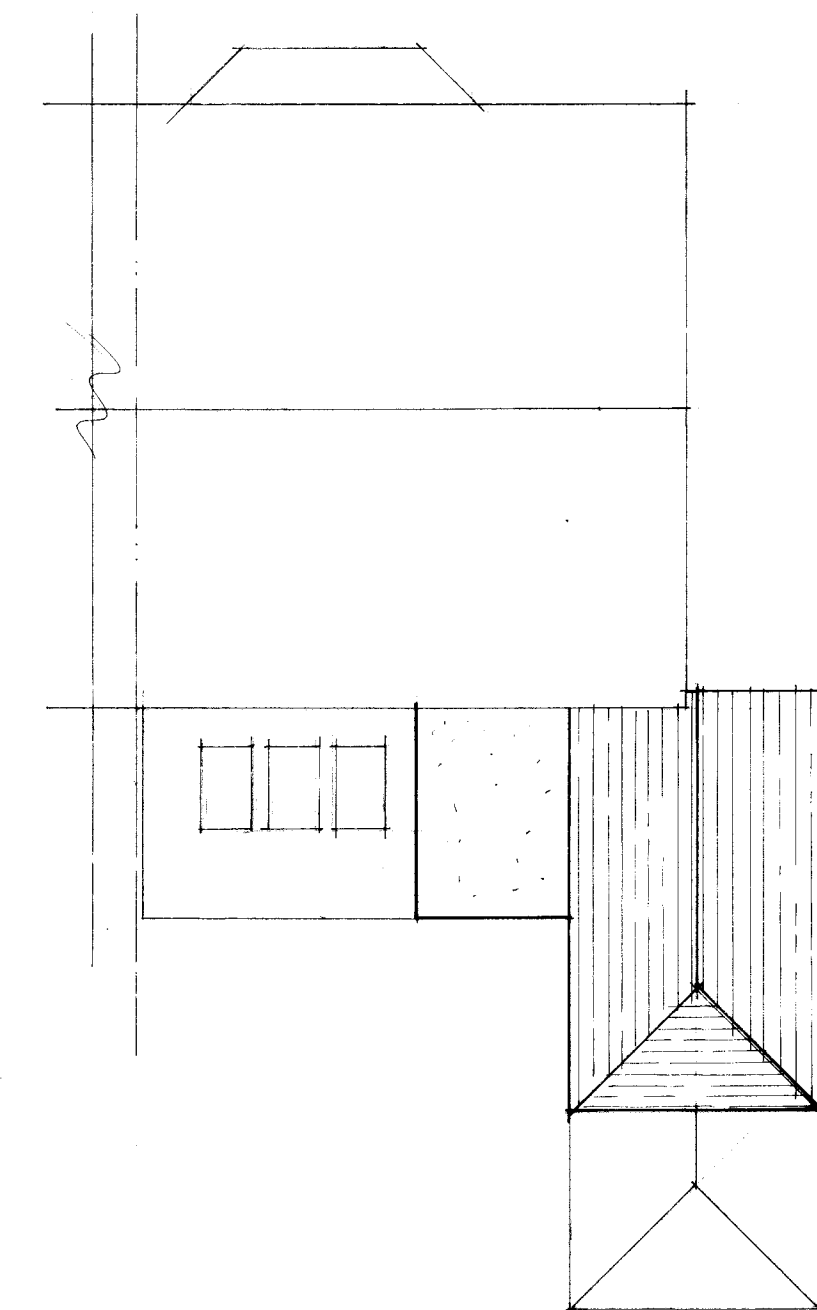


proposed roofplan

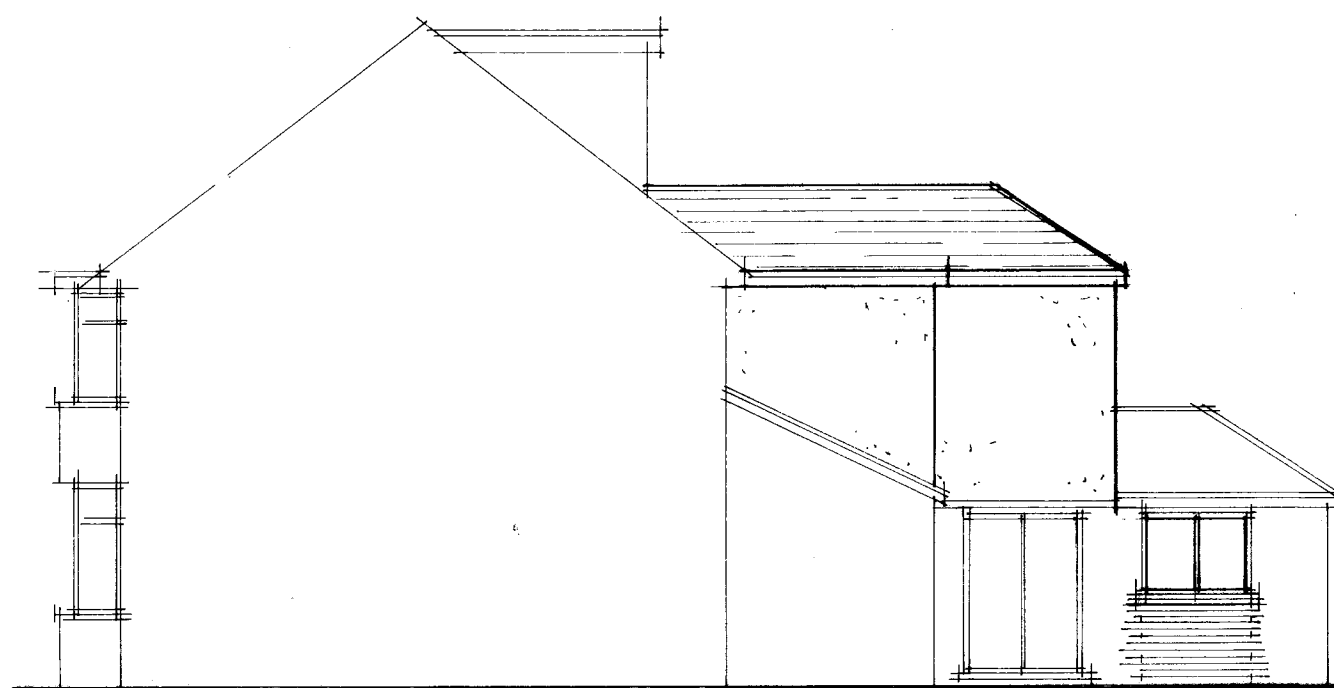


Side elevation

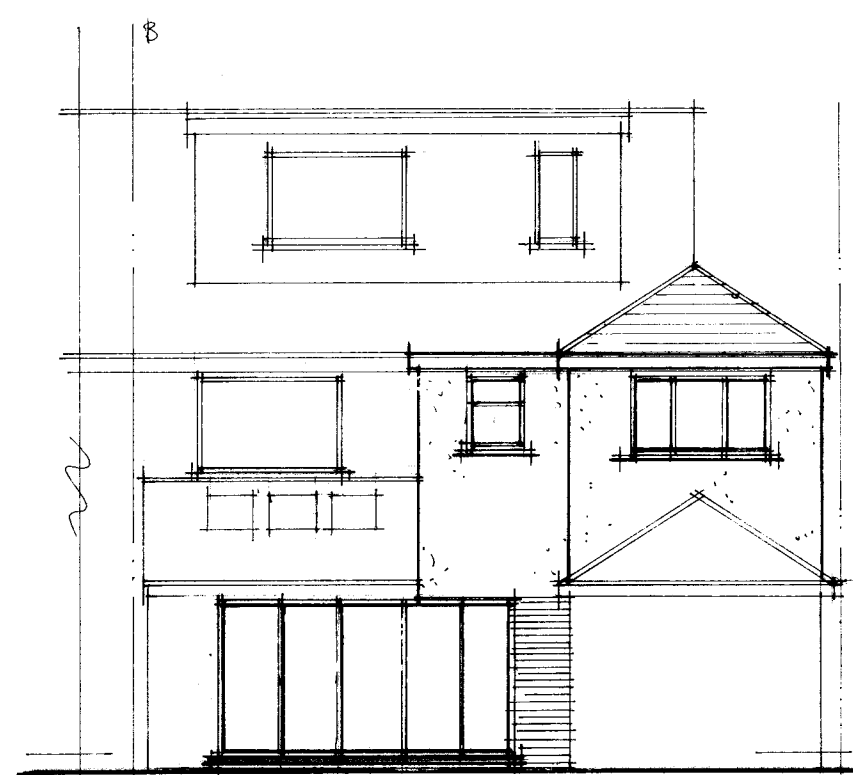

Rear elevation

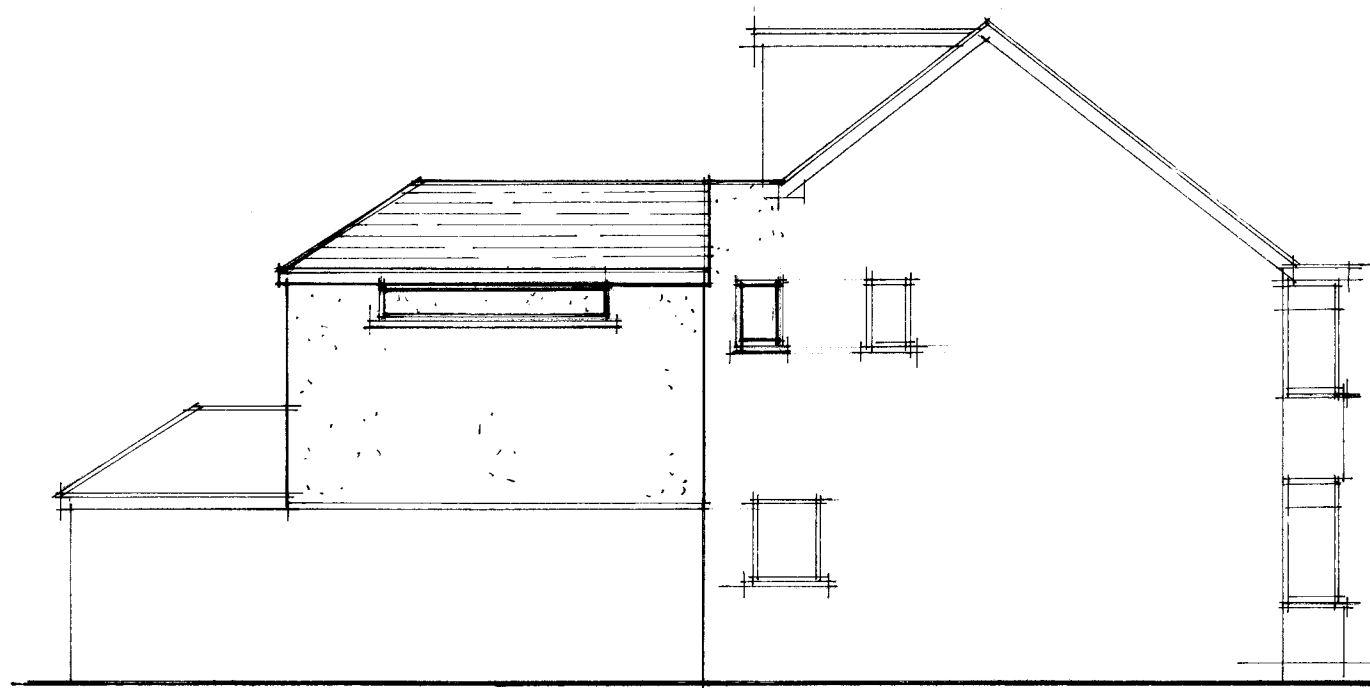

Side elevation

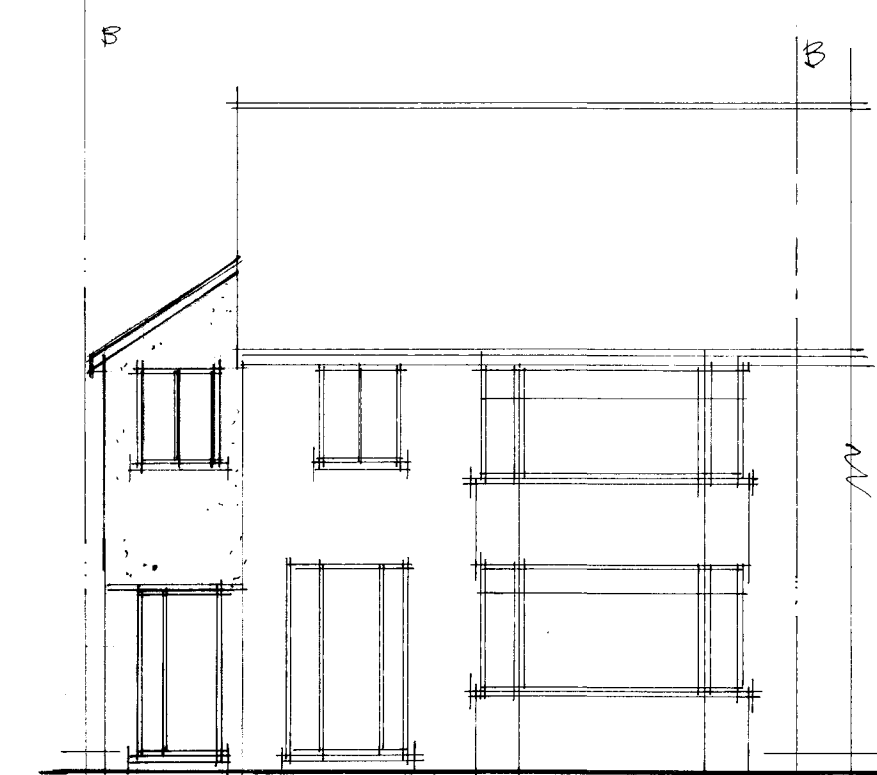

Front elevation

B	DEC 2015	PLANNING AMENDMENTS
A	NOV 2015	PLANNING DRAWINGS
	Date	Revision

© copyright

THORNS-YOUNG
ARCHITECTURAL

THORNS-YOUNG LTD
CHARTERED BUILDING CONSULTANTS
232 London Road, North End, Portsmouth PO2 9JQ
Tel: (023) 9267 2883 Fax: (023) 9266 3457
Website: www.thornsyoun.co.uk

Client

Mr & Mrs Wright

Job Title

120 London Road
Purbrook

Drawing Title

Proposed drawings

Scale 1:100 1:50

Date NOV 2015 Drawn by RN

Drg. No.

8255-15-2

Rev.

B4