

PROJECT: SIDE EXTENSION AND INTERNAL
ALTERATIONS AT 112 LONDON RD,
WATERLOOVILLE, PO8 8HE

DRAWING TITLE: EXISTING ELEVATIONS

DRAWING NUMBER: 16.B.01


SCALE : AS SHOWN @ A3

NOTES :

REVISION: A




EXISTING FRONT ELEVATION
SCALE 1:50

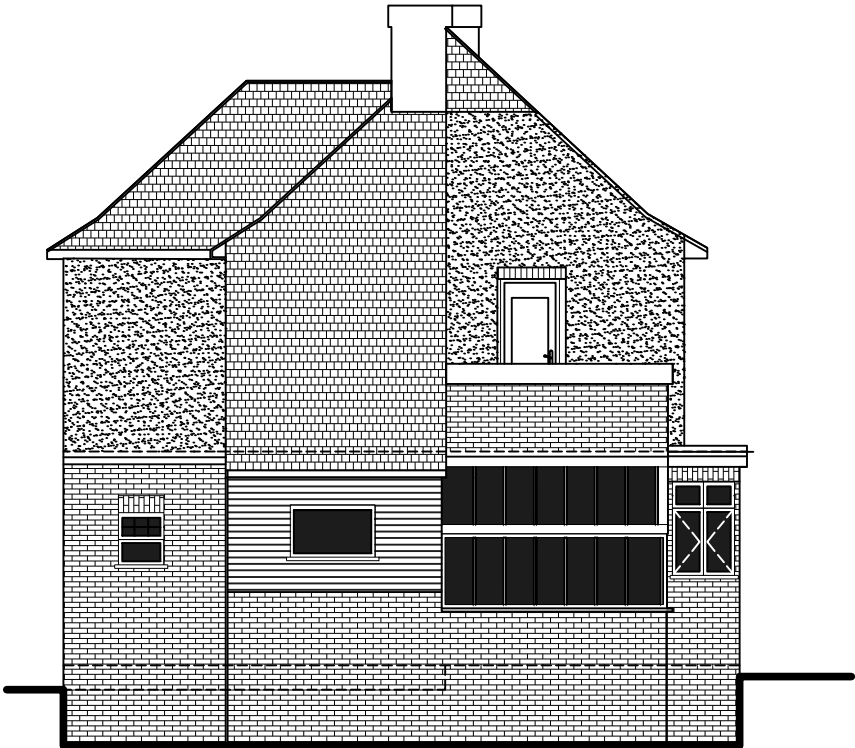

EXISTING SIDE ELEVATION (SOUTHERN)
SCALE 1:50



EXISTING REAR ELEVATION
SCALE 1:50

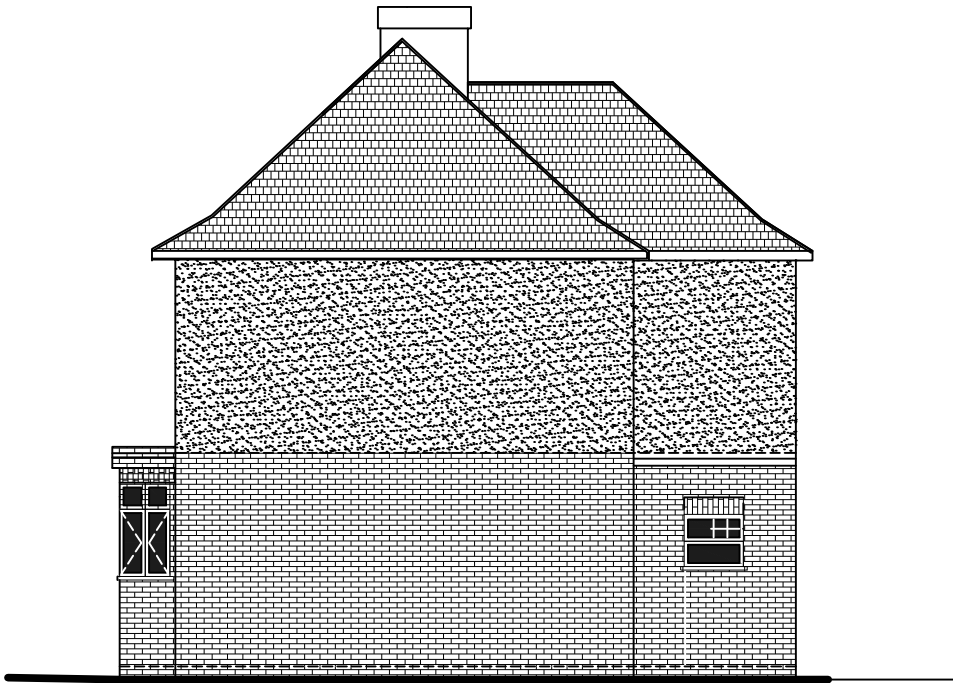

EXISTING SIDE ELEVATION (NORTHERN)
SCALE 1:50