



LONGITUDINAL SECTION. - 1:200

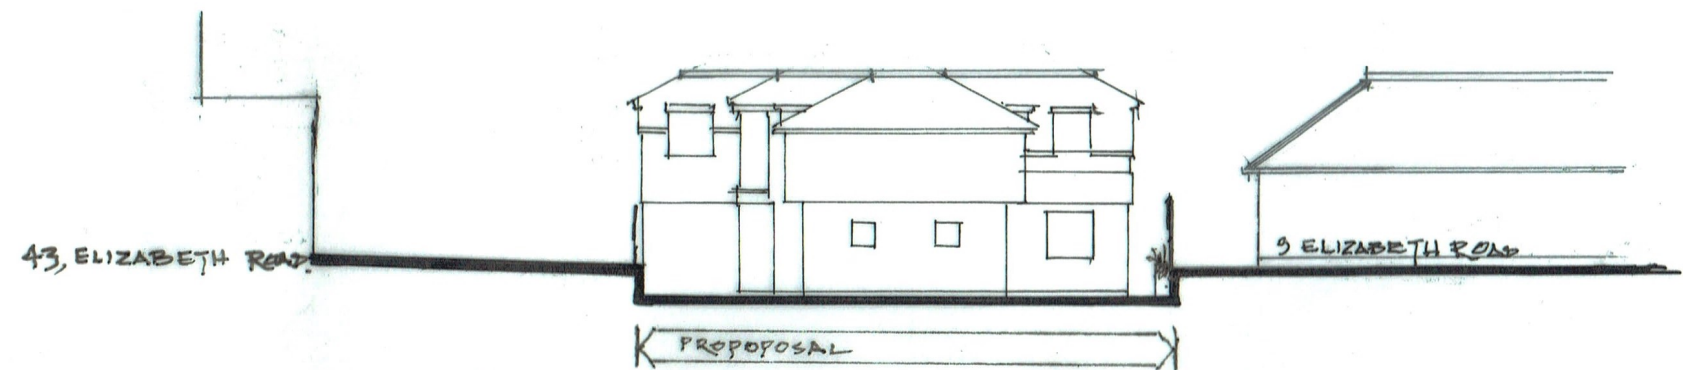

CROSS SECTION - 1:200

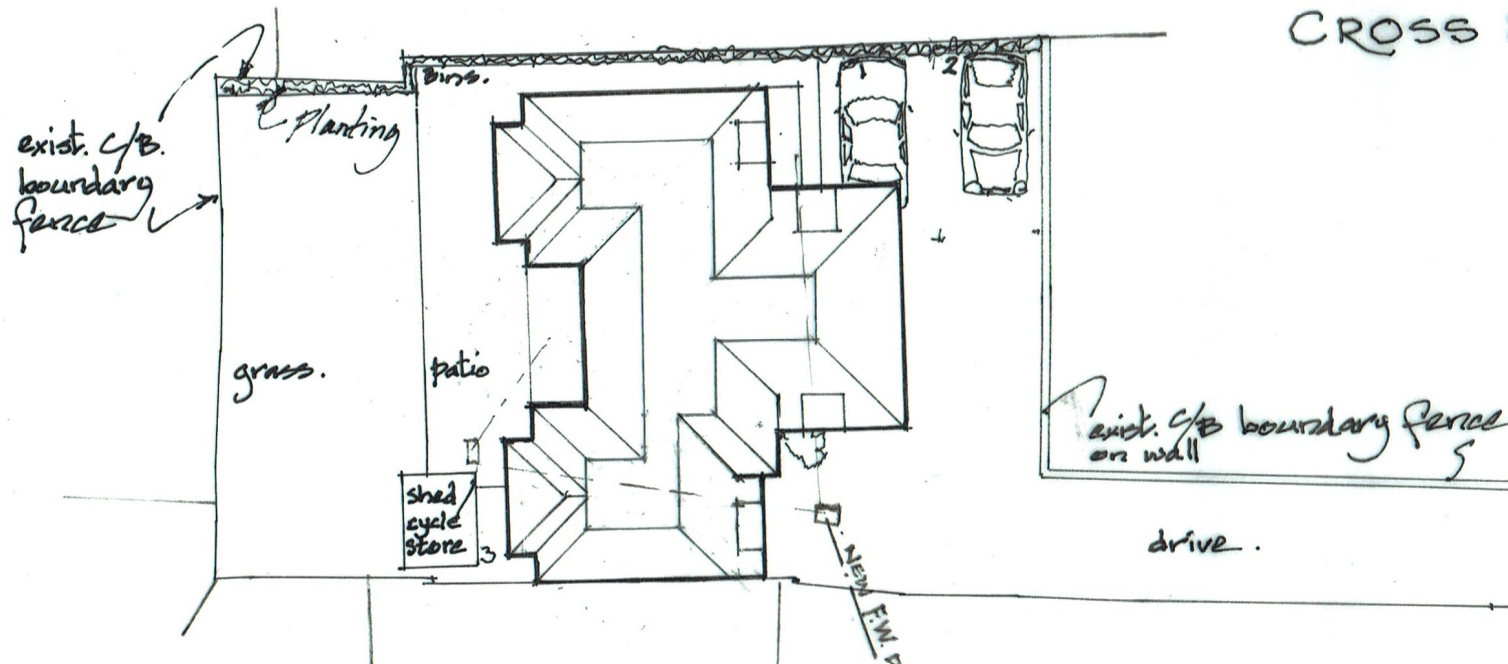

SITE PLAN / BLOCK PLAN - 1:200

JON DALE ARCHITECT LTD.

Jon Dale RIBA 7 Crestwood View, Eastleigh, Hampshire, SO50 4NF Tel: 07787 575126 E-mail: jondalearchitect@gmail.com

Project LAND TO REAR OF
136, STAKES HILL ROAD
WATERLOOVILLE
REPLACEMENT DWELLING

Title SITE PLAN / BLOCK PLAN
LONGITUDINAL SECTION
CROSS SECTION.

Scale 1:200 AB Date July 16 Drawn Jon Checked

Job No. BG/SP/07

Drawing No. BG/SP/07/4

Revision