




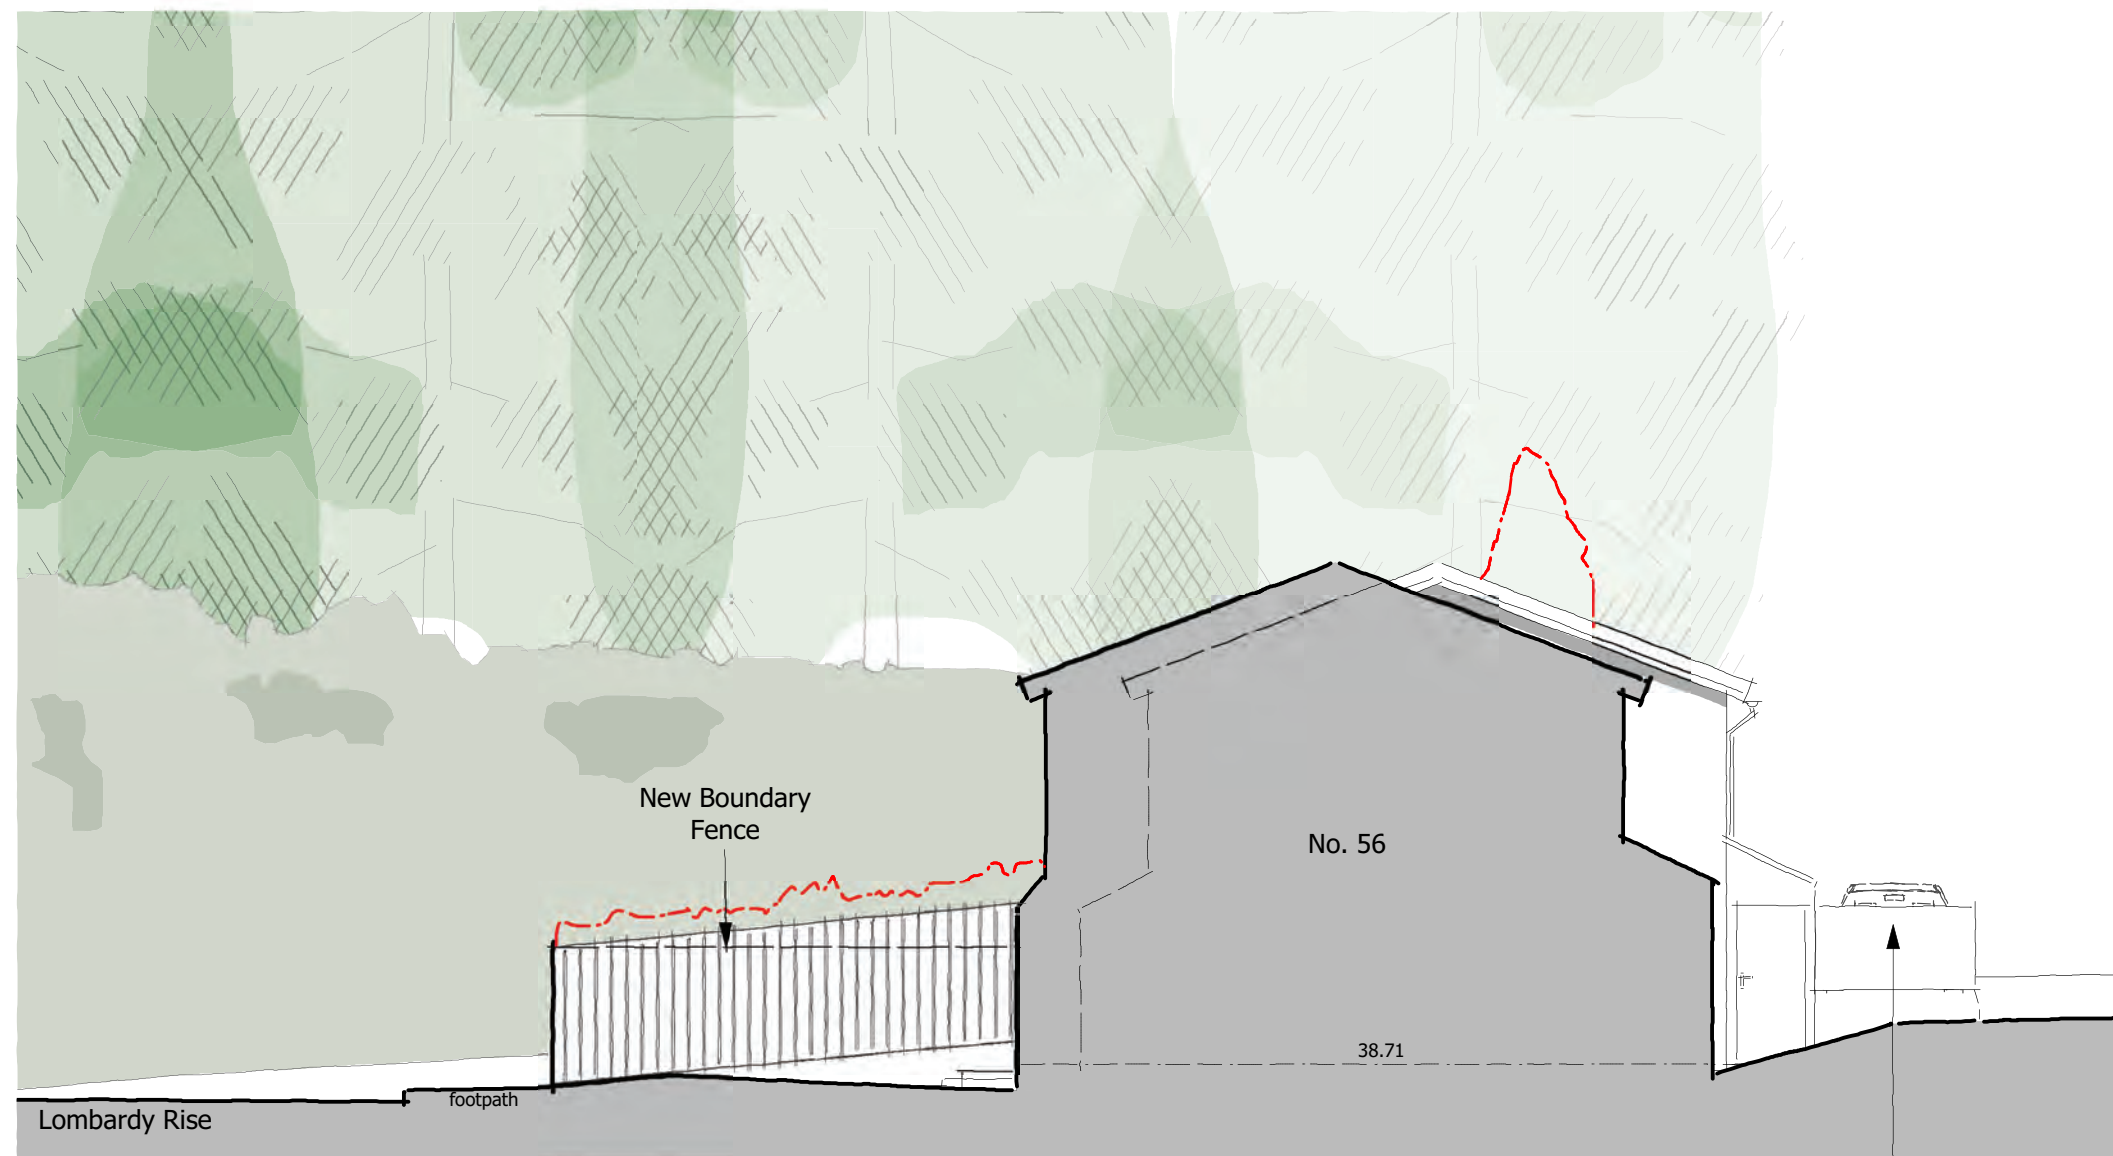

1. SECTION LOOKING NORTH

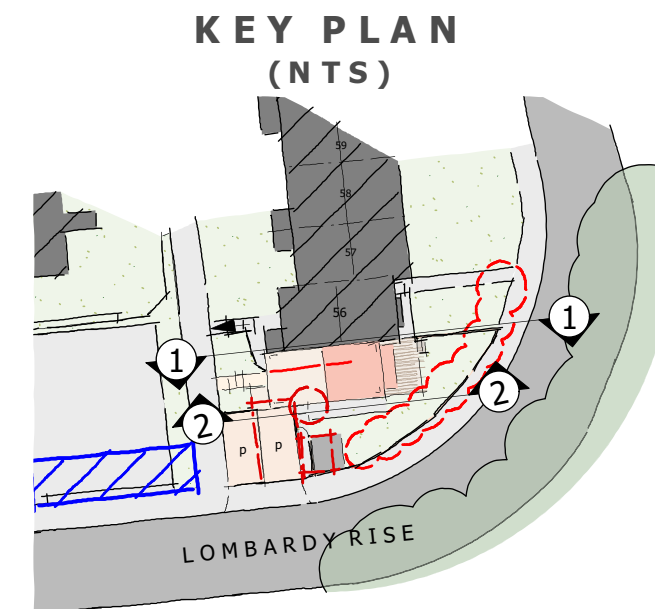

Removed Existing Landscaping

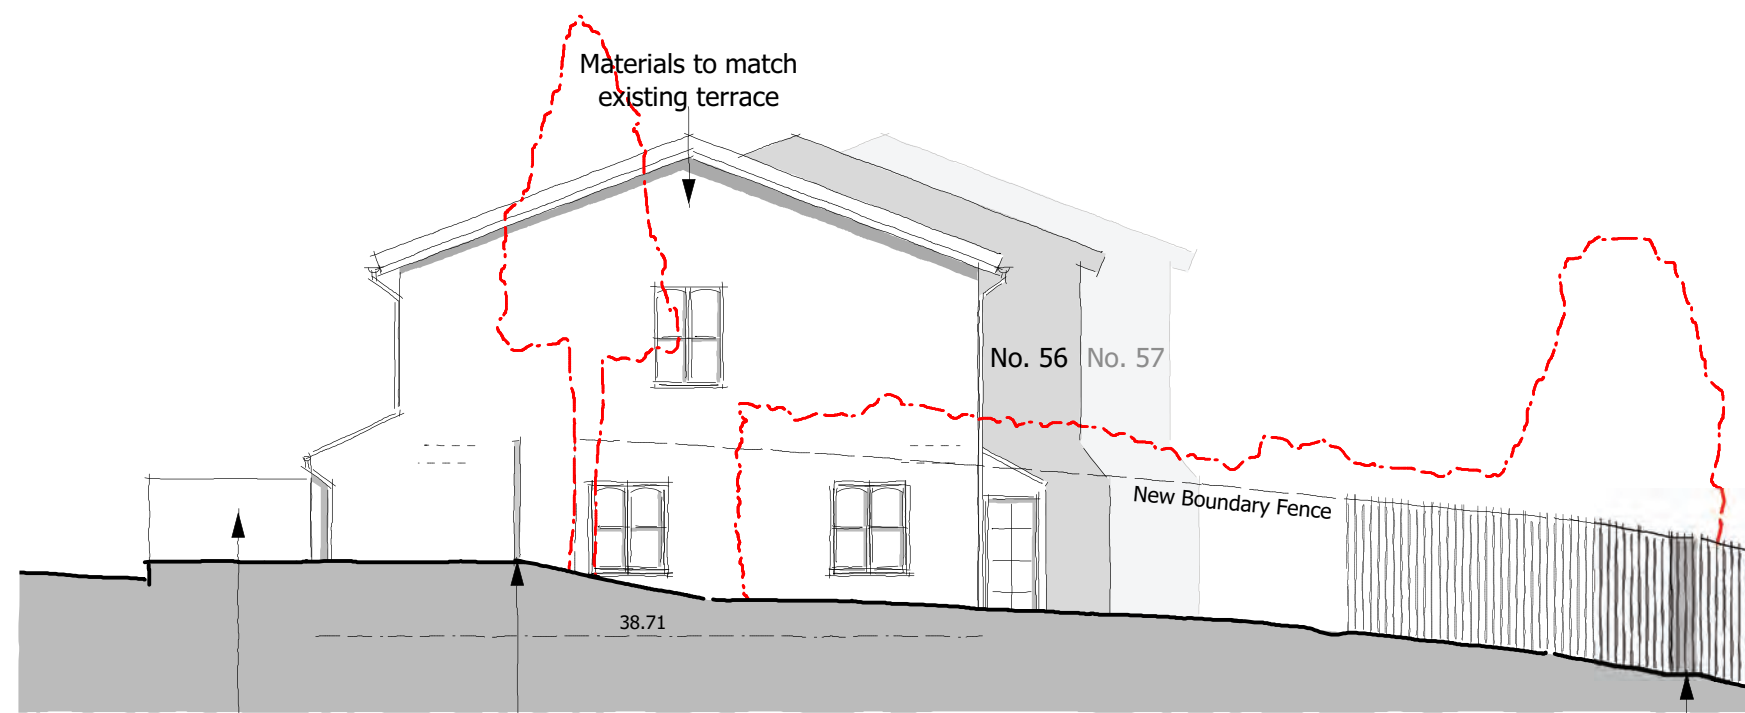

2. SOUTH ELEVATION

Low wall for new car parking

New boundary fence

Gate



CLIENT:
Mr P Thomas

PROJECT:
Lombardy Rise

DRAWING:
Proposed Contextual Elevations

SCALE: **1:100@ A3** DWG NO: **1923/P04**

DATE: **Jan '16** REV: **#**



PRO VISION
PLANNING & DESIGN

Grosvenor Court, Winchester Road, Ampfield, Winchester, Hants. SO51 9BD
Tel: 01794 368 698
12 West Mills Yard, Kennet Road, Newbury, RG14 5LP
Tel: 01635 40184