




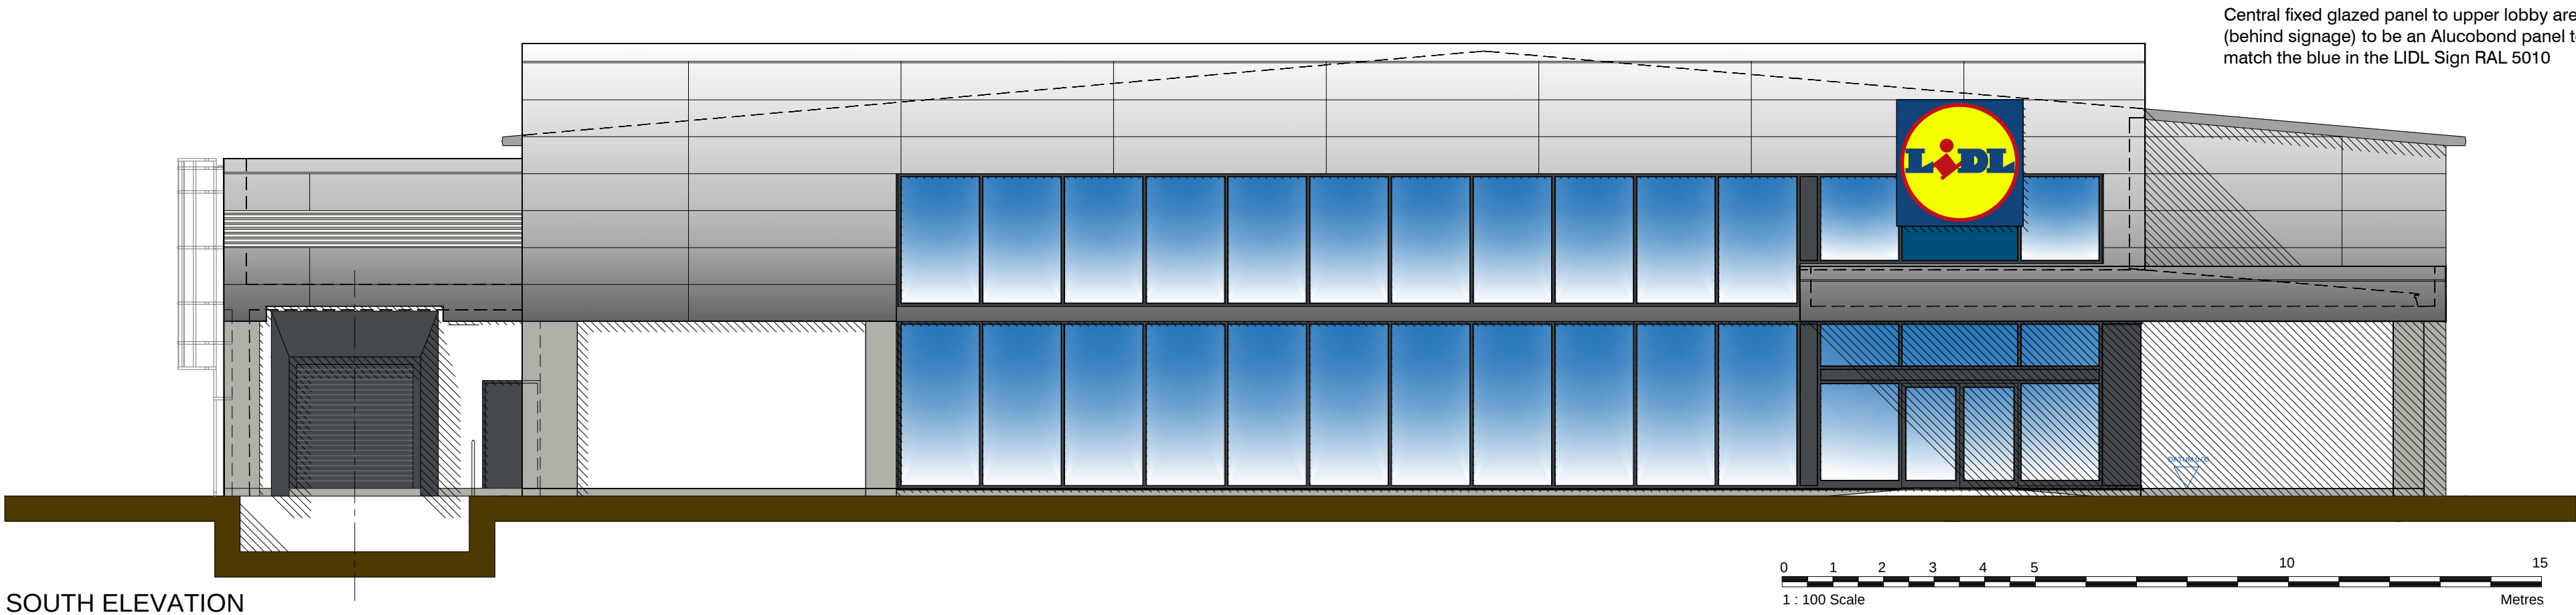


SOUTH ELEVATION

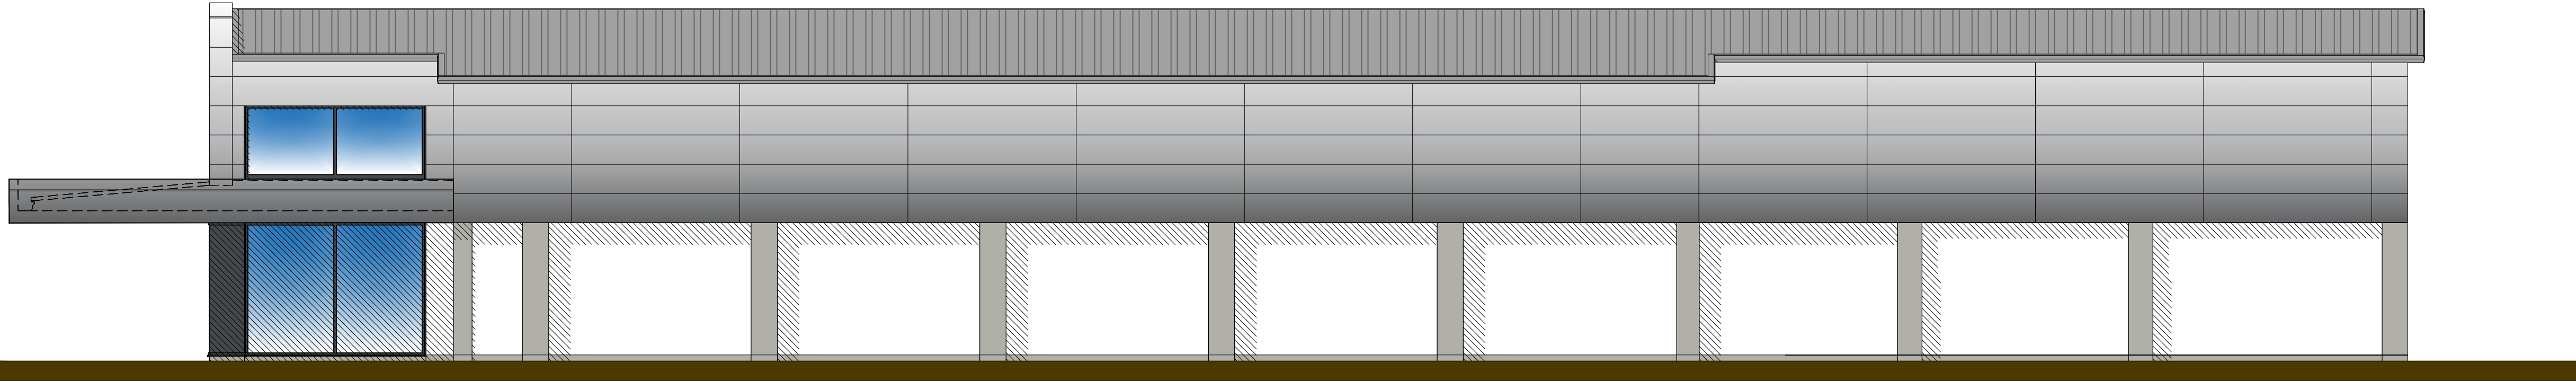


EAST ELEVATION

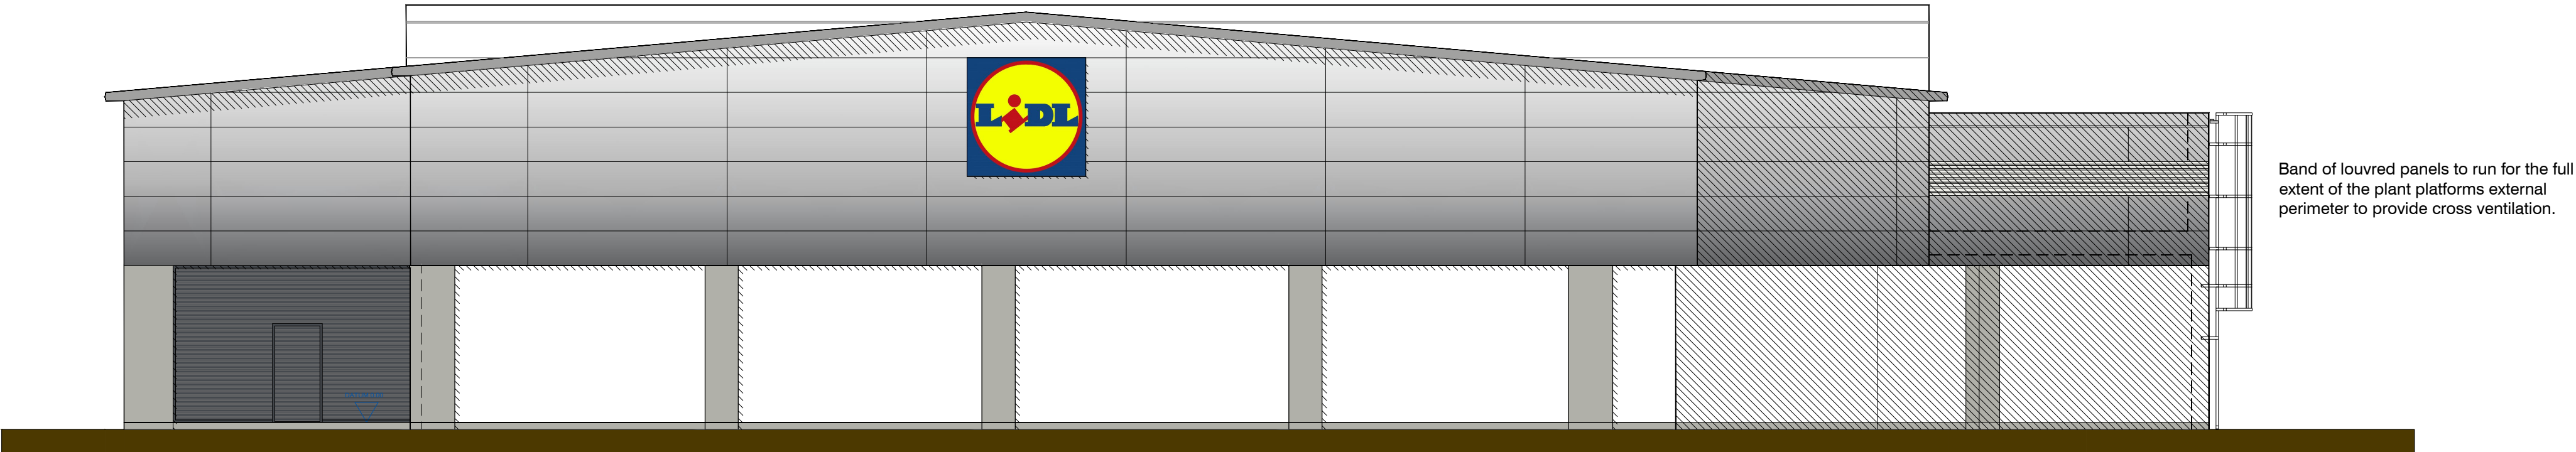

NORTH ELEVATION

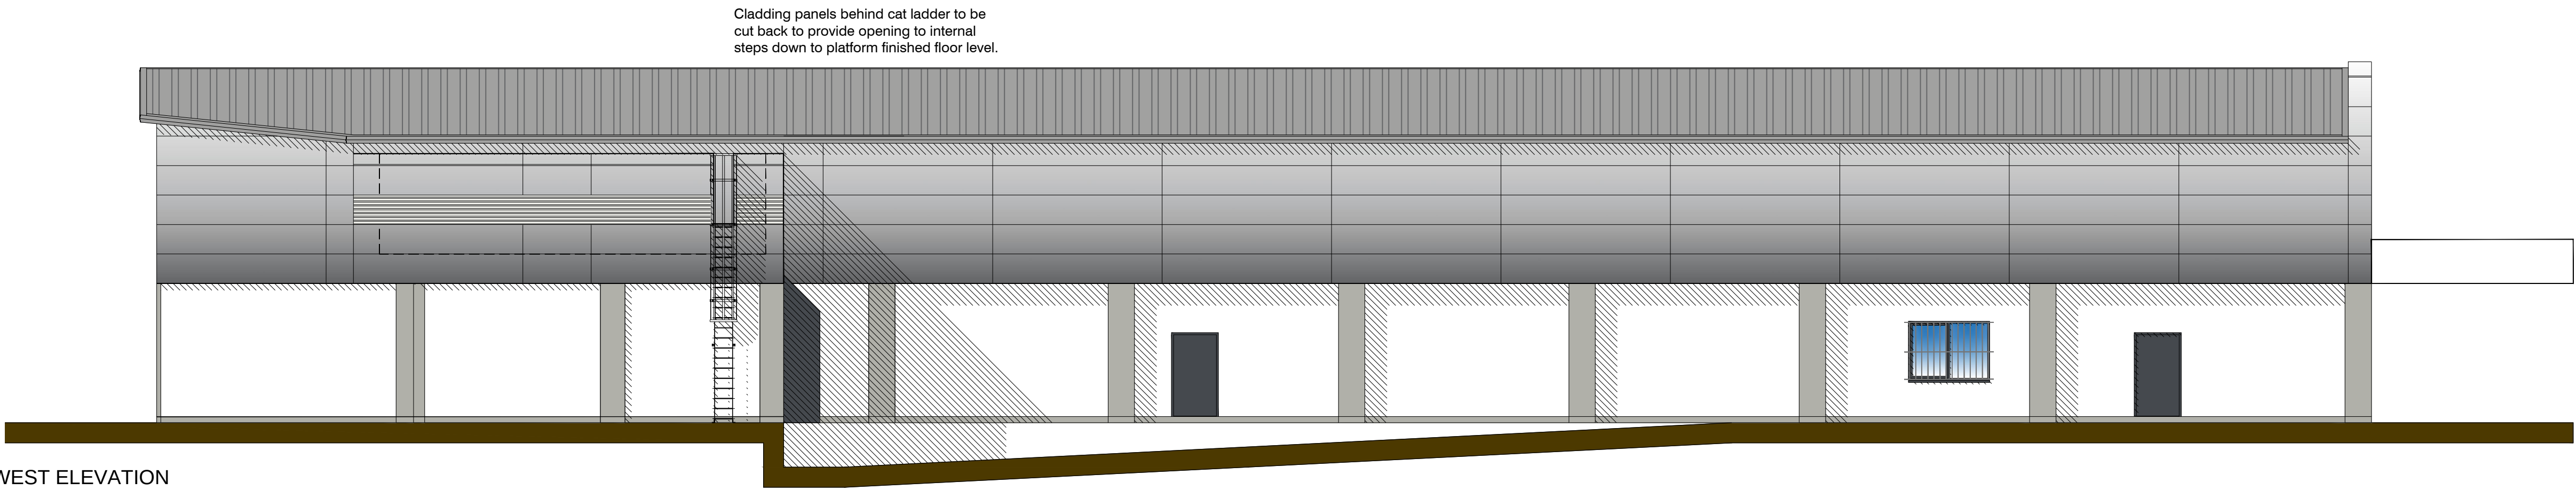

WEST ELEVATION

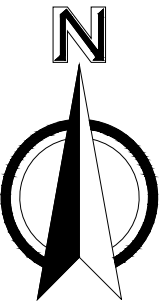

A Bank of louvred panels added to plant platform. Alucobond panel to replace glazing to upper widow where signage sits in front. Panels behind cat ladder to be cut back to improve access to plant platform

REV	DESCRIPTION	DATE
	REVISION	

WATERLOO PARK
WATERLOOVILLE
HAMPSHIRE

Block A - LIDL
Elevations

Job no.	Drawing no.	Rev.
144 - 100	C 003	A

Scale	Drawn	Date
1:100 @ A1 / 1:200 @ A3	KC	20.07.2016



Hargreaves

Rustington House, Worthing Road, Rustington, West Sussex, BN16 3PS
Tel No: (01903) 777777 Fax No: (01903) 777700