

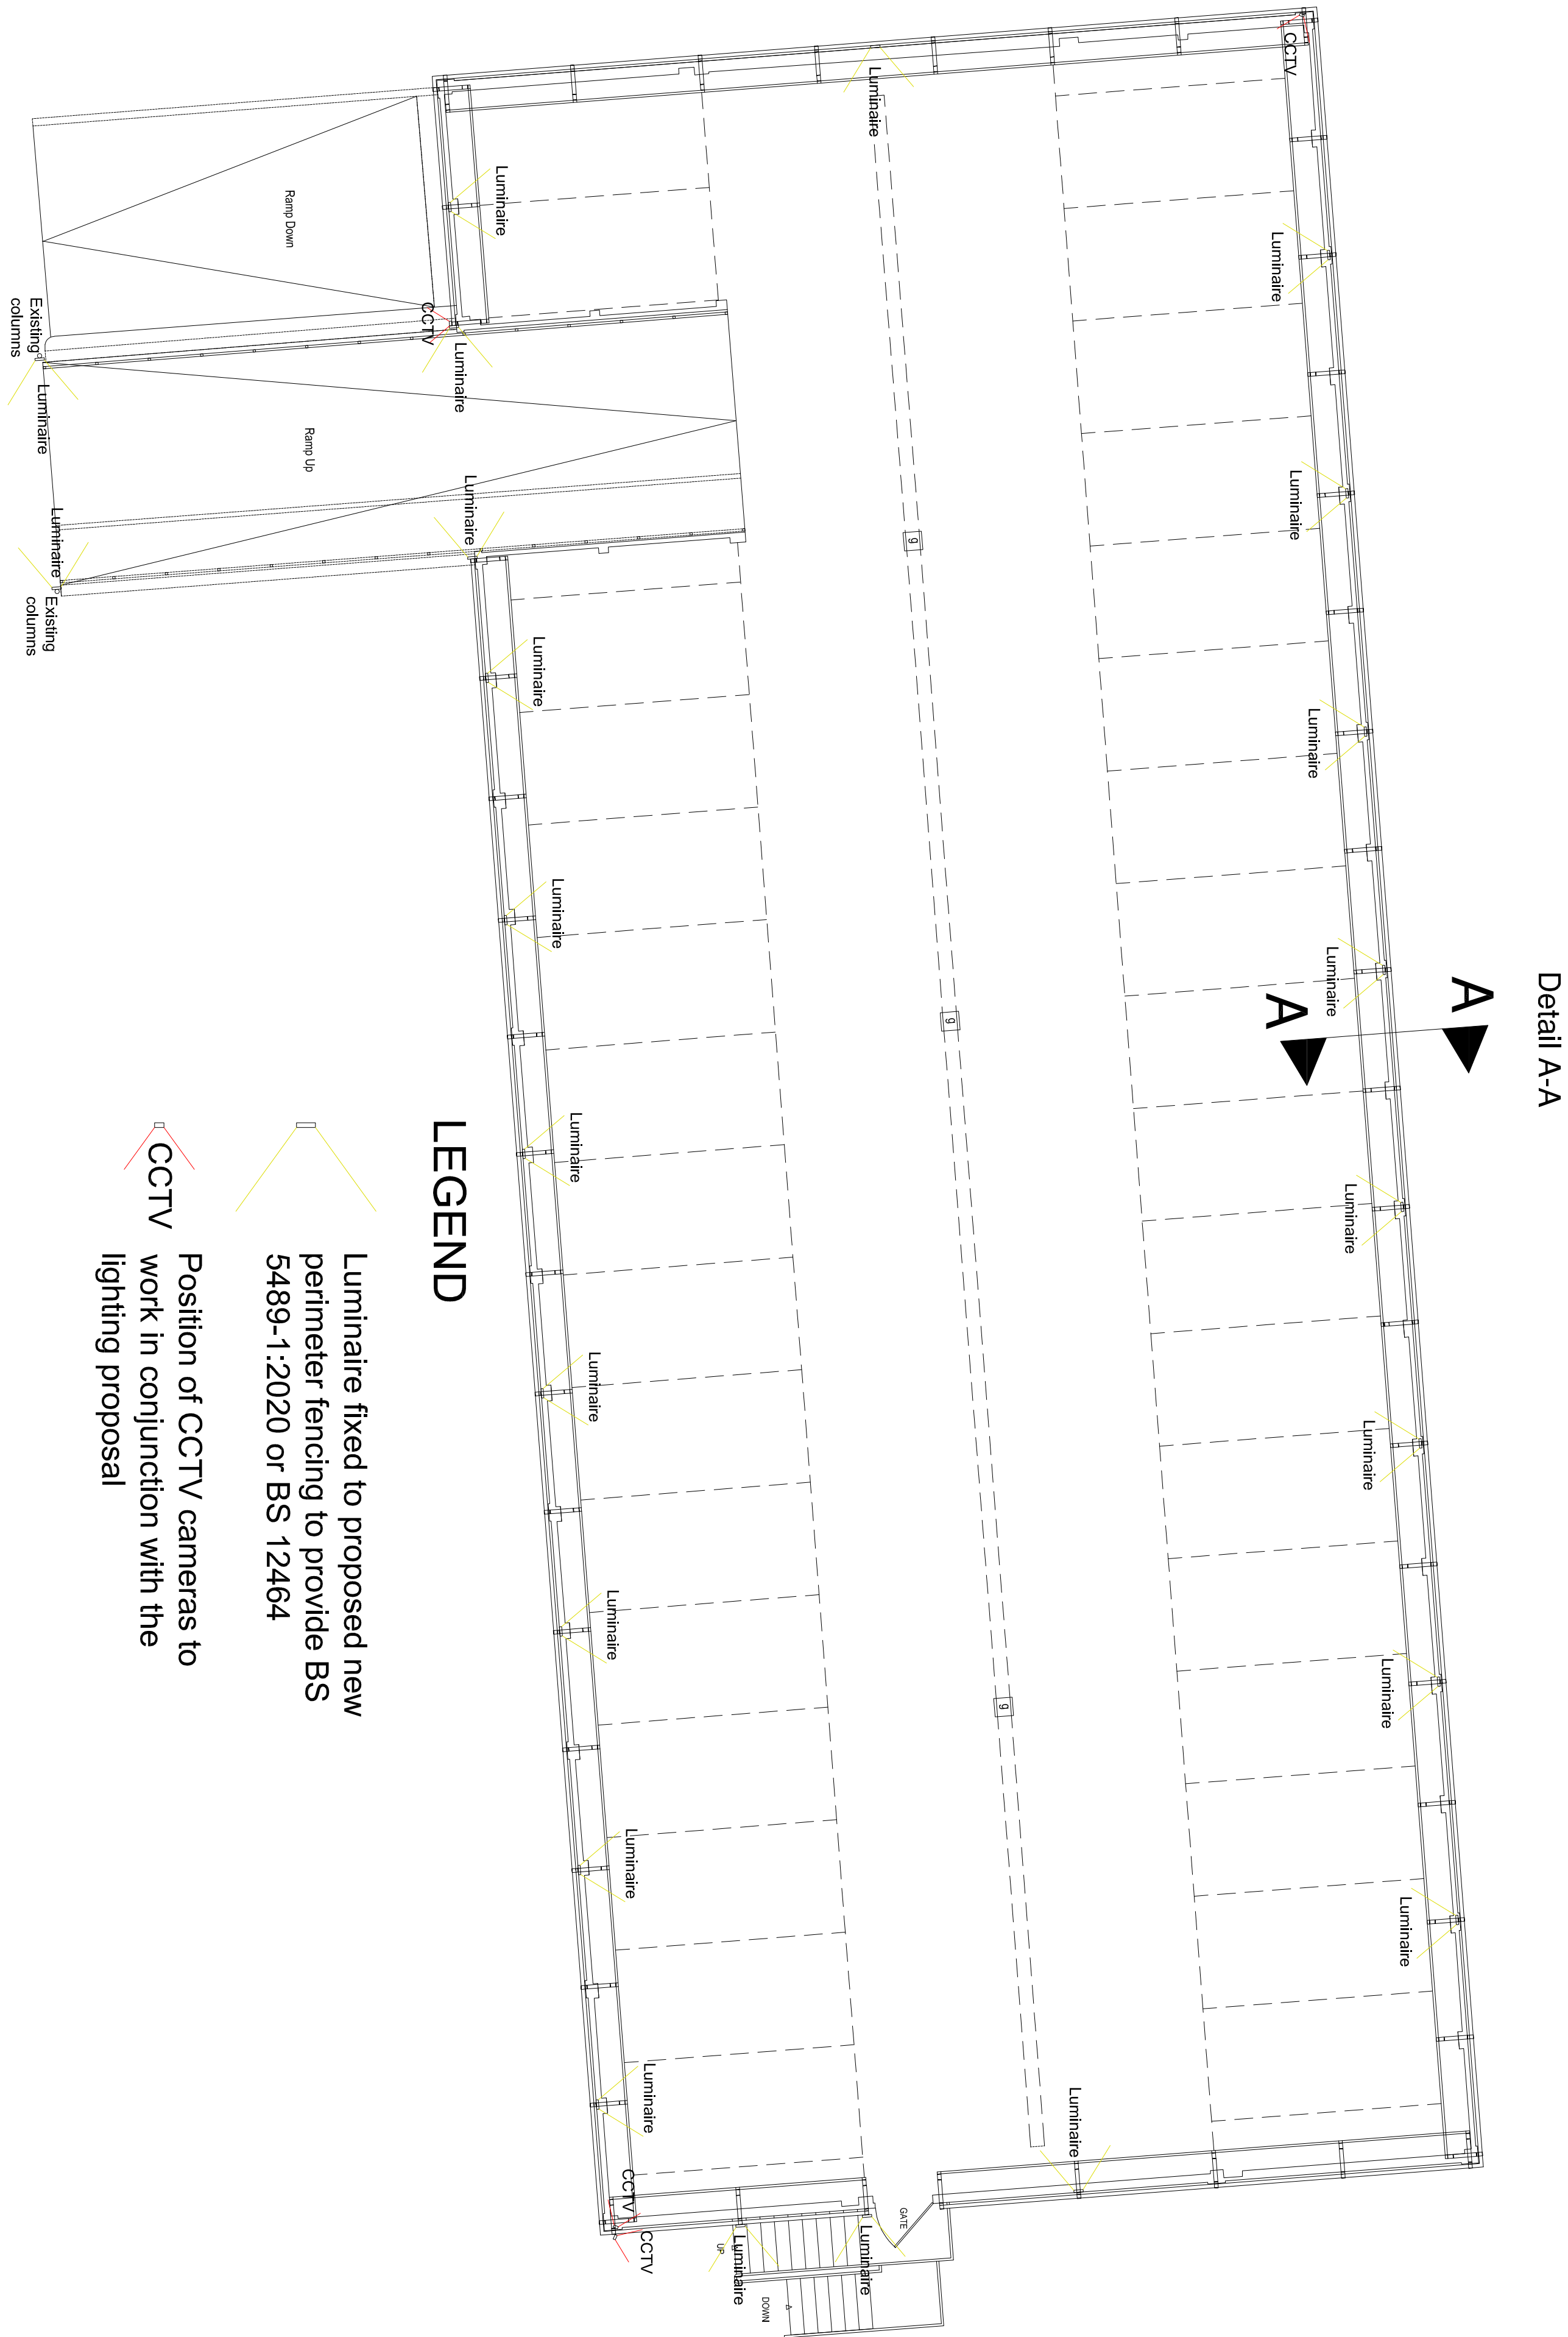
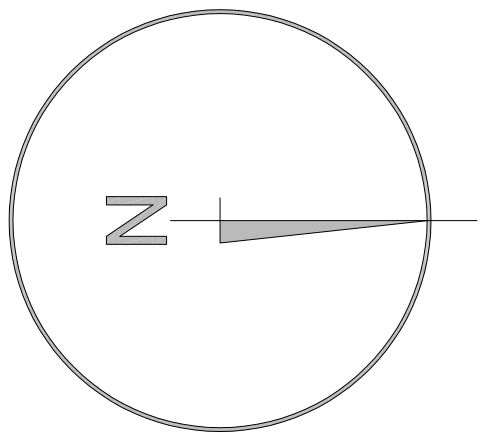
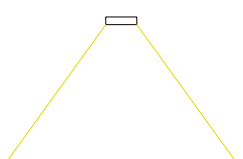


 

LEGEND

-  Luminaire fixed to proposed new perimeter fencing to provide BS 5489-1:2020 or BS 12464
-  Position of CCTV cameras to work in conjunction with the lighting proposal

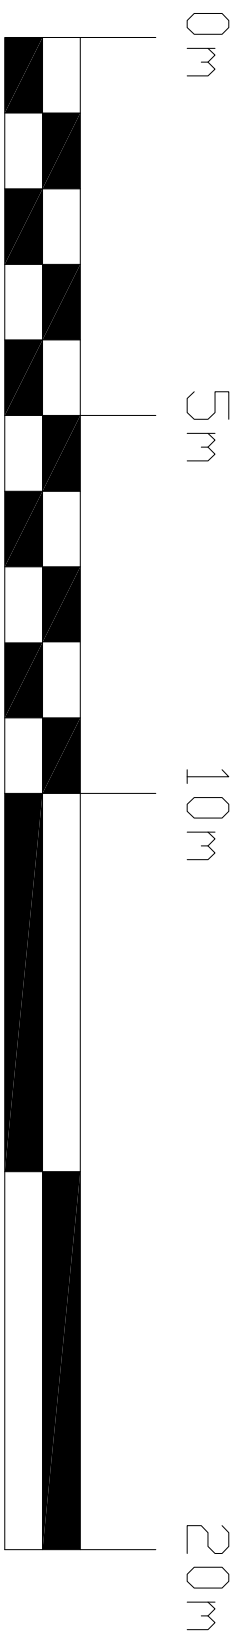

SCALE 1:100 @ A1
1:200 @ A3

proposed 1st floor plan showing lighting and cctv layout

notes

this drawing is the copyright of the **pdp architecture llp** and must not be reproduced in whole or part or used for the execution of works without their permission.
all dimensions to be checked on site prior to commencement of construction works and the architect notified of any discrepancy.
figured dimensions are to be used in preference to scaled dimensions.
no deviation from this drawing will be permitted without prior consent of the architect.
all drawings are prepared subject to a full measured and structural survey of the buildings and site.
all structural work is subject to the appointment of a structural engineer to confirm and agree the structural proposals.
os promap licence no. 100020448.


Health & safety:
exceptional risks involving specific methods of construction or exceptional maintenance issues can be found within the designers risk assessment.

Scale width 50 mm @ a1 - 25 mm @ a3			
revision	notes	date	drawn checked

client					



PLANNING

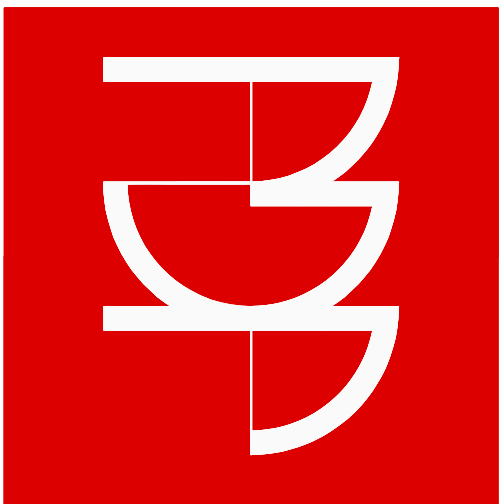

pdp architecture llp
chartered architects town planning
interior design consultants
2 beechworth road havant
hampshire po9 1ax
tel 023 9248 1100
fax 023 9247 5050
email pdp@pdp-architects.co.uk
www.pdp-architects.co.uk

project			
Proposed Development Langstone, Solent & Chichester House, Havant			
detail			
Garage Block Proposed 1st Floor M&E Plan			
drawn	RH	status	
date	Sept 2021	Planning	
a1 scale	a3 scale		
1:100	1:200	28108-PD182	007