



Do not scale from this drawing, work to figured dimensions only. All dimensions to be confirmed on site. This drawing is to be read in conjunction with other drawings in this series and all relevant consultants drawings and documentation where applicable. Please report any discrepancy on this drawing to Hargreaves Construction Co. Ltd. for clarification. © Copyright Hargreaves Construction Co. Ltd.


EAST ELEVATION
SCALE = 1:100

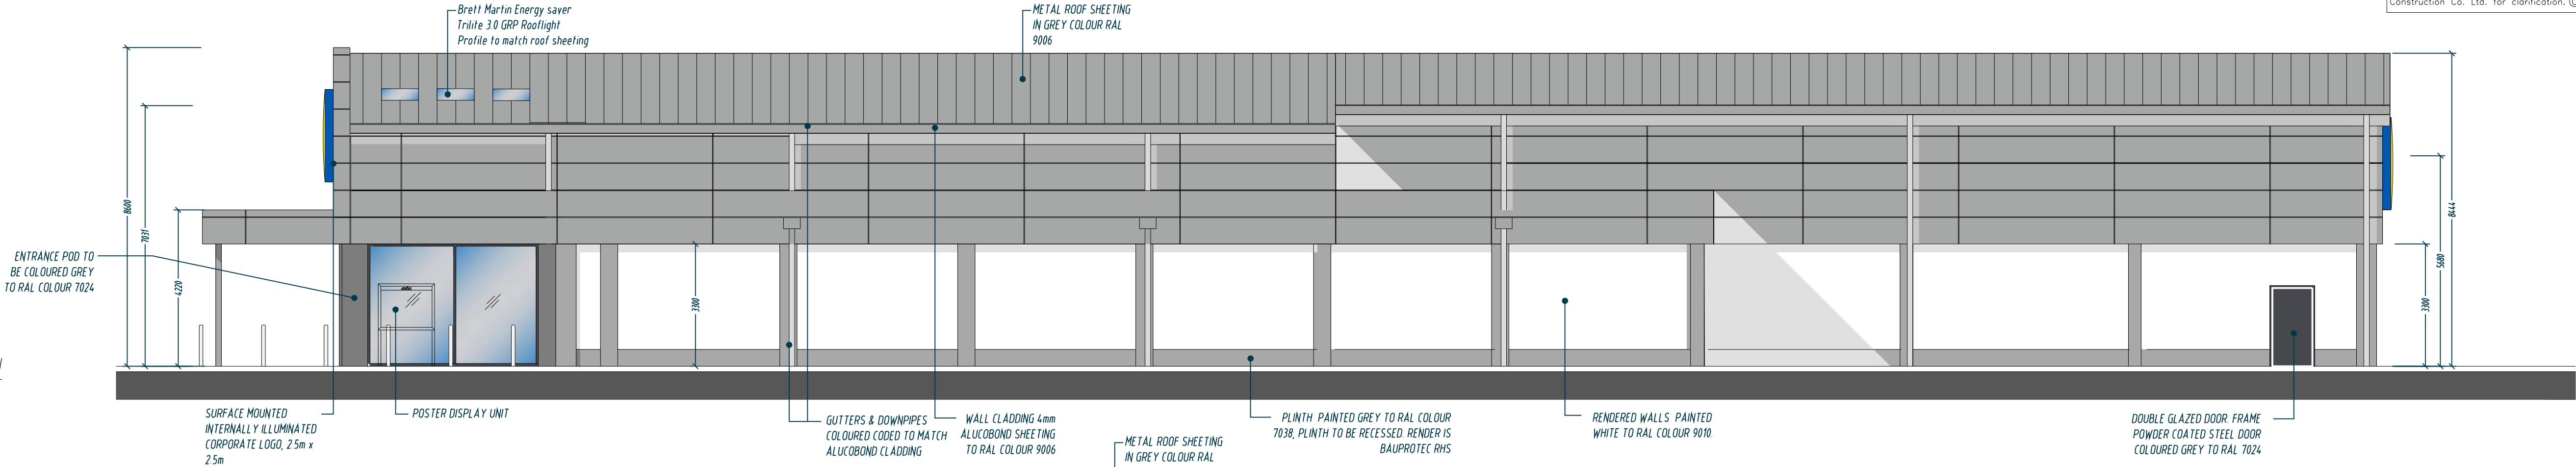


WEST ELEVATION
SCALE = 1:100

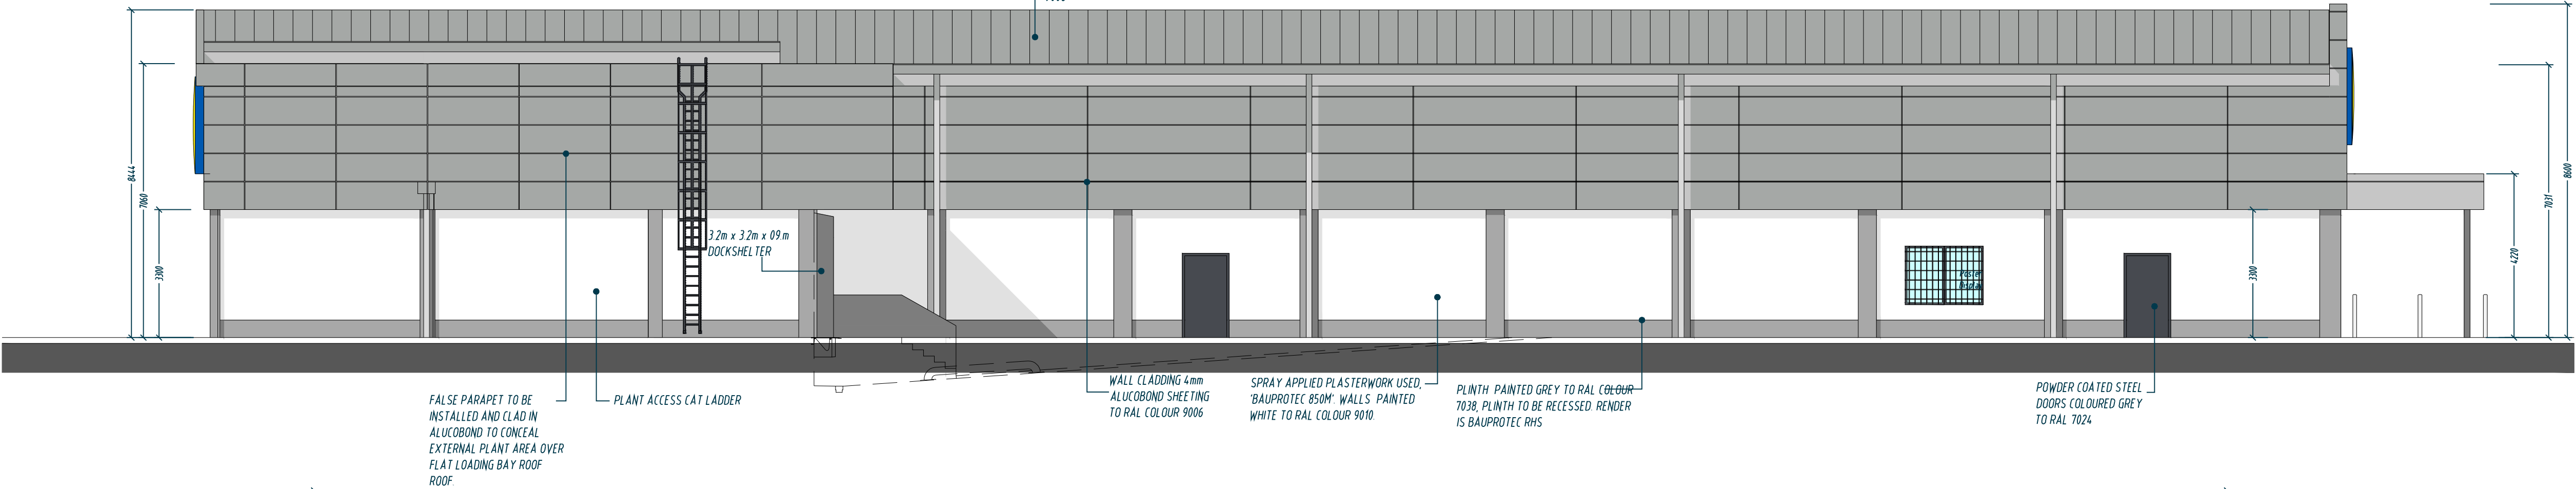

NORTH ELEVATION
SCALE = 1:100

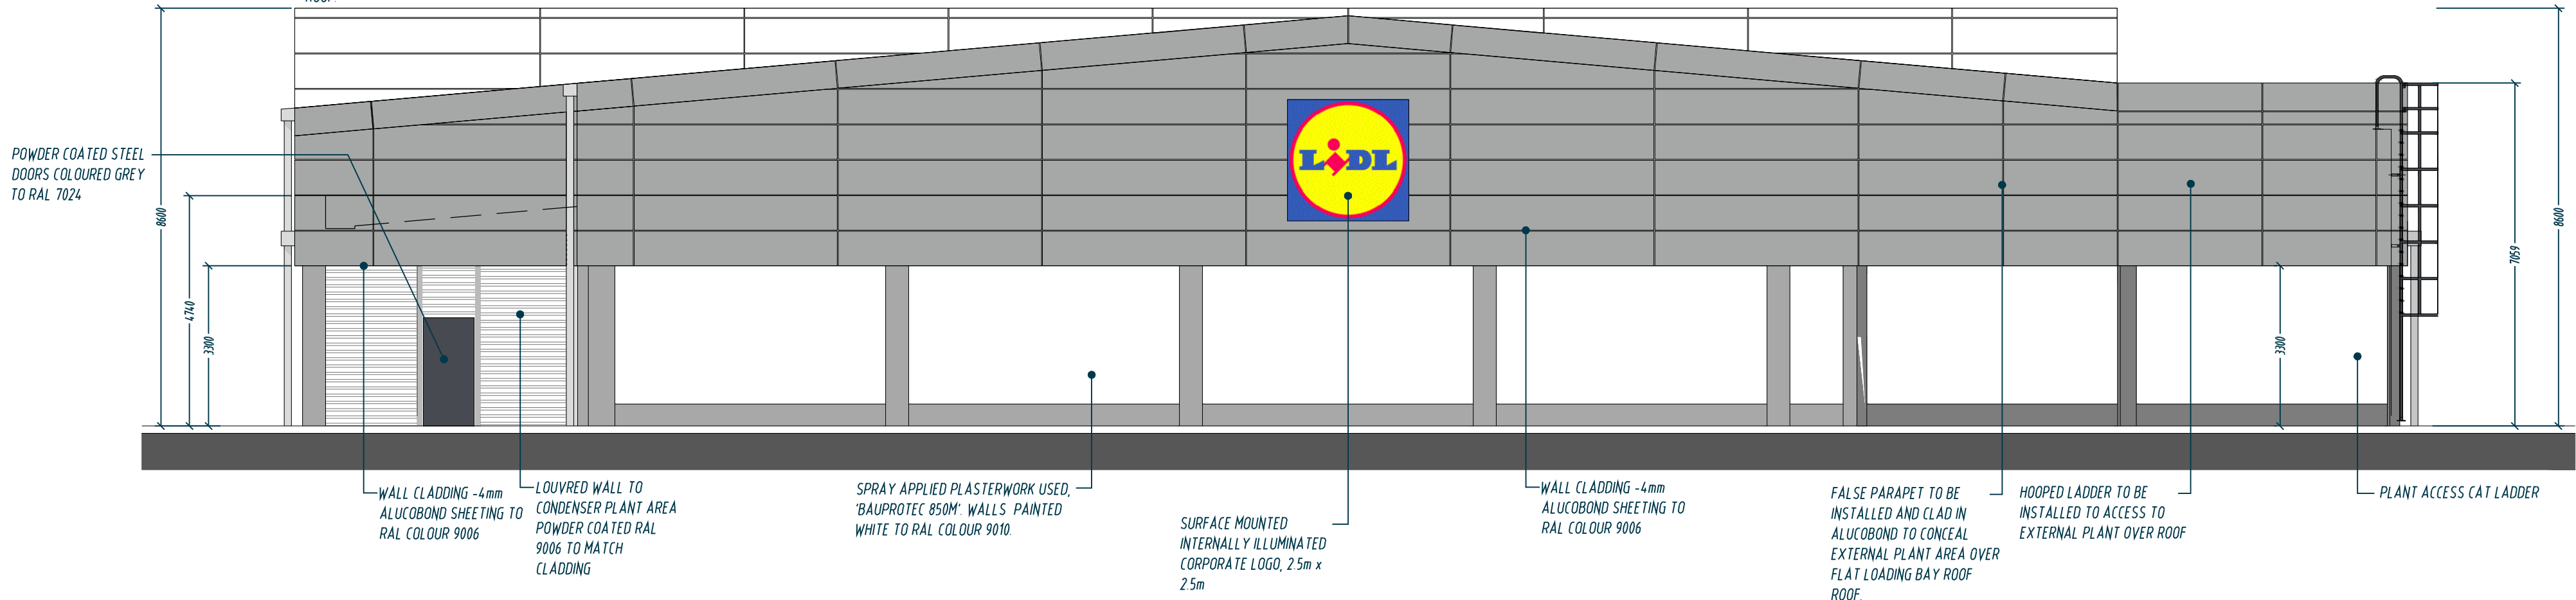

SOUTH ELEVATION
SCALE = 1:100

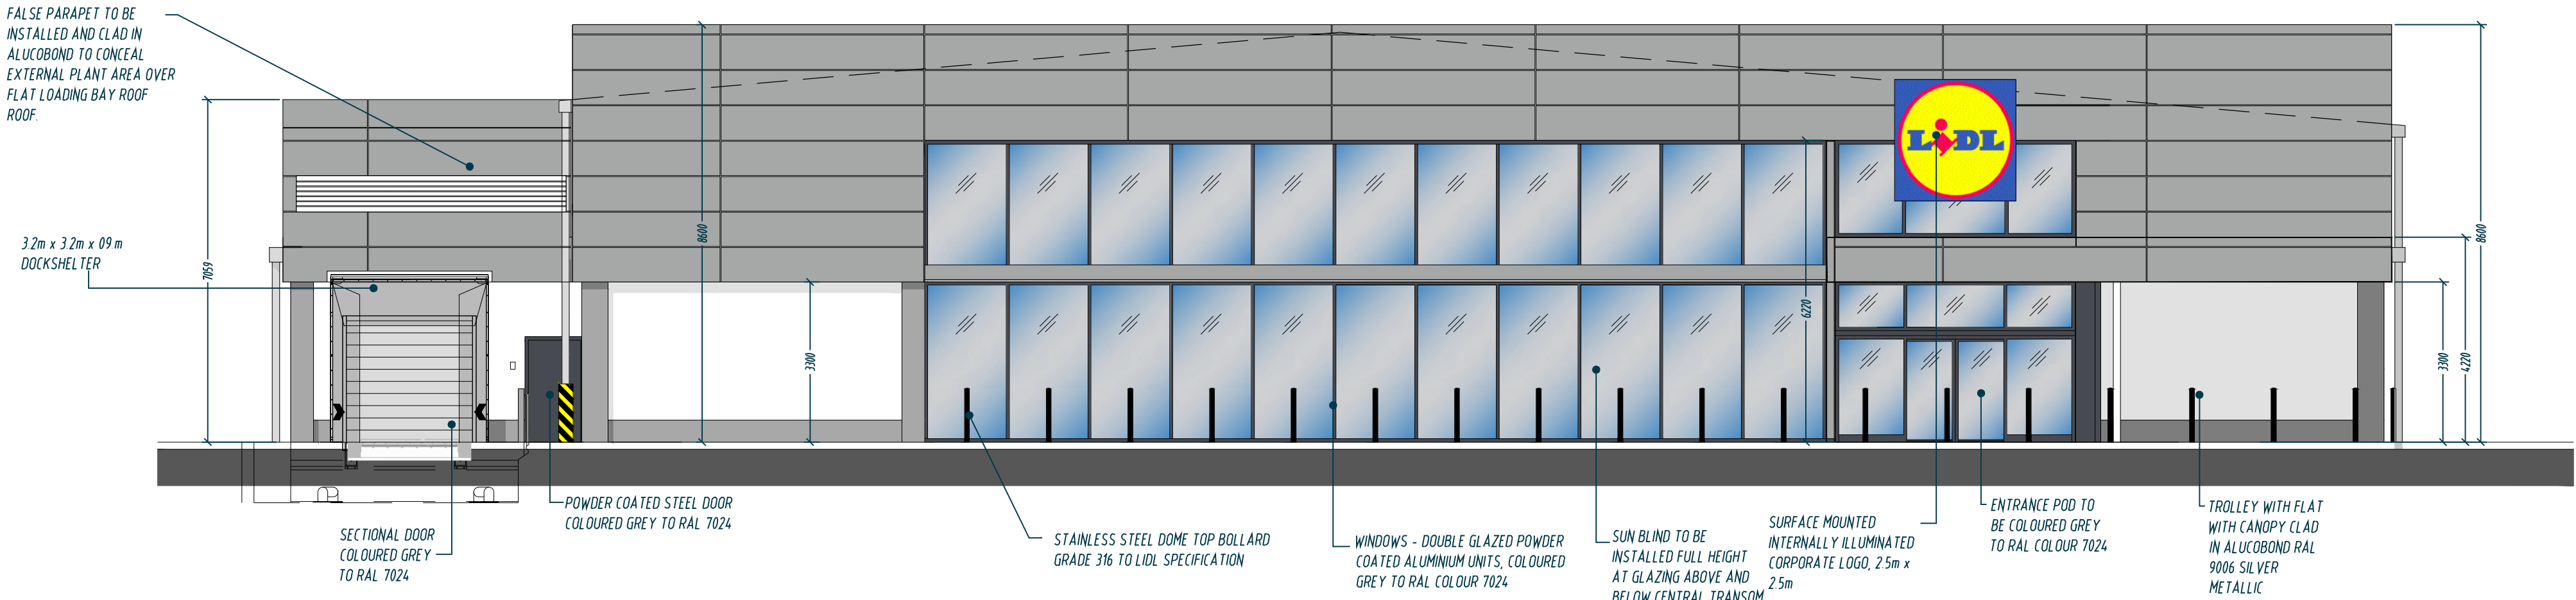

REV	DESCRIPTION	DATE
REVISION		

WATERLOO PARK
WATERLOOVILLE
HAMPSHIRE

Block A - LIDL
Elevations

job no.	drawing no.	rev.
144 - 100	PL 001	#
scale	drawn	date
1:100 @ A1	@ A1 KC	29.04.2016

H Hargreaves

Rustington House, Worthing Road, Rustington, West Sussex, BN16 3PS
Tel No: (01903) 777777 Fax No: (01903) 777700